

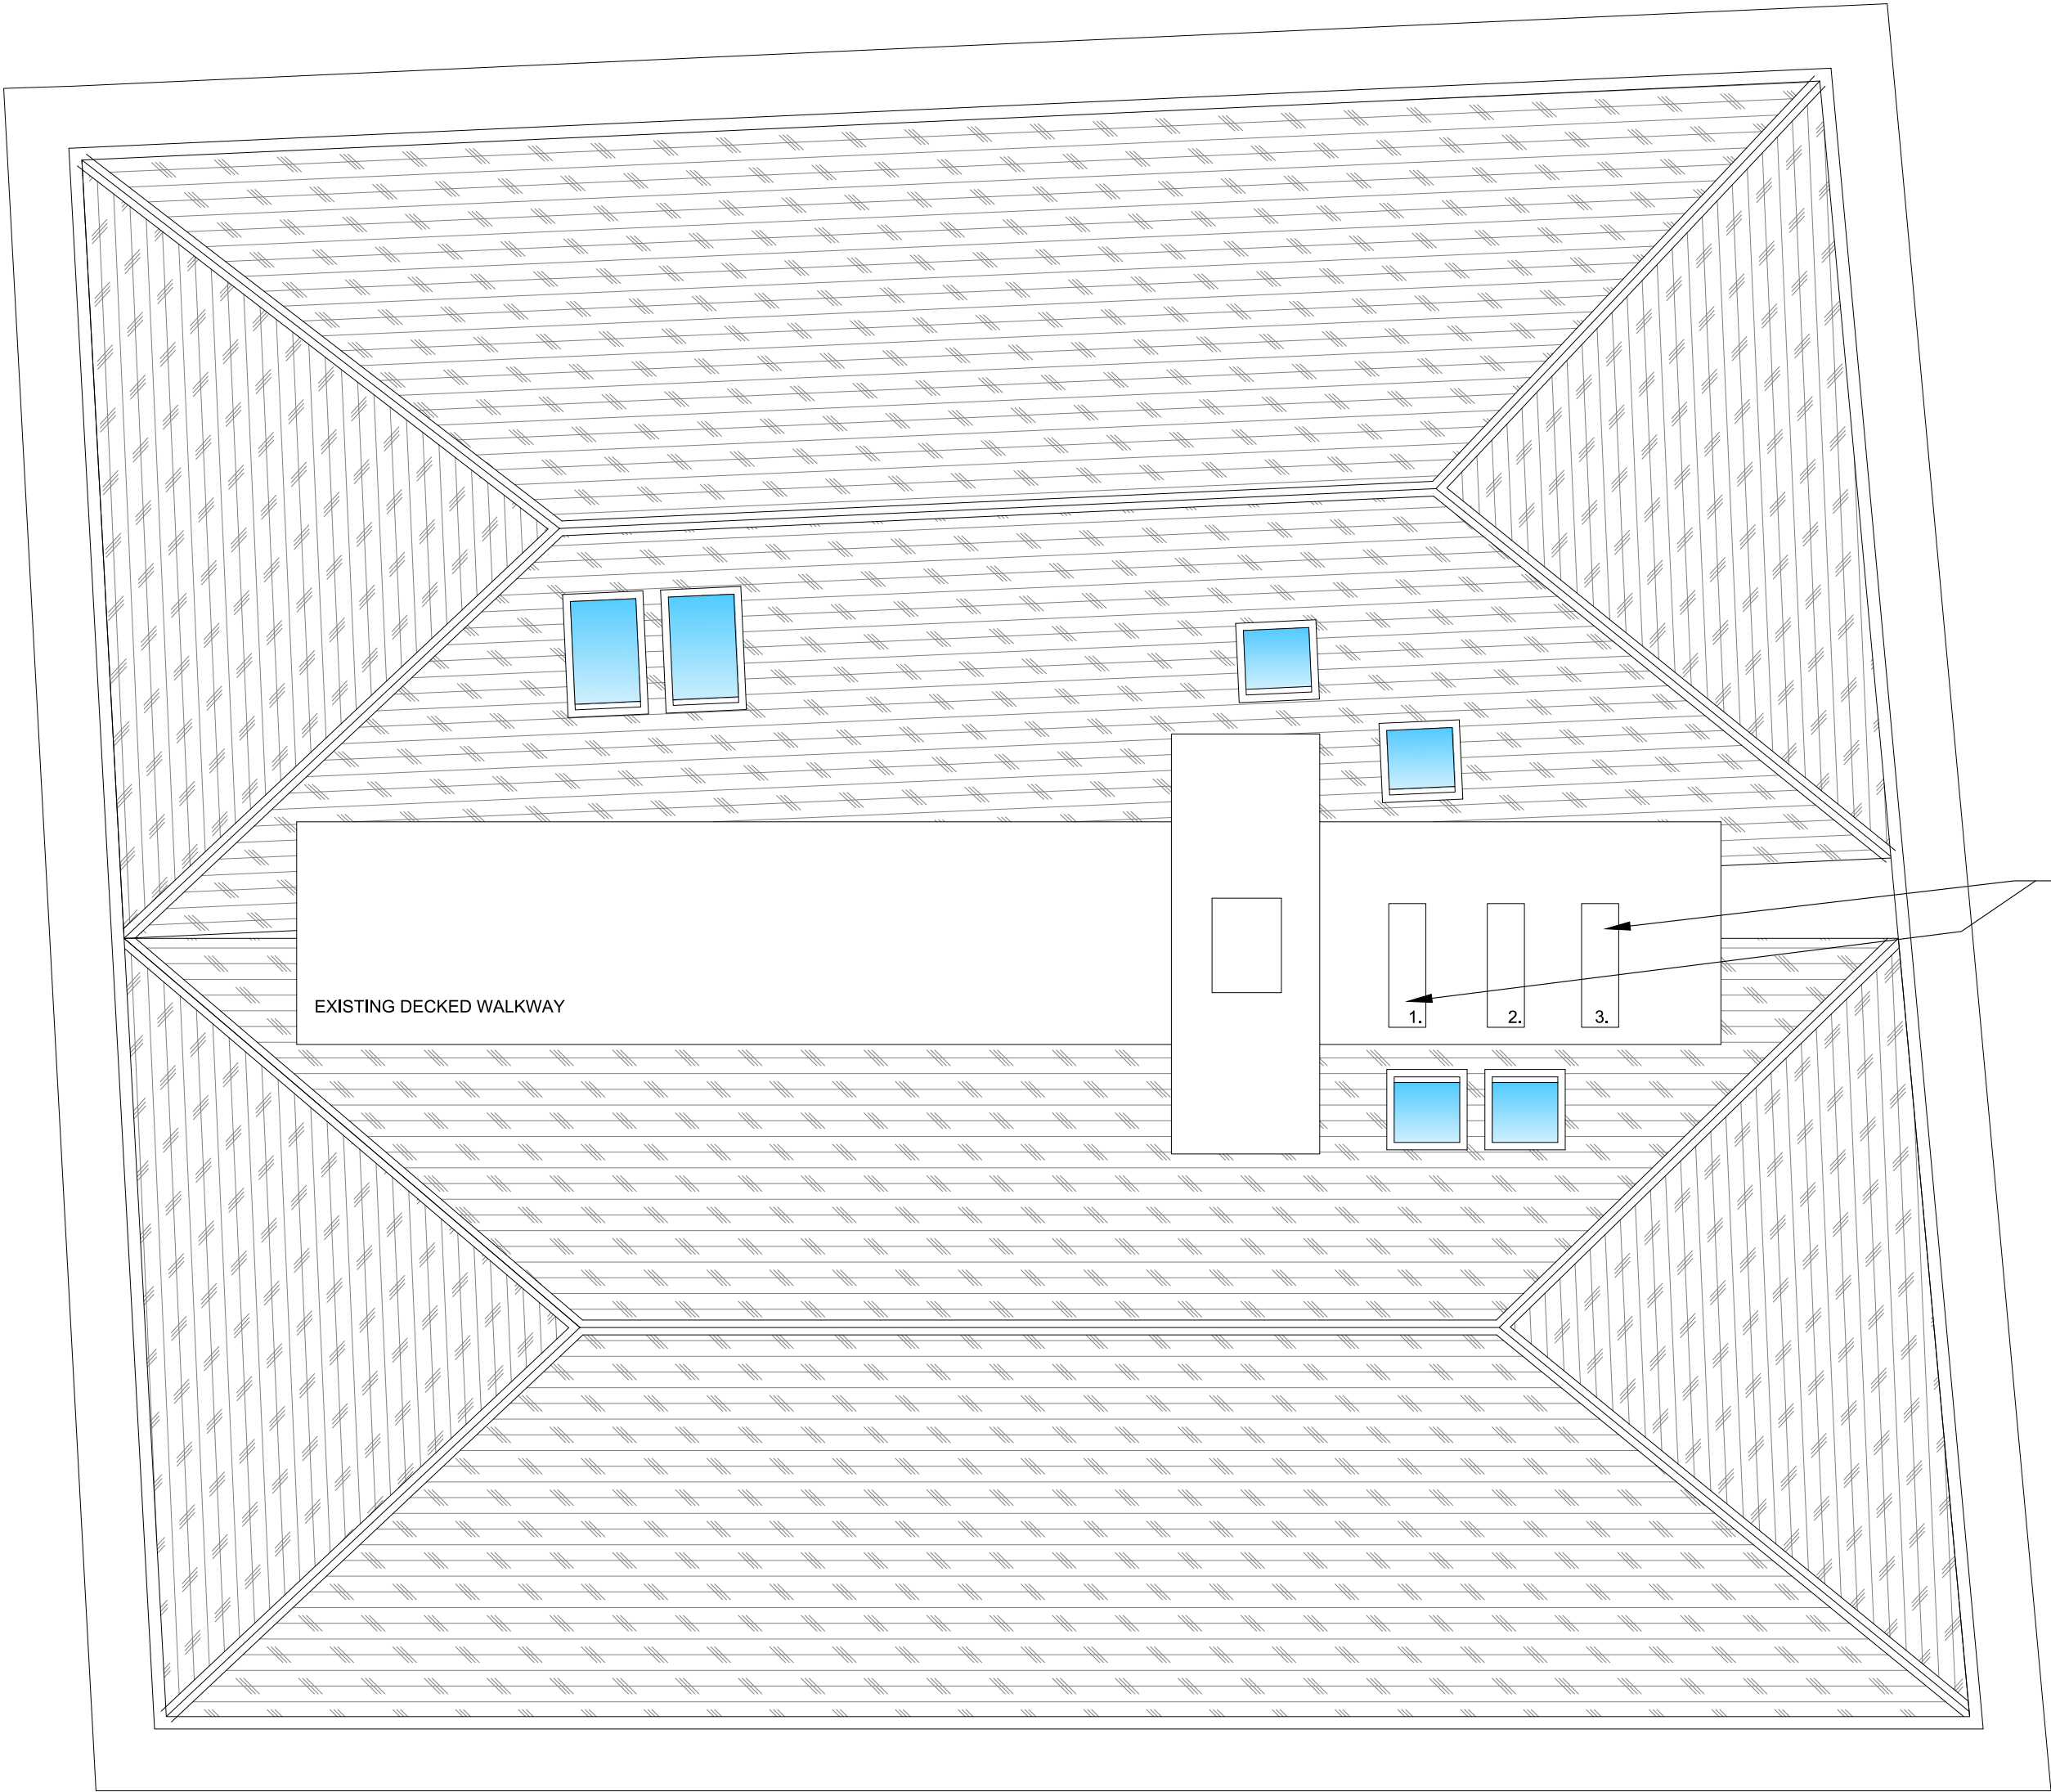


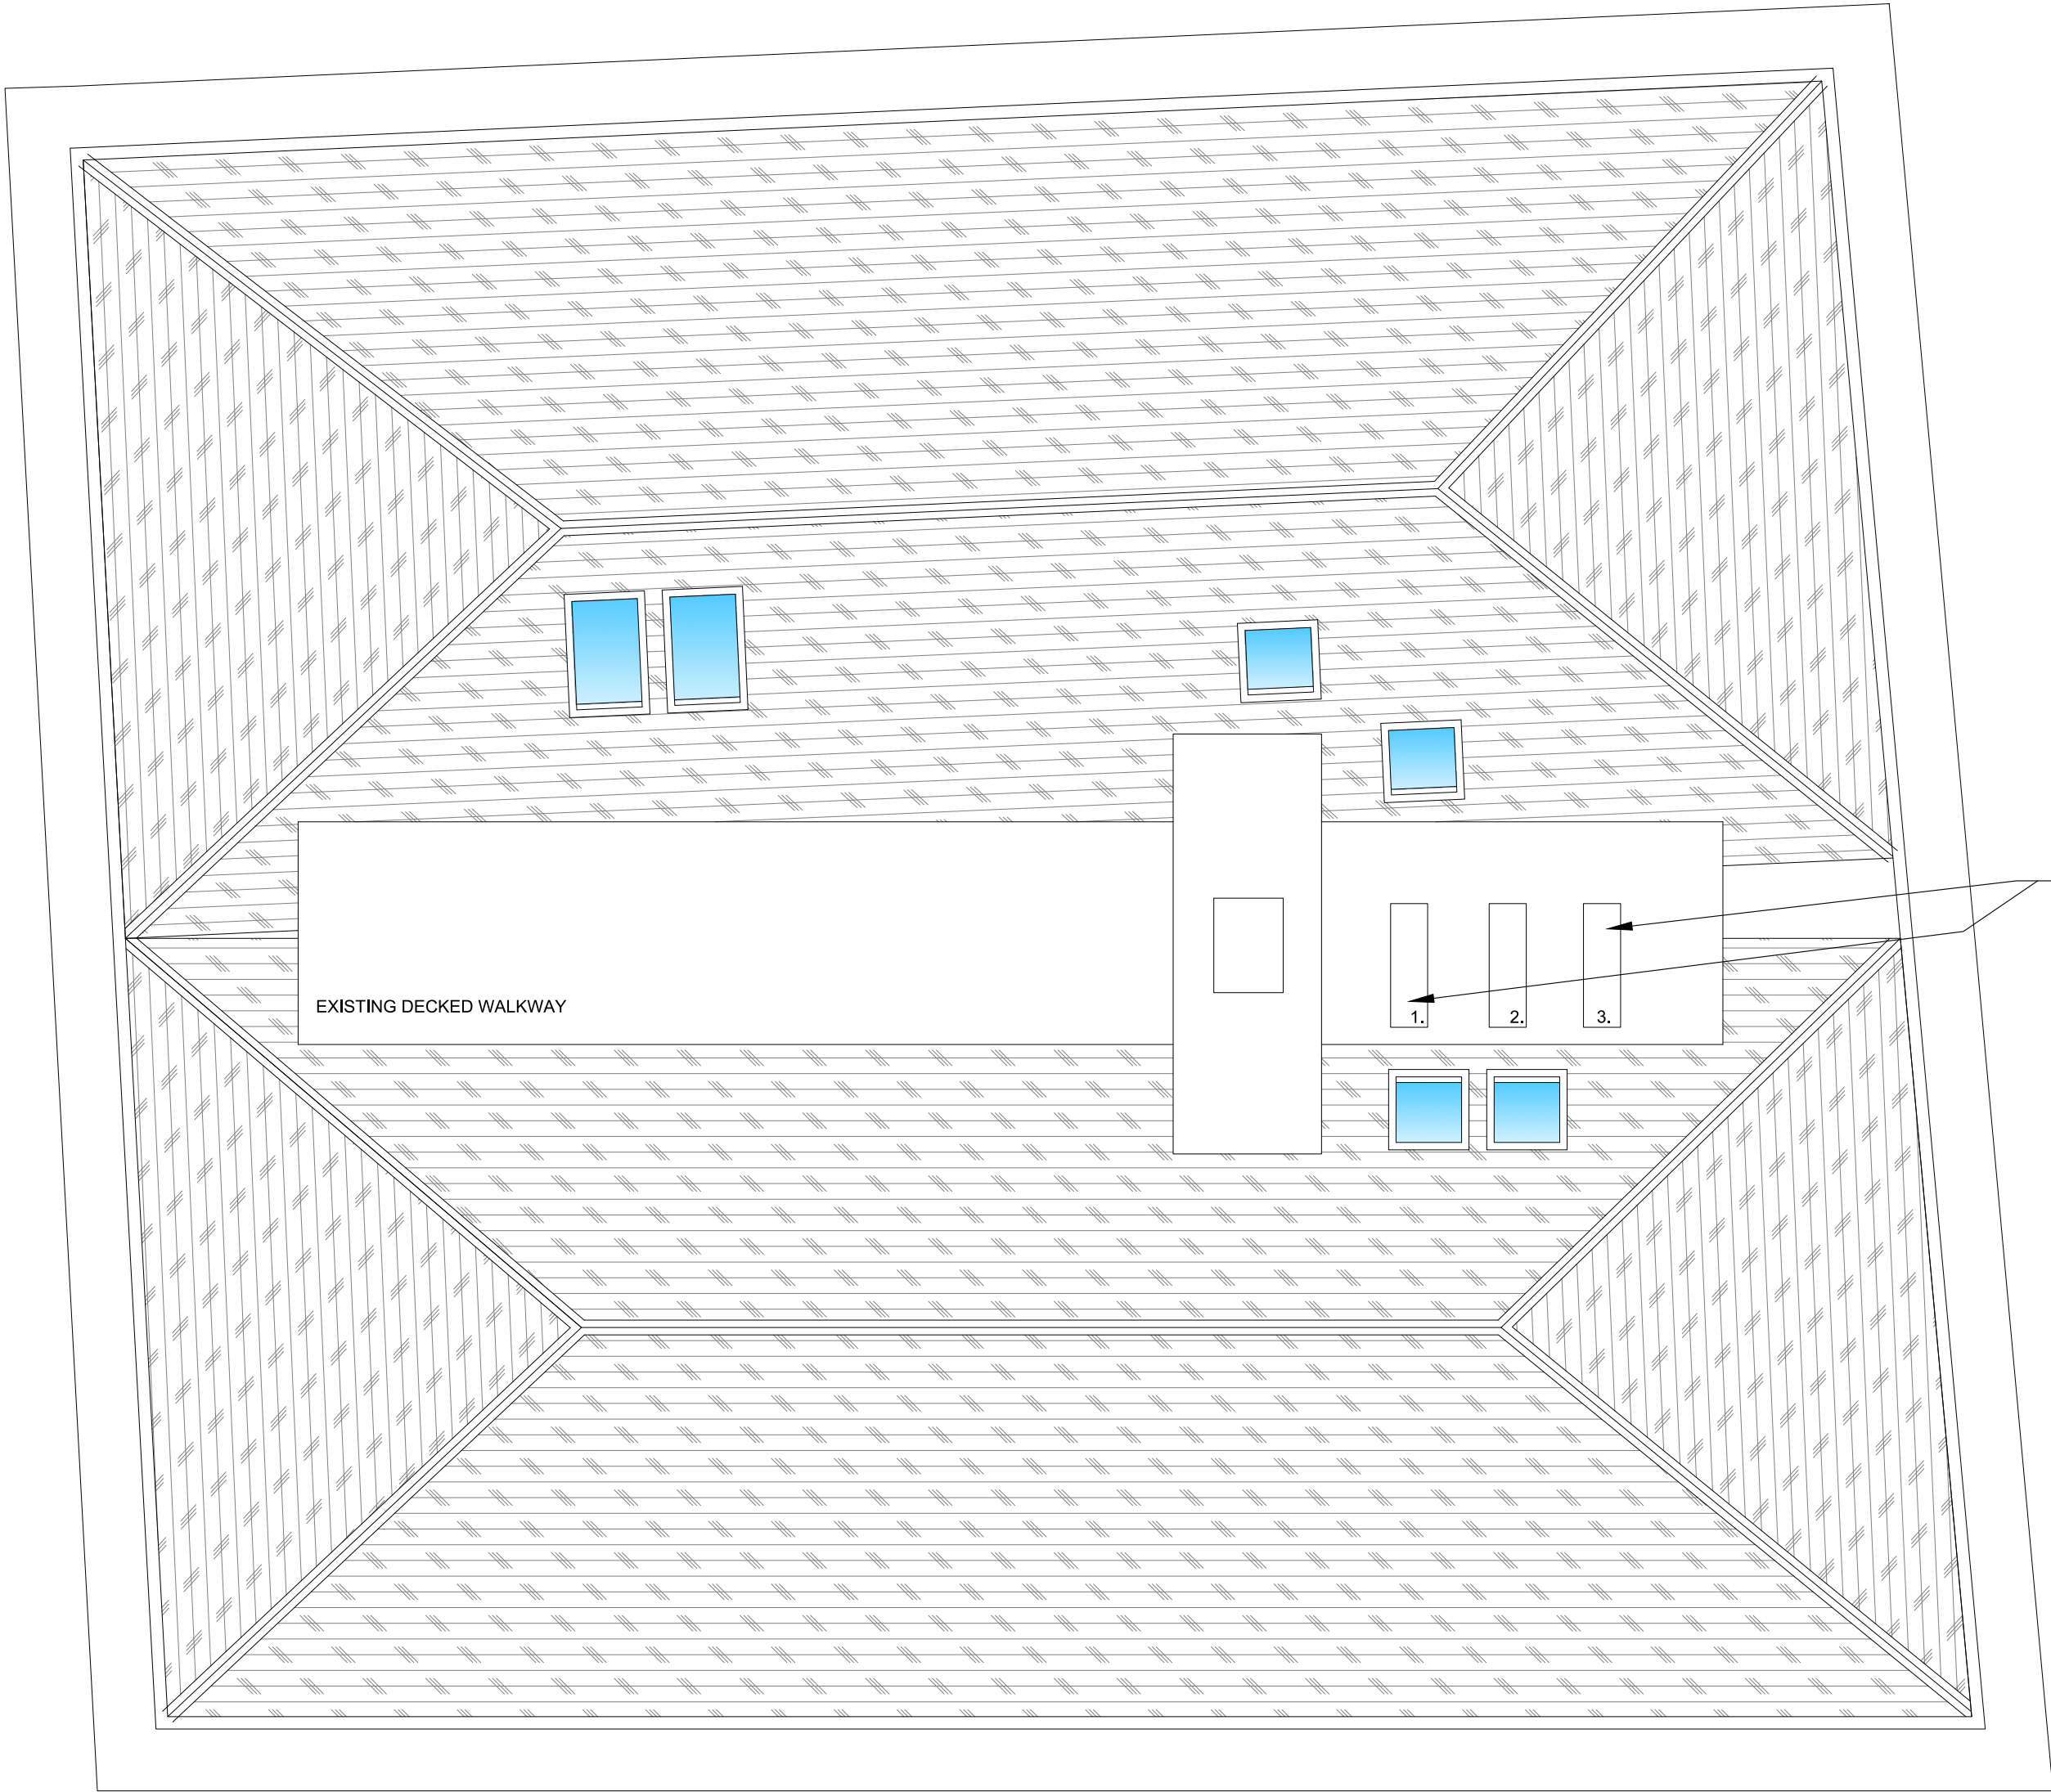

PROPOSED ROOF PLAN

 

EXISTING ROOF PLAN

STUDIO72

MISSION MARS client

RUDY'S 14 MINSTER STREET
SALISBURY SP1 1TP project

EXISTING & PROPOSED ROOF PLANS title

MM09 job no

AL02 REV A dwg no

1:50 scale

TT drawn

[REDACTED] mob

toby@studio-72.co.uk email