




SOUTH EAST ELEVATION

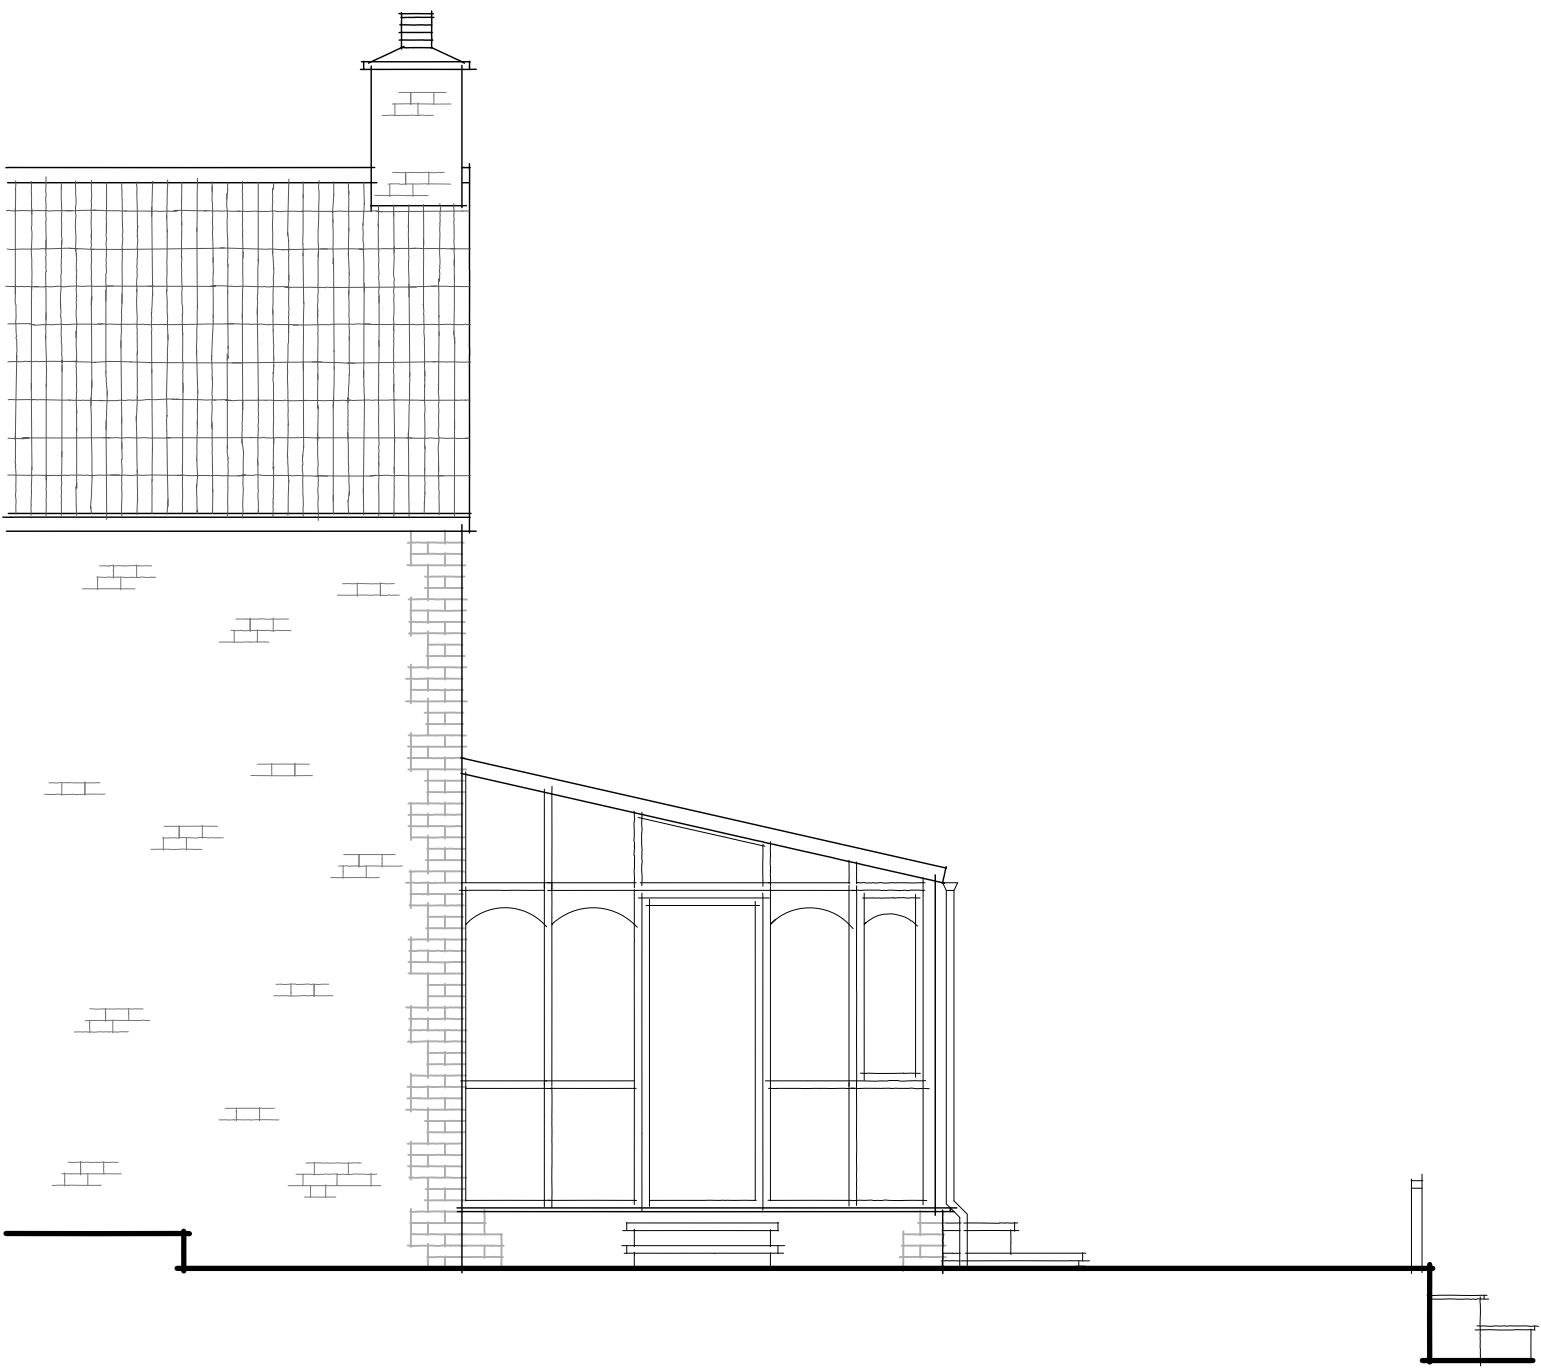

SOUTH WEST ELEVATION

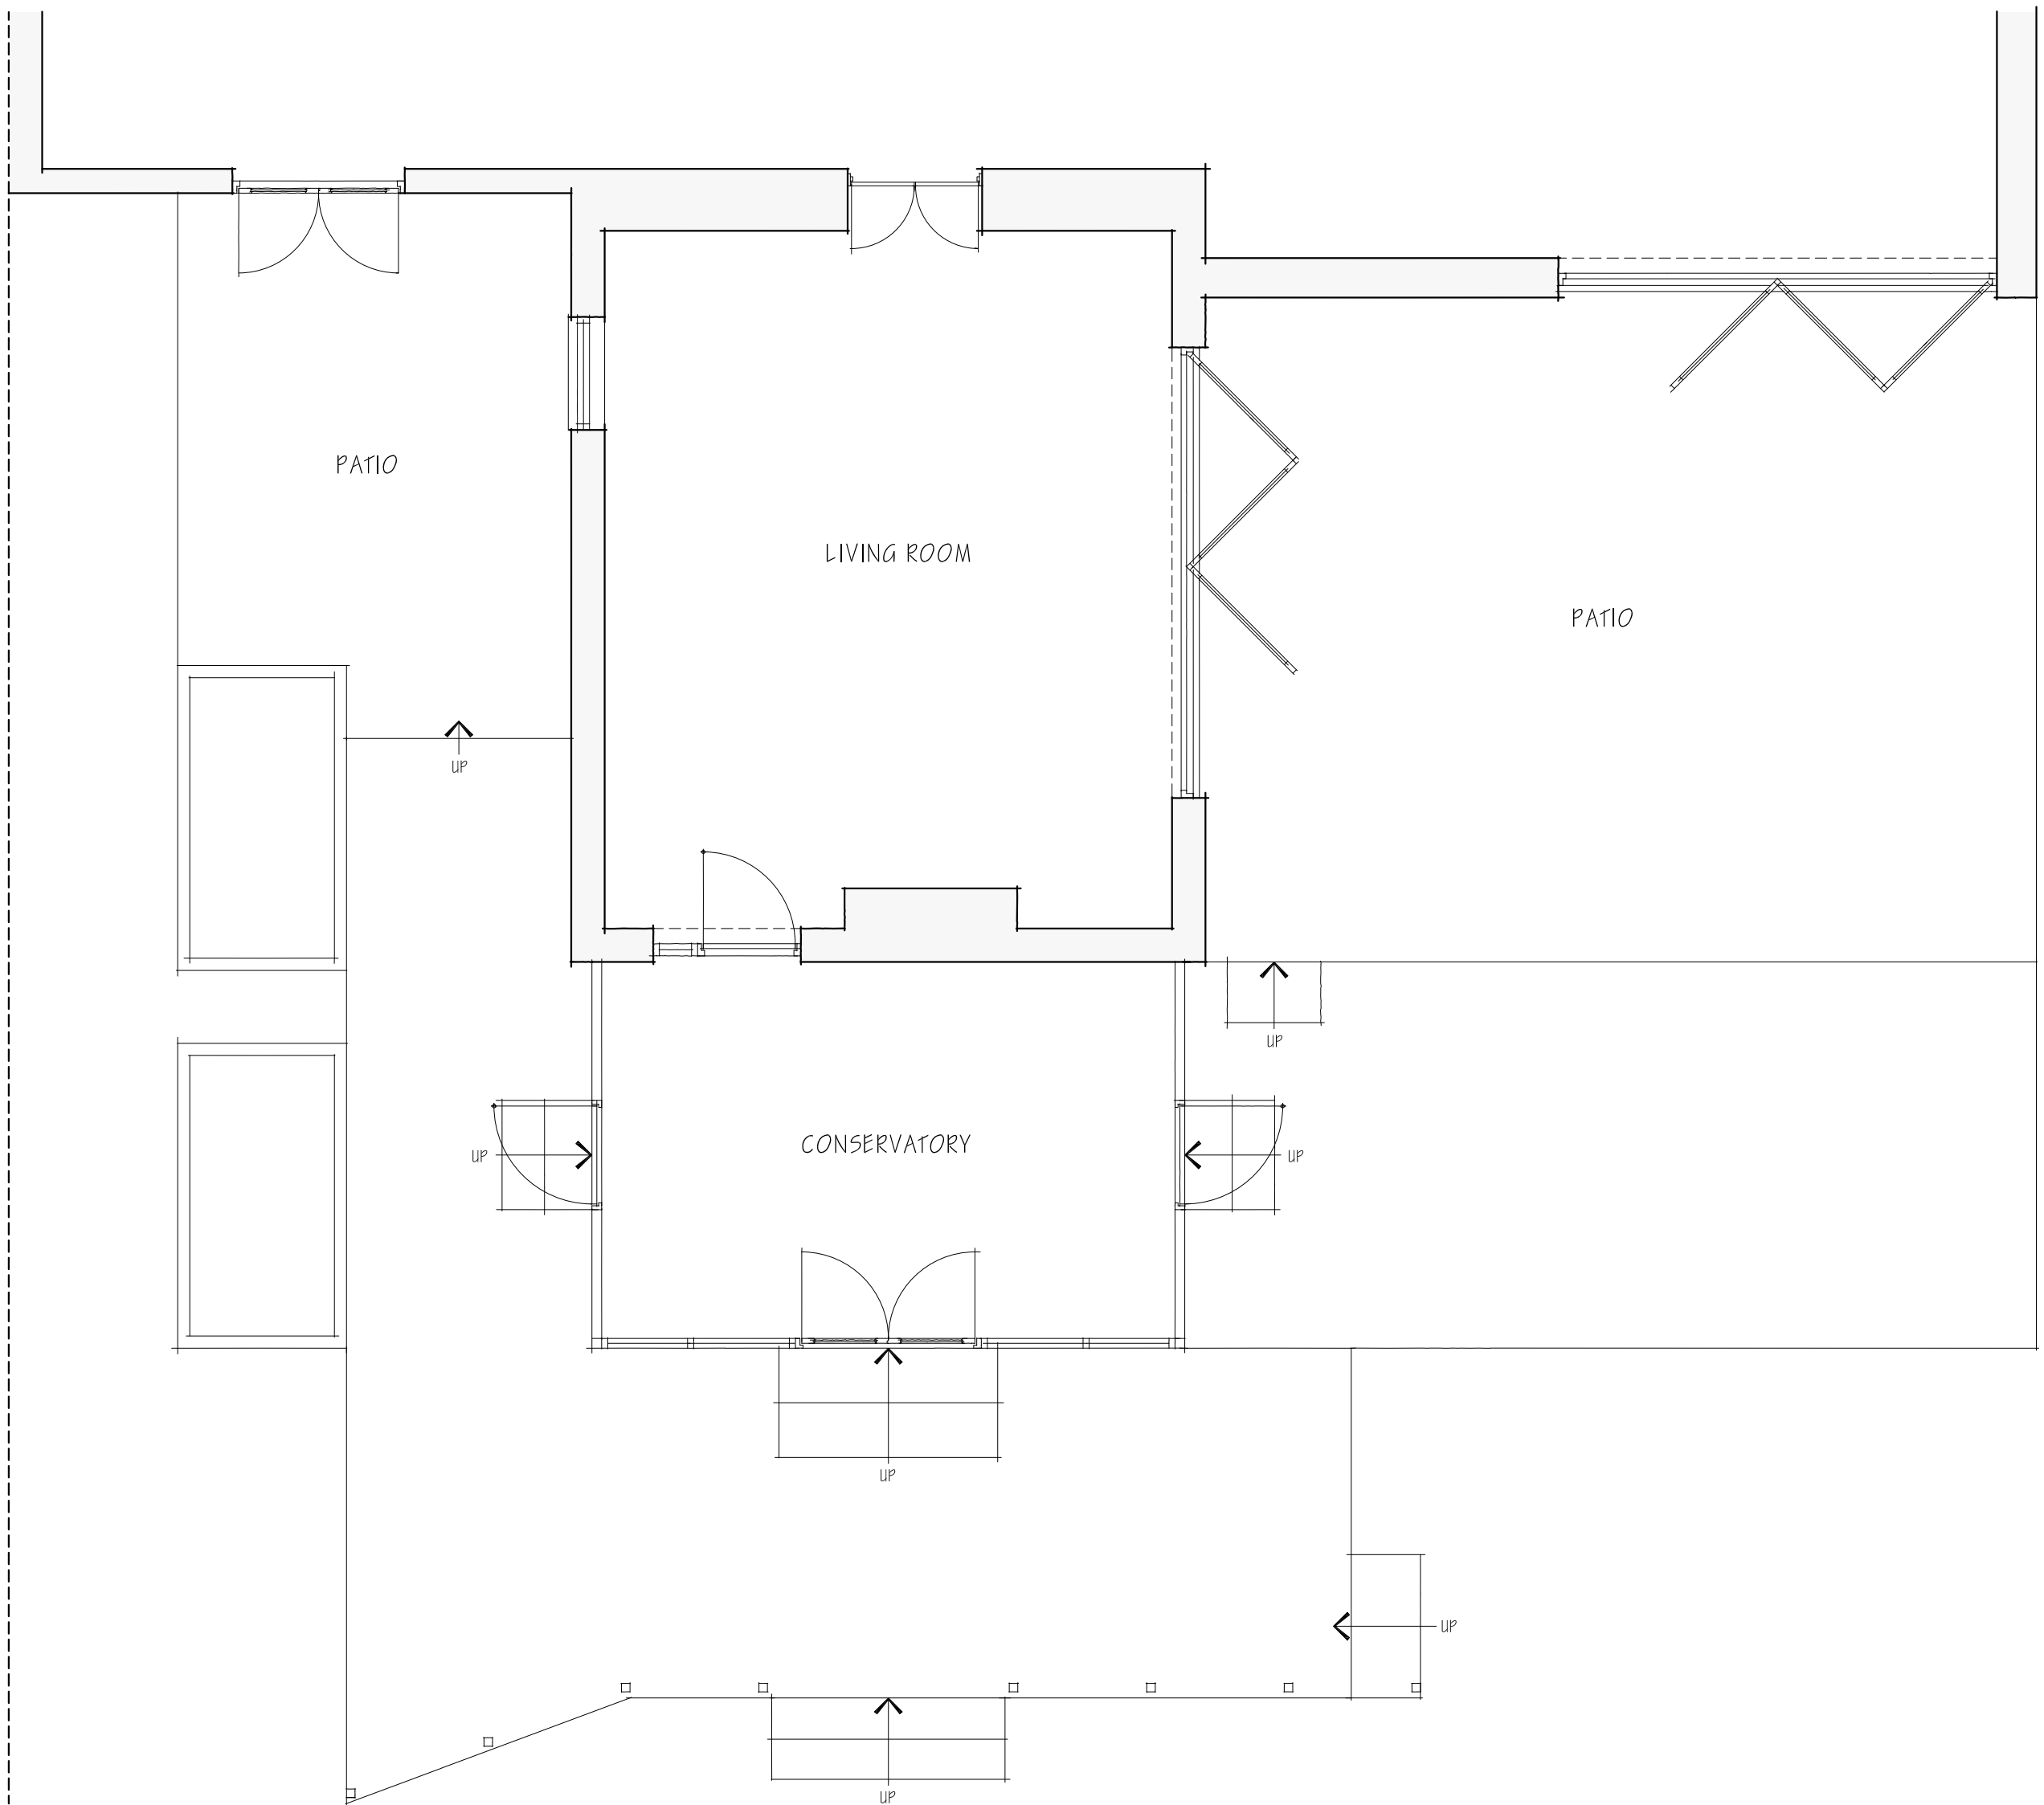


GROUND FLOOR PLAN (PART)

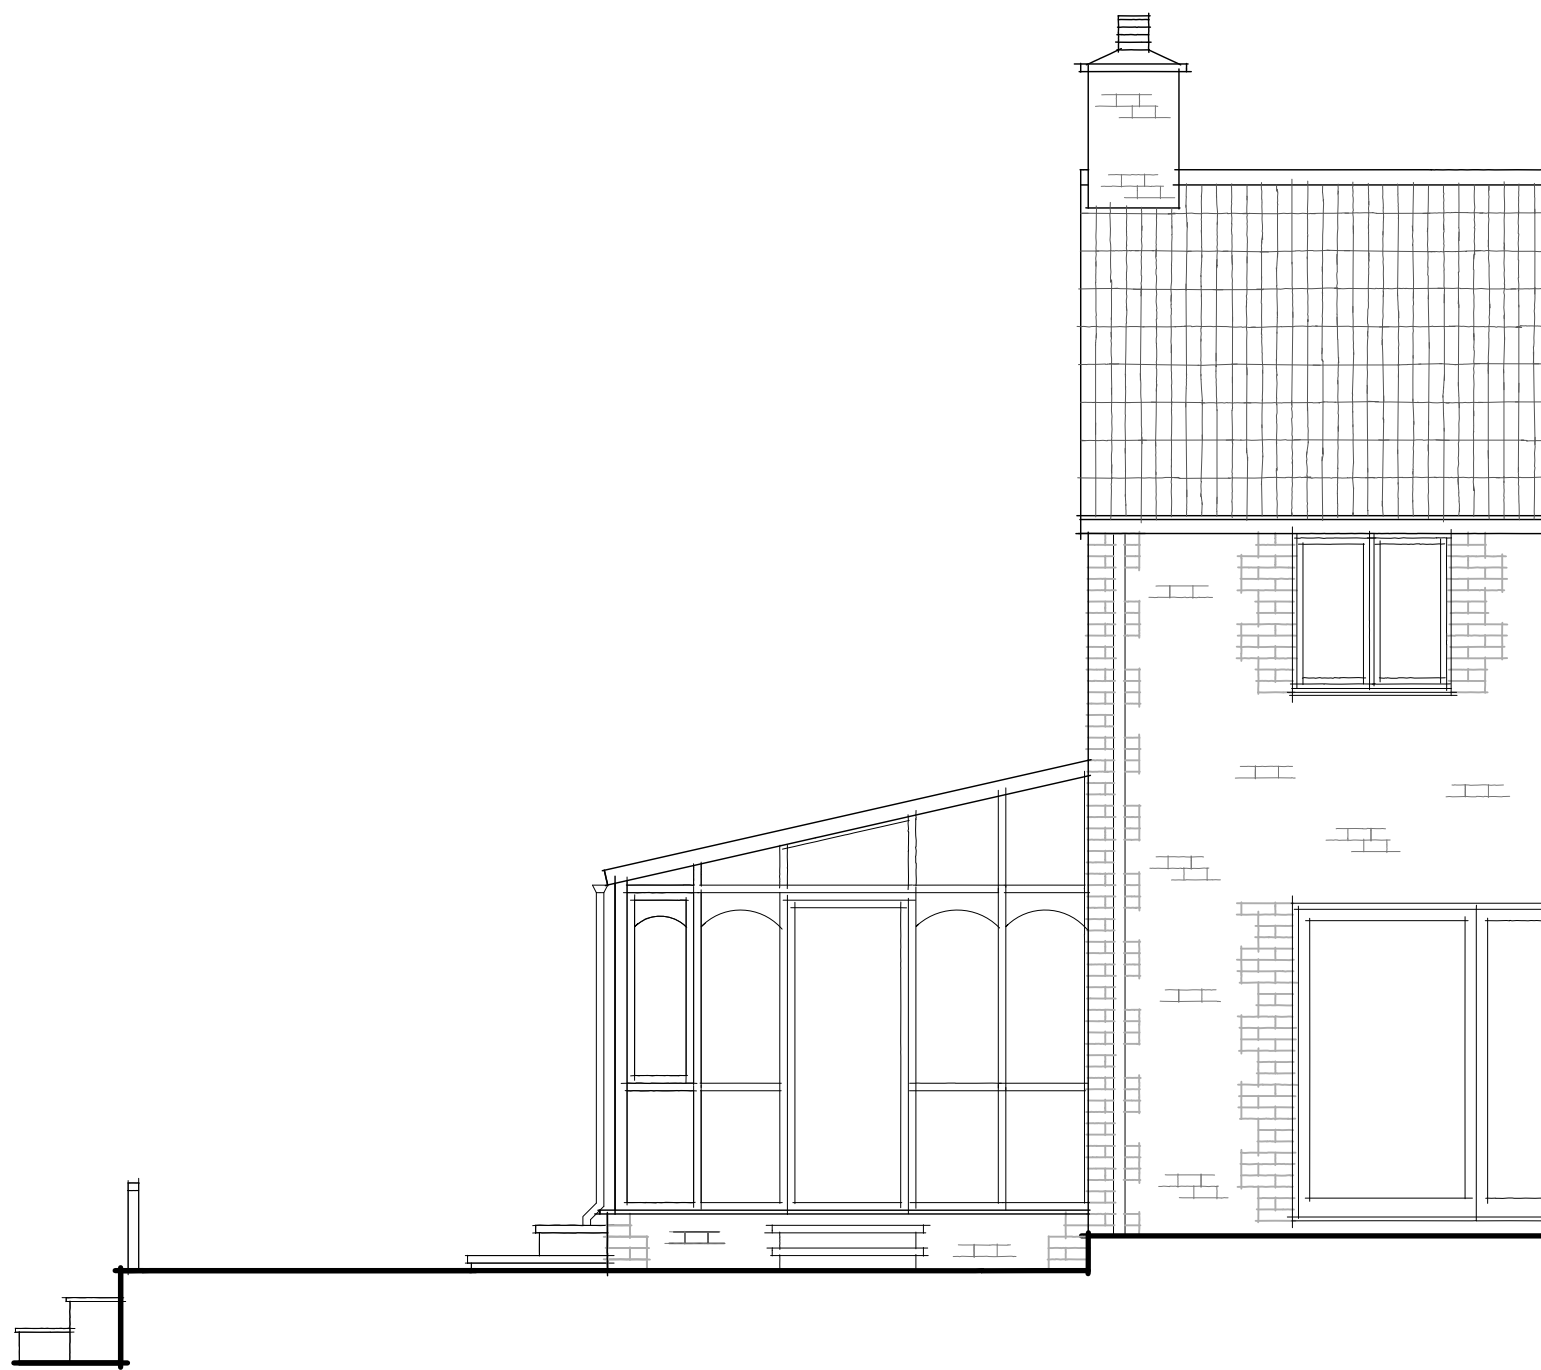

NORTH EAST ELEVATION

This drawing is copyright of CLARK & MASLIN Ltd and may not be copied or reproduced without permission.
Figured dimensions are to be taken in preference to scaled dimensions.
Large scale drawings to have preference to small scale drawings.
Dimensions for fixed-in items are to be checked on site prior to manufacture.

REV	DETAIL OF REVISION	BY	DATE
-----	--------------------	----	------

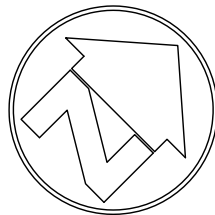

SURVEY DRAWING



CLARK & MASLIN
Unit 5, Charlton Business Park
Crudwell Road, Malmesbury
Wiltshire, SN16 9RU
Telephone: 01666 822911
www.clarkandmaslin.co.uk
Planning Architecture Conservation

Client
MR & MRS F CARTER

Project
PROPOSED DEMOLISH CONSERVATORY & REPLACE WITH GARDEN ROOM, 1 ANGROVE COTTAGES, RODBOURNE, MALMESBURY, WILTSHIRE, SN16 0ET

Description
EXISTING GROUND FLOOR PLAN (PART) & ELEVATIONS

Scale	PG Size	Drawn	Date
1:50	A1	EM	AUG '26

Drawing No	Revision
5978/01	-