


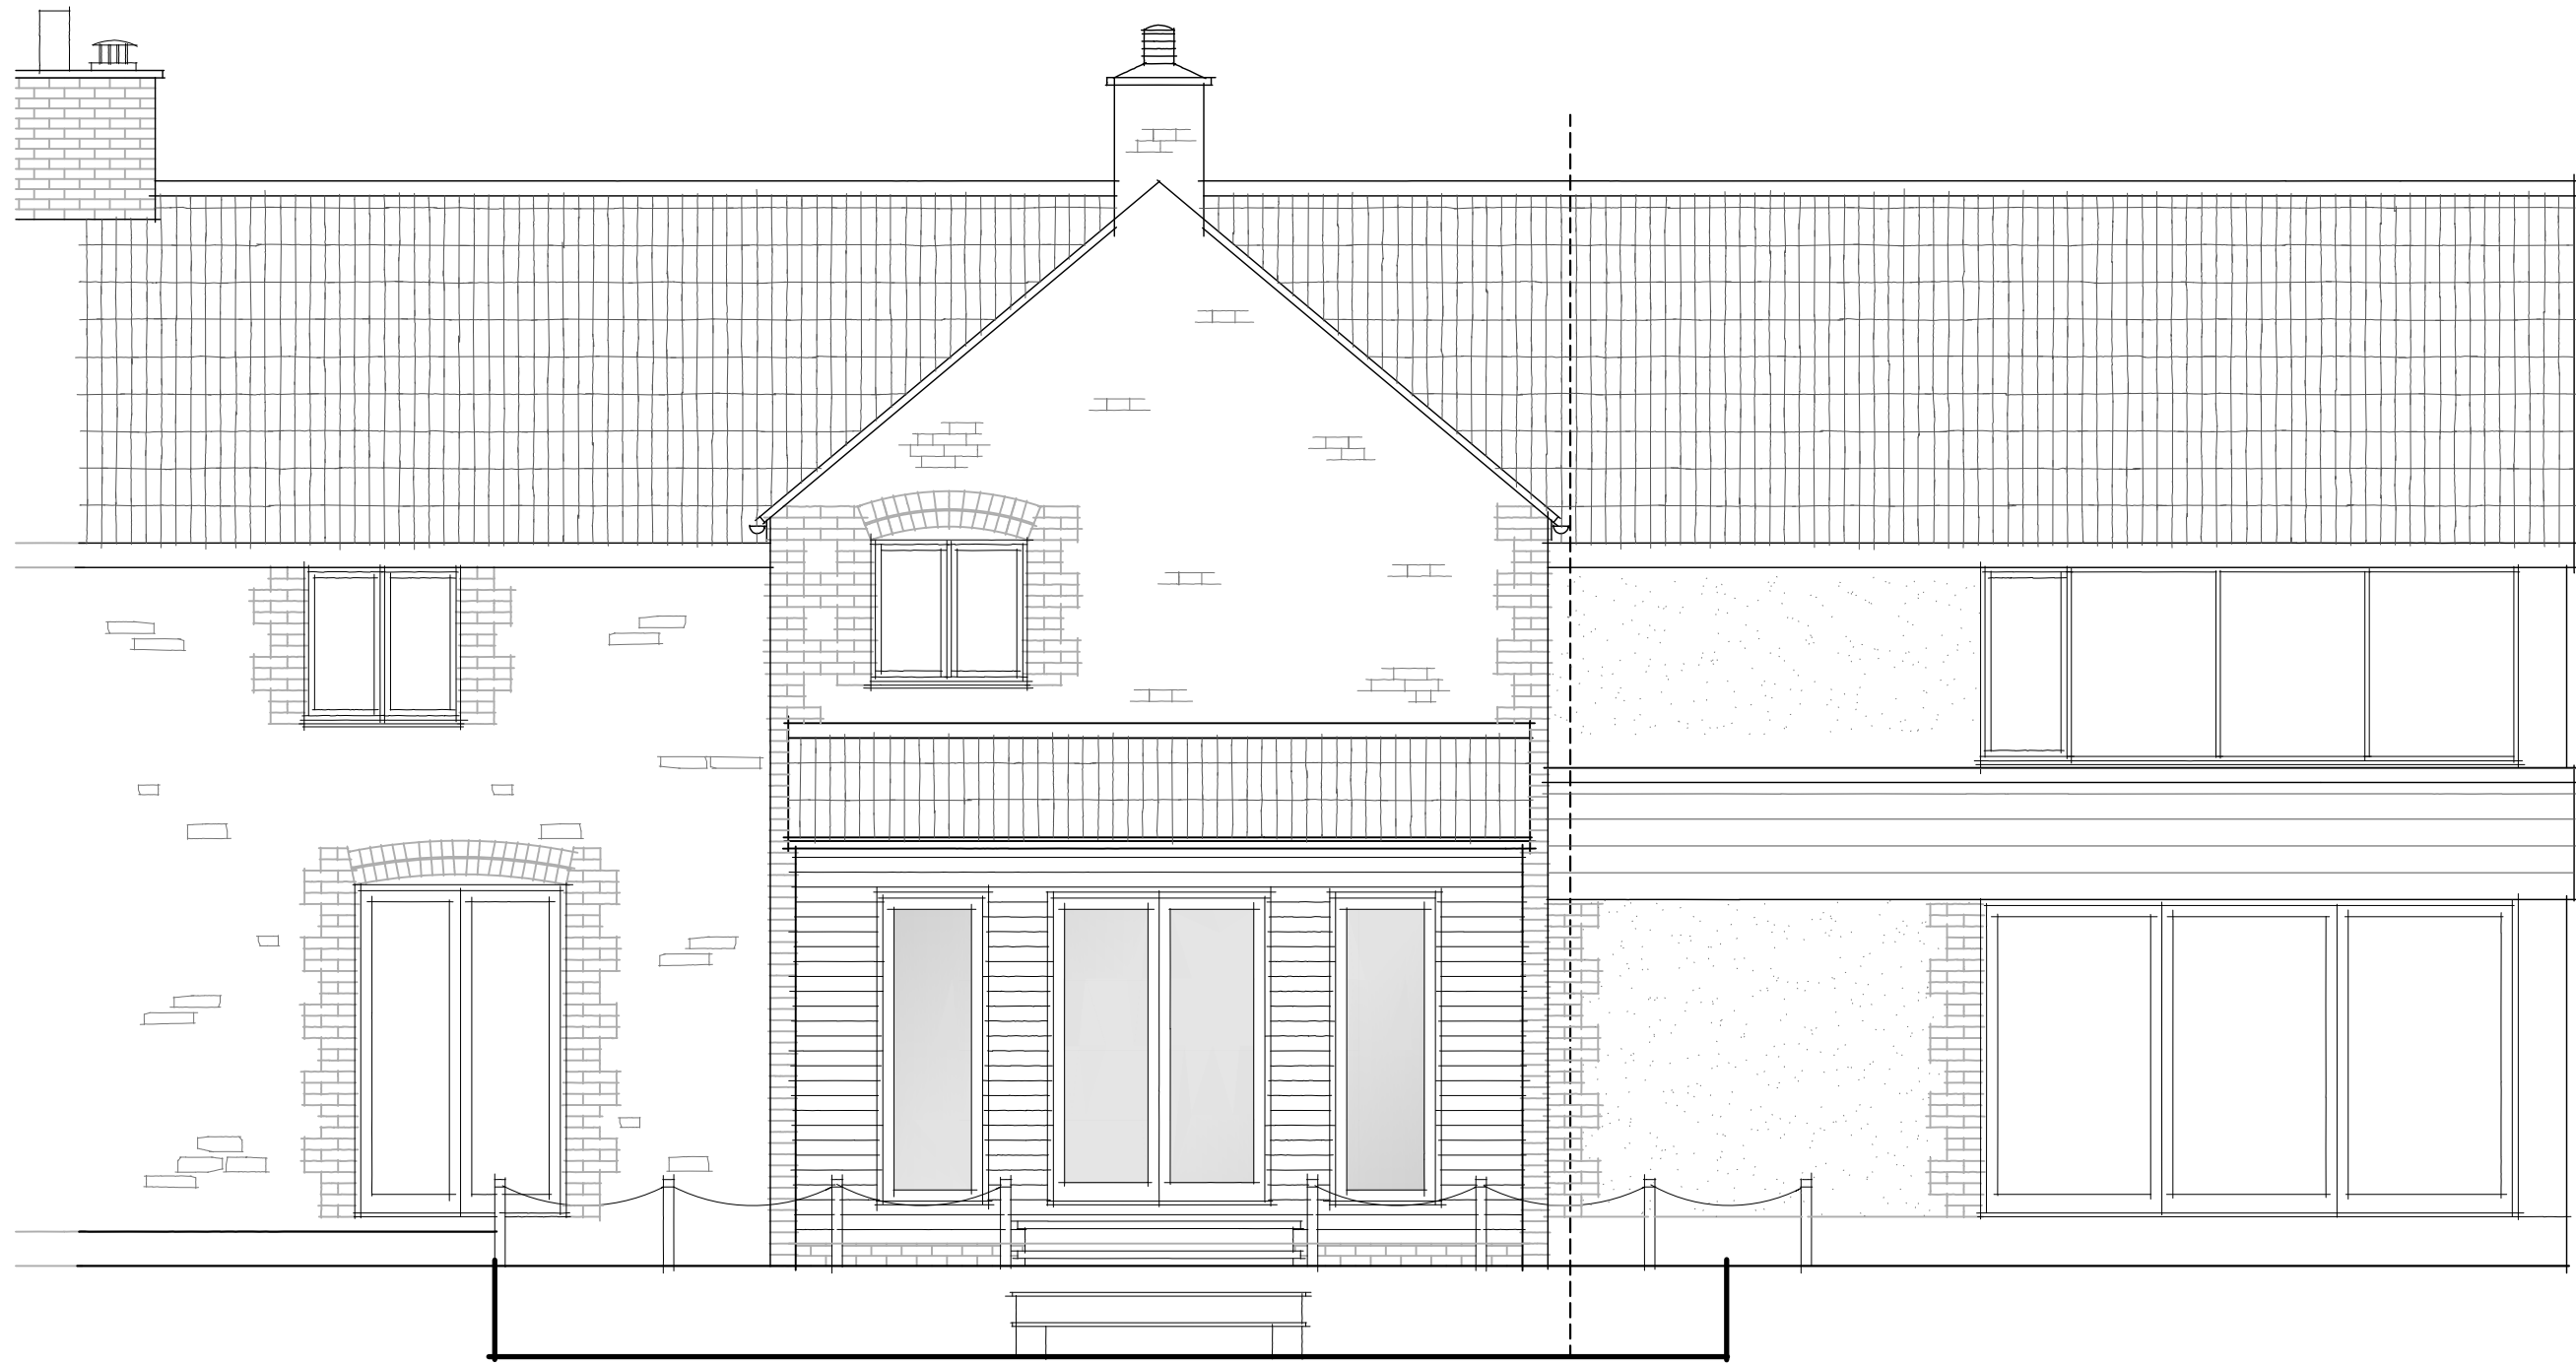


 


SOUTH EAST ELEVATION

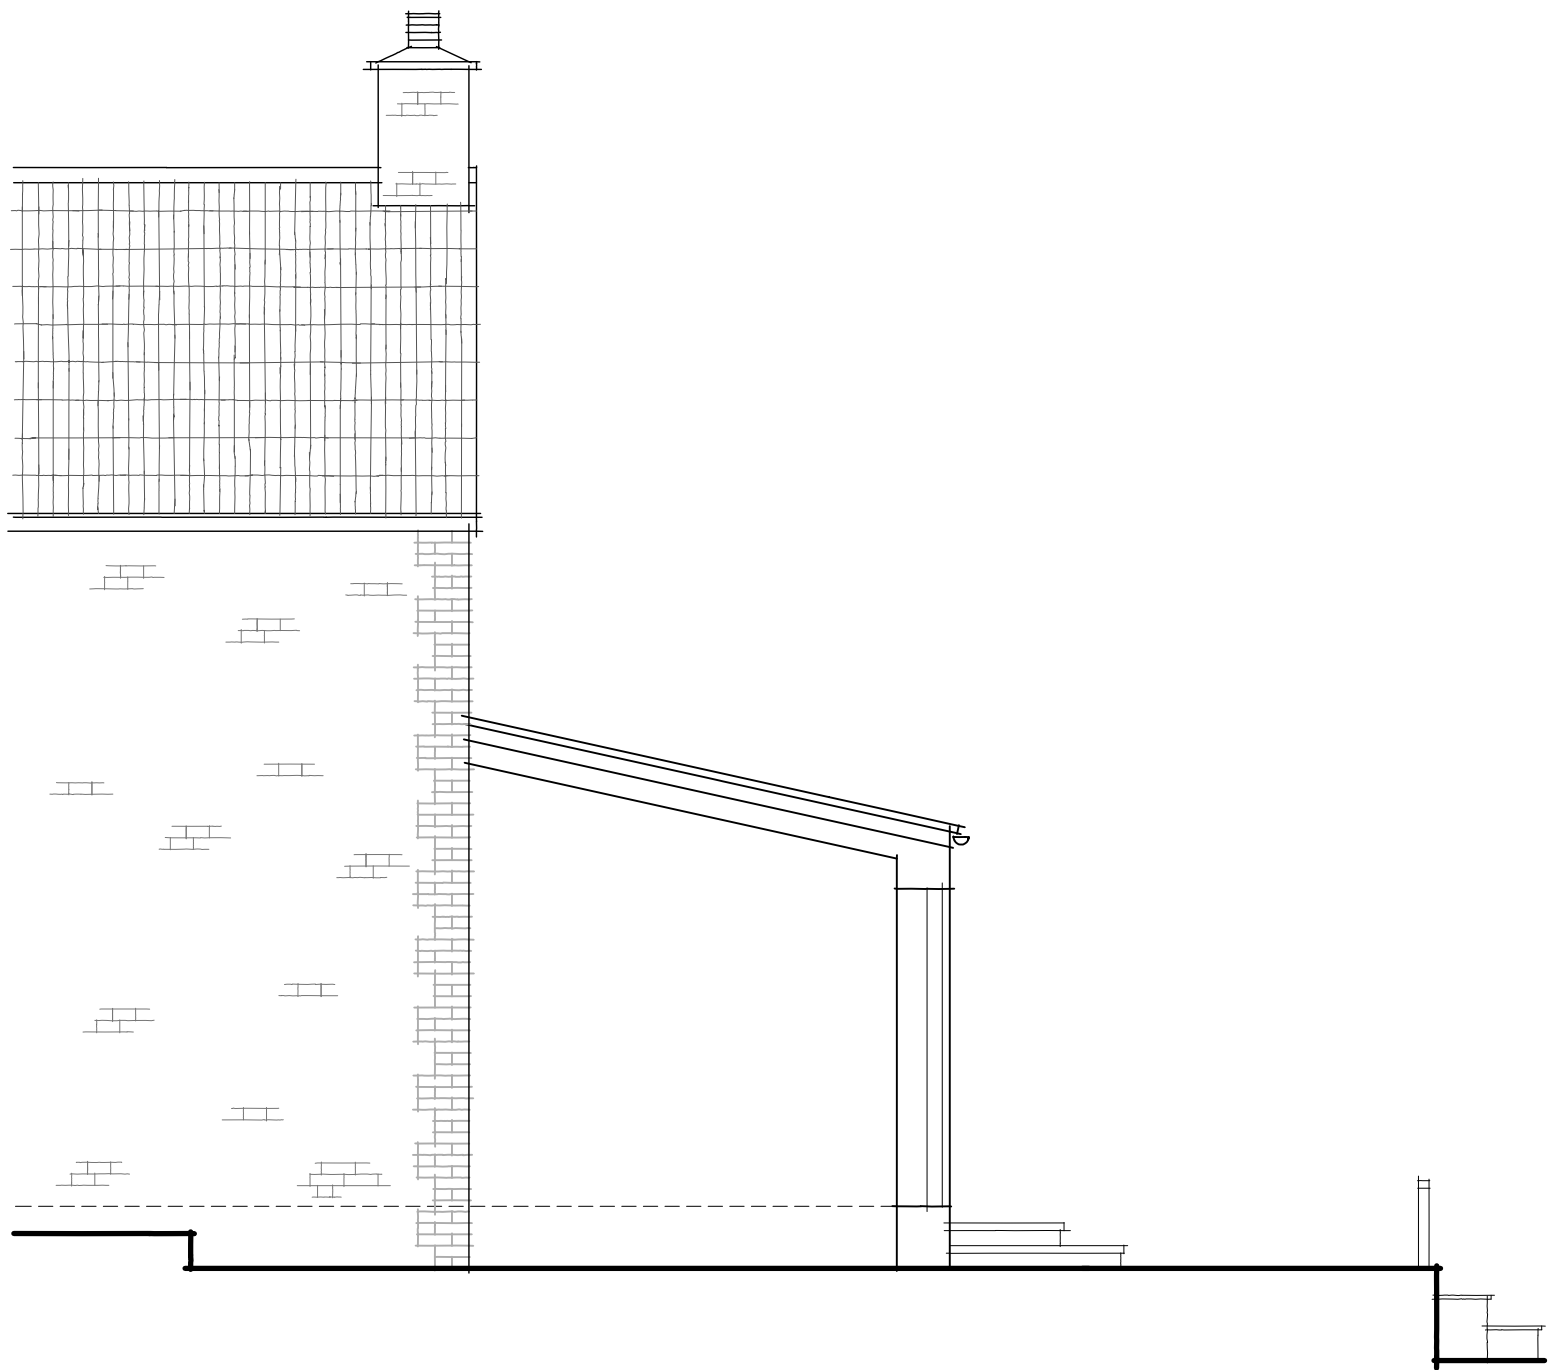

SOUTH WEST ELEVATION

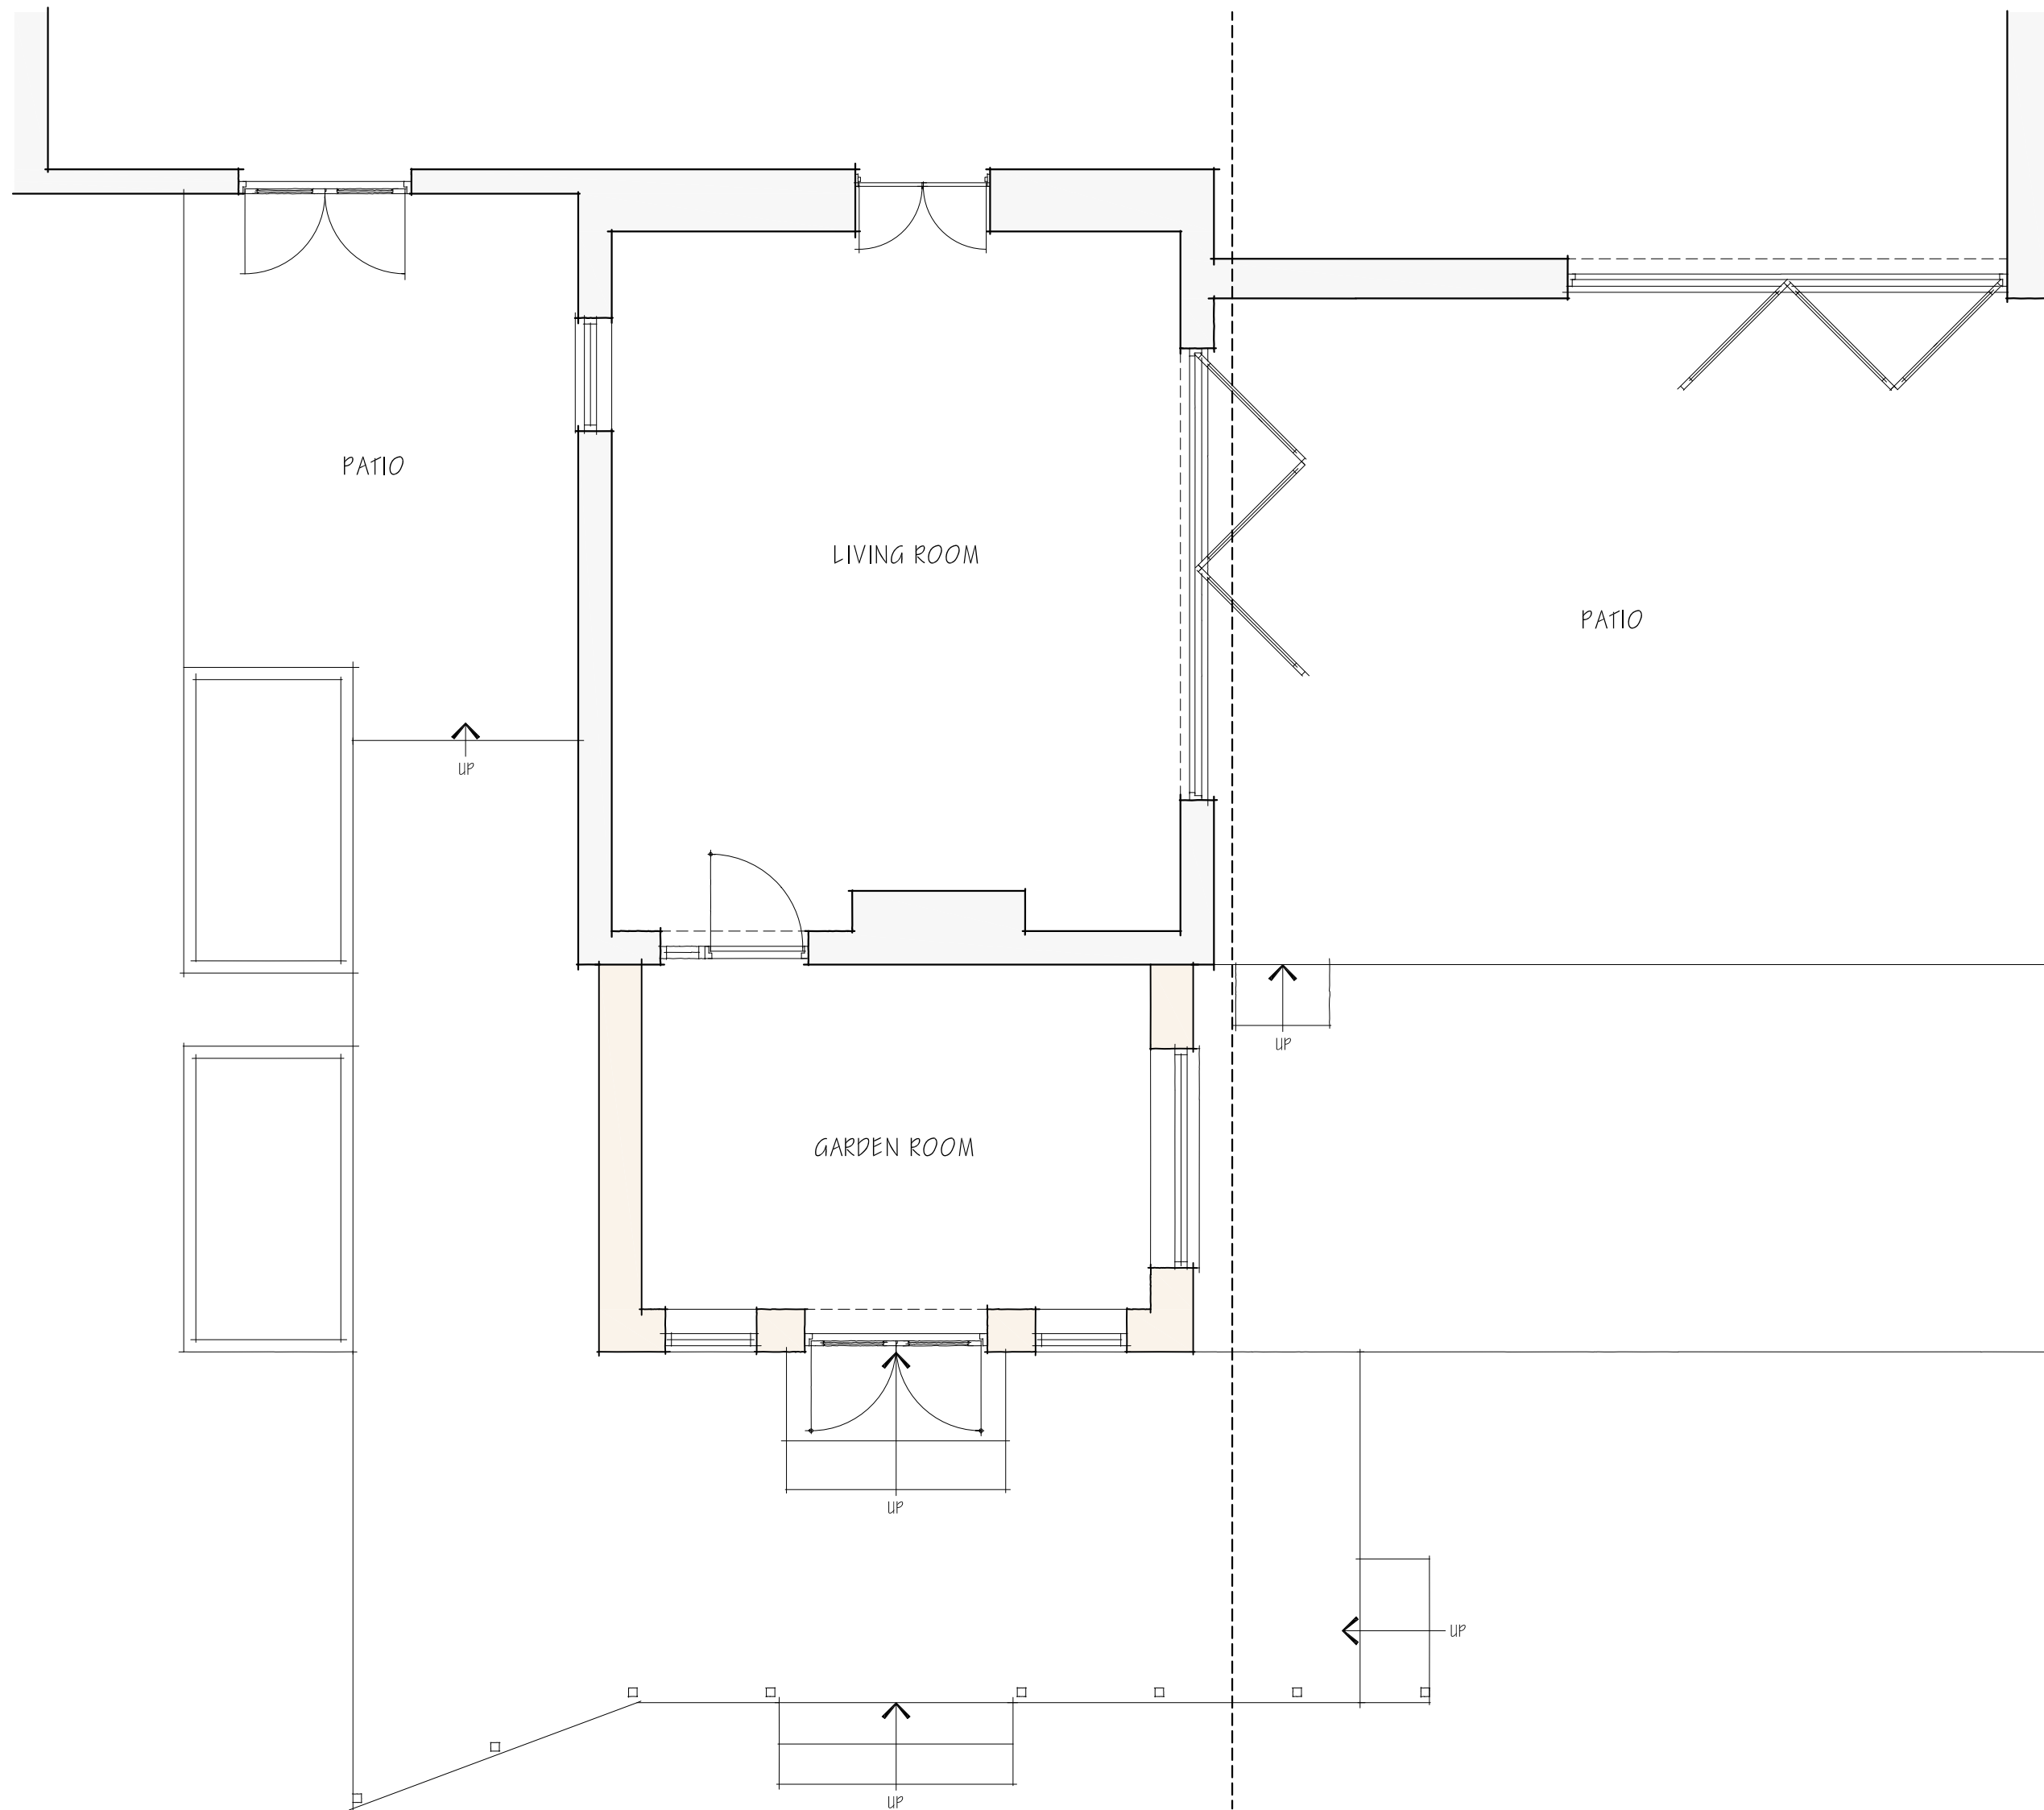


GROUND FLOOR PLAN (PART)

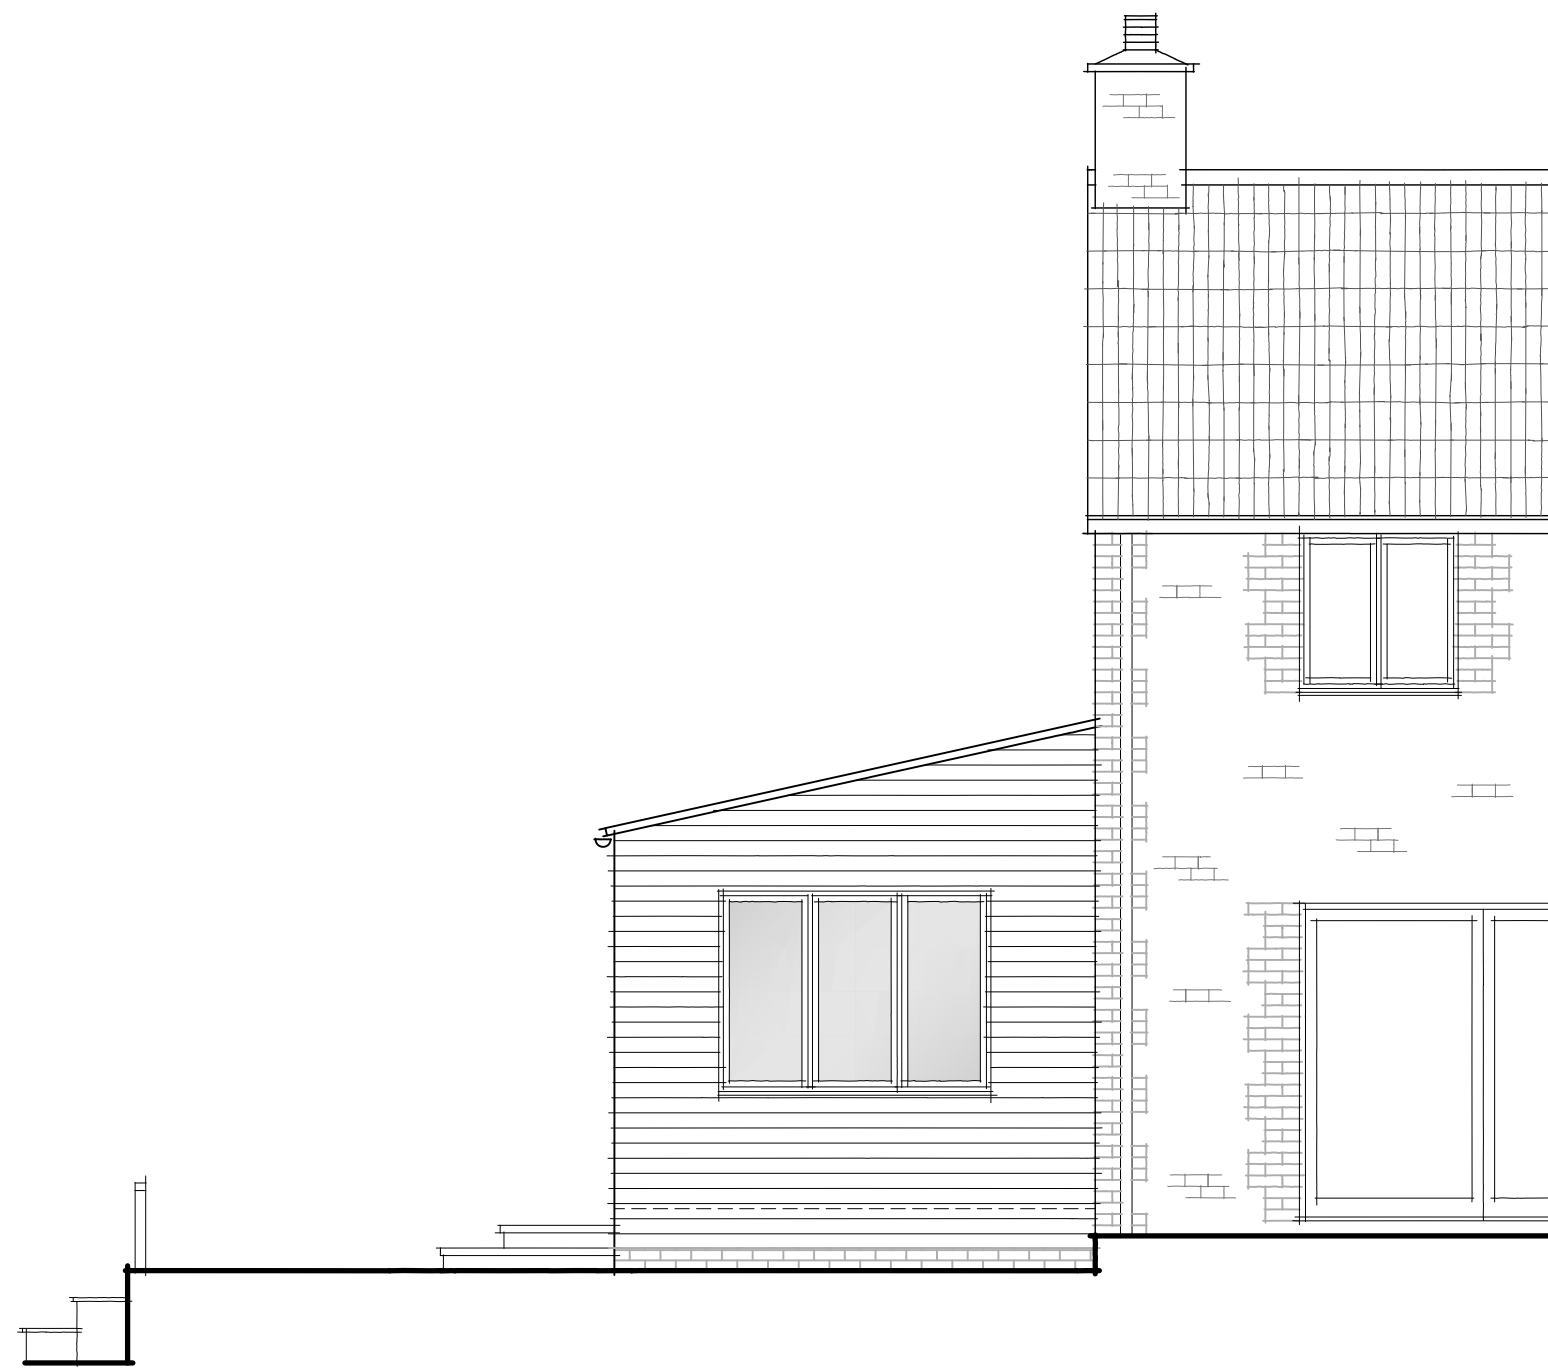

NORTH EAST ELEVATION

This drawing is copyright of CLARK & MASLIN Ltd and may not be copied or reproduced without permission. Figured dimensions are to be taken in <u>preference</u> to scaled dimensions. Large scale drawings to have <u>preference</u> to small scale drawings. Dimensions for fixed-in items are to be <u>checked</u> on site prior to manufacture.			
REV	DETAIL OF REVISION	BY	DATE
A	AMENDED FOR PLANNING	EM	03/09/26

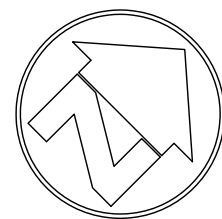

PLANNING DRAWING



CLARK & MASLIN
Unit 5, Charlton Business Park
Crudwell Road, Malmesbury
Wiltshire, SN16 9RU
Telephone: 01666 822911
www.clarkandmaslin.co.uk
Planning Architecture Conservation

Client

MR & MRS F CARTER

Project

PROPOSED DEMOLISH CONSERVATORY & REPLACE WITH GARDEN ROOM, 1 ANGROVE COTTAGES, RODBOURNE, MALMESBURY, WILTSHIRE, SN16 0ET

Description

PROPOSED GROUND FLOOR PLAN (PART) & ELEVATIONS

Scale	PG Size	Drawn	Date
1:50	A1	EM	AUG '26

Drawing No	Revision
5978/50	A