



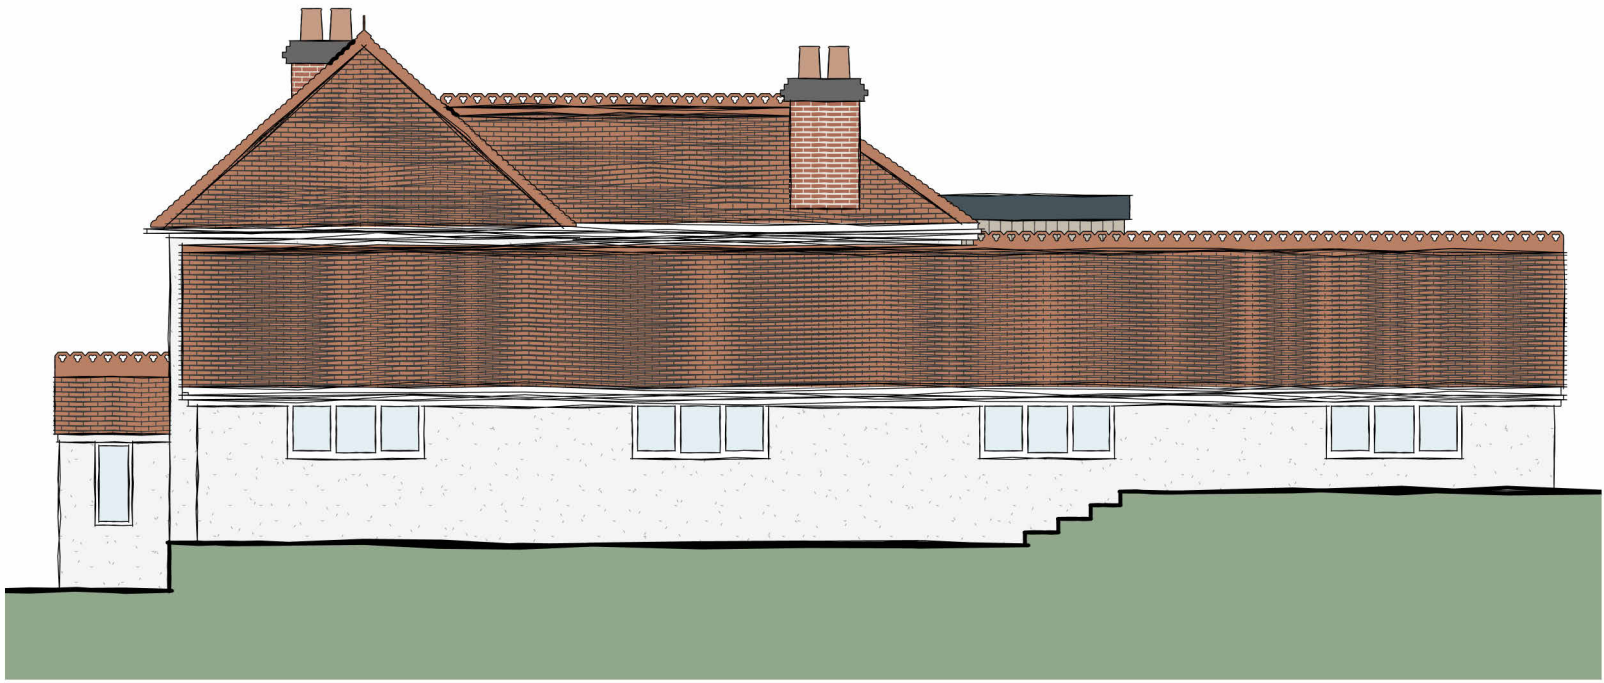

South Elevation
1 : 100

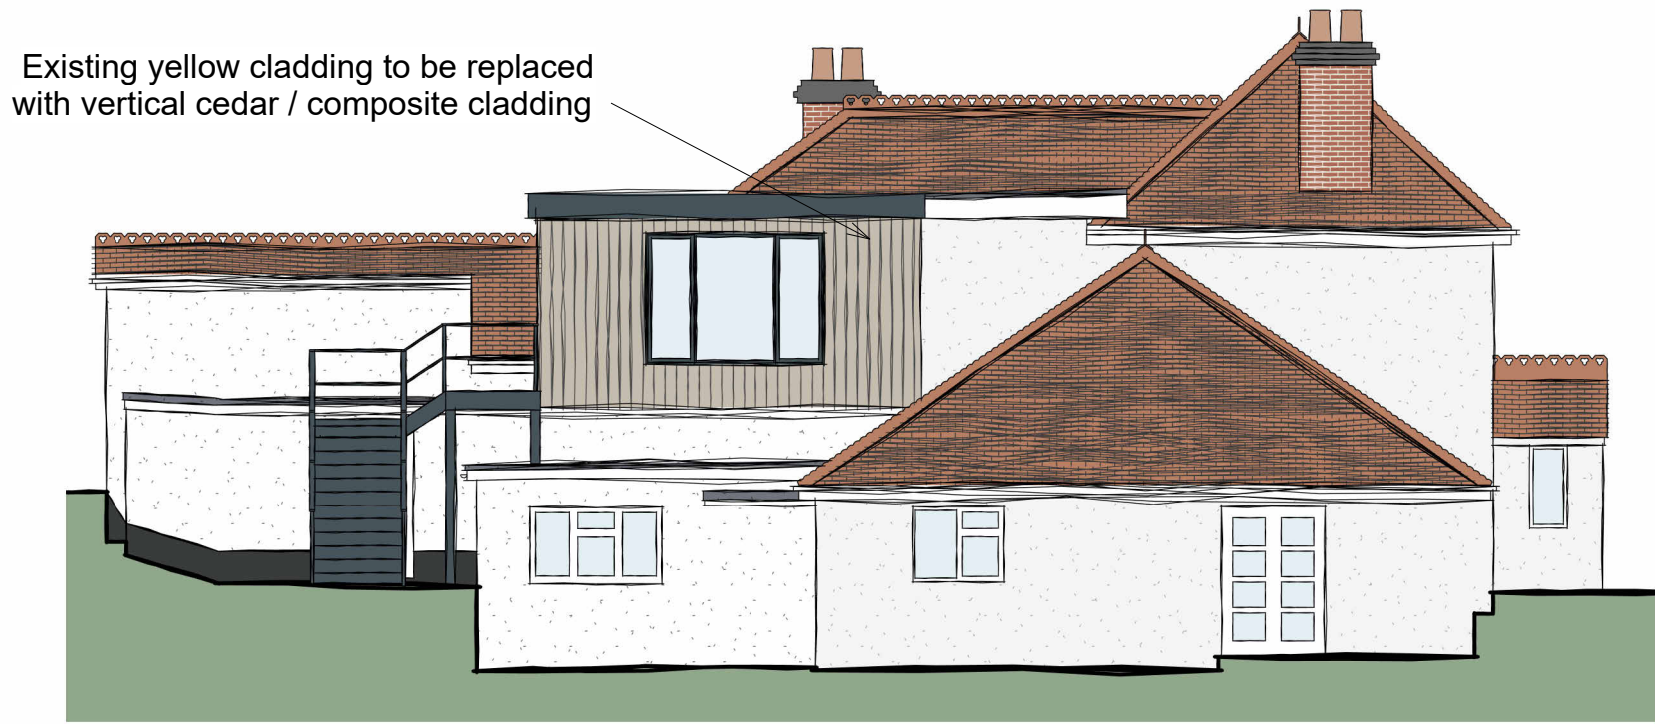


East Elevation
1 : 100




West Elevaton
1 : 100



North Elevation
1 : 100

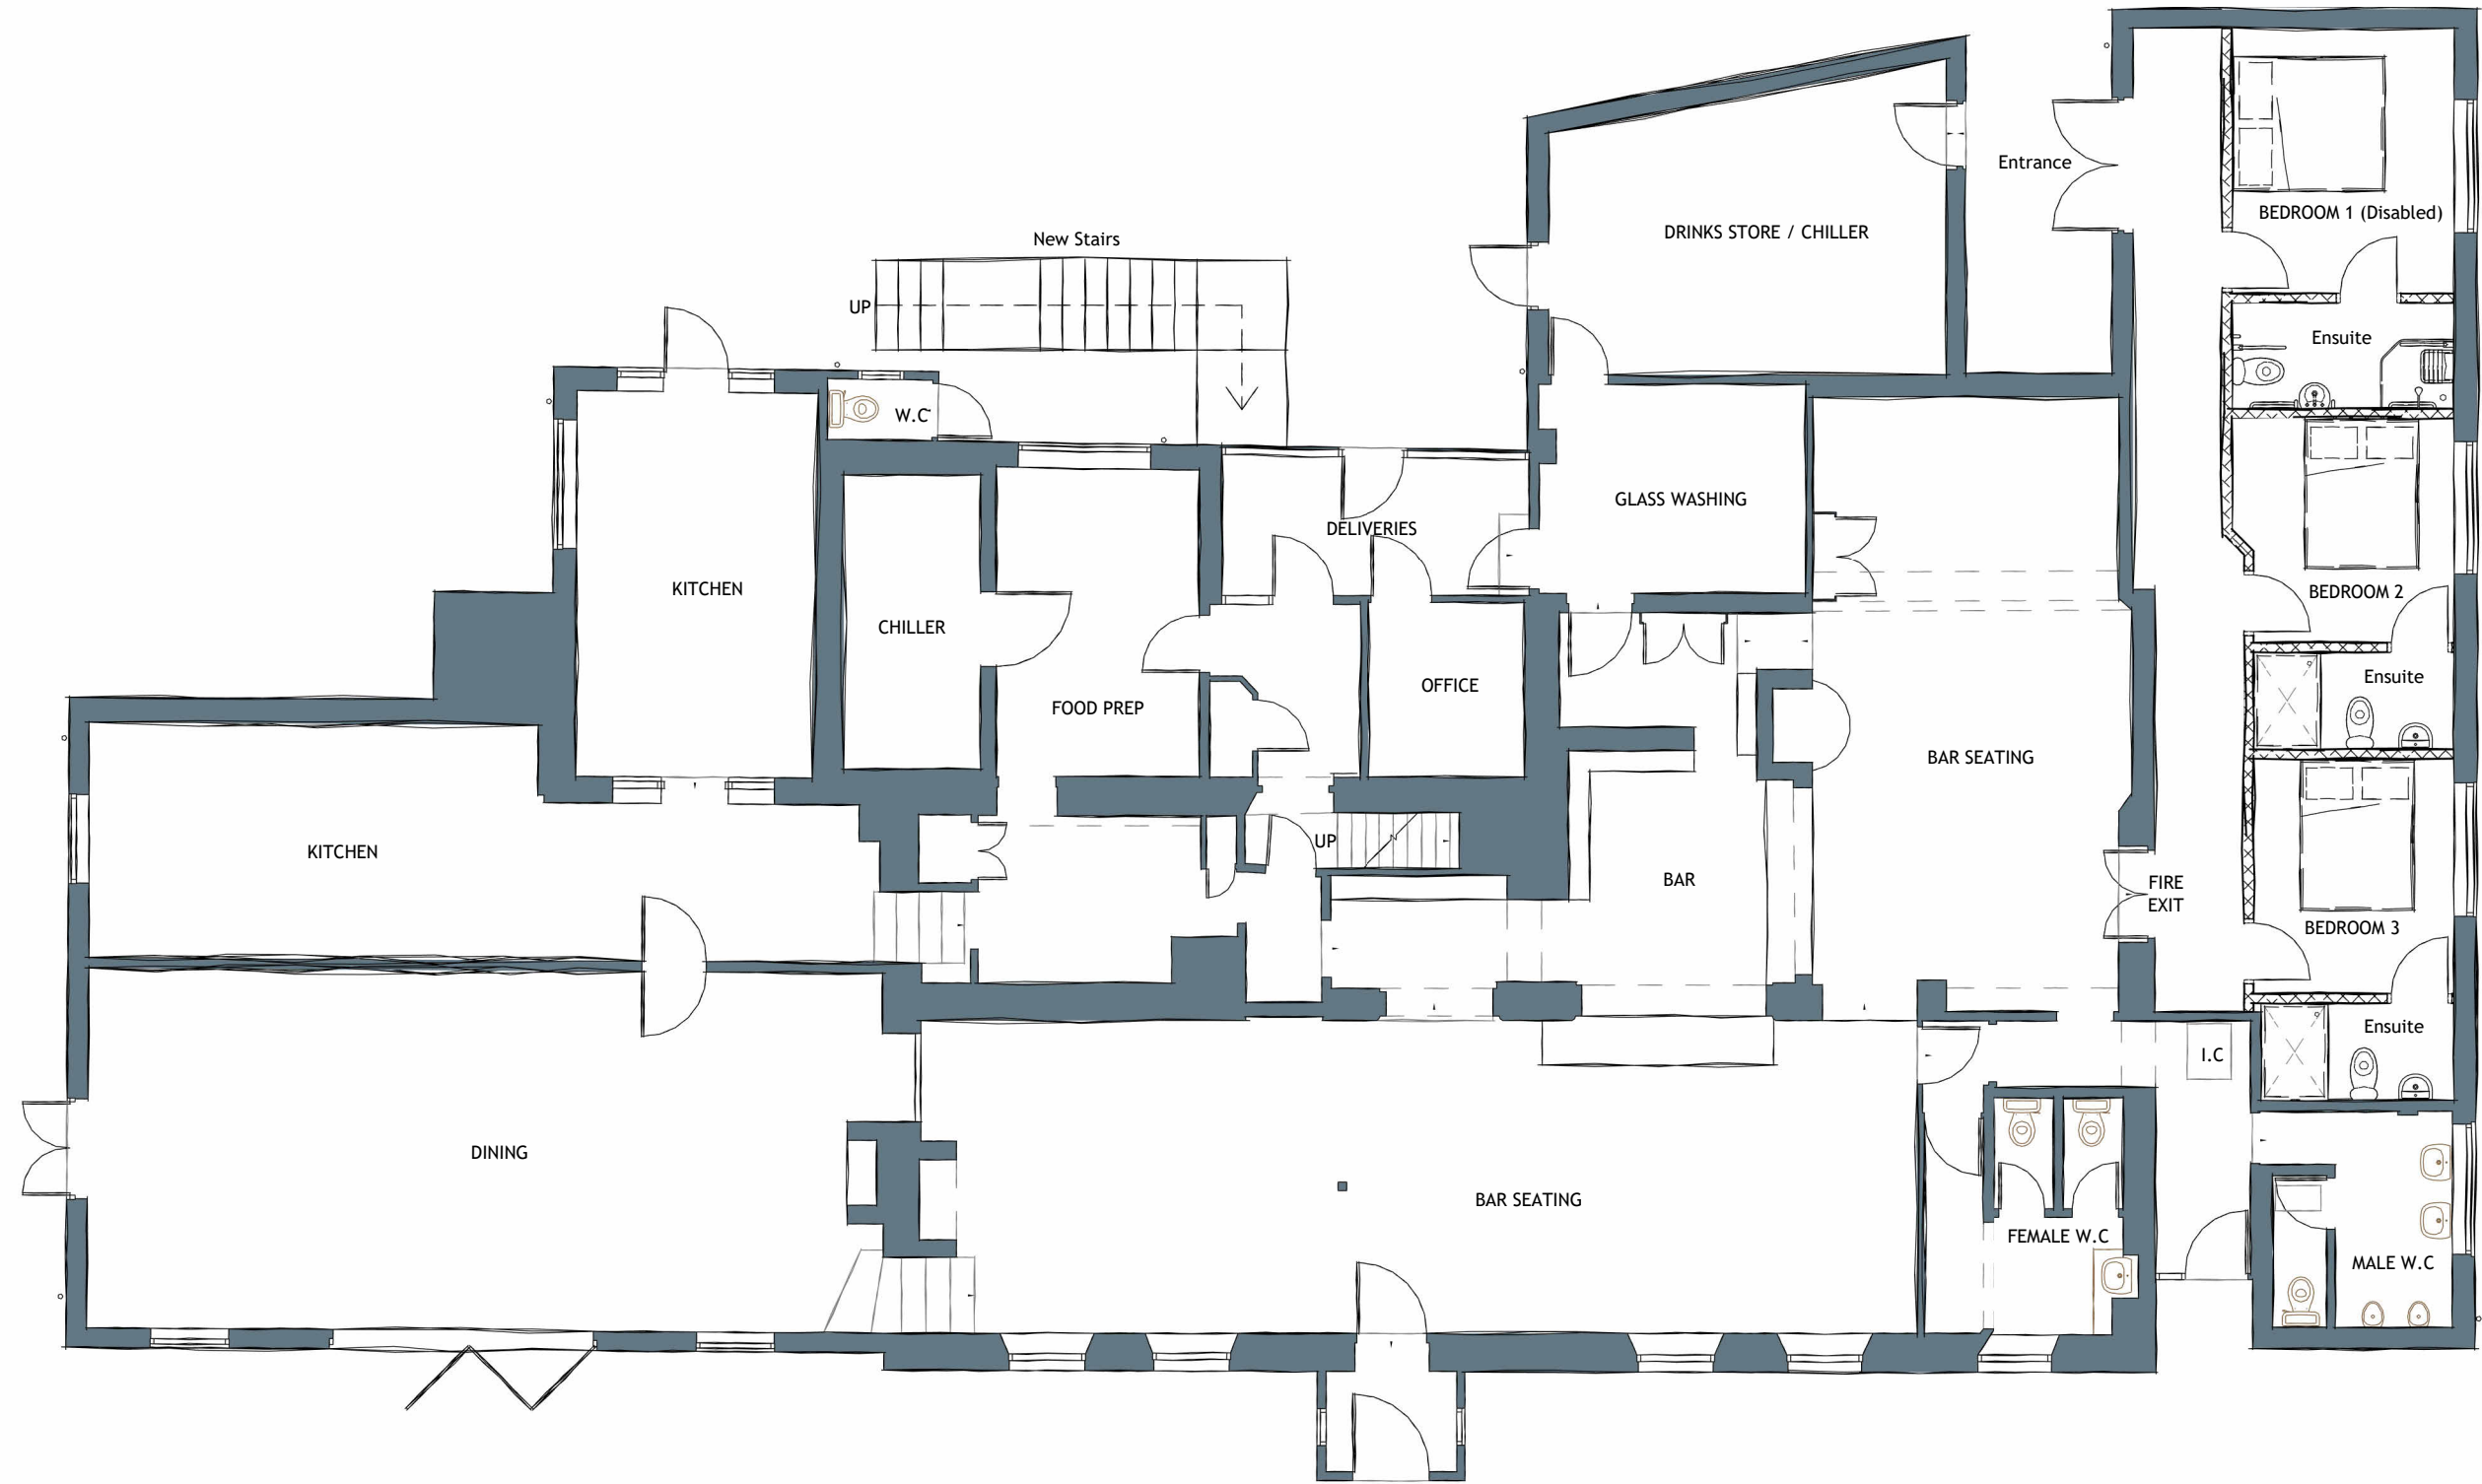


Ground Floor Plan
1 : 100

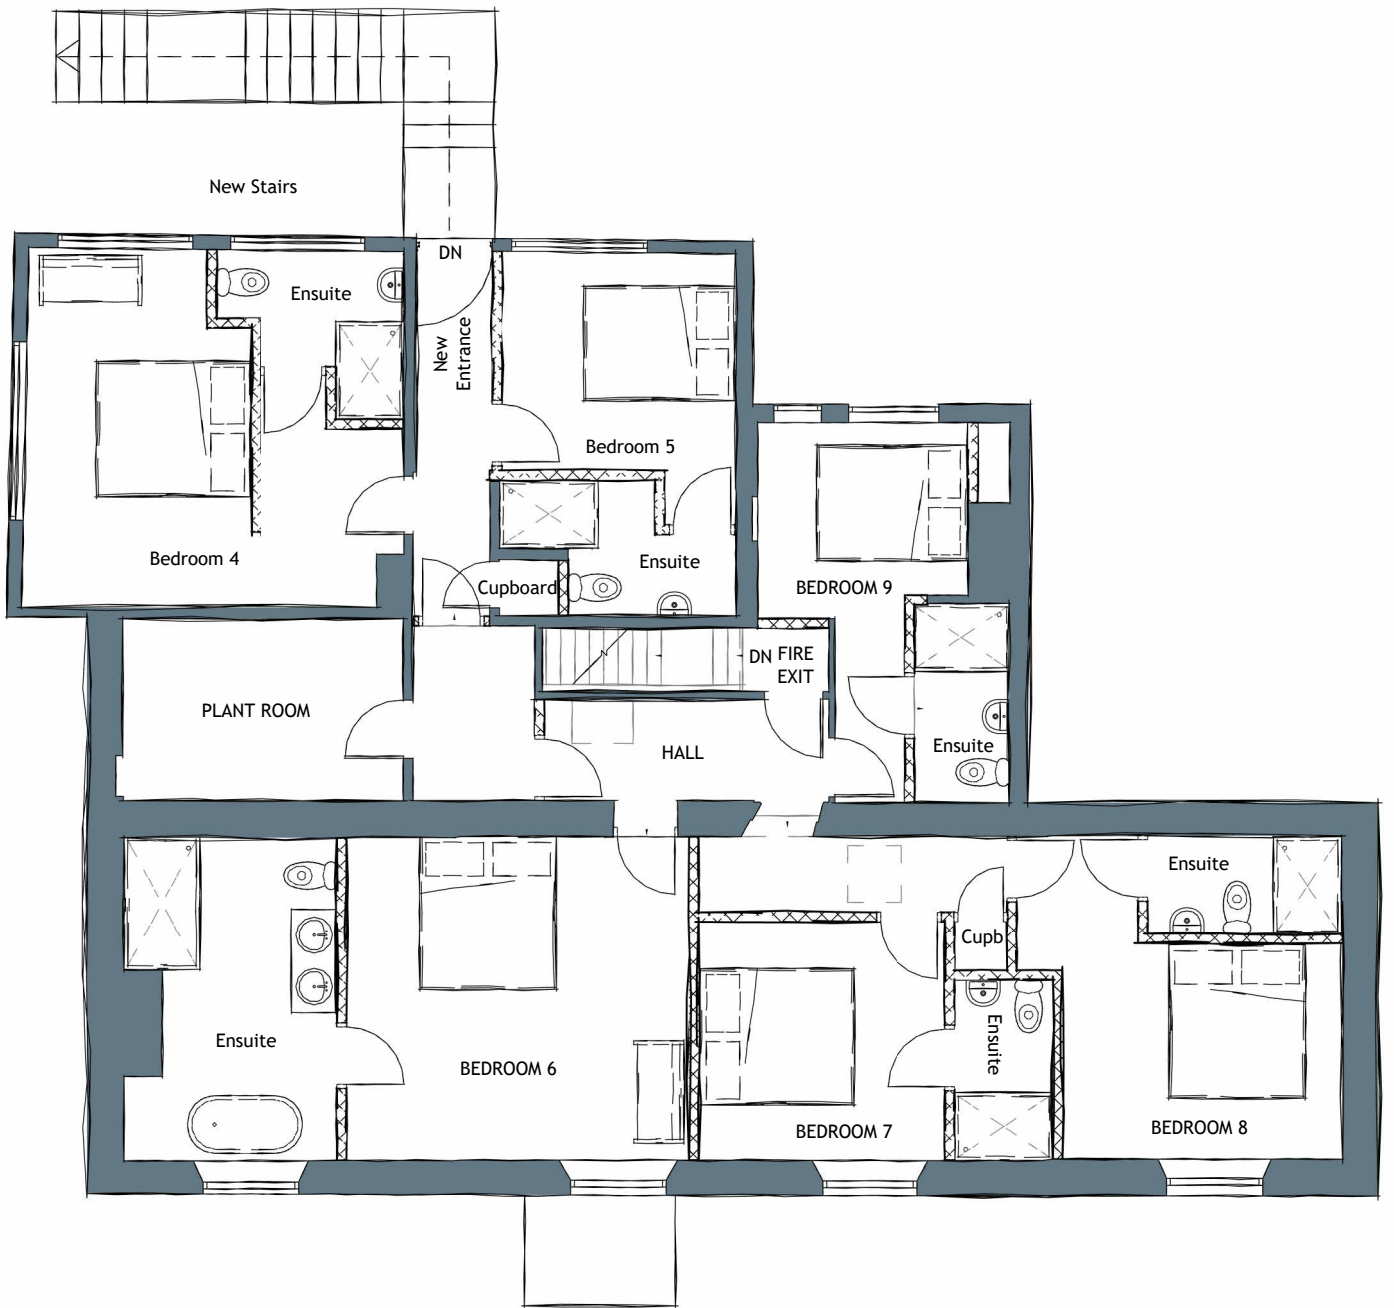

First Floor Plan
1 : 100

Revisions		
Rev	Description	Date

NOTES:

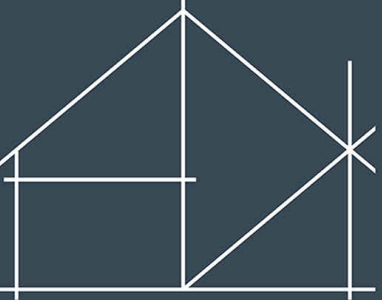

ADLEM & KEMP

Web: www.adlemandkemp.co.uk
Email: contact@adlemandkemp.co.uk
Company: Adlem & Kemp Ltd - 12984699
Address: Unit 5, Brickfields, Gillingham, SP8 4PX

This drawing and design is copyright and must not be reproduced in part or in whole without prior written consent. Contractors must verify all dimensions on site before commencing work or preparing shop drawings.

TITLE: Proposed Elevations & Floor Plan		
PROJECT: The Silver Plough		
SCALE AT A1: 1 : 100	DATE: July 2025	DRAWN: DK
PROJECT NO: AK_230	DRAWING NO: AK_230_01	REVISION:

