


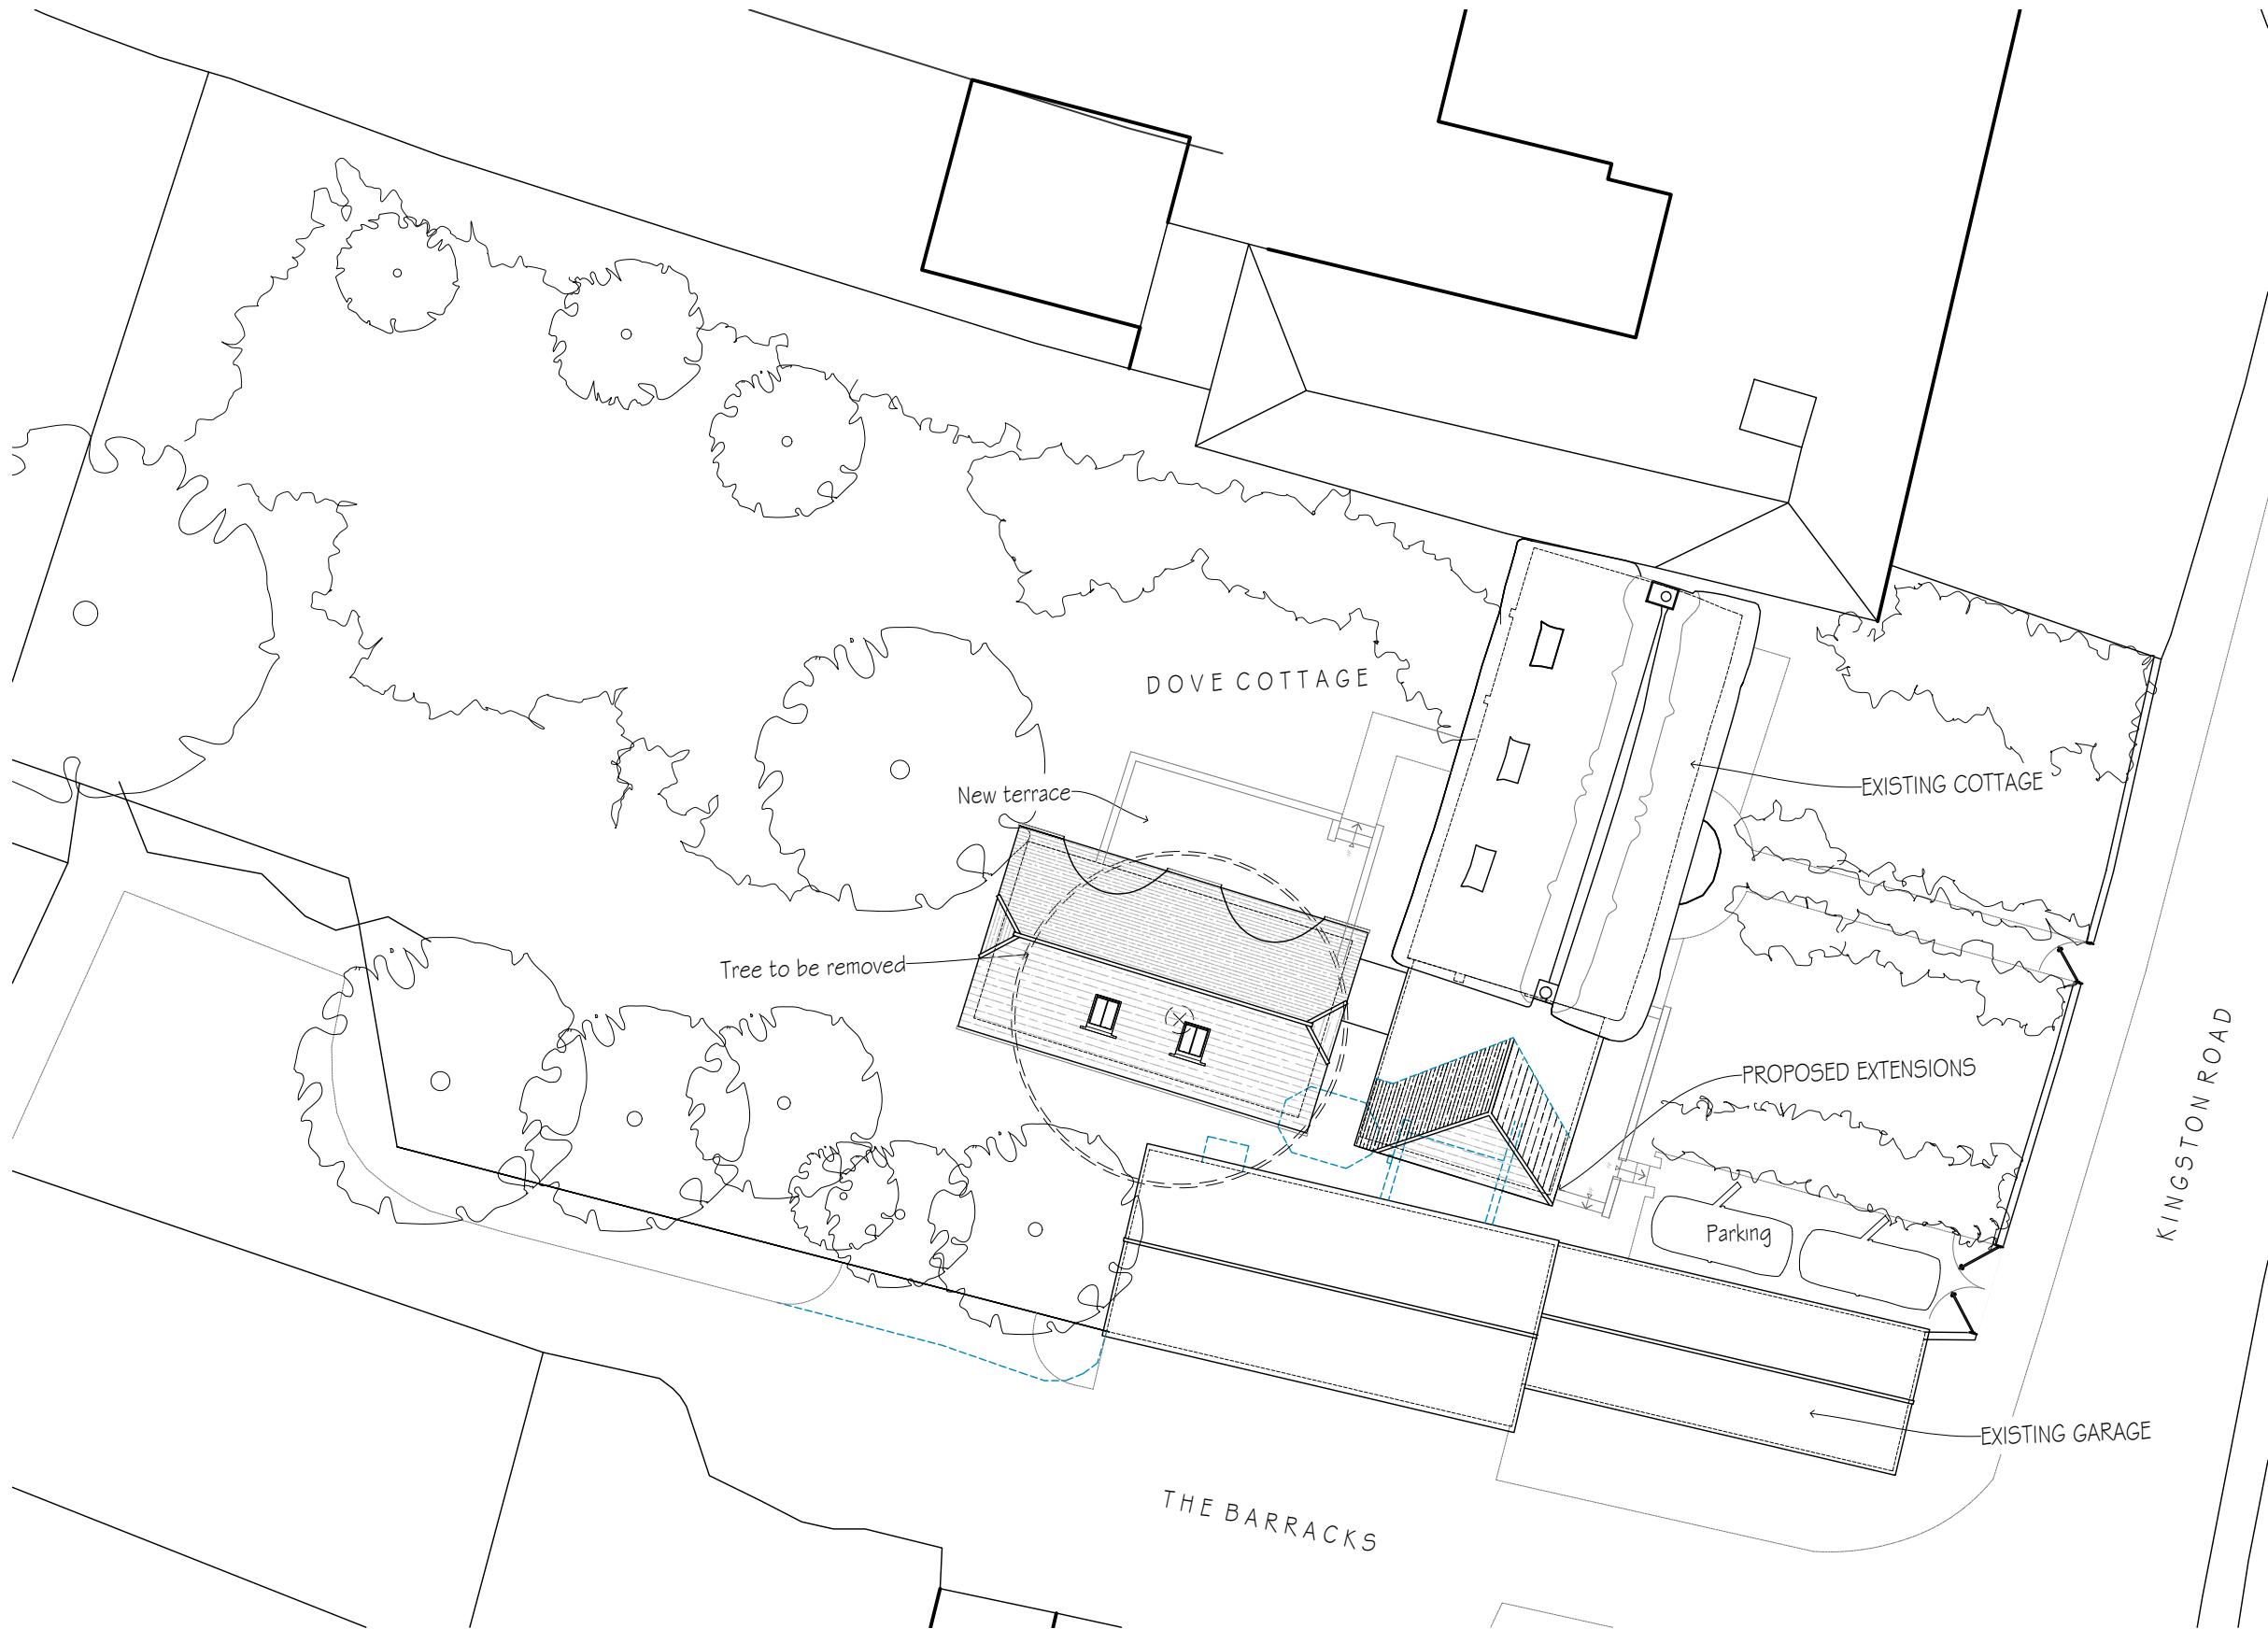

SITE PLAN



B	Design revisions	BM-C	19.05.25
A	Design revisions	BM-C	09.04.25
revisions		initial	date

Contractors, Sub Contractors and Suppliers are to check all relevant dimensions and levels of site and buildings before commencing any shop drawings or building work.


This drawing is copyright and may not be reproduced in any part of form without the written consent of Fowler Architecture and Planning

project
DOVES COTTAGE
Shalbourne

drawing
Site Plan

scale	drawn by	date
1:200 @A3		Feb' 25

231008-30	B
drawing no	rev

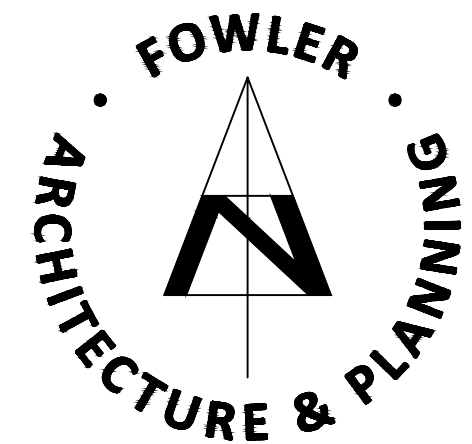

39 High Street
Pewsey
Wiltshire
SN9 5AF
tel (01672) 569444
enquiries@faap.co.uk