

- Materials List:
- Clay tiles to match house
 - Planed Larch featheredge weatherboard
 - Oak frame
 - Timber windows and doors – Natural colour

DRAWINGS PRODUCED BY

T.J. Crump Oakwrights Ltd
The Lakes, Swainshill,
Hereford, HR4 7PU

+44 (0)1432 353353
enquiries@oakwrights.co.uk

© This drawing, its contents, and all information contained therein is protected by Copyright. It may be used once only for its intended purpose under a contract with Oakwrights Ltd, but not for any other use or purpose. This drawing is for Planning purposes and does not constitute a construction issue drawing. All setting out dimensions and levels are indicative and are subject to detailed site survey and site conditions. The Client and their agent are responsible for ensuring that Building Control and construction drawings are carried out following Planning approval. Scaling from this drawing is for Local Planning Authority information only.

CLIENT

Mr Henry Adams

SITE ADDRESS

Sidbury House, Everleigh,
Marlborough, Wiltshire, SN8 3EY

PROJECT

Oak Framed 3 Bay Garage with Room
Above

DEPARTMENT

OCB

DRAWING

ELEVATIONS

SCALE

1:100 @ A3

DATE DRAWN

24.07.2026

DATE ISSUED

24.07.2026

DRAWN

GA

CHECKED

DRG. NO.

24072026 1

REV.

A




FRONT ELEVATION
Scale 1:100




LEFT ELEVATION
Scale 1:100

RIGHT ELEVATION
Scale 1:100


Rainwater Butts

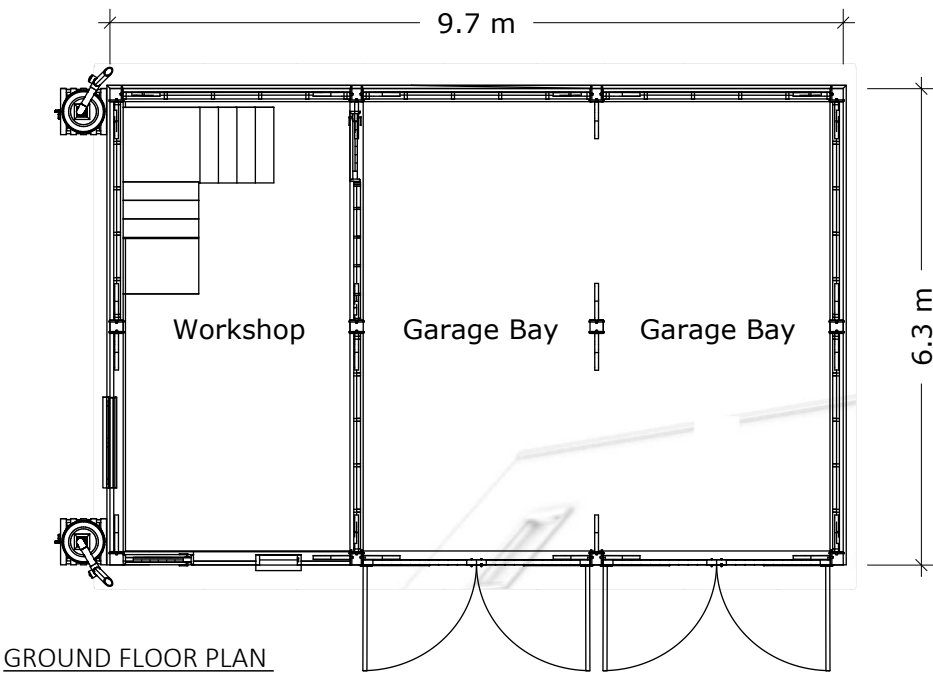

GROUND FLOOR PLAN
Scale 1:100

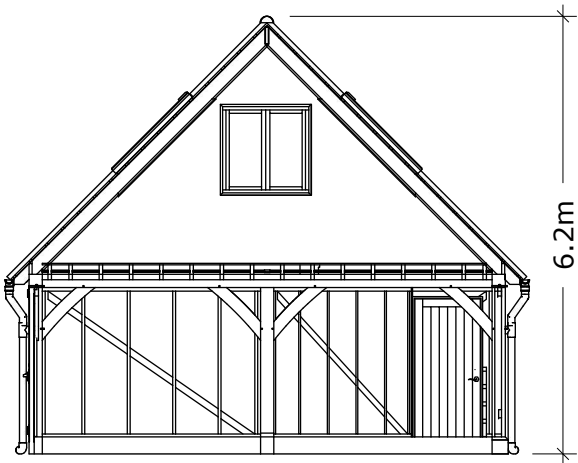

SECTION
Scale 1:100

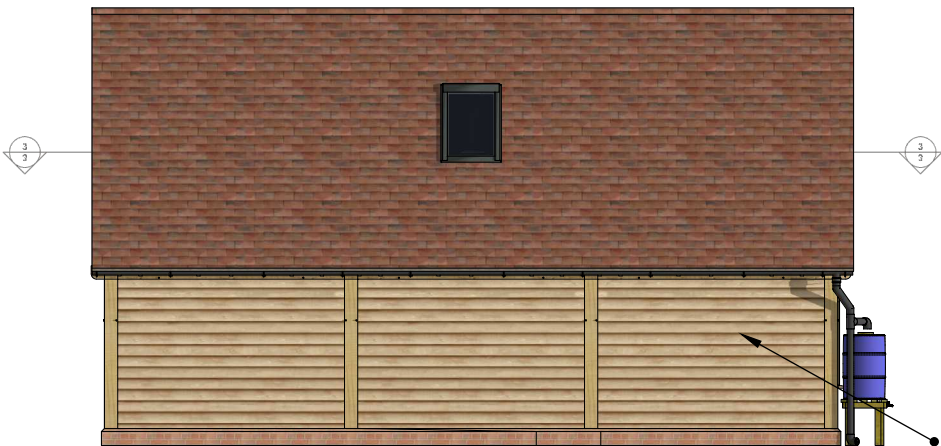

REAR ELEVATION
Scale 1:100

Larch Cladding



FIRST FLOOR PLAN
Scale 1:100

Clay Tiles

