



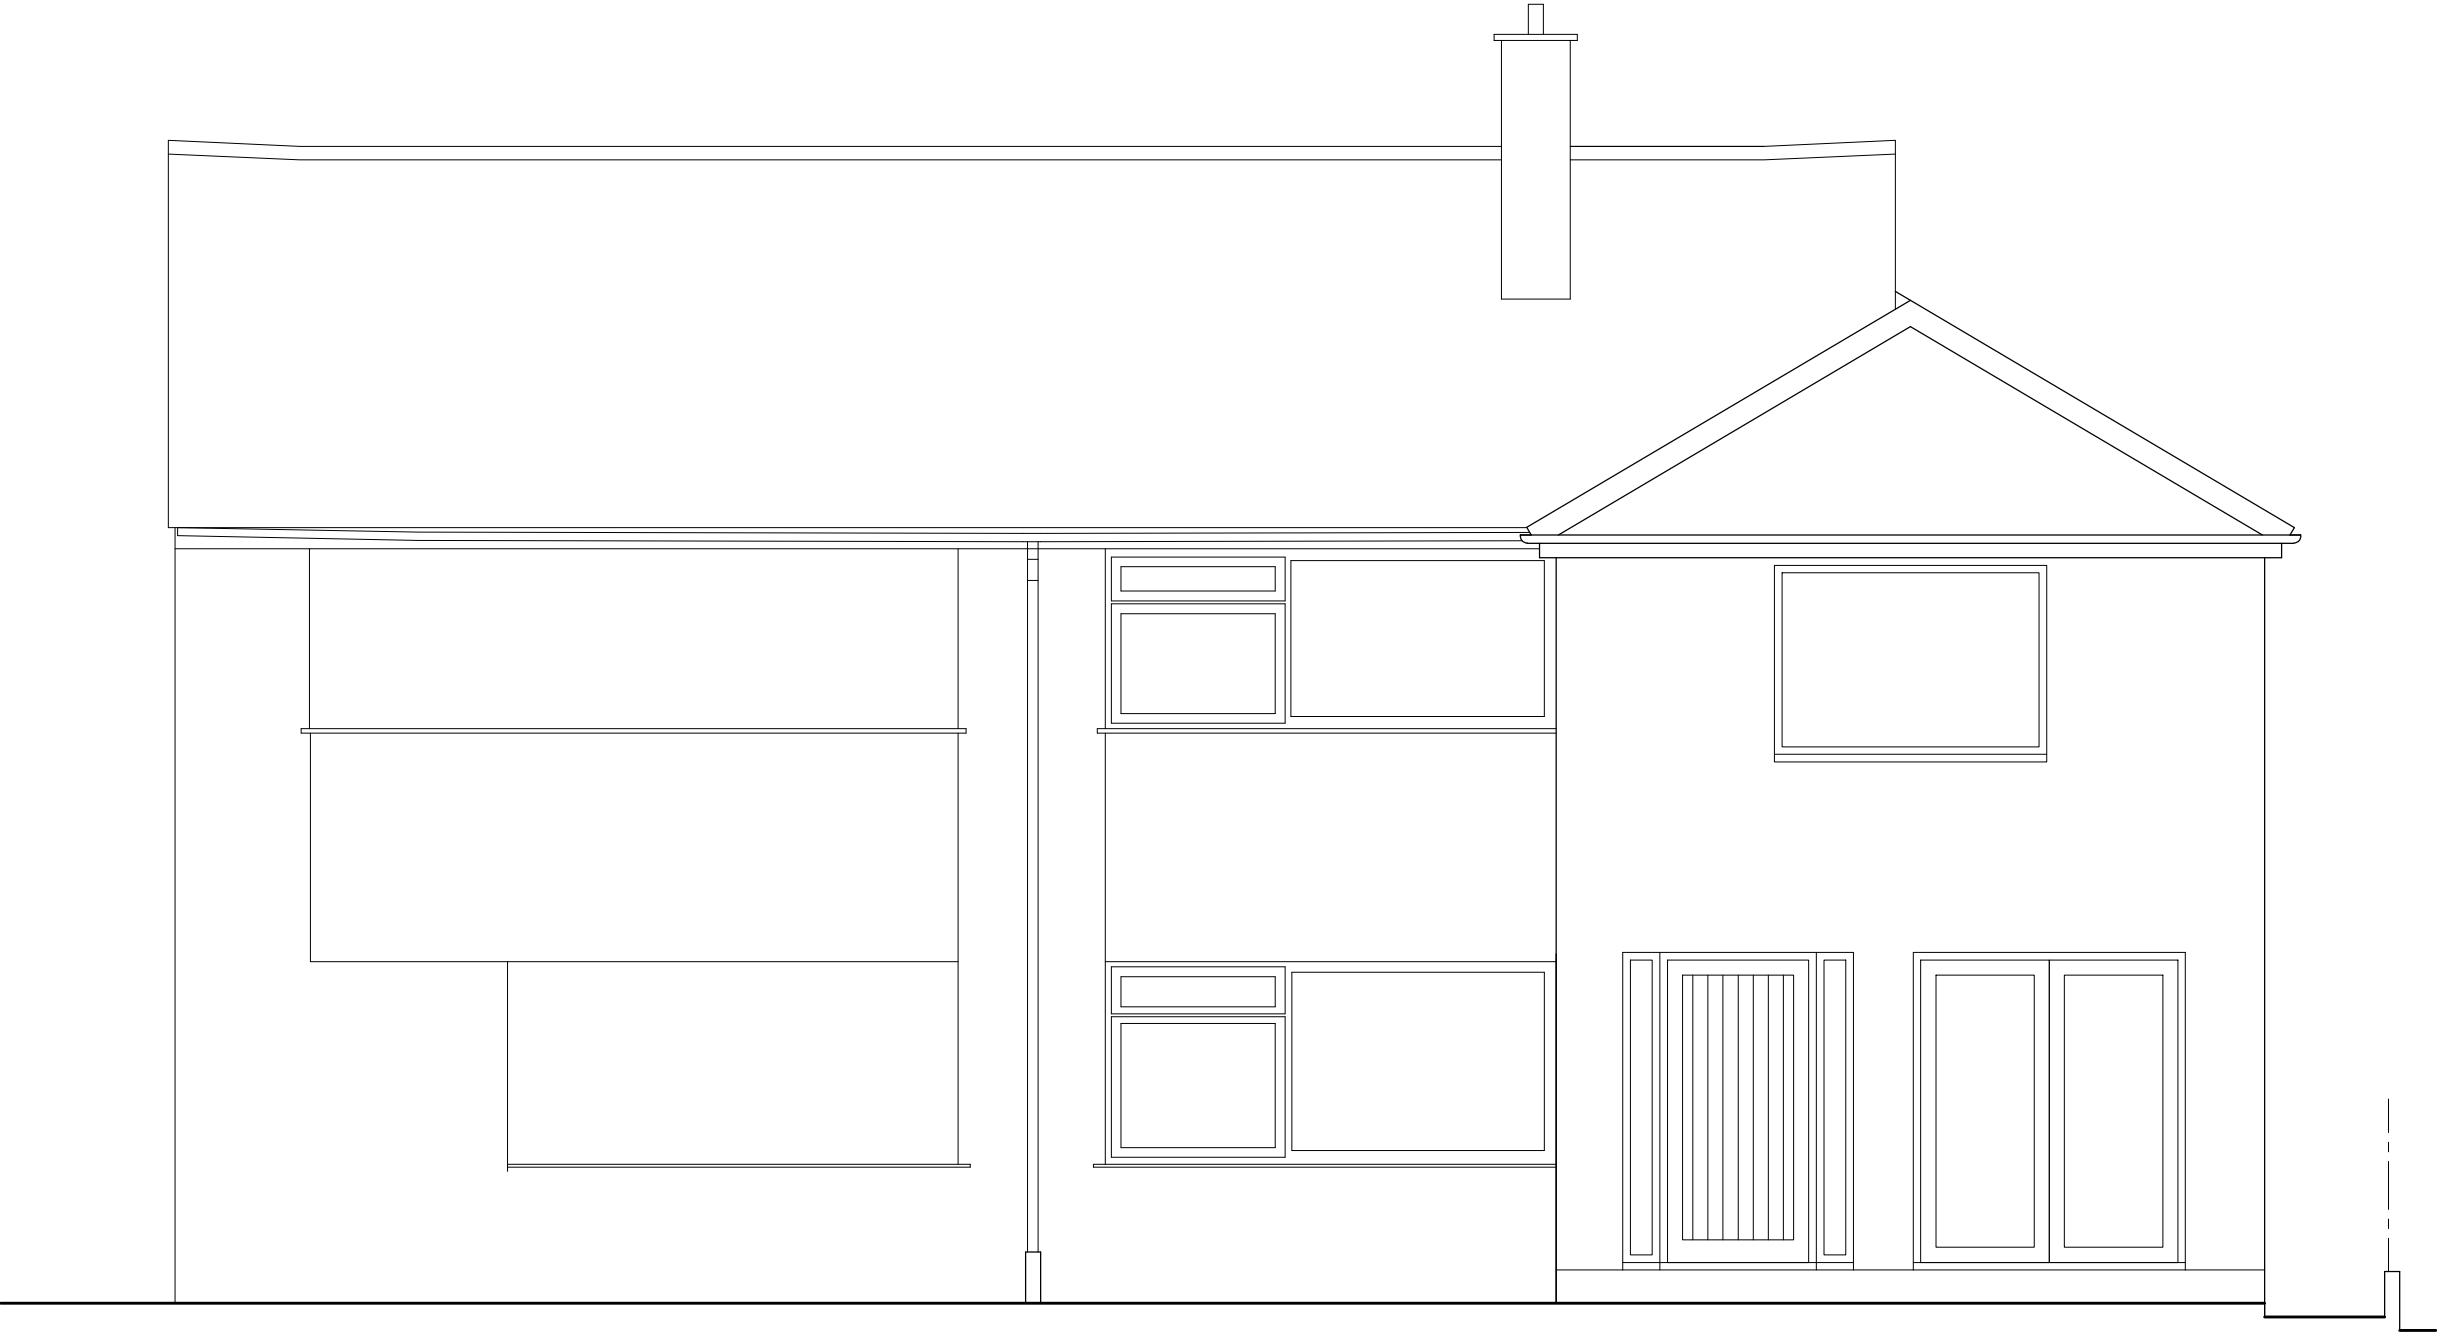

80m
▼

West elevation

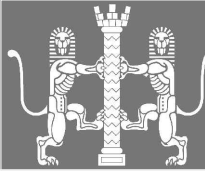

John Tilley BA (Hons) Dip Arch
Chartered Architect RIBA

a: Windermere, Ogbourne, Colerne,
Wiltshire. SN14 8DJ

m:07941341406
e: johntilleyarchitect@gmail.com



Project	
67 Broadmead Corsham SN13 9AP	
Detail	
Proposed elevation West	
Drawing Number	Revision
2503/310	-
Project Status	Date
PLANNING	2026.07
Scale	Sheet Size
1:50	A3