

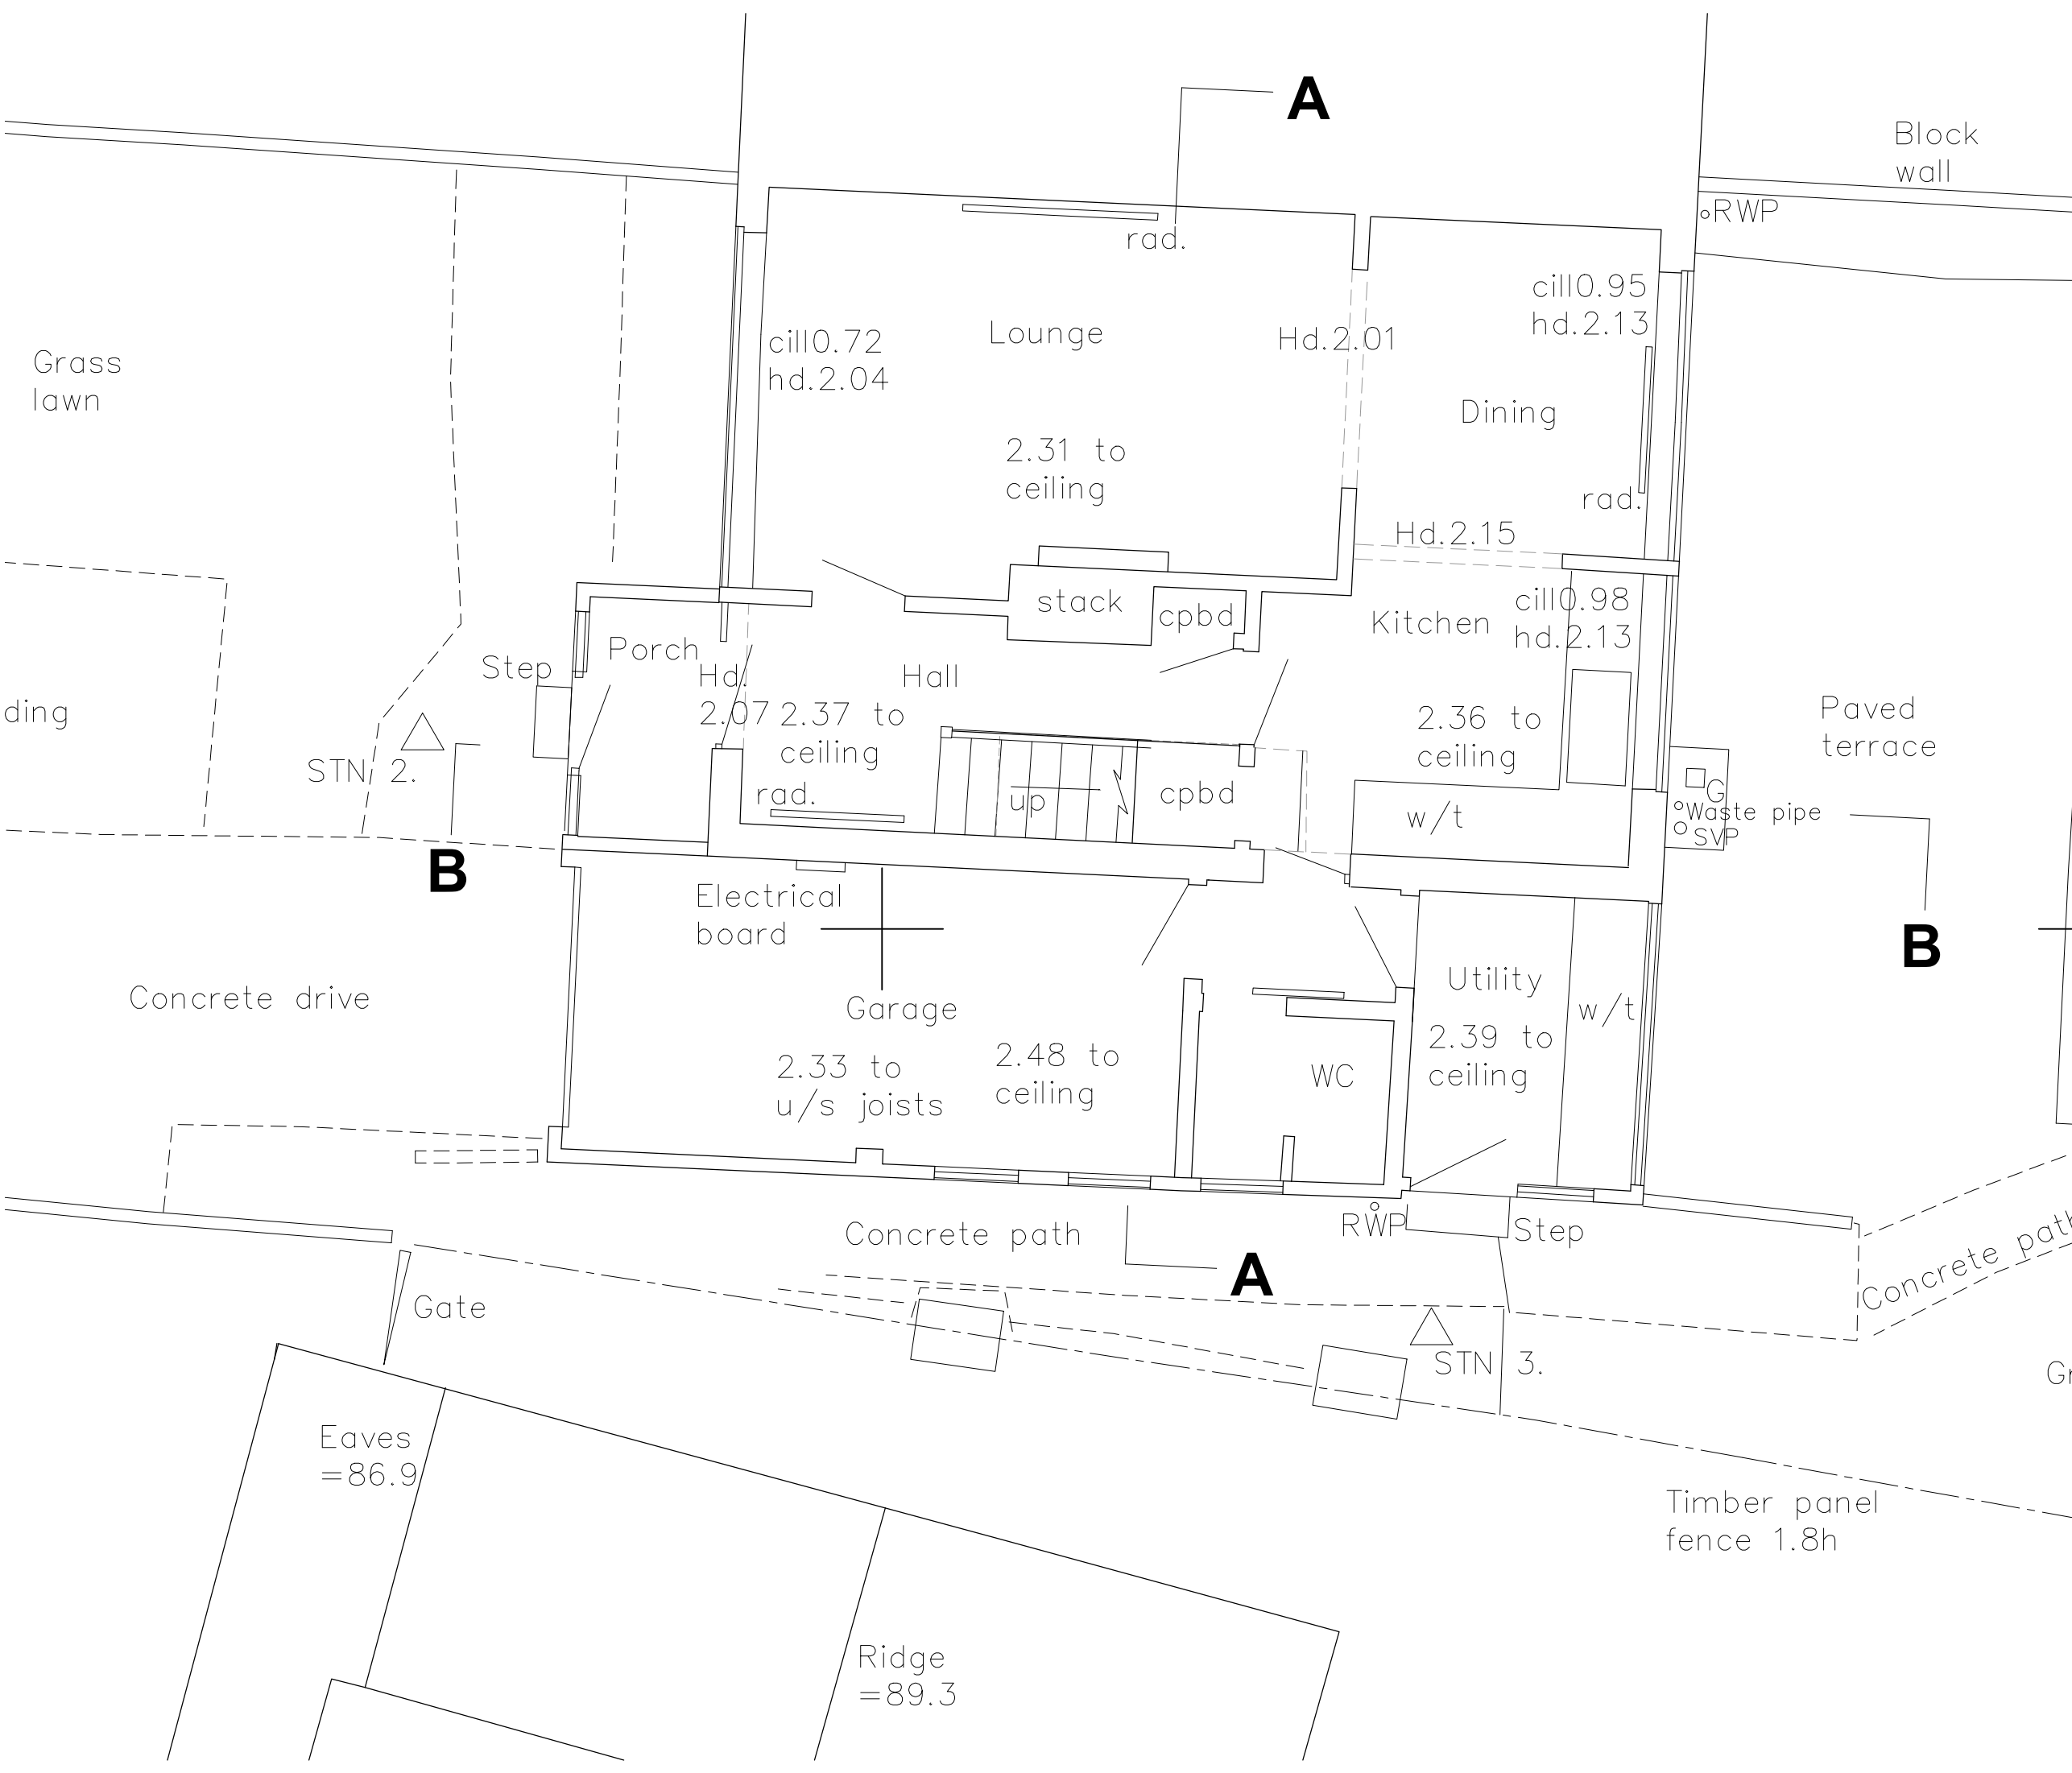


Responsibility is not accepted for errors made by others if scaling from this drawing
All construction information should be taken from figured dimensions only
All dimensions must be checked against onsite conditions prior to works
Discrepancies must be reported to the Architect or Contract Administrator before proceeding

THIS DRAWING IS COPYRIGHT ©

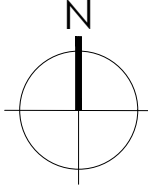

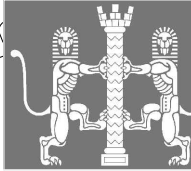

John Tilley BA (Hons) Dip Arch
Chartered Architect RIBA

a: Windermere, Ogbourne, Colerne,
Wiltshire. SN14 8DJ

m: 07941341406
e: johntilleyarchitect@gmail.com



Project
67 Broadmead
Corsham SN13 9AP

Detail
Existing ground floor plan

Drawing Number	Revision
2503/102	-
Project Status	Date
SURVEY	2026.07
Scale	Sheet Size
1:50	A3