



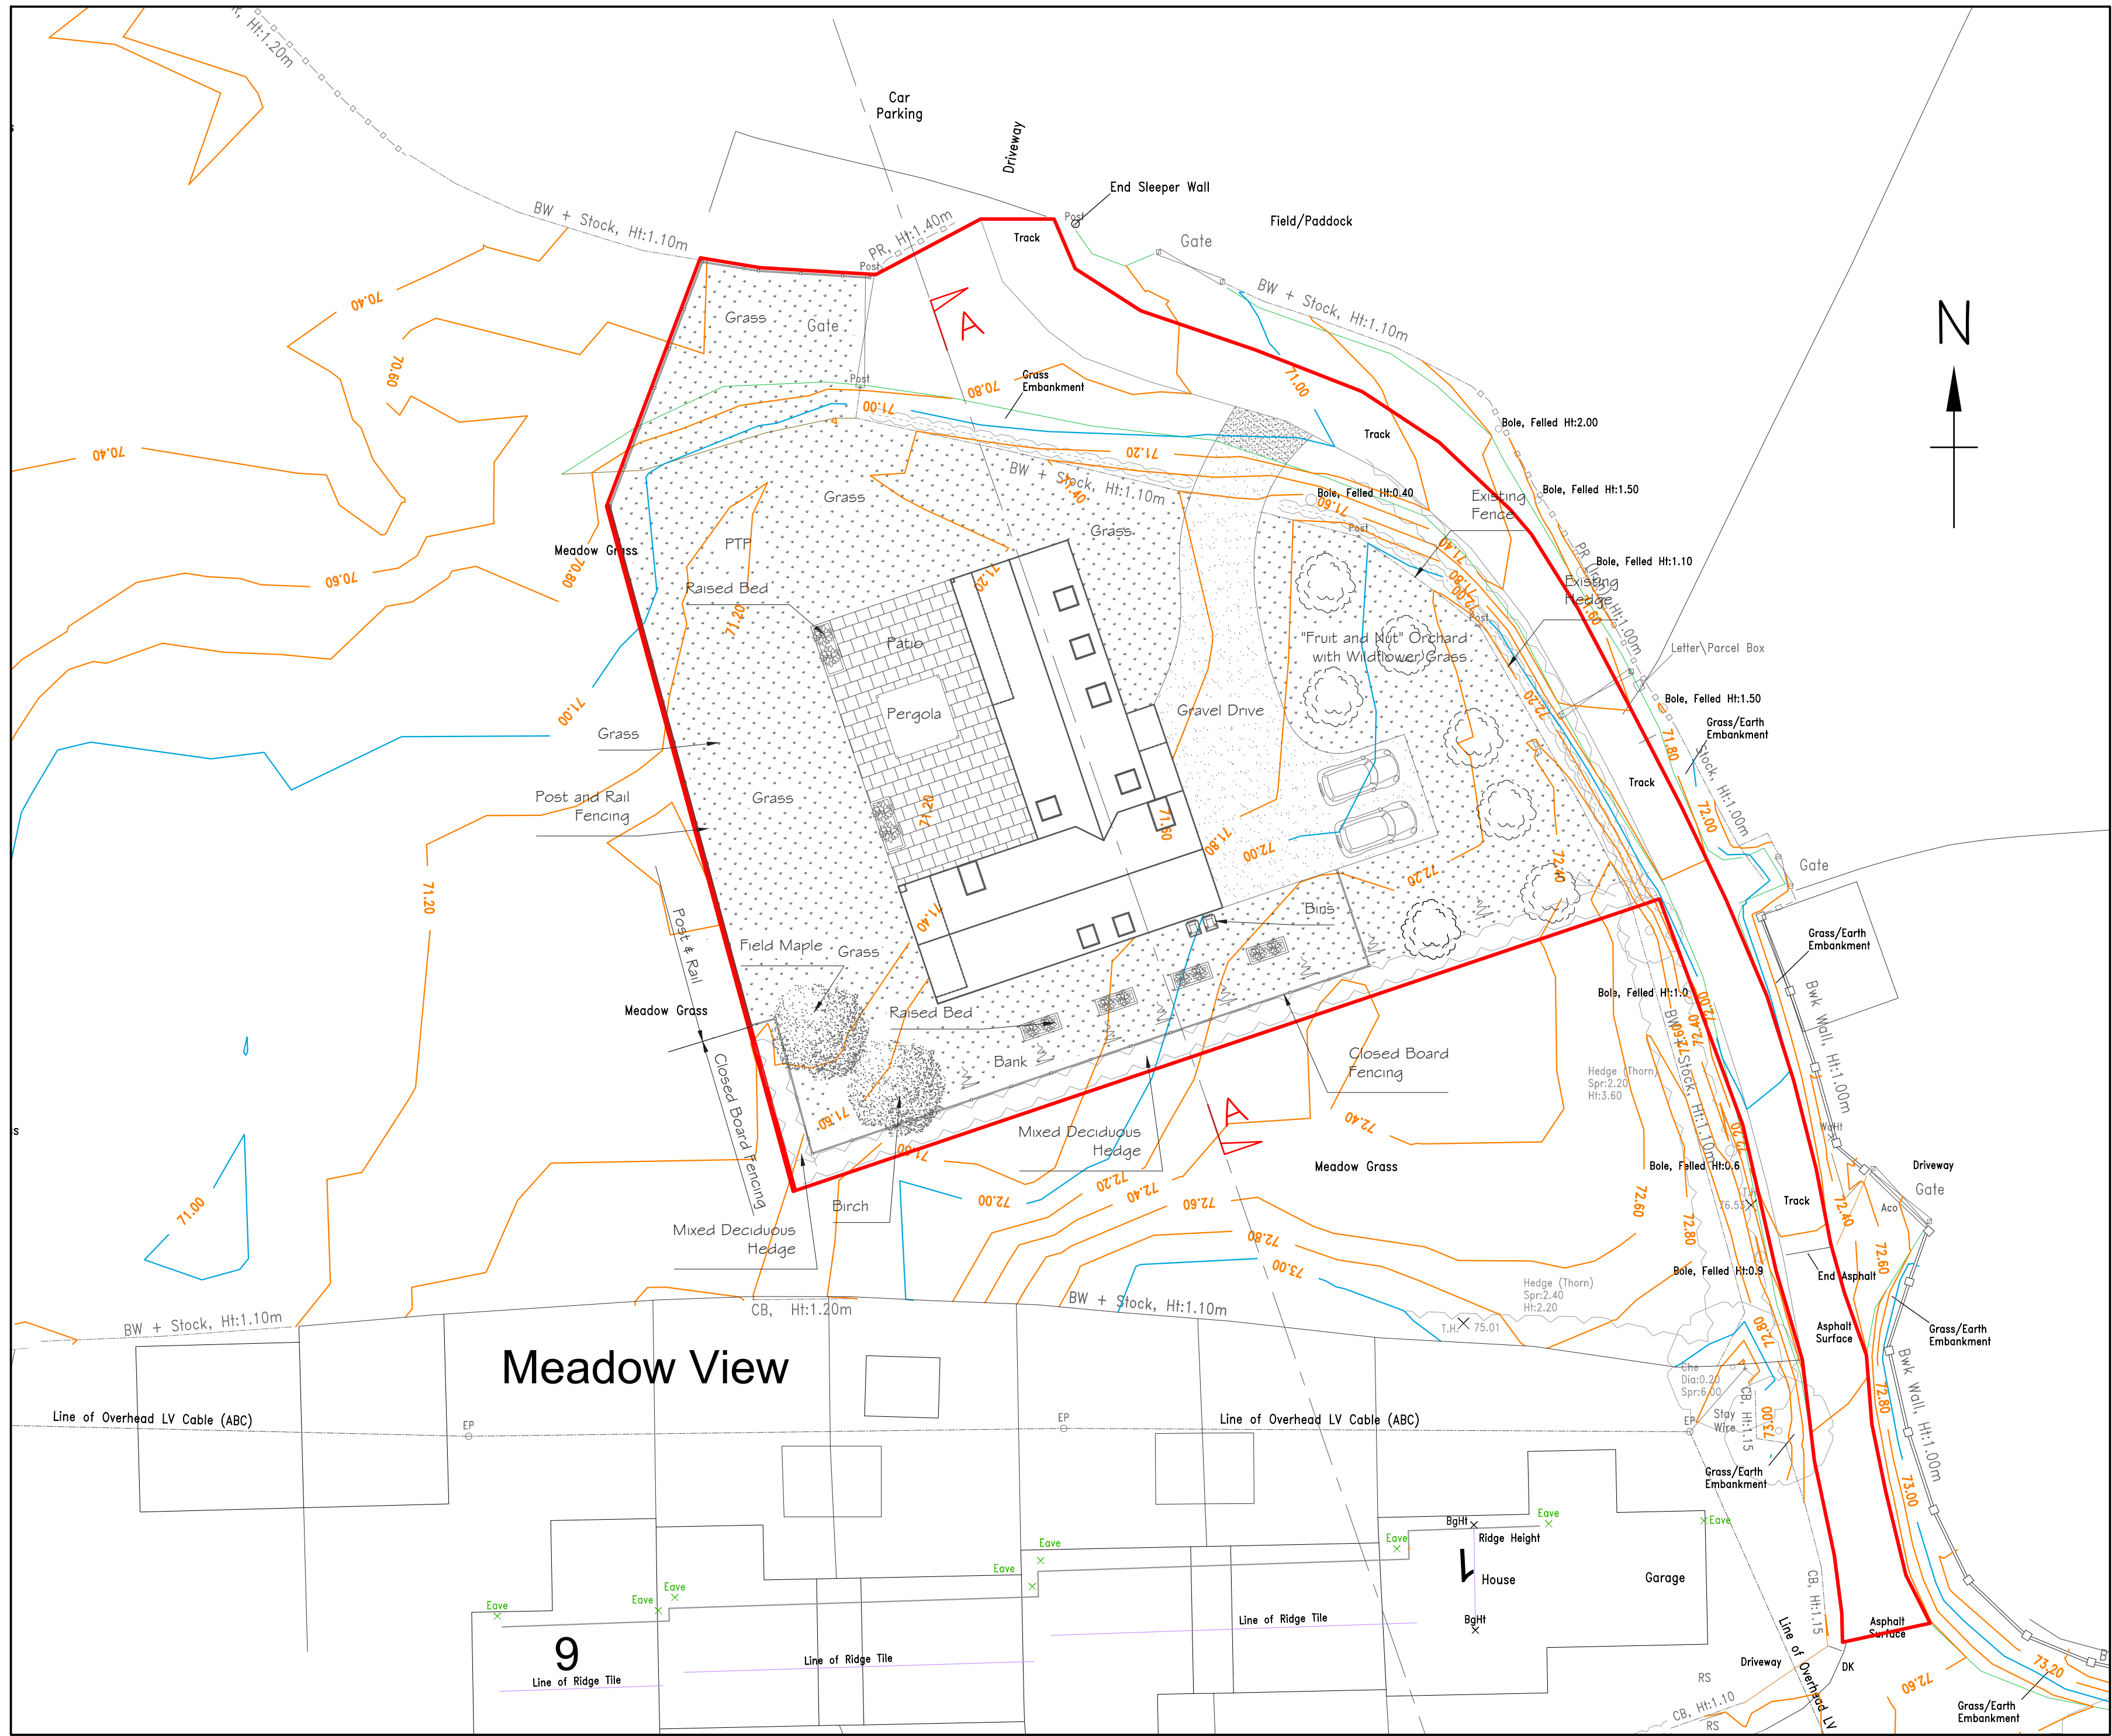


Meadow View


ROOF PLAN
Scale 1:200

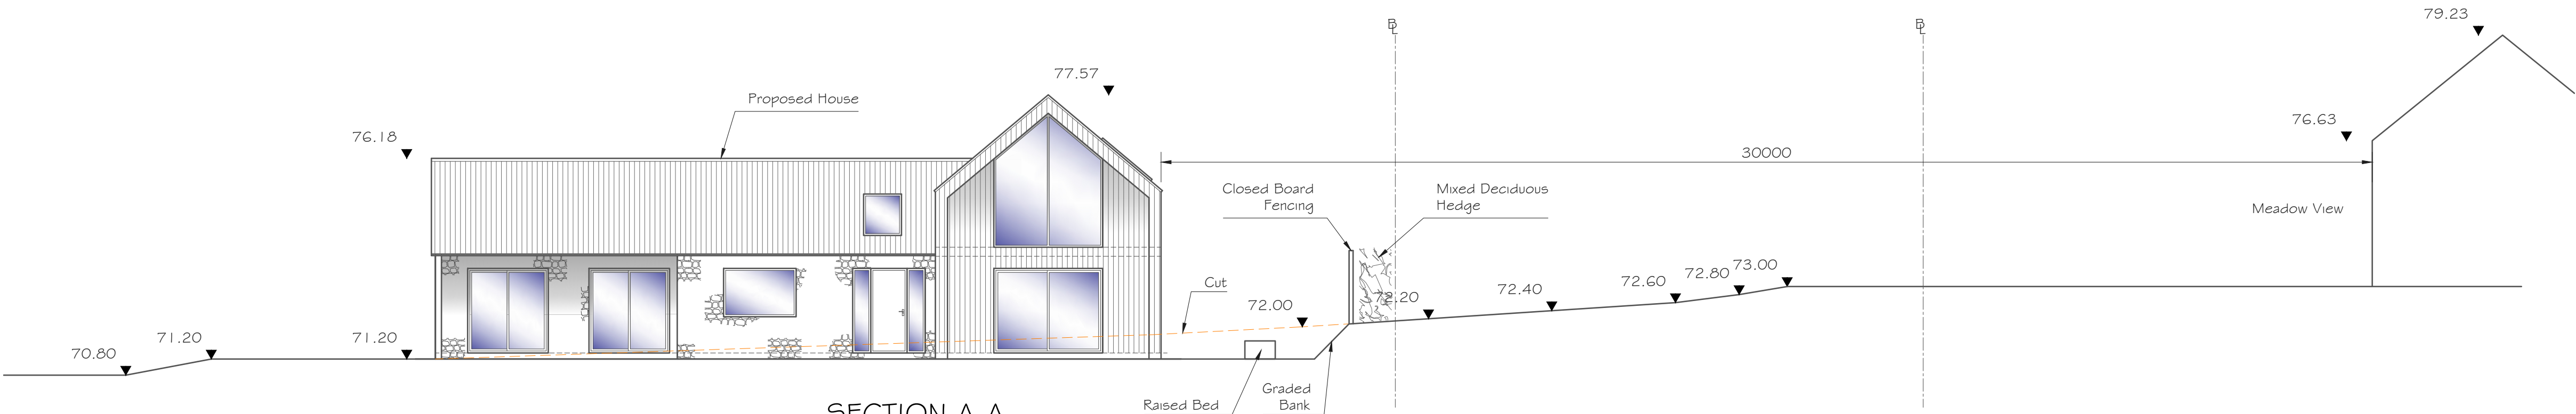


SECTION A-A
Scale 1:100

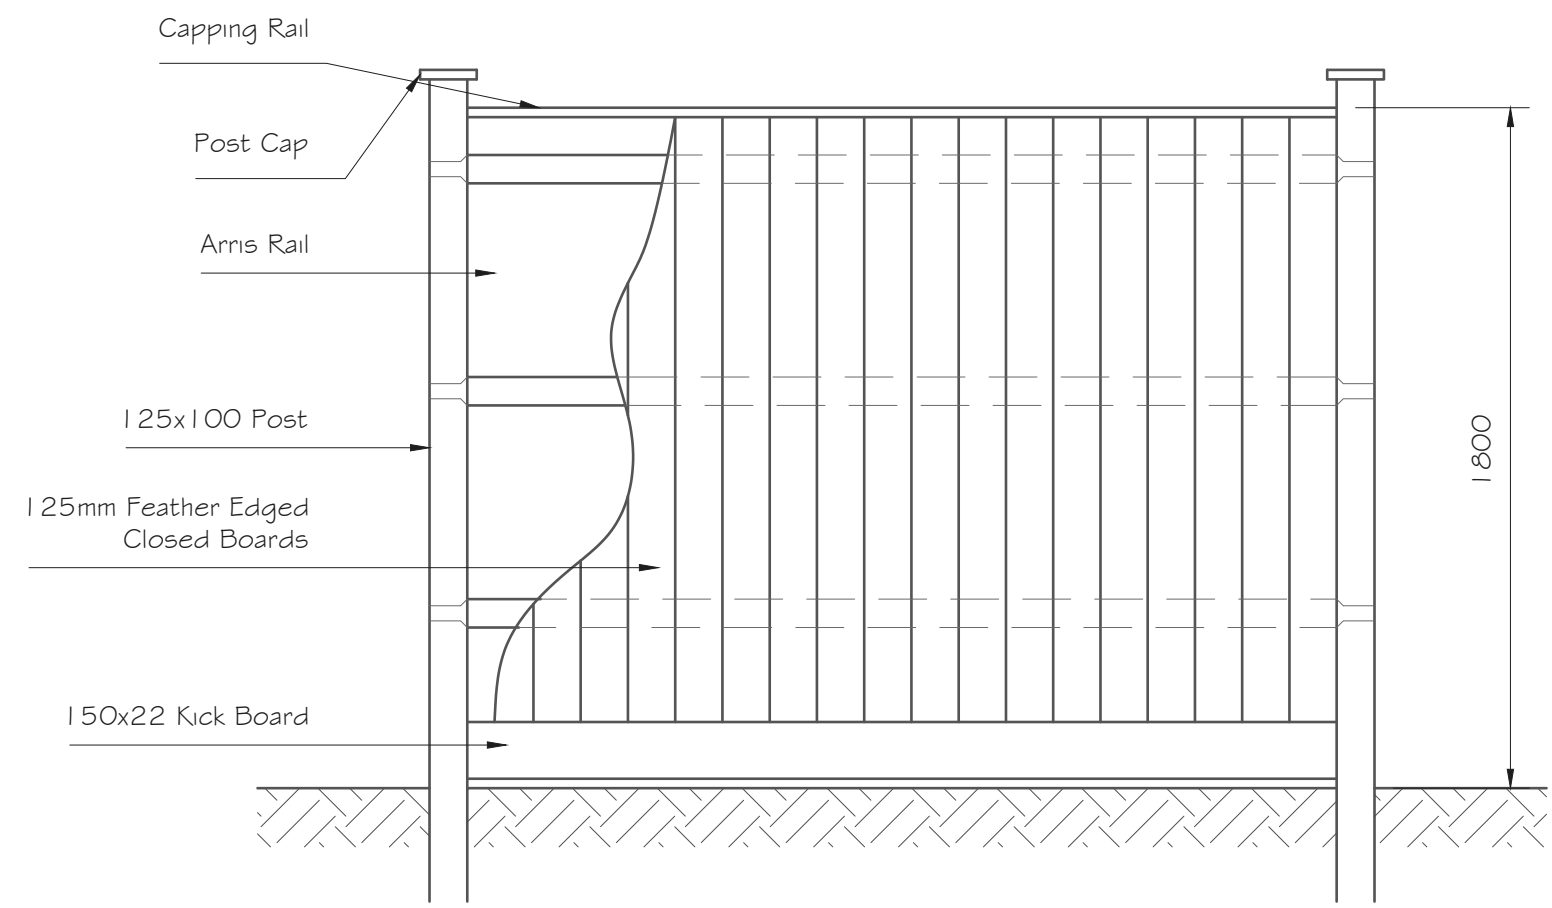


CLOSED BOARD FENCING
Scale 1:20

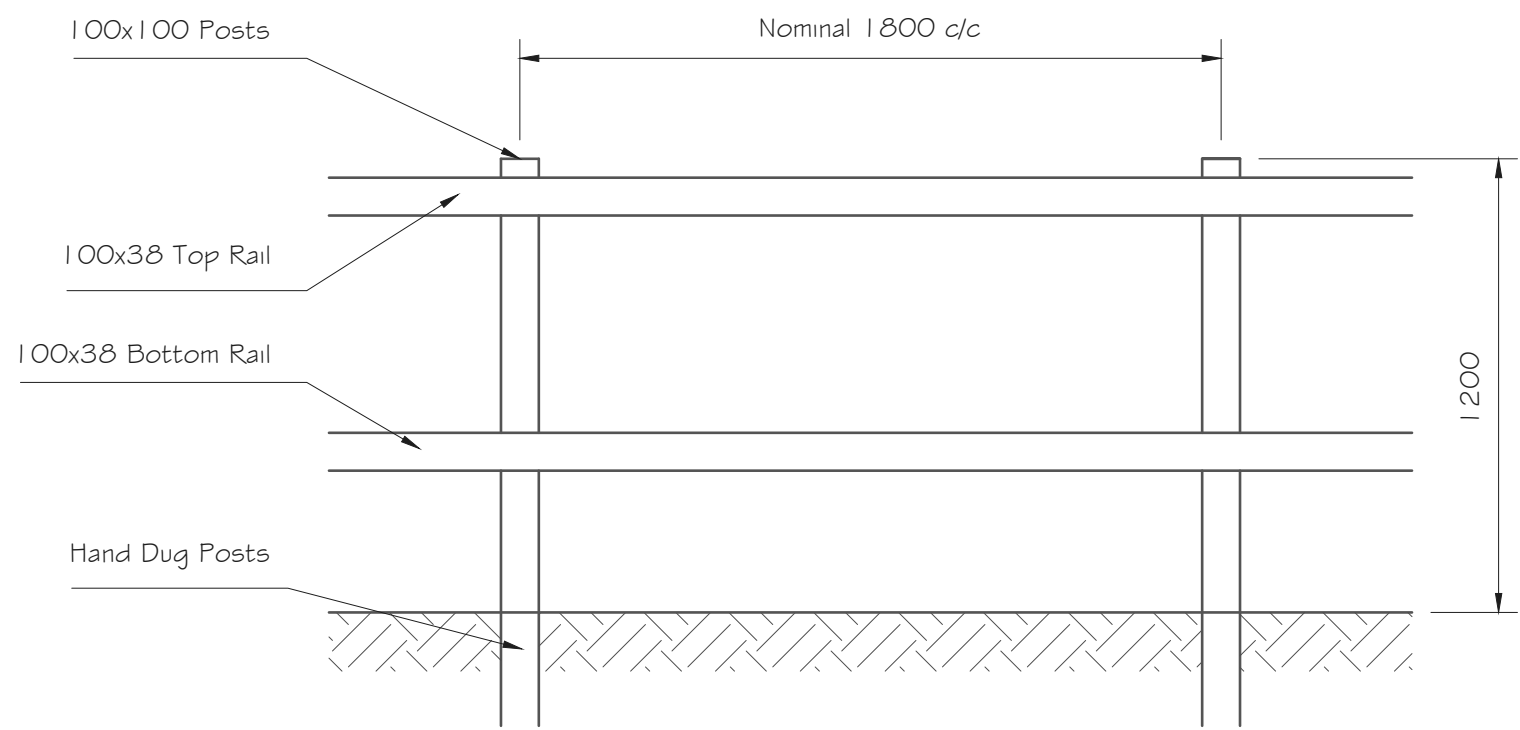

POST AND RAIL FENCING
Scale 1:20

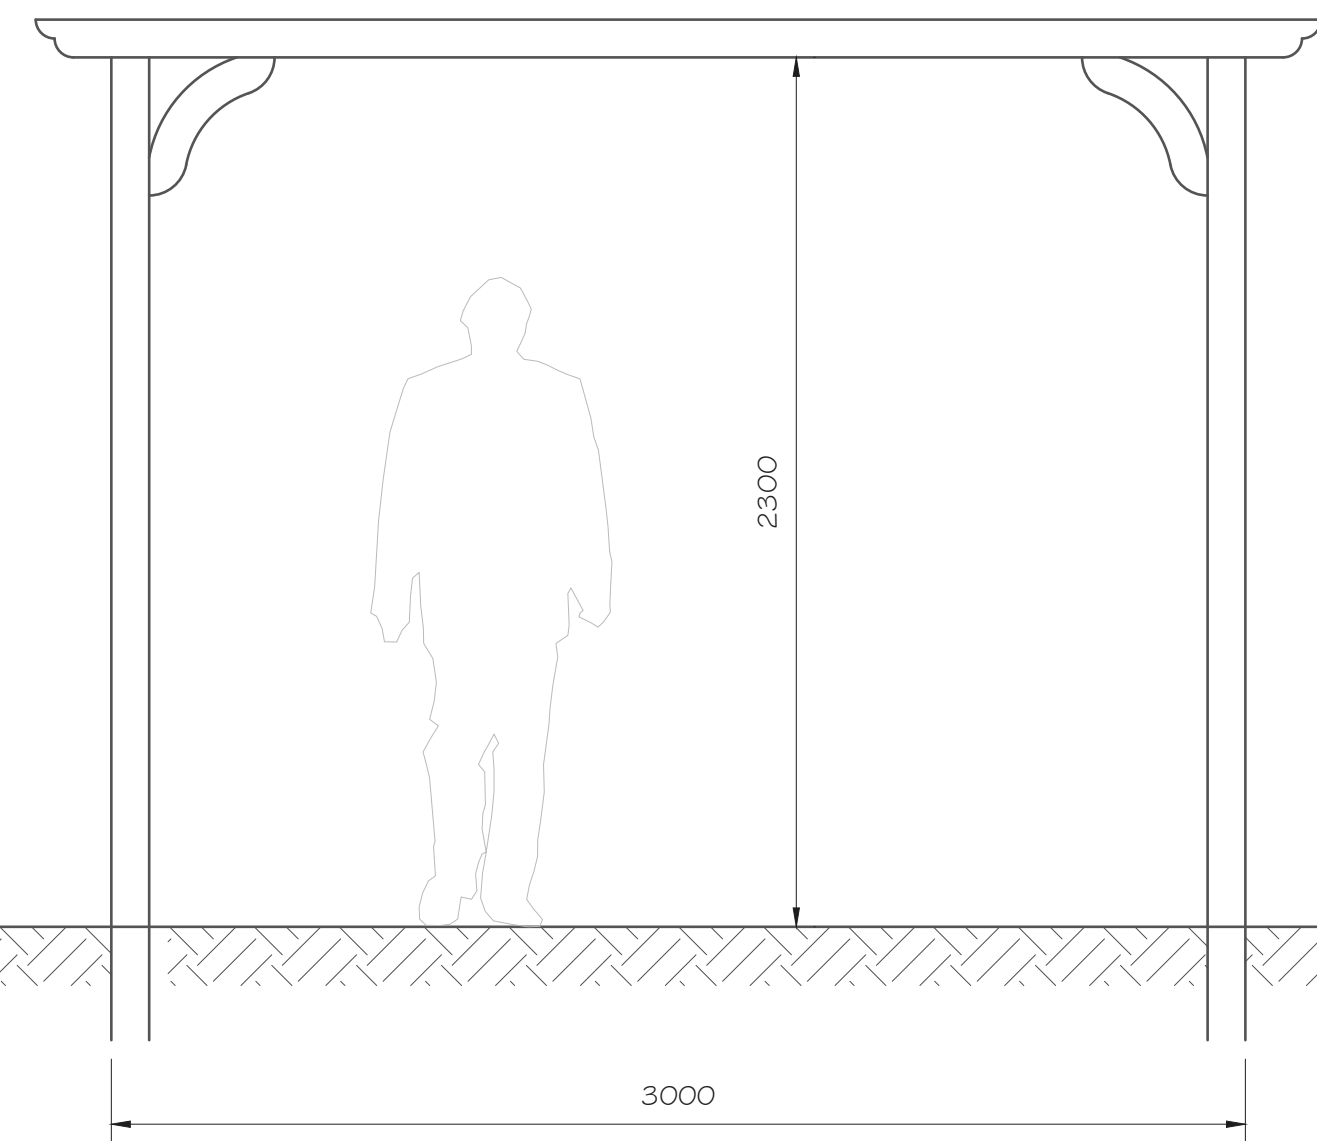

PERGOLA
Scale 1:20

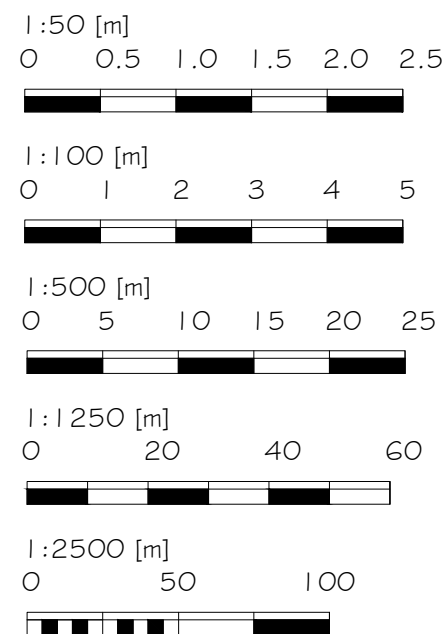

Alex Dawson
www.addraughting.co.uk
alex@addraughting.co.uk
01672 511412
07791 341698



AD DRAUGHTING
ARCHITECTURAL SERVICES

59 Barrow Close
Marlborough
Wiltshire
SN8 2BE

Client

FIONA TURNER

Job Title

HOUSE AT:
MEADOW VIEW,
WINTERBOURNE STOKE,
SALISBURY,
WILTSHIRE,
SP3 4SZ.

Drawing Title

ROOF PLAN

Scale

A5 SHOWN

Date

17/09/2026

Drawn

AD

Drawing No.

1600-03

Rev

E