



NOTES


ALL LEVELS ARE IN METRES RELATED TO OSGB36(15) DATUM USING LEICA GNSS RECEIVER

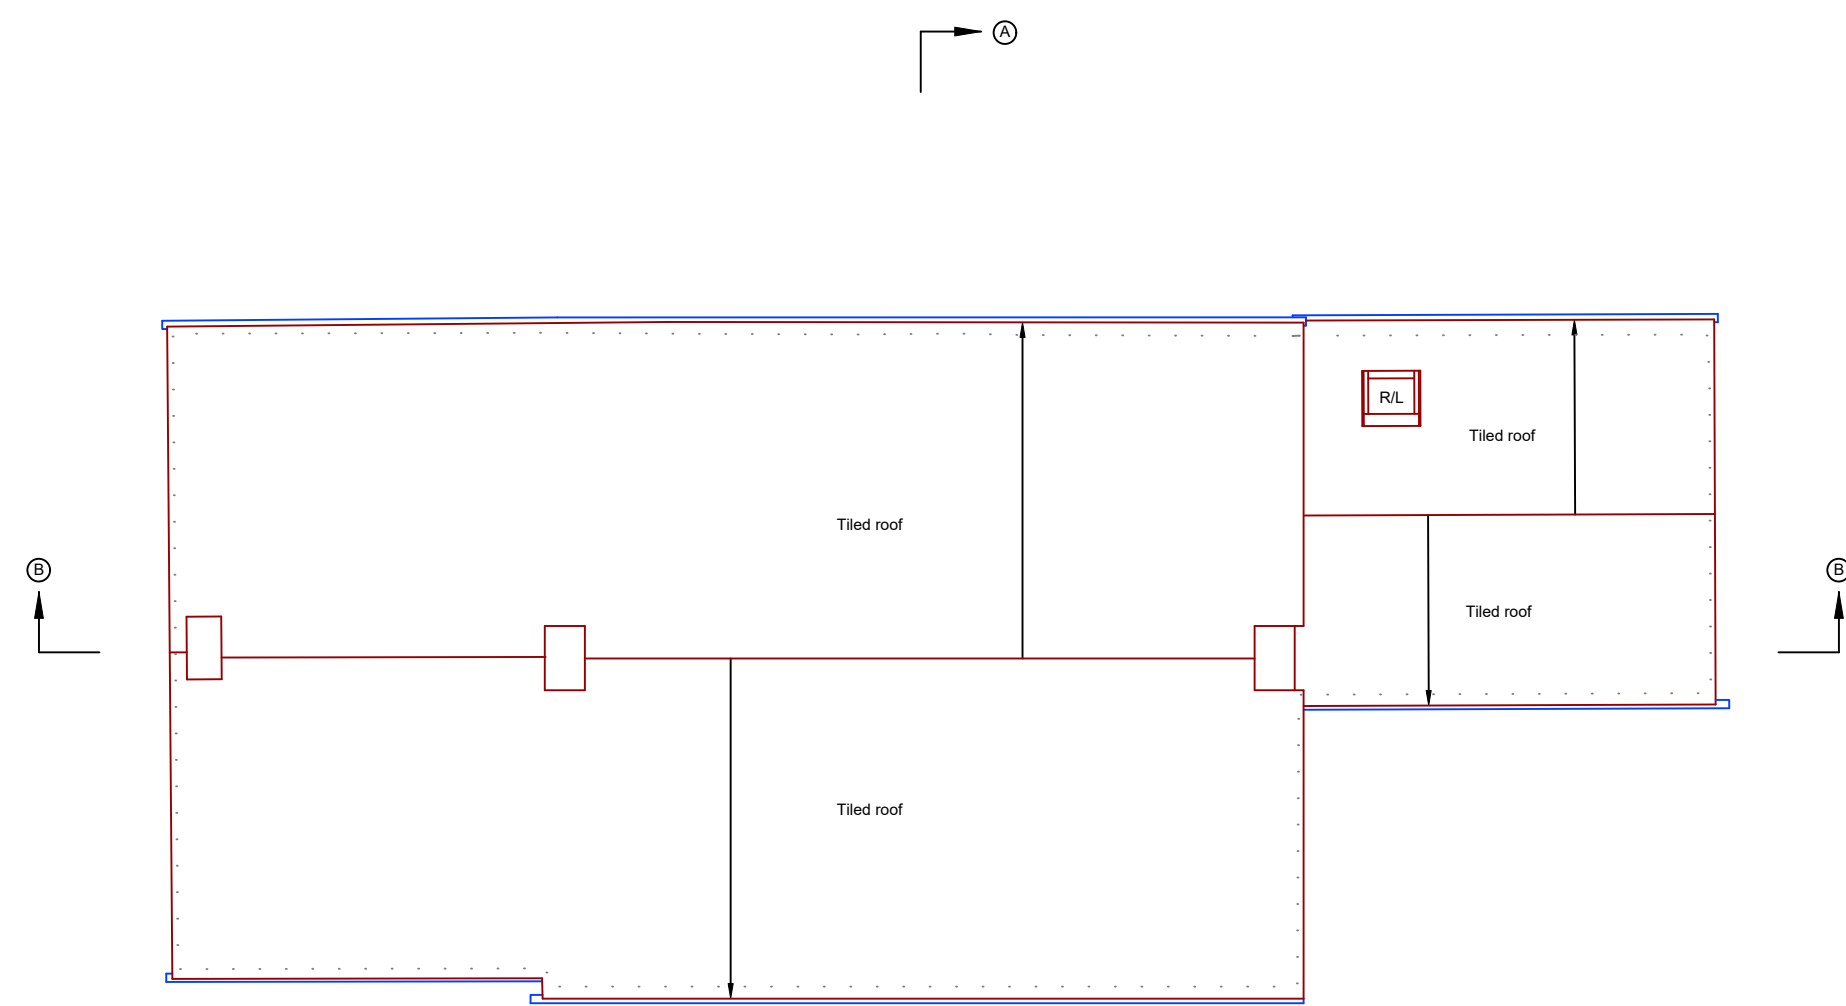

ROOF PLAN

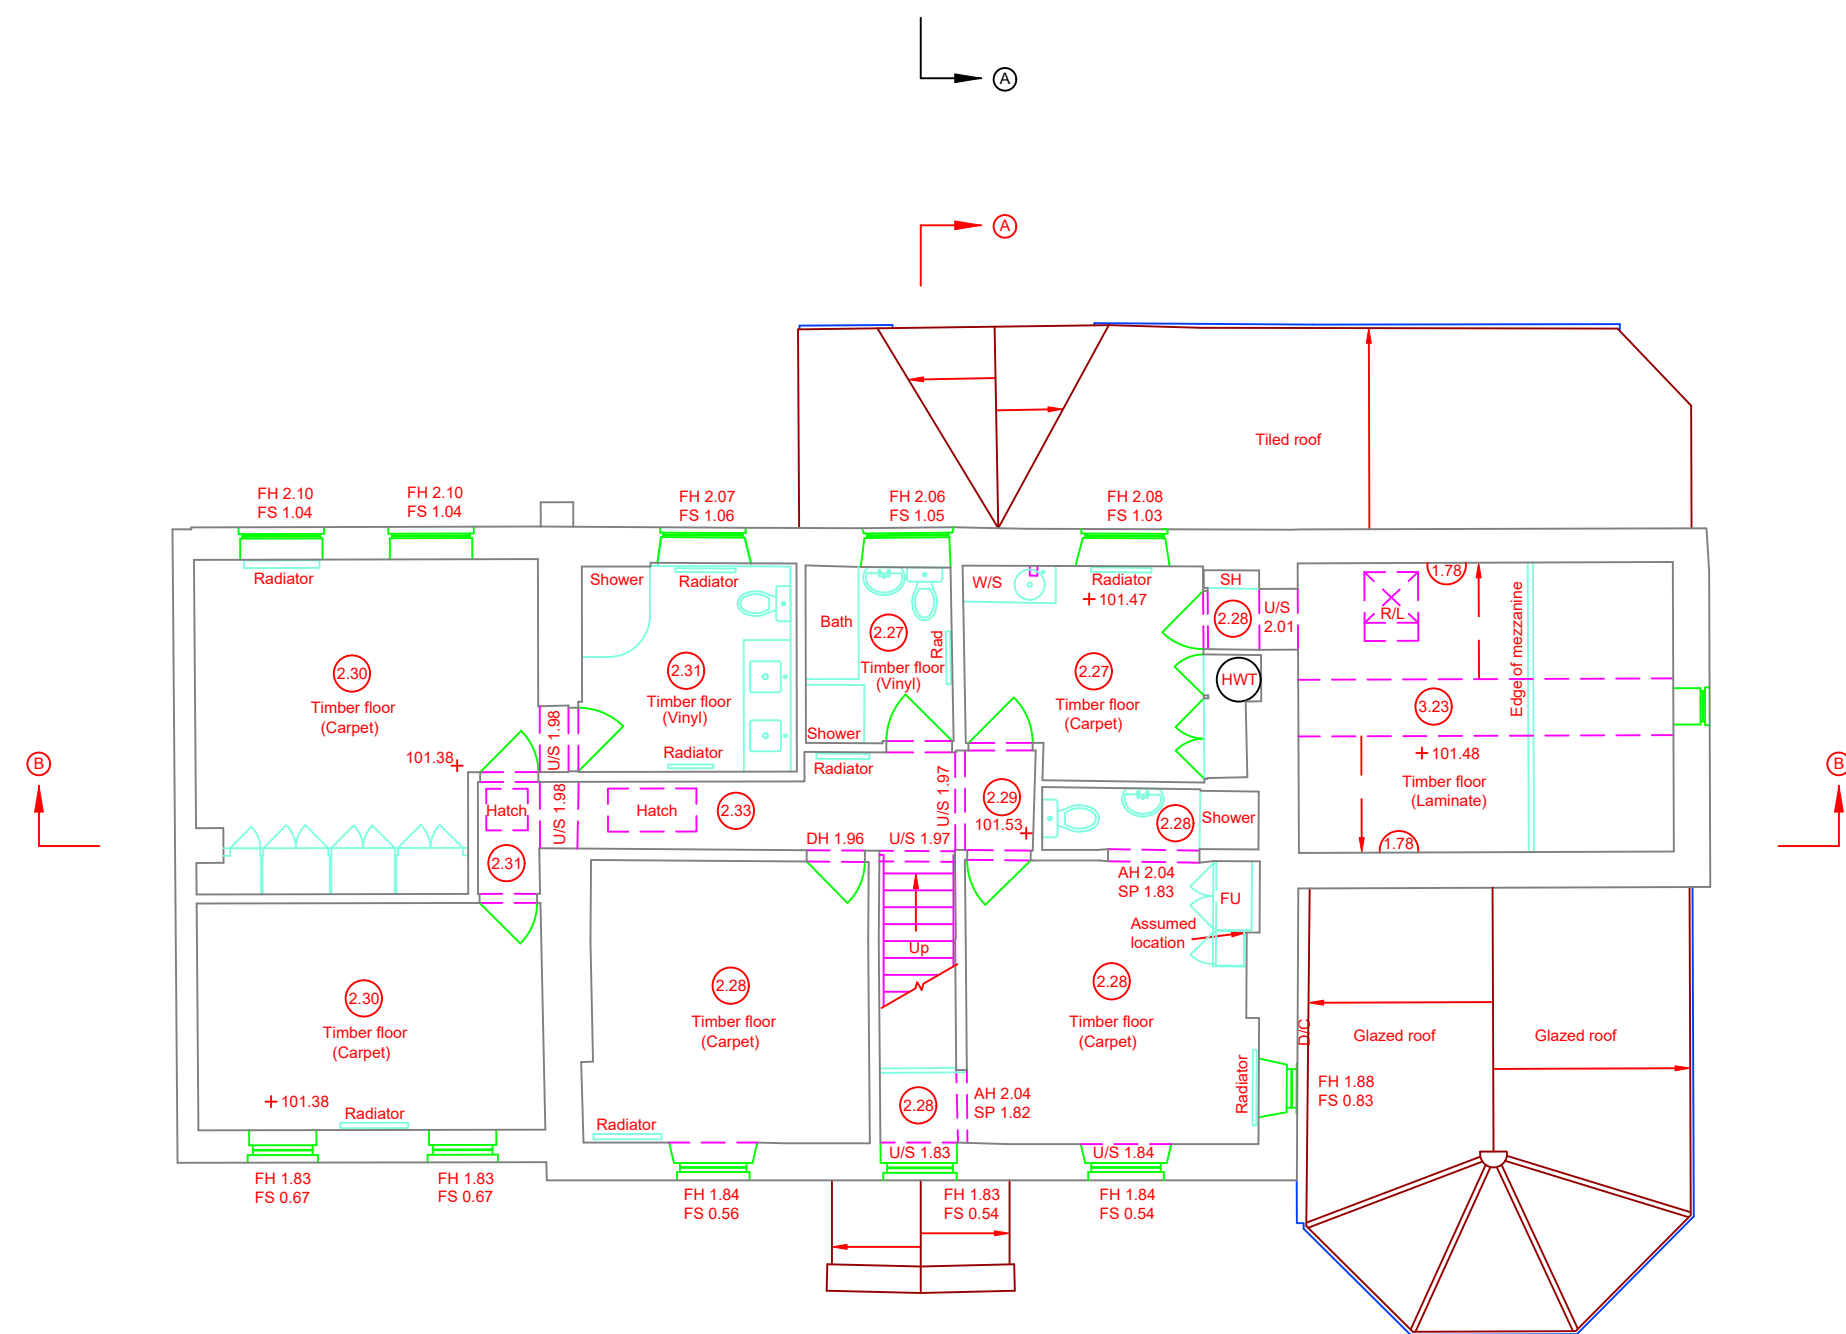

FIRST FLOOR

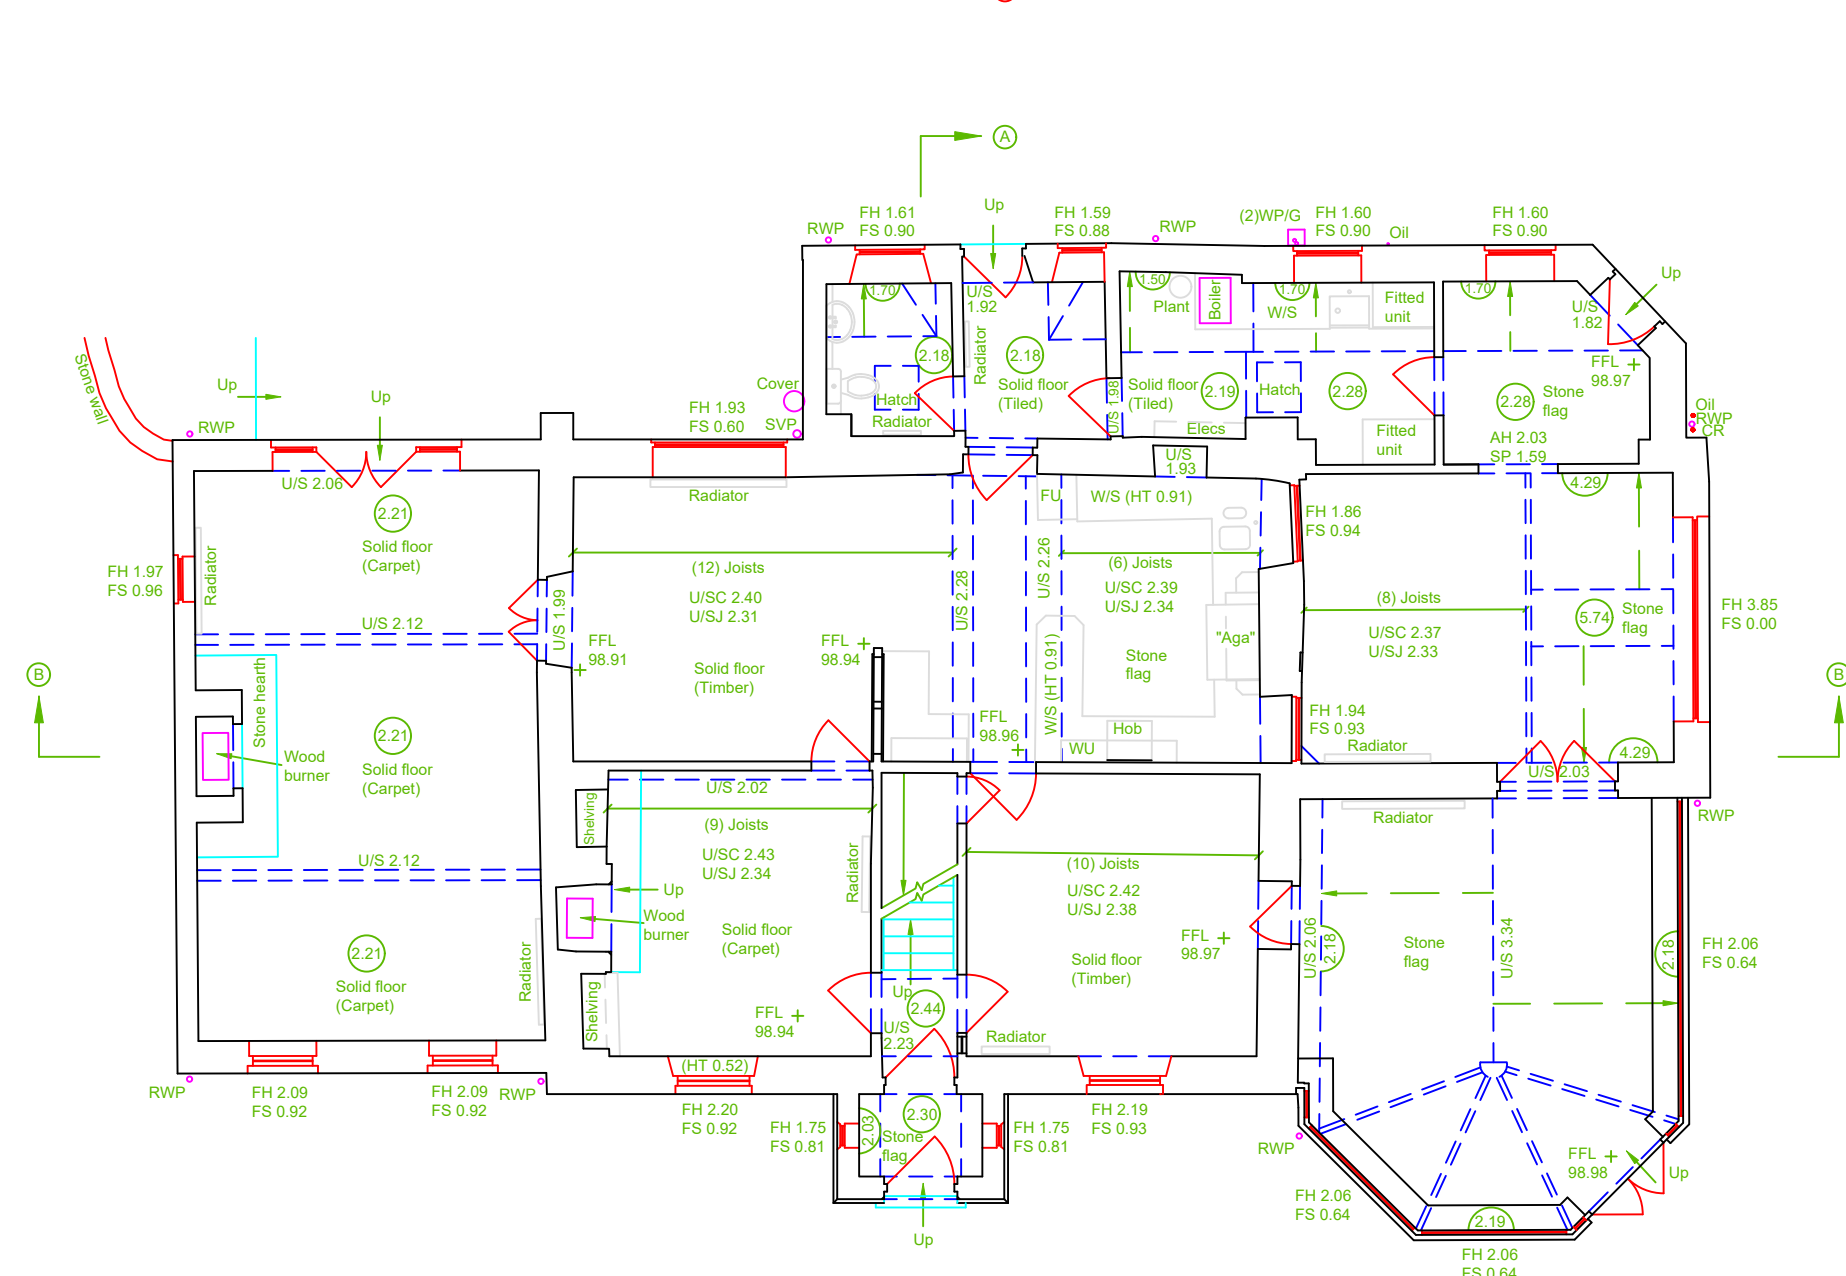


GROUND FLOOR




Datum 97.00m

WEST ELEVATION

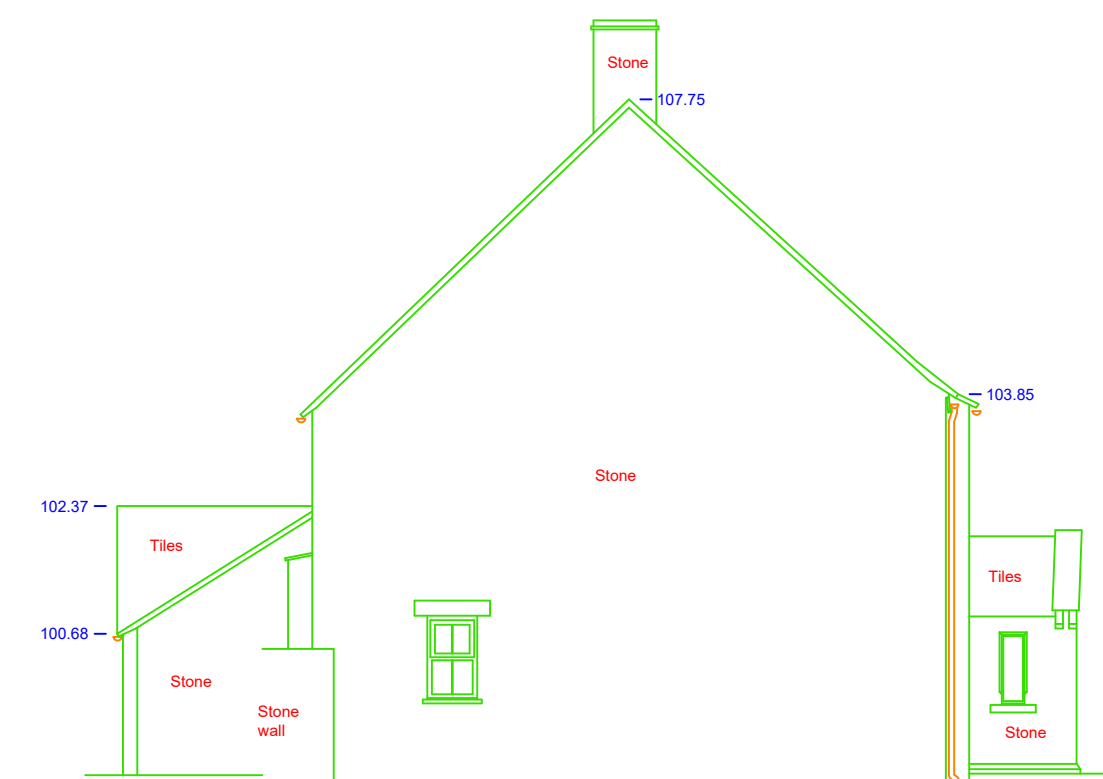


Datum 97.00m

NORTH ELEVATION

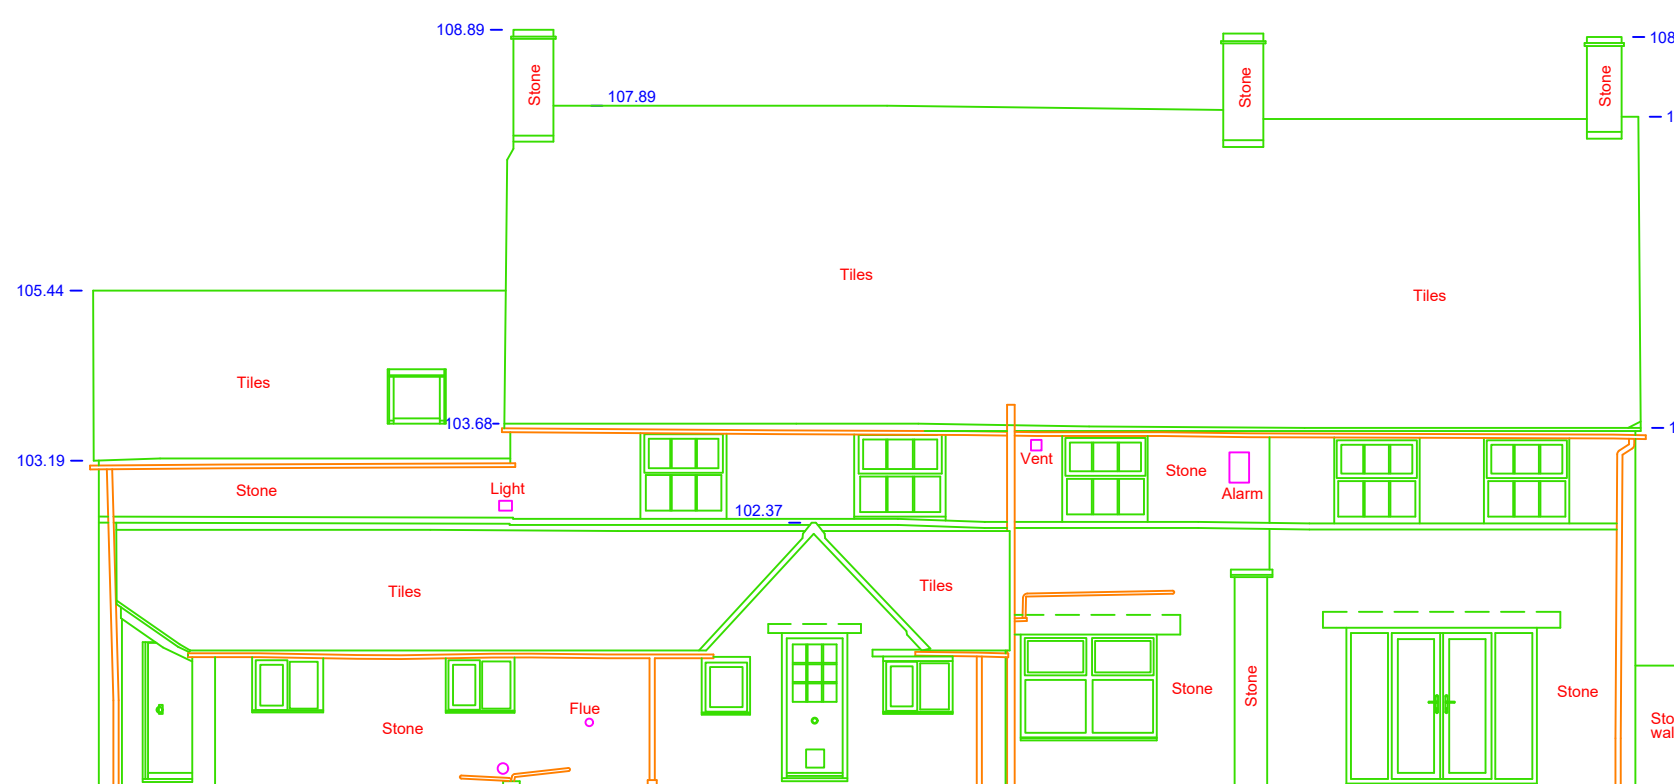


Datum 87.00m

EAST ELEVATION

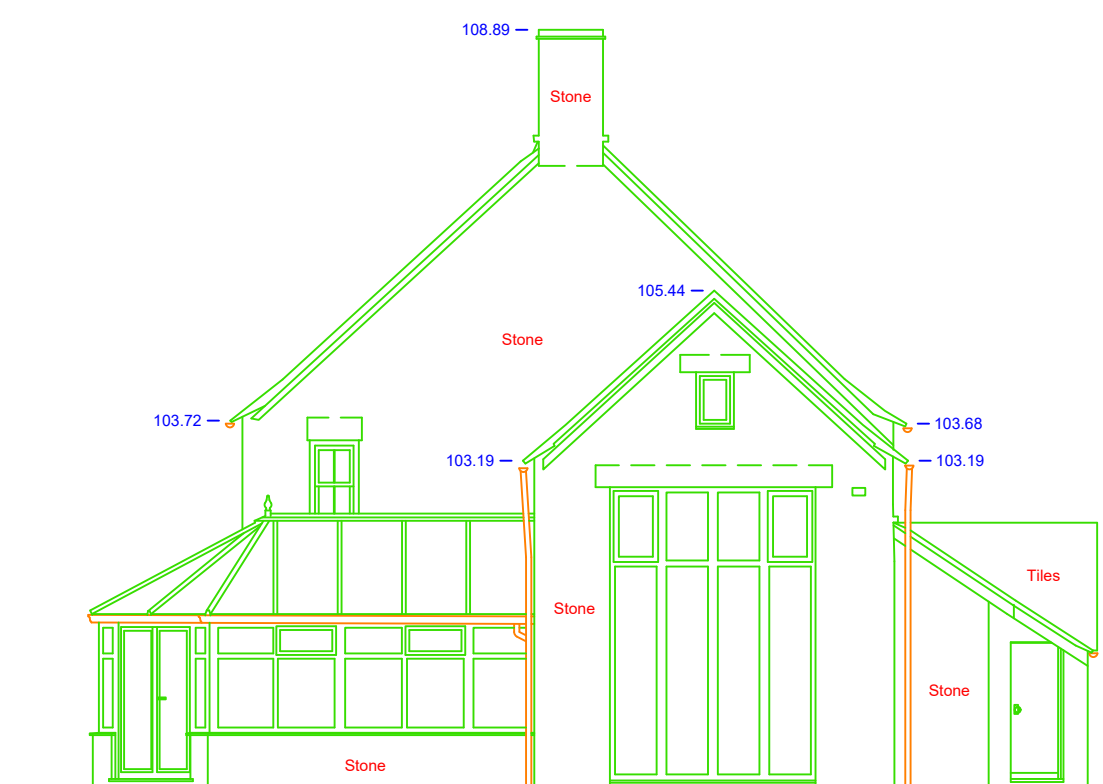


Datum 97.00m

SOUTH ELEVATION

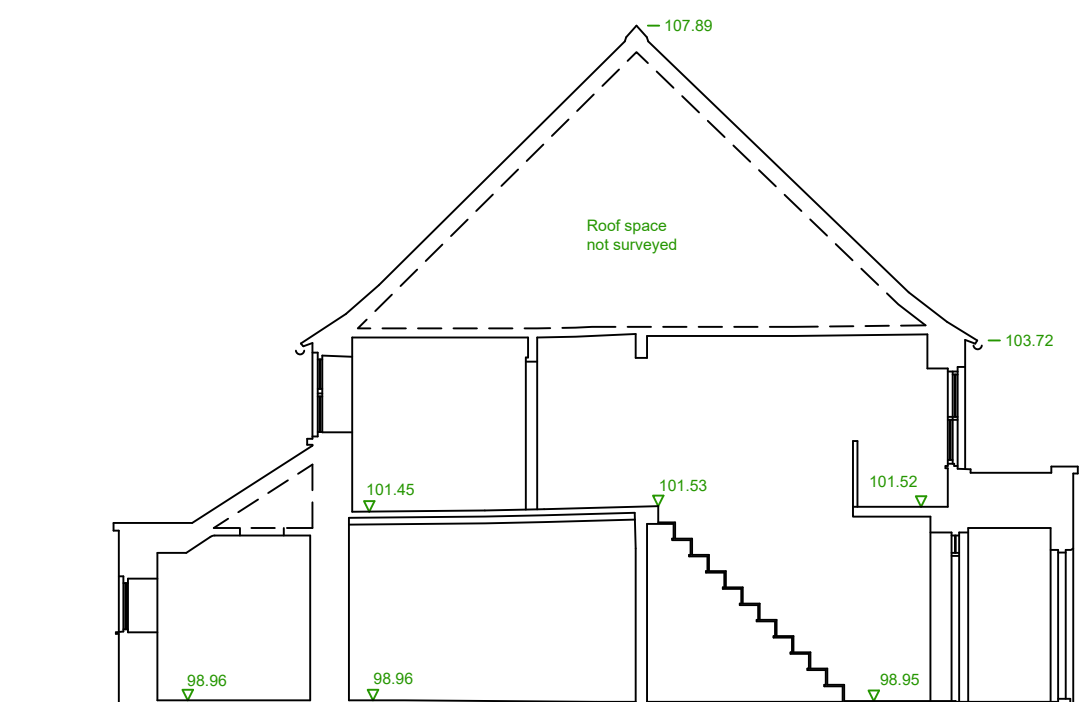

Datum 97.00

SECTION A-A

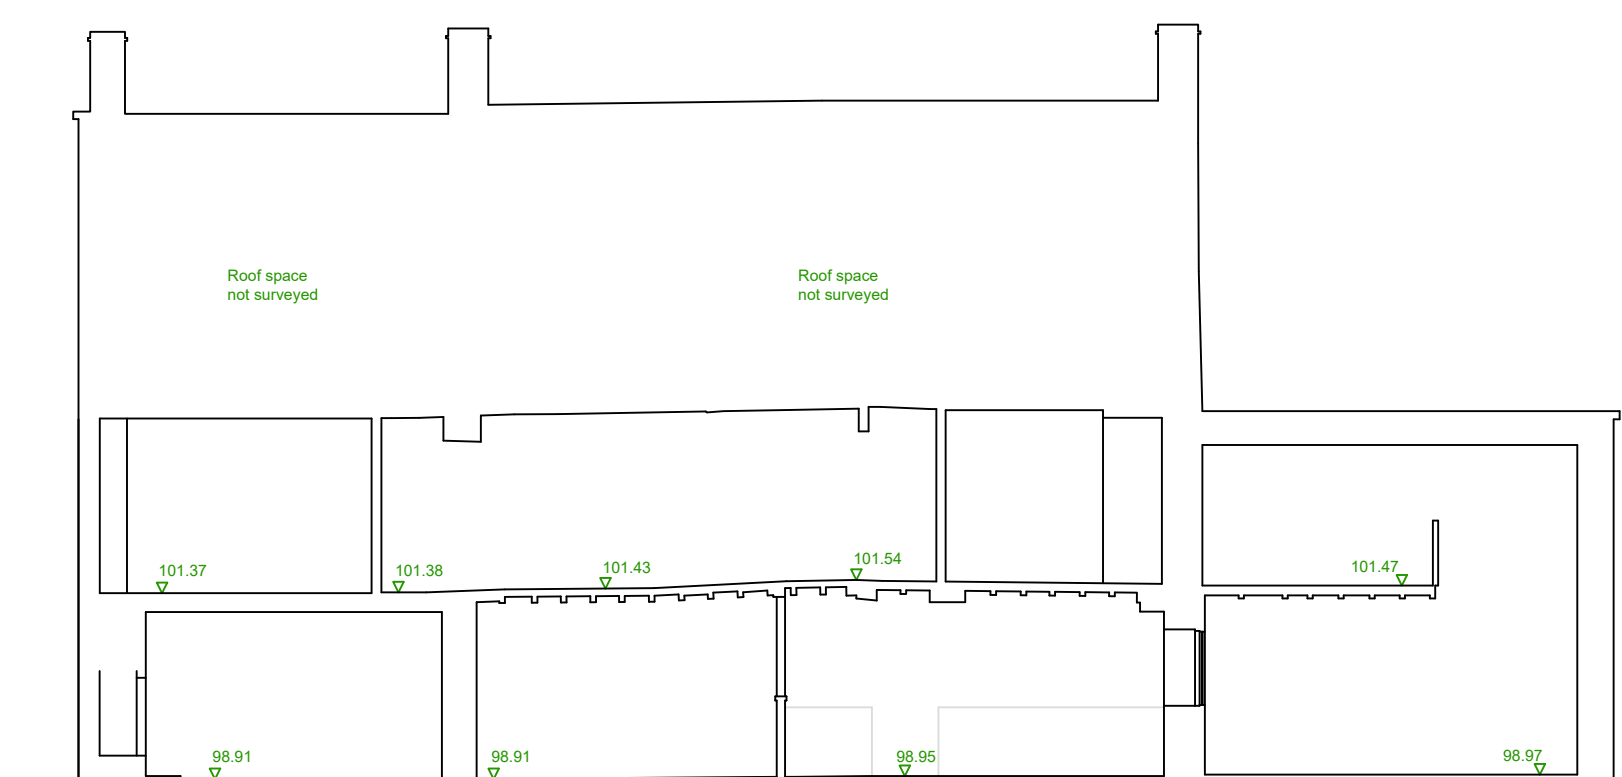


Datum 97.00r

SECTION B-B



Future Surveys Ltd
 WWW.FUTURESURVEYS.CO.UK
 MAIL@FUTURESURVEYS.CO.UK
 TEL: 07733 300404

SCALE

 

CLIENT:
Dan and Annie Ireland c/o Ashleigh Clarke Architects

SITE LOCATION:

**Lyngrove Cottage
Upper Minety
Malmesbury
SN16 9PY**

SURVEYED BY: MS	DRAWING TITLE: As existing
---------------------------	--------------------------------------

DRAWING NO:	P-0764-A	DATE SURVEYED:	19-03-2024
-------------	----------	----------------	------------

SCALE: 1:100 @A1	SHEET NO: 2 OF 3
---------------------	---------------------