



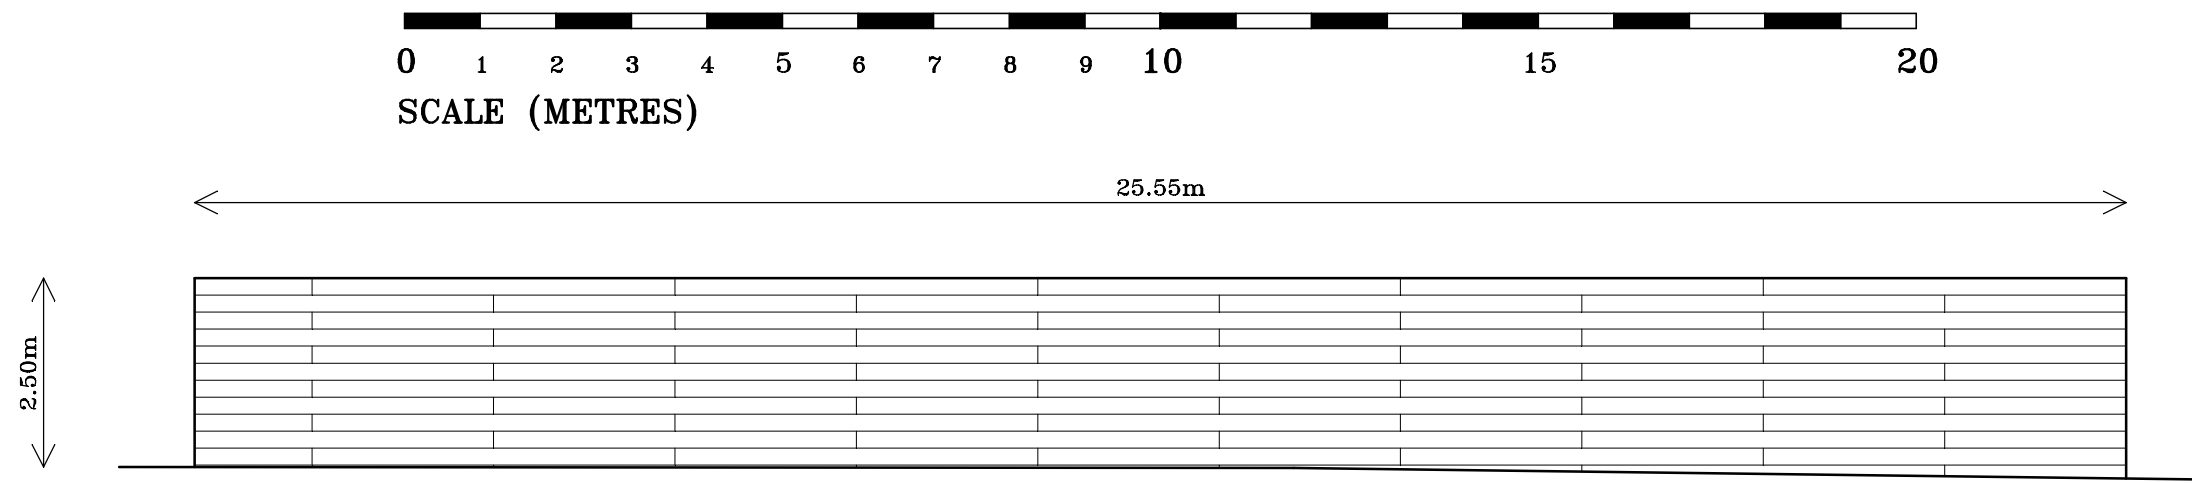

WEST ELEVATION

DATUM 60.00m A.O.D.

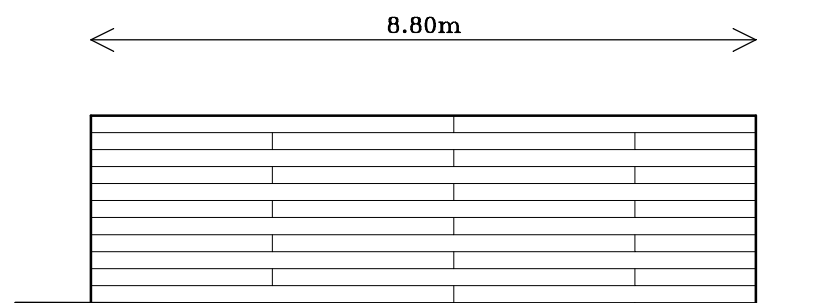

NOISE MITIGATION BARRIER TO BE CONSTRUCTED
WITH 22mm THICK PRESSURE TREATED WOOD WITH
MINIMUM MASS PER UNIT AREA OF 10kg/M2

NORTH ELEVATION

DATUM 60.00m A.O.D.

RUXTON
SURVEYS

The Long Barn
Mitre Farm
Corse Lawn
Gloucestershire
GL19 4NG

Tel. 01684 217217
Mob.07831 861822

www.ruxtonsurveys.co.uk
enquiries@ruxtonsurveys.com

LOCATION:

LAND SOUTH OF OLD FARM
GRITTENHAM
CHIPPENHAM
SN15 4JY

CLIENT:

MR J WINTER

DRAWING TITLE:

PROPOSE NOISE MITIGATION
BARRIER – ELEVATIONS

SCALE:

1 to 100

DATE:

NOVEMBER 2018

SHEET SIZE:

A3

DRAWING NUMBER:

18070/04

DRAWN BY:

N.R.