



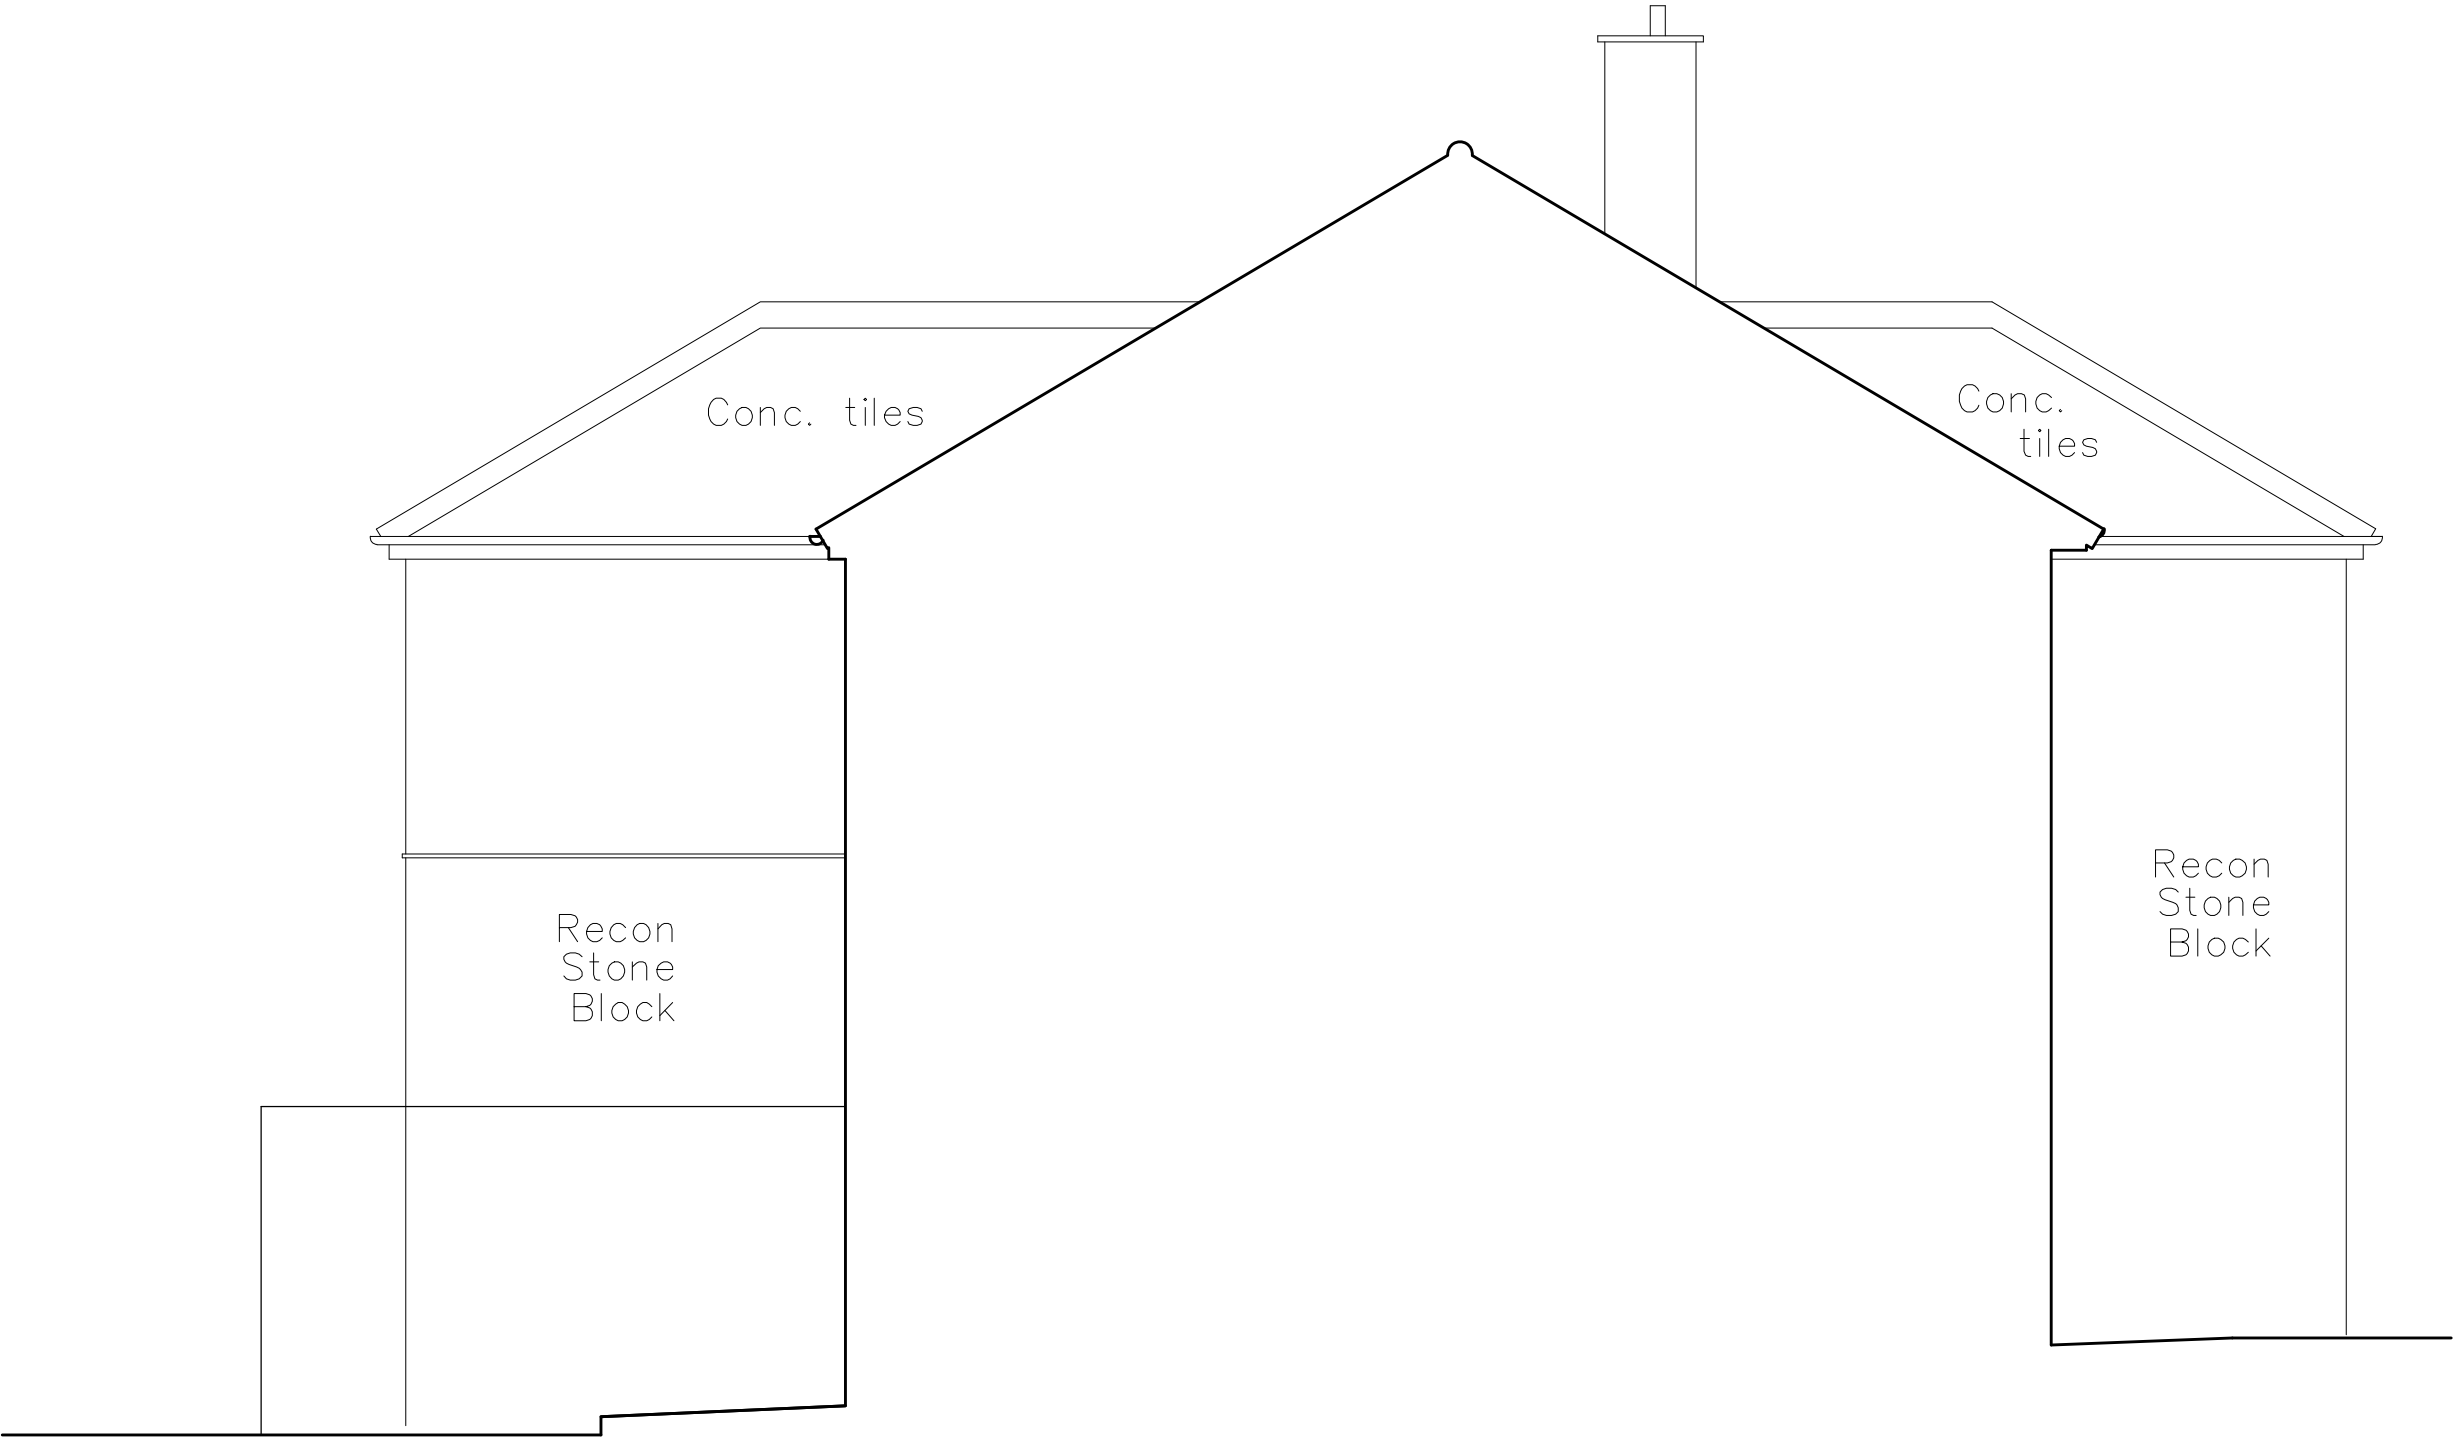

80m

North elevation

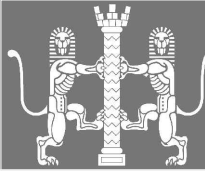

John Tilley BA (Hons) Dip Arch
Chartered Architect RIBA

a: Windermere, Ogbourne, Colerne,
Wiltshire. SN14 8DJ

m:07941341406
e: johntilleyarchitect@gmail.com



Project
67 Broadmead
Corsham SN13 9AP

Detail
Proposed elevation
North

Drawing Number	Revision
2503/313	—

Project Status	Date
PLANNING	2026.07

Scale	Sheet Size
1:50	A3