




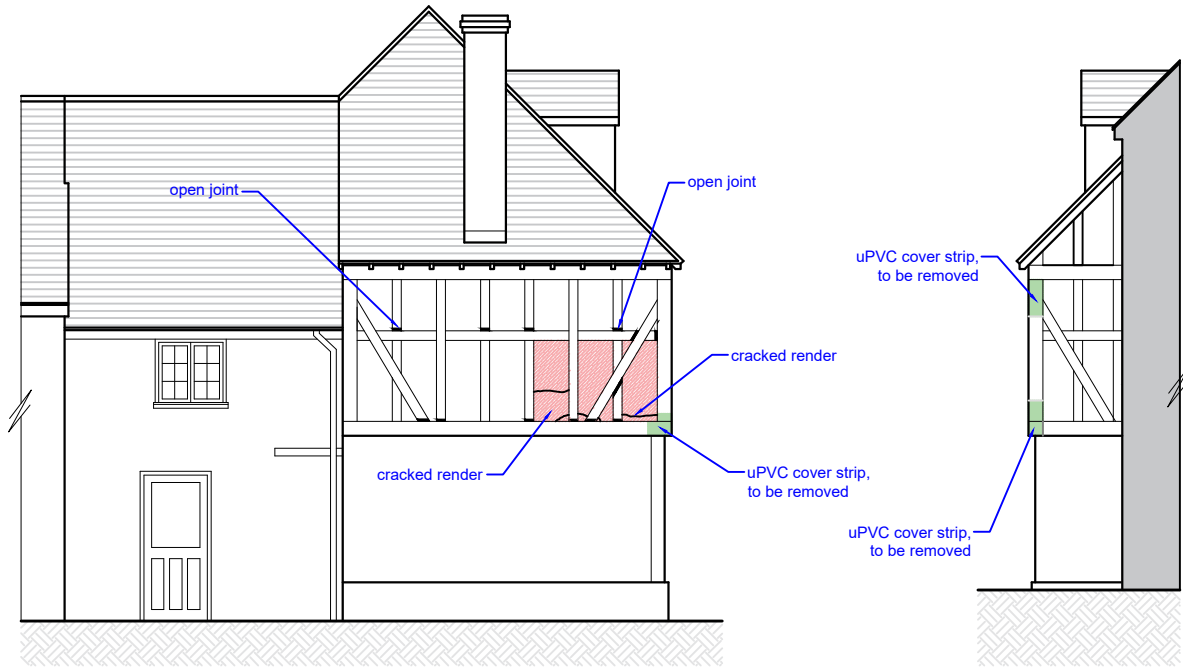


Southeast Elevation 1:100

 


Southwest Elevation 1:100


Northeast Elevation 1:100

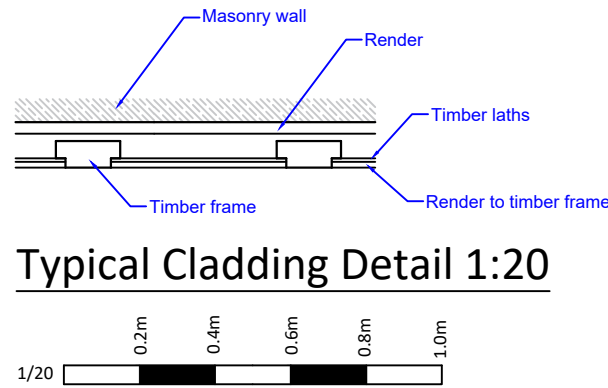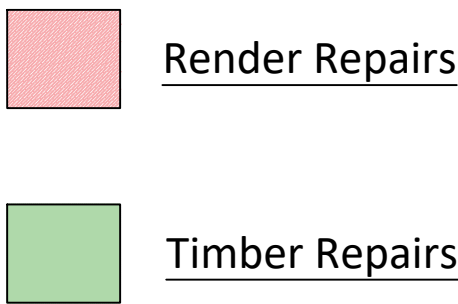




Typical Cladding Detail 1:20

 



Drawing to be read in conjunction with condition report and schedule of repair

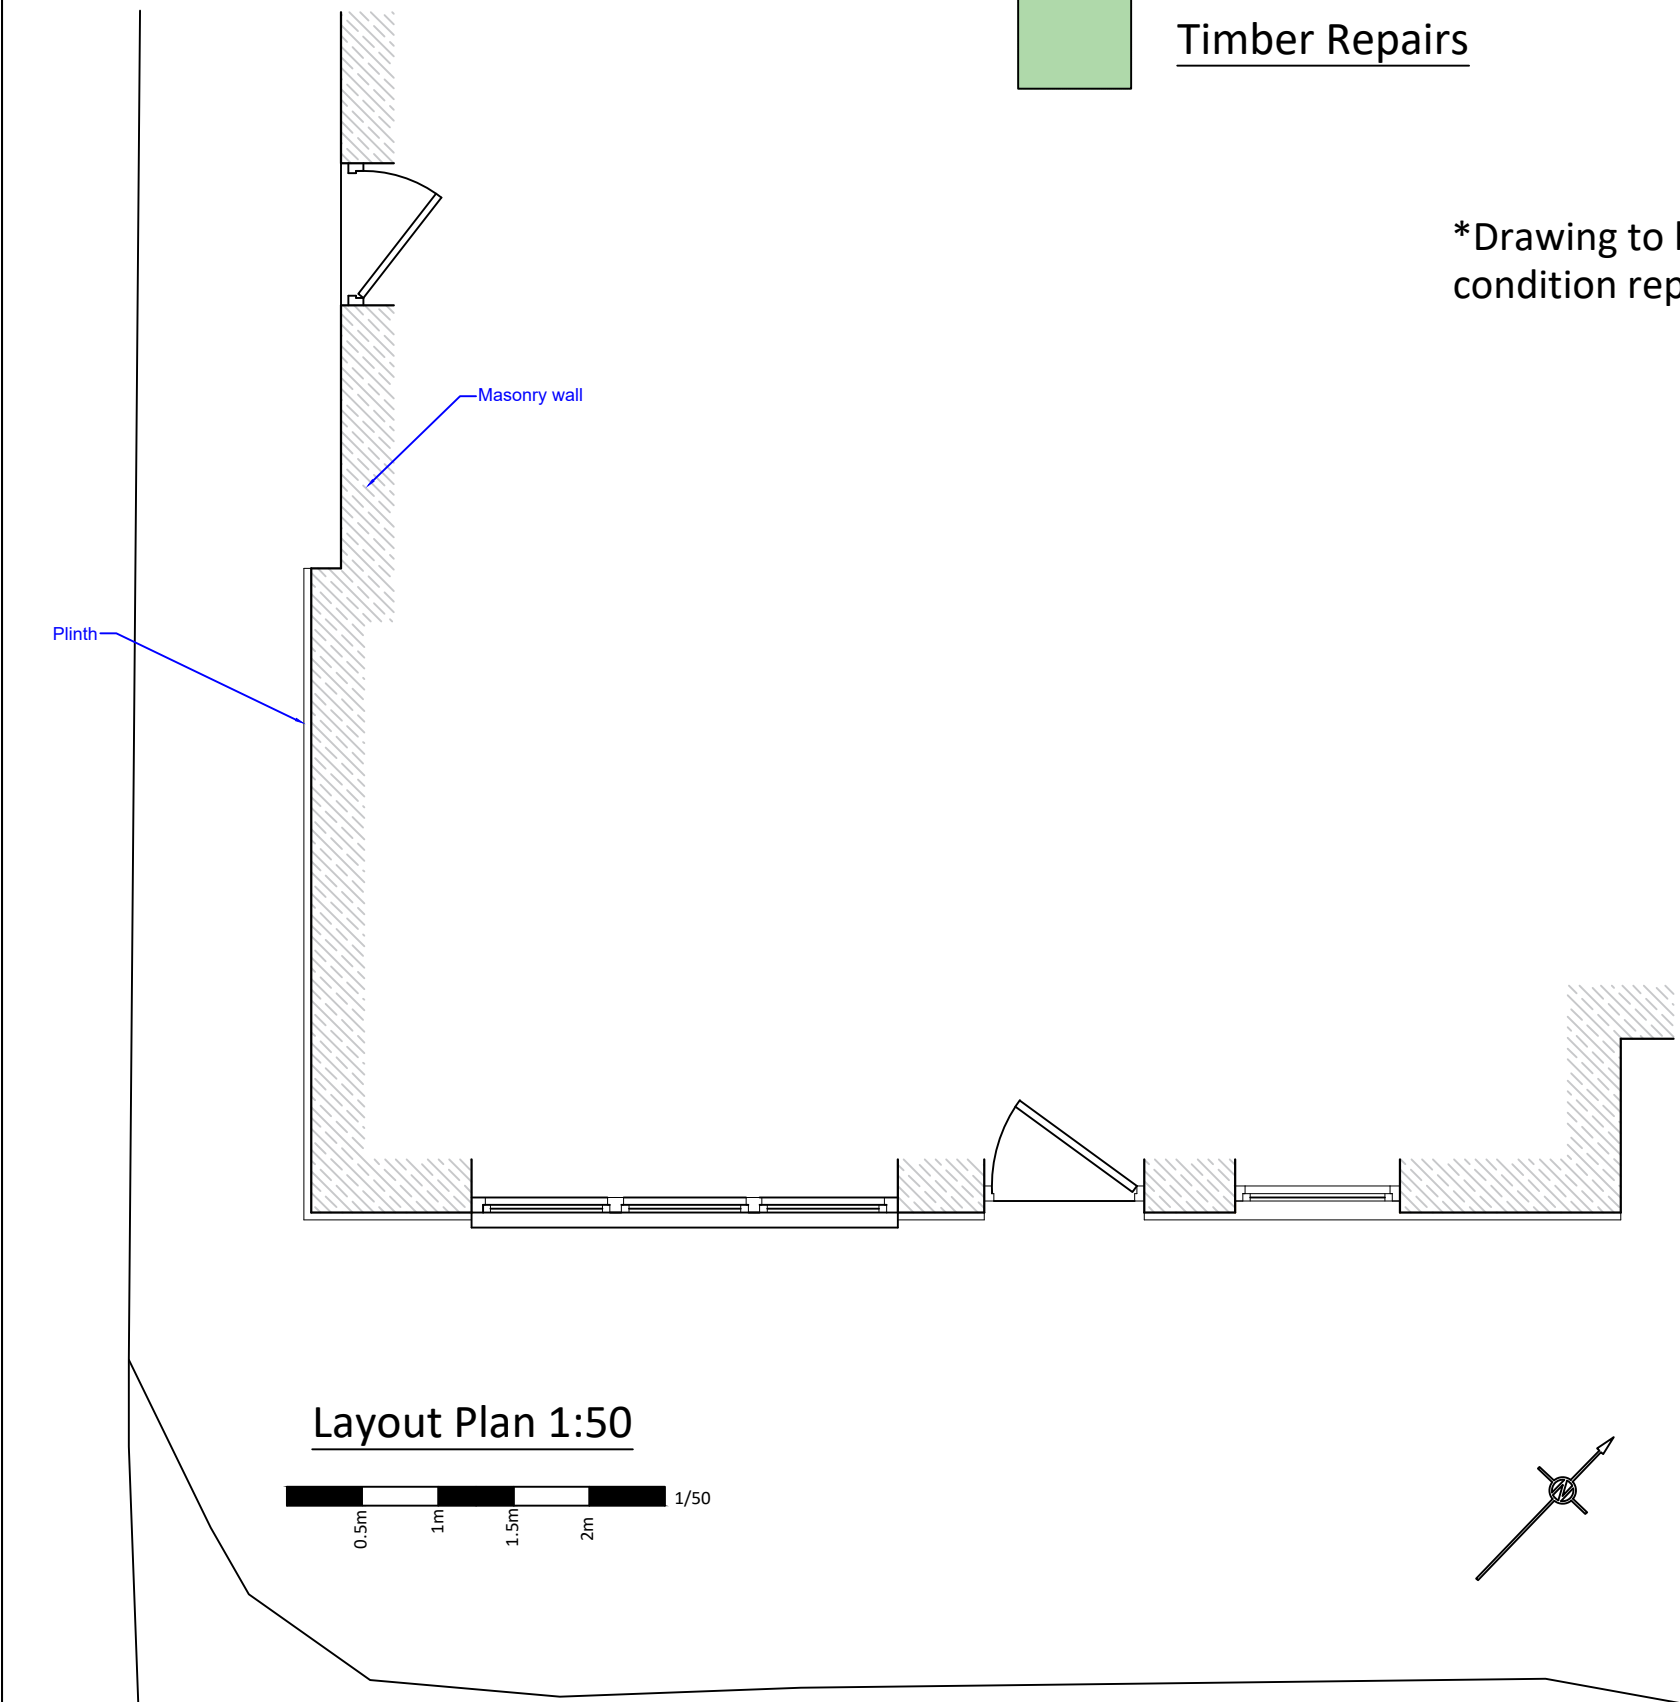

Layout Plan 1:50

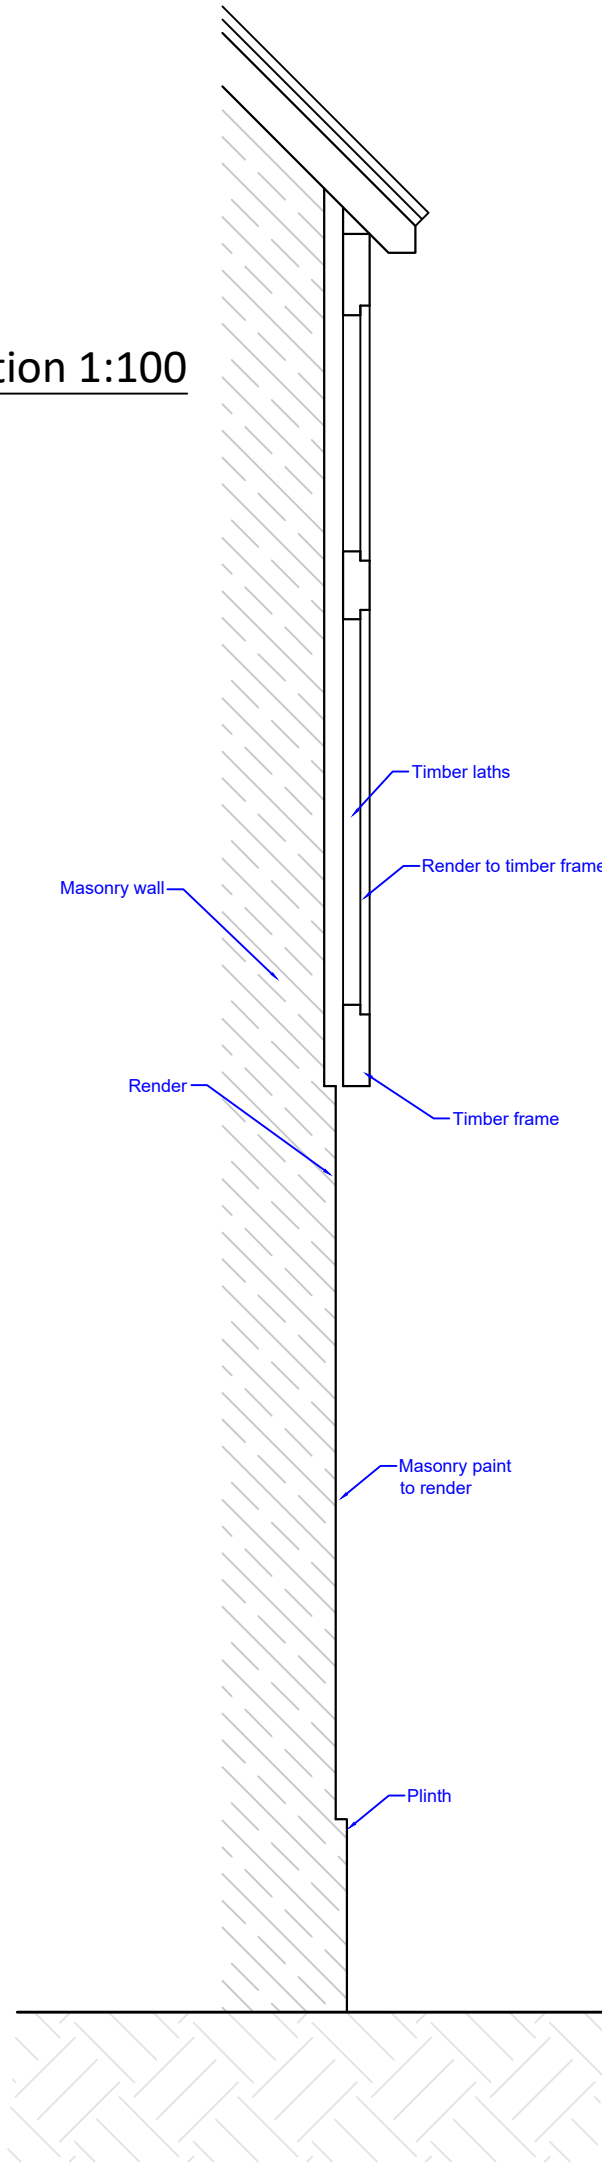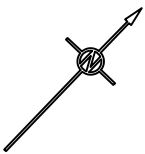 


Typical Section A-A 1:20

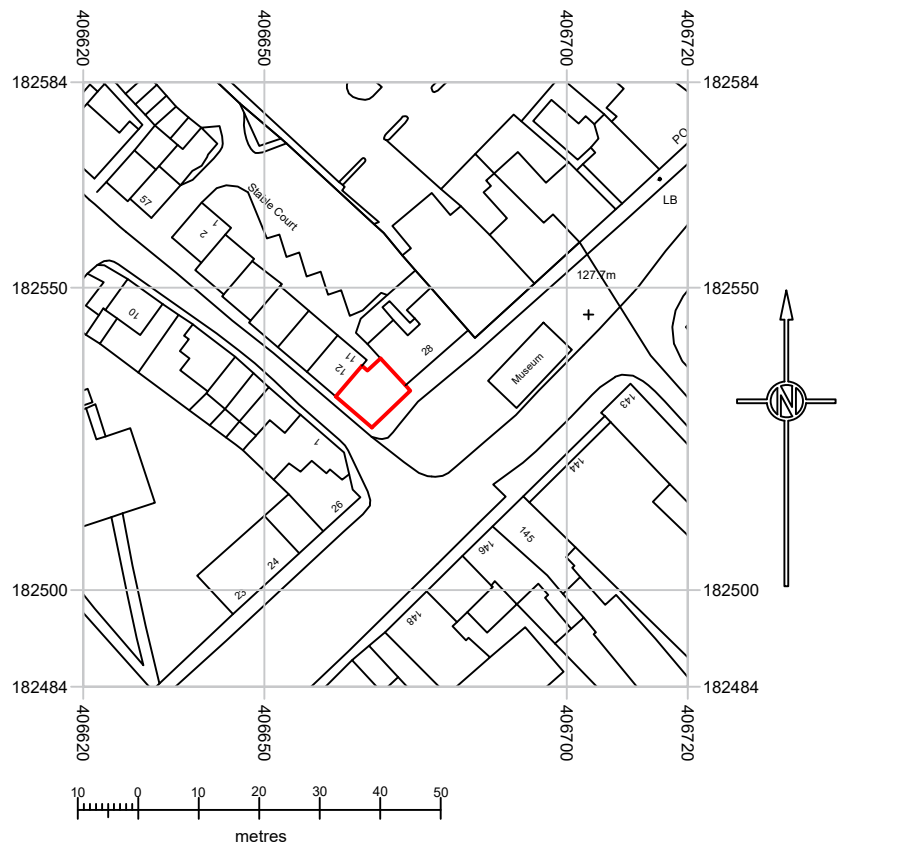 

Location Plan 1:1250


Serial number: 339354

©Crown copyright and database right 2026
OS AC0000848283

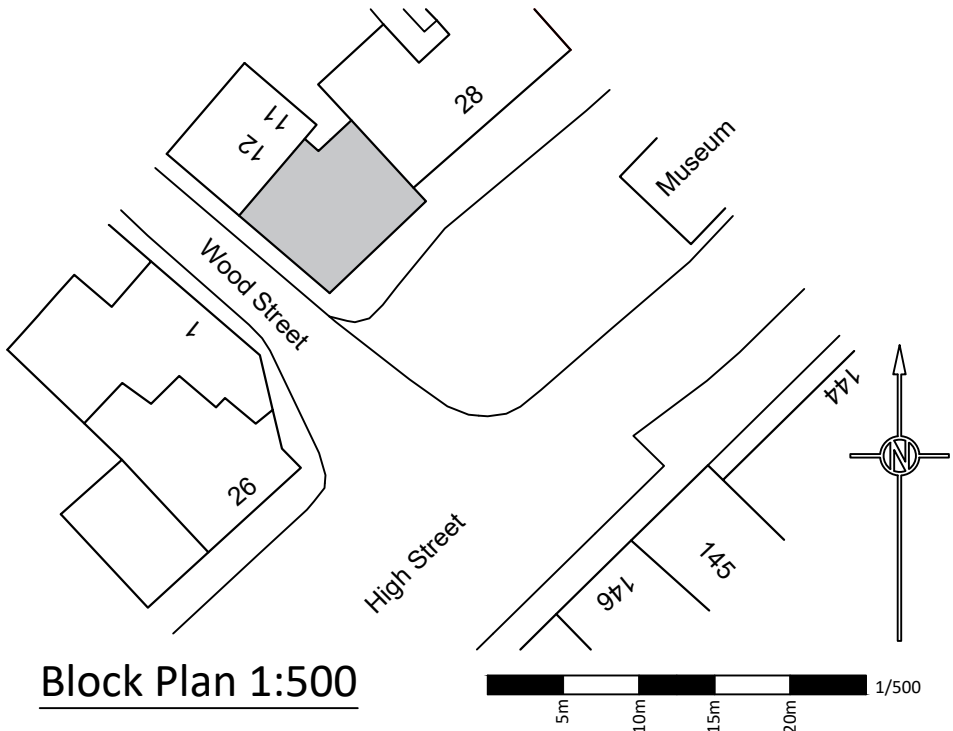

Block Plan 1:500

Revisions:	
A.	22 September 2026 - additional scale bars added at LA request

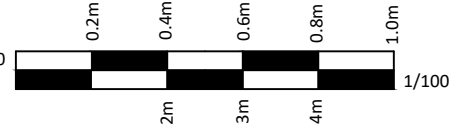 AL ASSOCIATES CHARTERED SURVEYORS & ARCHITECTURAL DESIGNERS Bowman House, Whitehill Lane, Royal Wootton Bassett, Wilts, SN4 7DB T: 01793 686118 E: info@alassociatesltd.co.uk			
Client:	Sangha Properties (Midlands) Ltd		
Title:	Existing layout plans, elevations, block and site plan		
Site:	27 High Street, Royal Wootton Bassett, Wilts, SN4 7AF		
Drawing No:	26-018-01	Rev: A	Scale: As stated @ A2
 1/20 			