
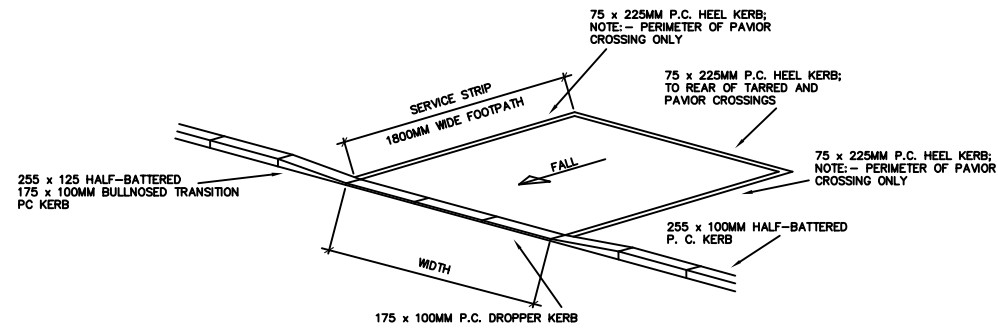
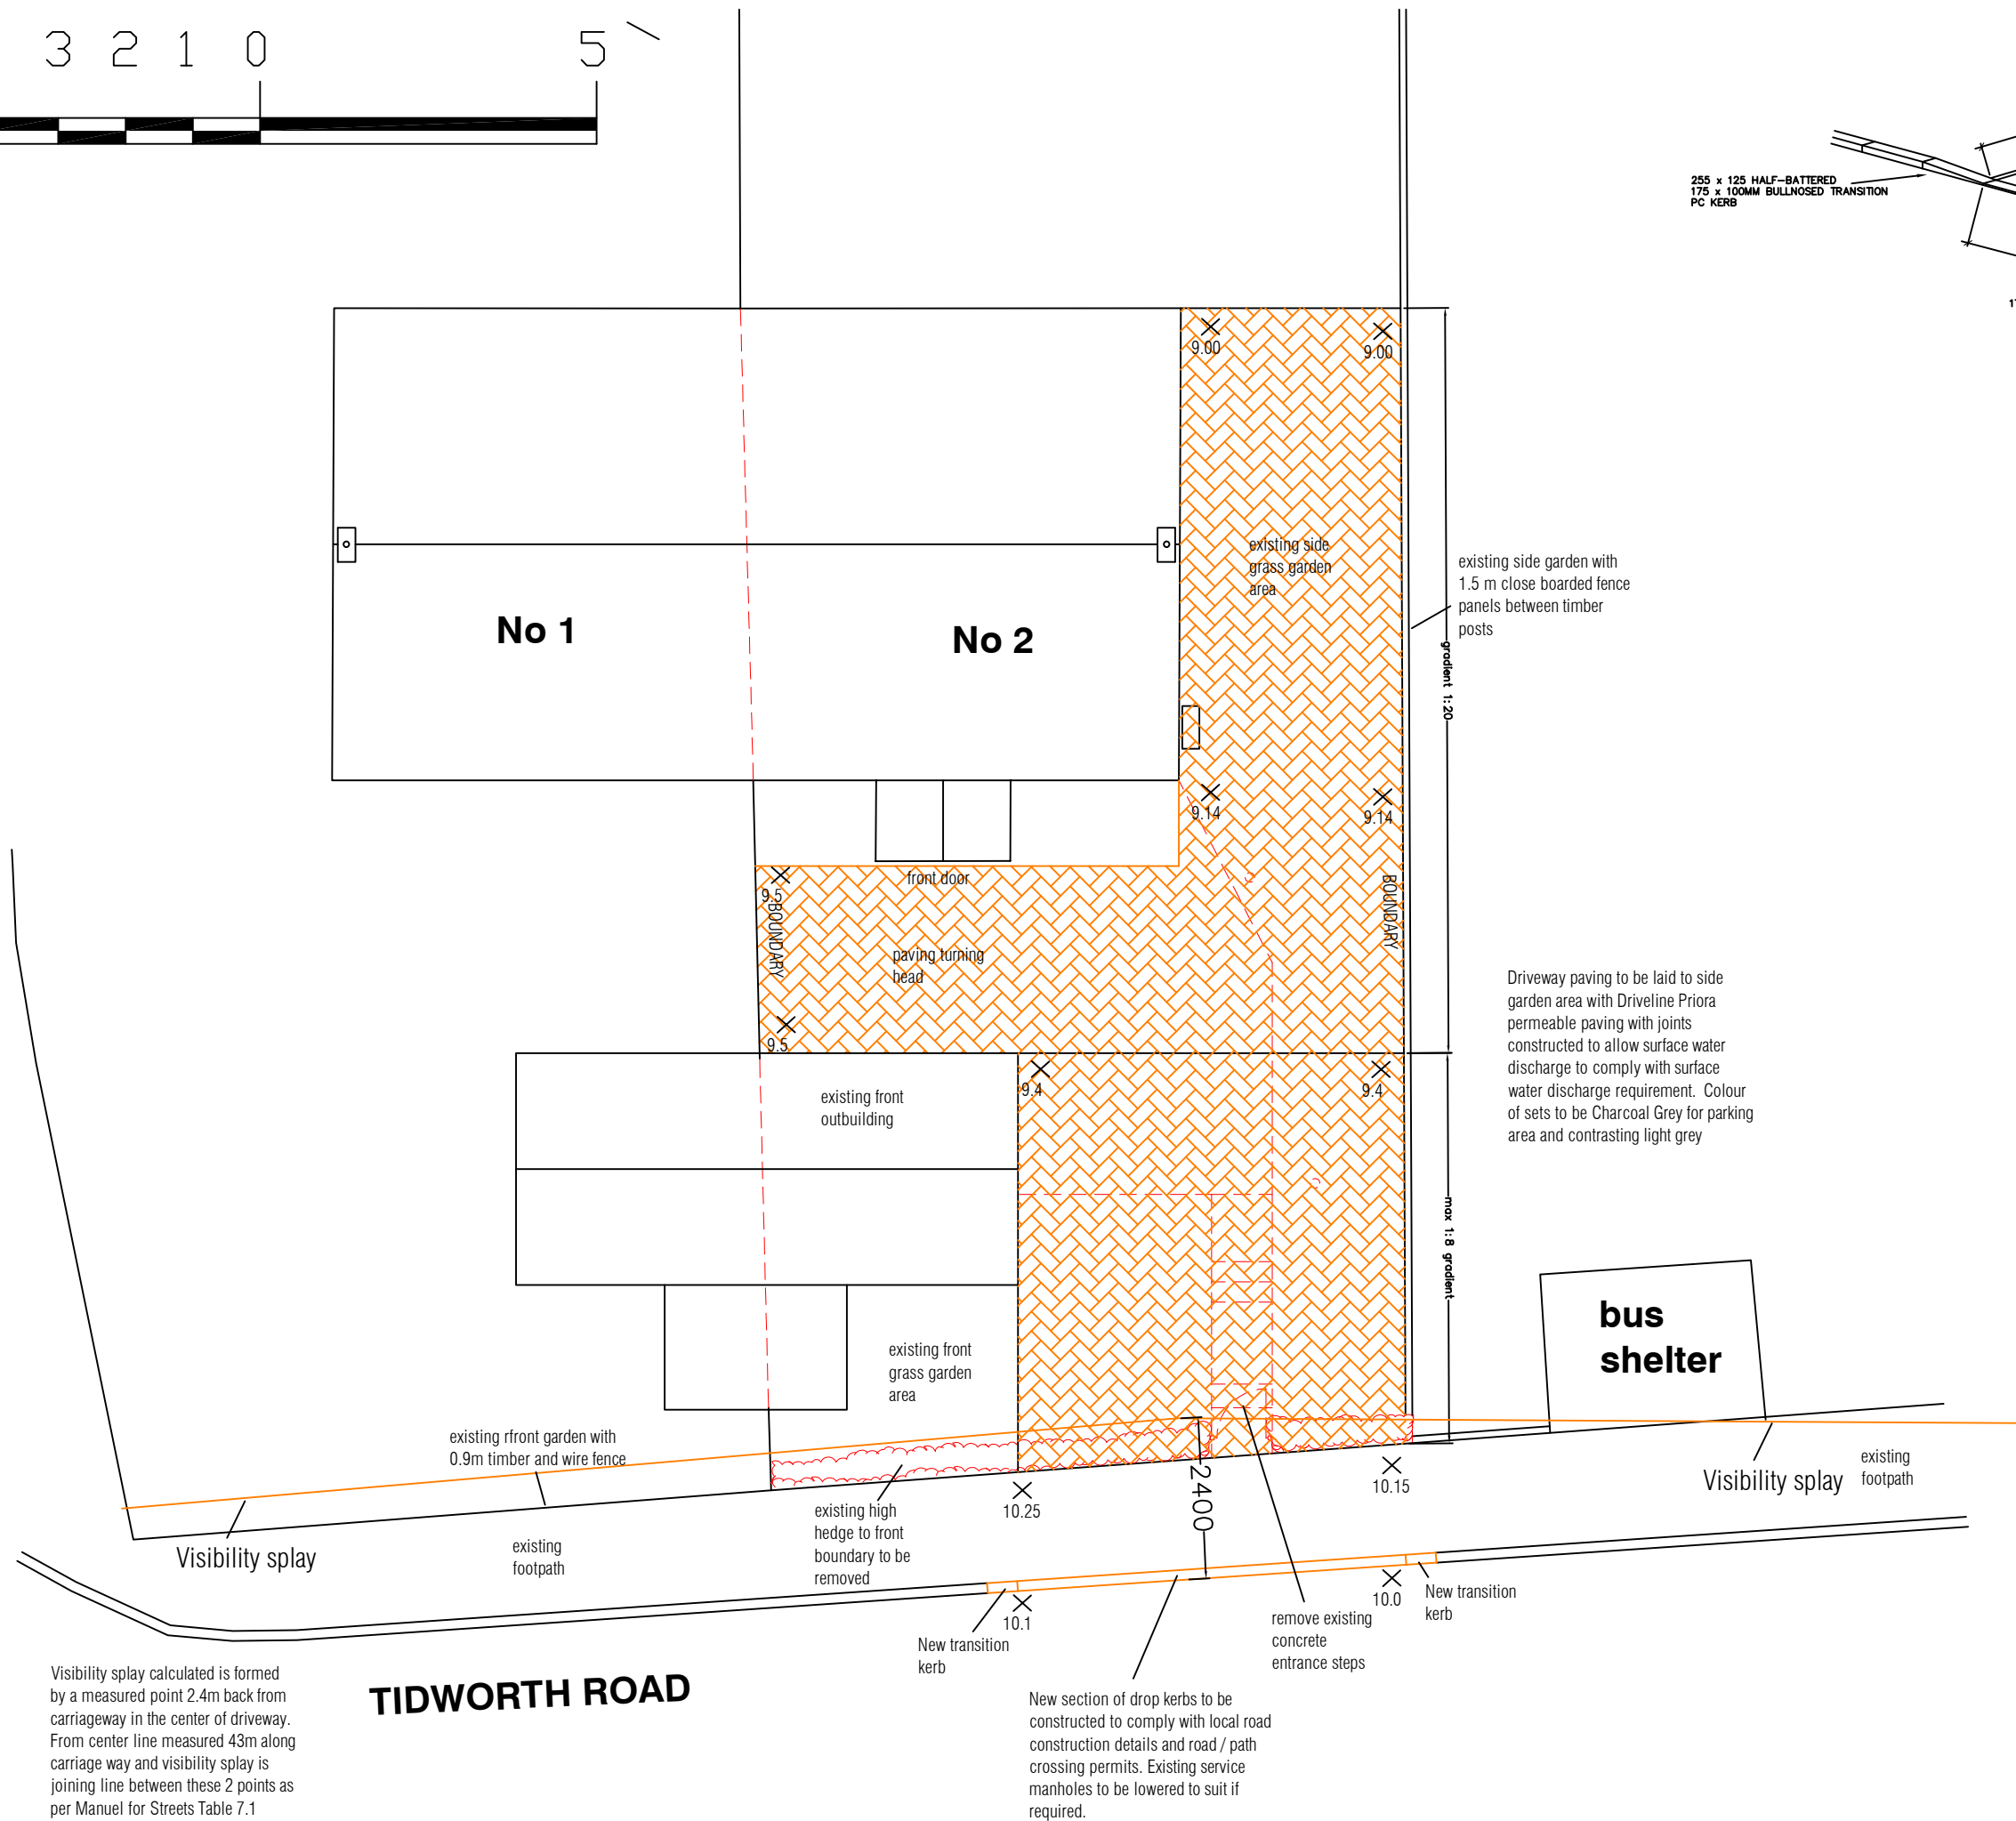


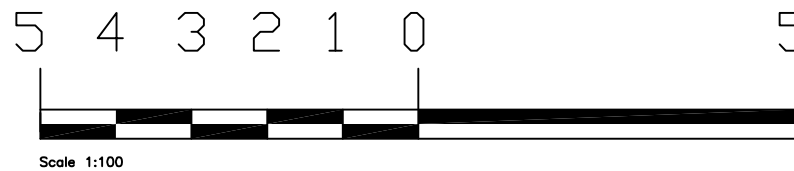

TYPICAL VEHICULAR ACCESS CROSSINGS

NOTES:

This drawing is not a working drawing, and is only for the purpose of the following:-

A- Planning Submission

The main contractor is responsible for Informing the lead designer of any discrepancy on, or between, this drawing and any other relevant document.

All existing walls, foundations and lintels or other structural items are to be confirmed load bearing and adequate for increased loading where relevant prior to work commencing.

Any existing walls to be removed are to be confirmed non - loadbearing prior to removal.

Boundaries, angles, and dimensions are to be checked by the main contractor prior to work commencing.

Written dimenions only to be used from this drawing. If in doubt consult the lead designer for clarification.

STUDIO CHARRETTE

A: The Clubhouse, 50 Grosvenor Hill, London, W1K 3QT
W: www.studiocharrette.co.uk

Client

Lee Wootton

Project Title 2 Avenue Cottages, Salisbury SP4 0NR

Drawing Title
new kerbs for car parking

proposed site plan

Drawing No.
SC / 26 / 674 - 201

Rev

Scale
1:100 @ A3

Date - Aug 2026

Created By
A Mc

Check By

Planning

Building Control

Client

Sketch

Information

This drawing and the copyright, design rights and all other intellectual property rights in it belong to Studio Charrette Ltd. No licence or assignment of any such rights is granted hereunder. This drawing is not to be copied or divulged to a third party without written permission.