
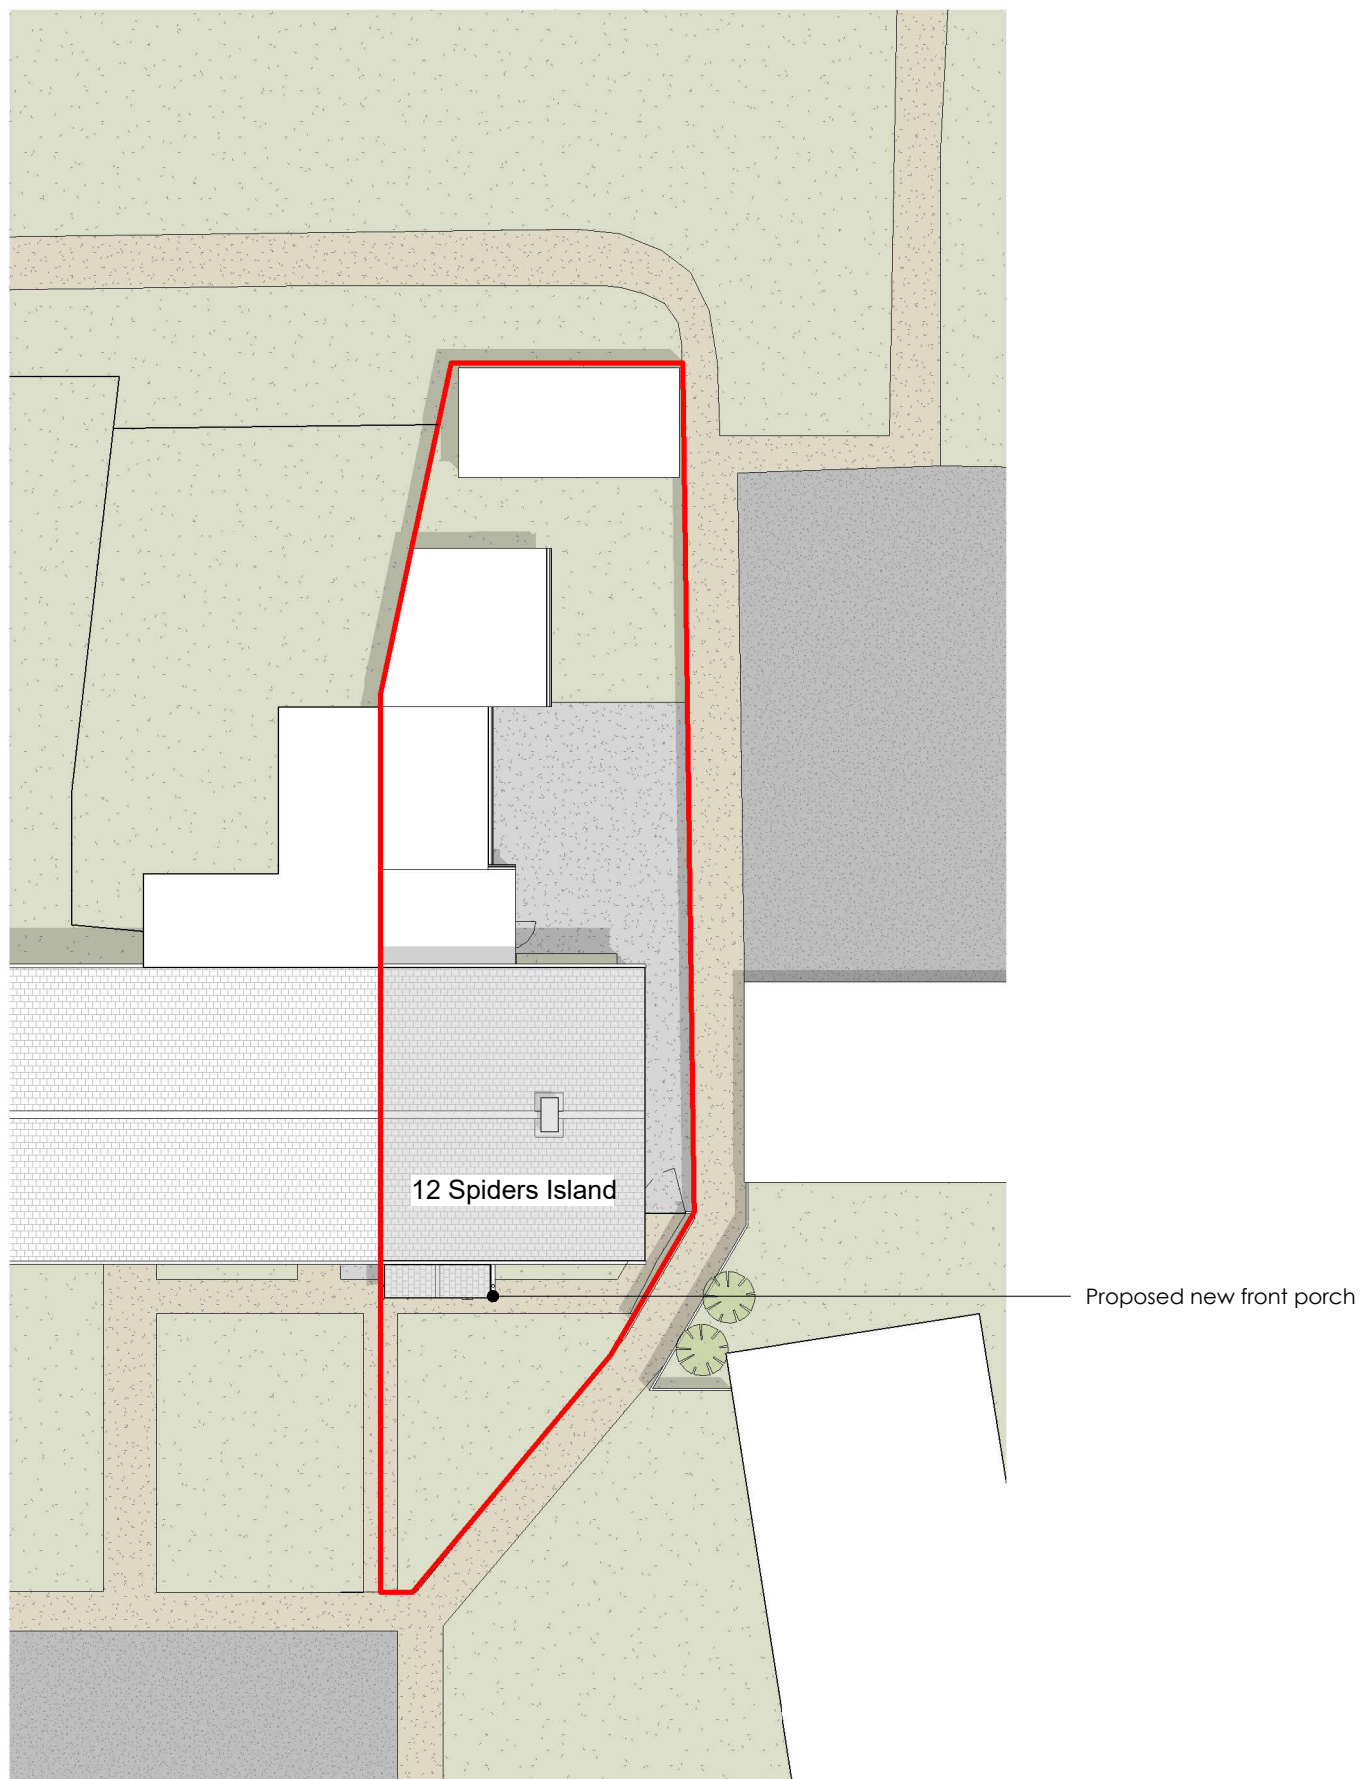


THIS DRAWING IS THE COPYRIGHT OF BARCLAY + PHILLIPS ARCHITECTS. CONTRACTOR WILL BE HELD RESPONSIBLE FOR THE ACCURACY OF WORKS INVOLVING THE SETTING OUR AND CHECKING OF ALL DIMENSIONS ON THE DRAWING AND ON SITE. DIMENSIONS MUST NOT BE SCALED FROM THIS DRAWING.

 

1 Proposed Site Plan
1 : 200

[illegible]

barclay+phillips
architects

The Studio, 5 Oakridge Office Park, Southampton
Road, Whaddon, Salisbury, SP5 3HT
t: +44 (0) 01722711177

e: enquiries@barclay-phillips.co.uk
www.barclay-phillips.co.uk

PROJECT
Proposed External Brick Cladding at: 12 Spiders
Island, Alderbury, Salisbury, SP53BG

CLIENT
R. Barter

DRAWING TITLE
Proposed Site Plan



SCALE
1 : 200 @A3

DRAWN
JC

CHECKED
PA

DRAWING No P26-031
03-01-001