
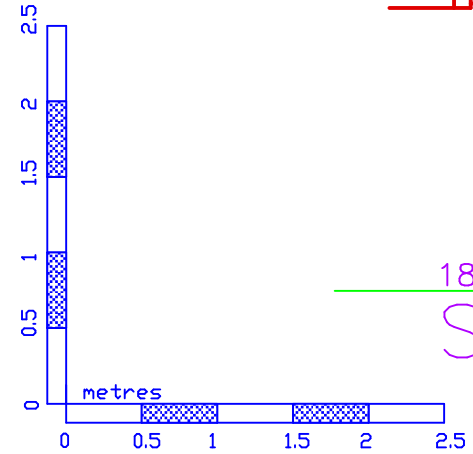
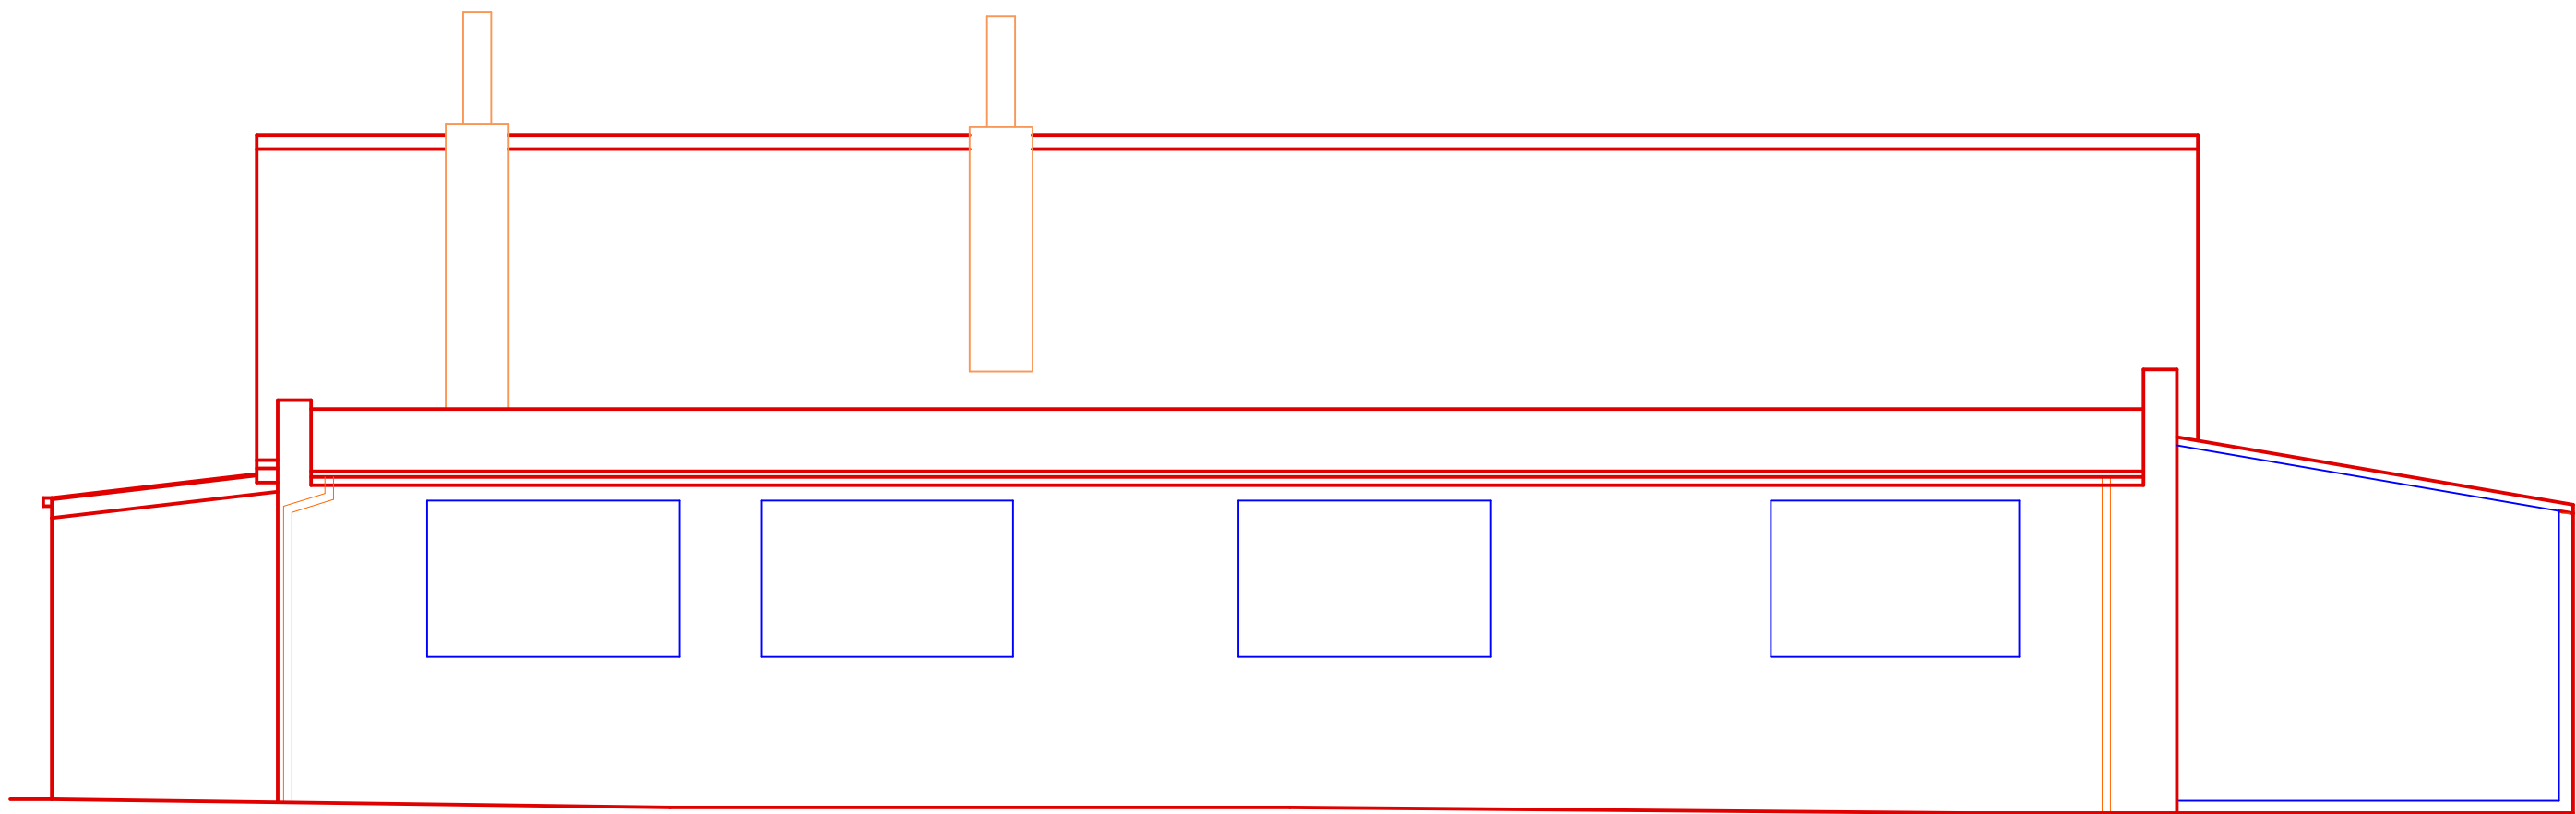
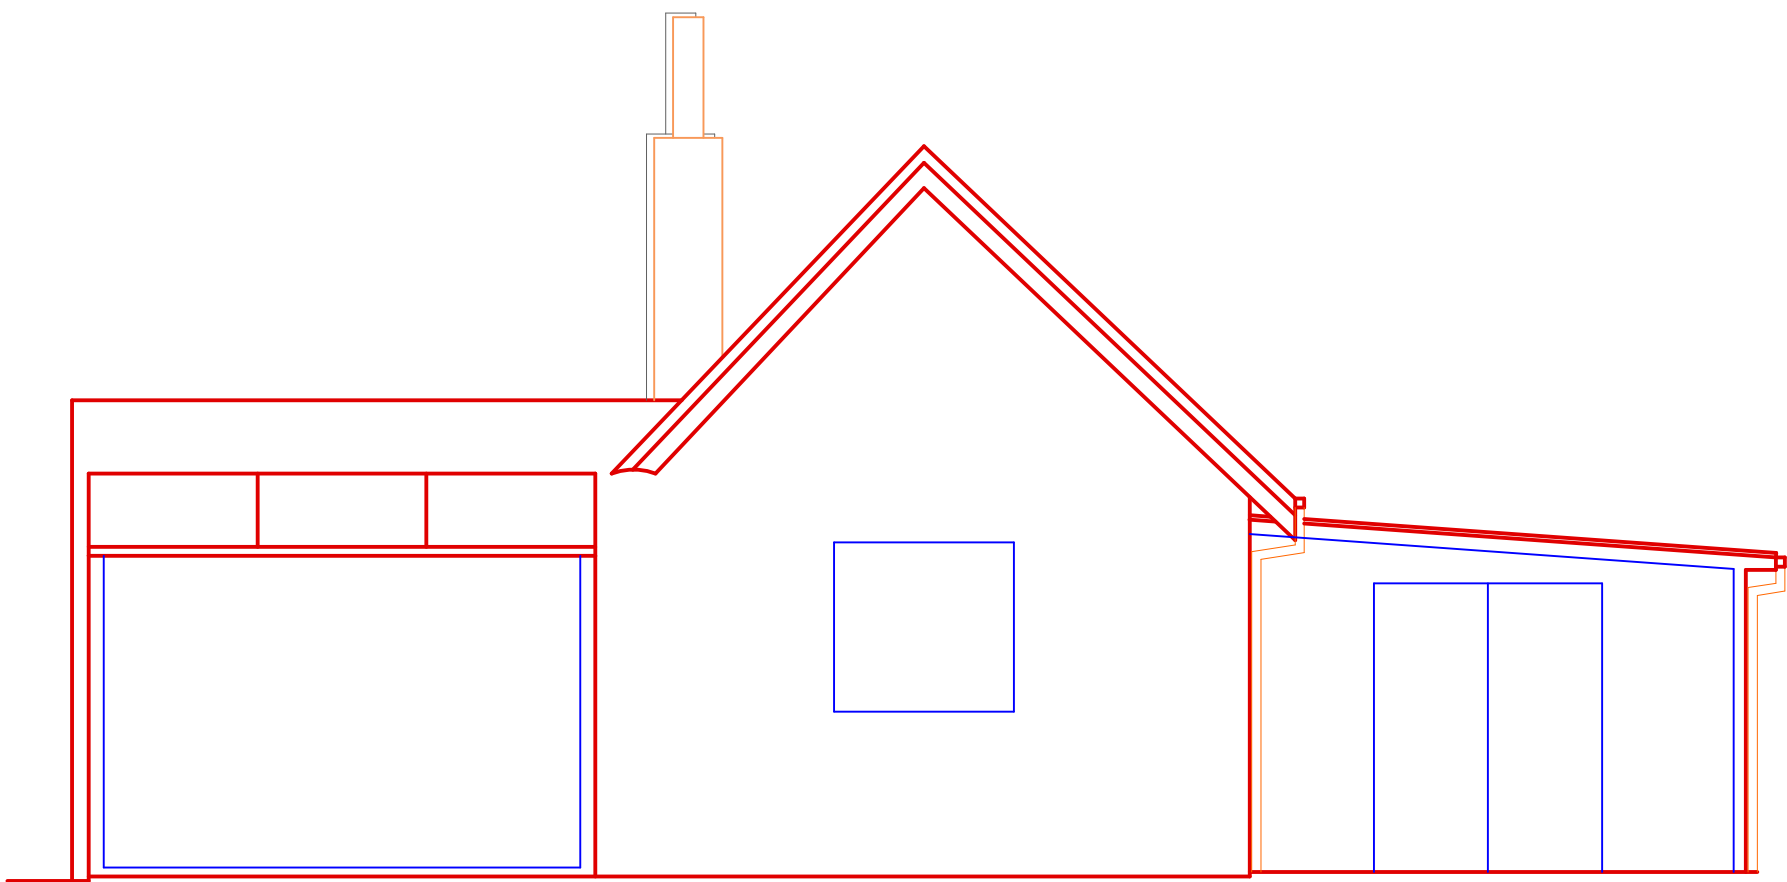
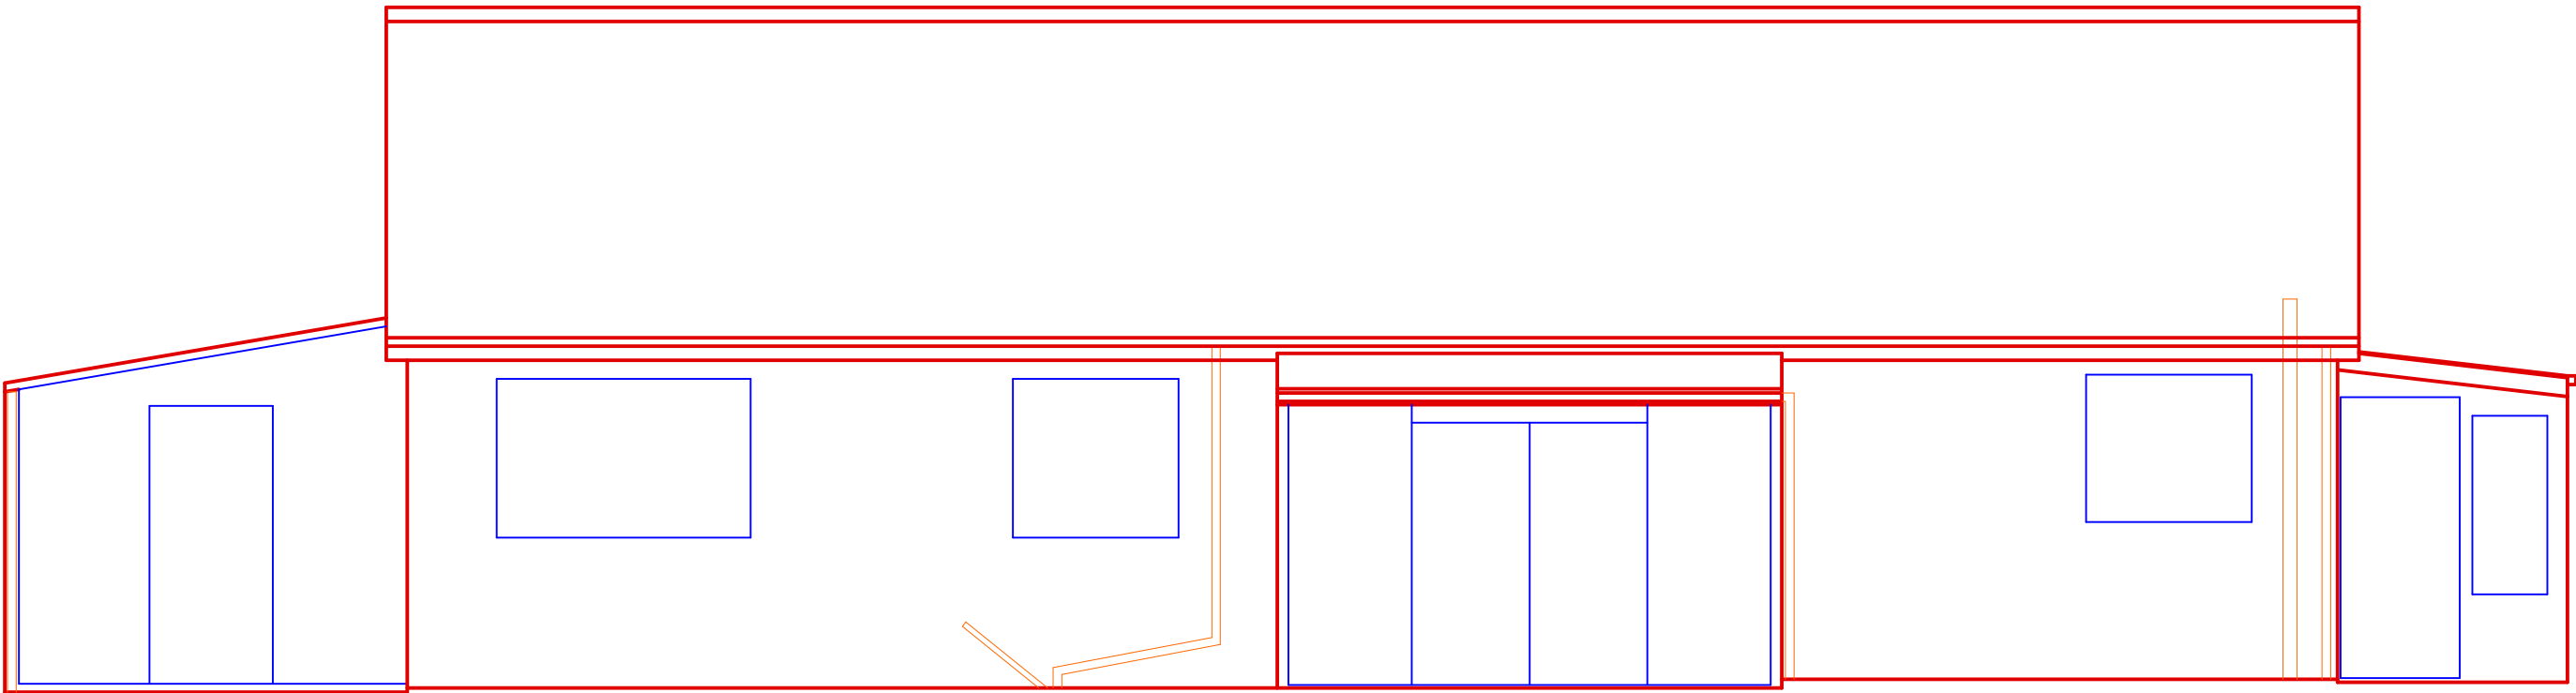
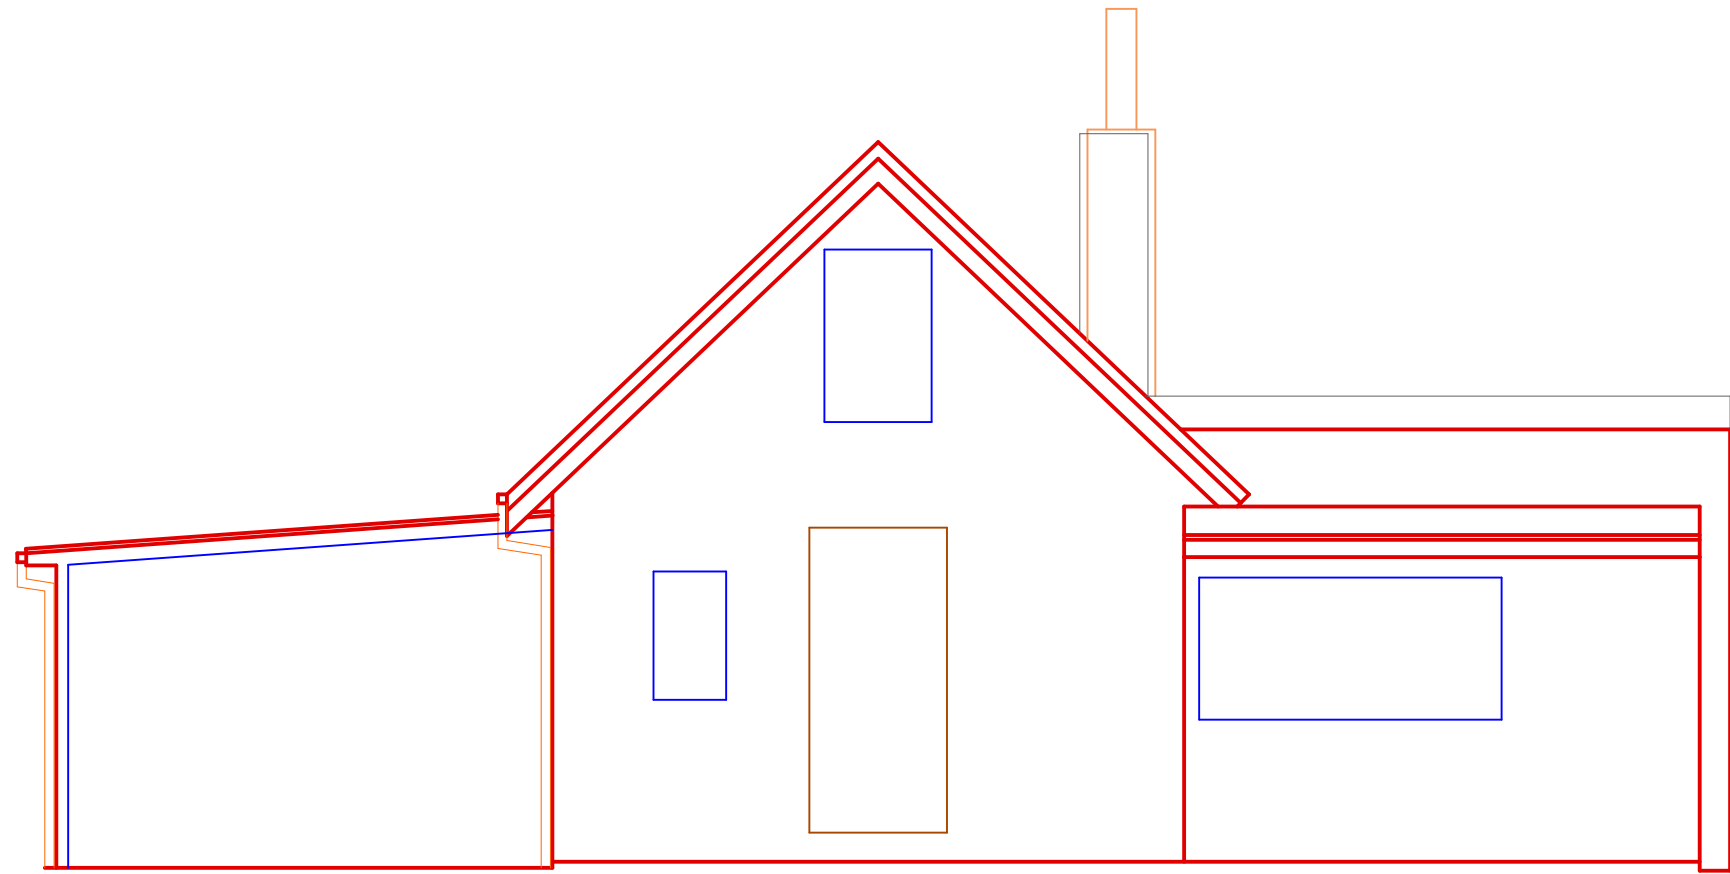


key=	ceiling height
ch	ceiling height
fl	Floor level relative to external survey
h	head height from floor
in	inversion heater
min	minimum height from floor
max	maximum height from floor
s	sill height from floor
u/s	height to underside

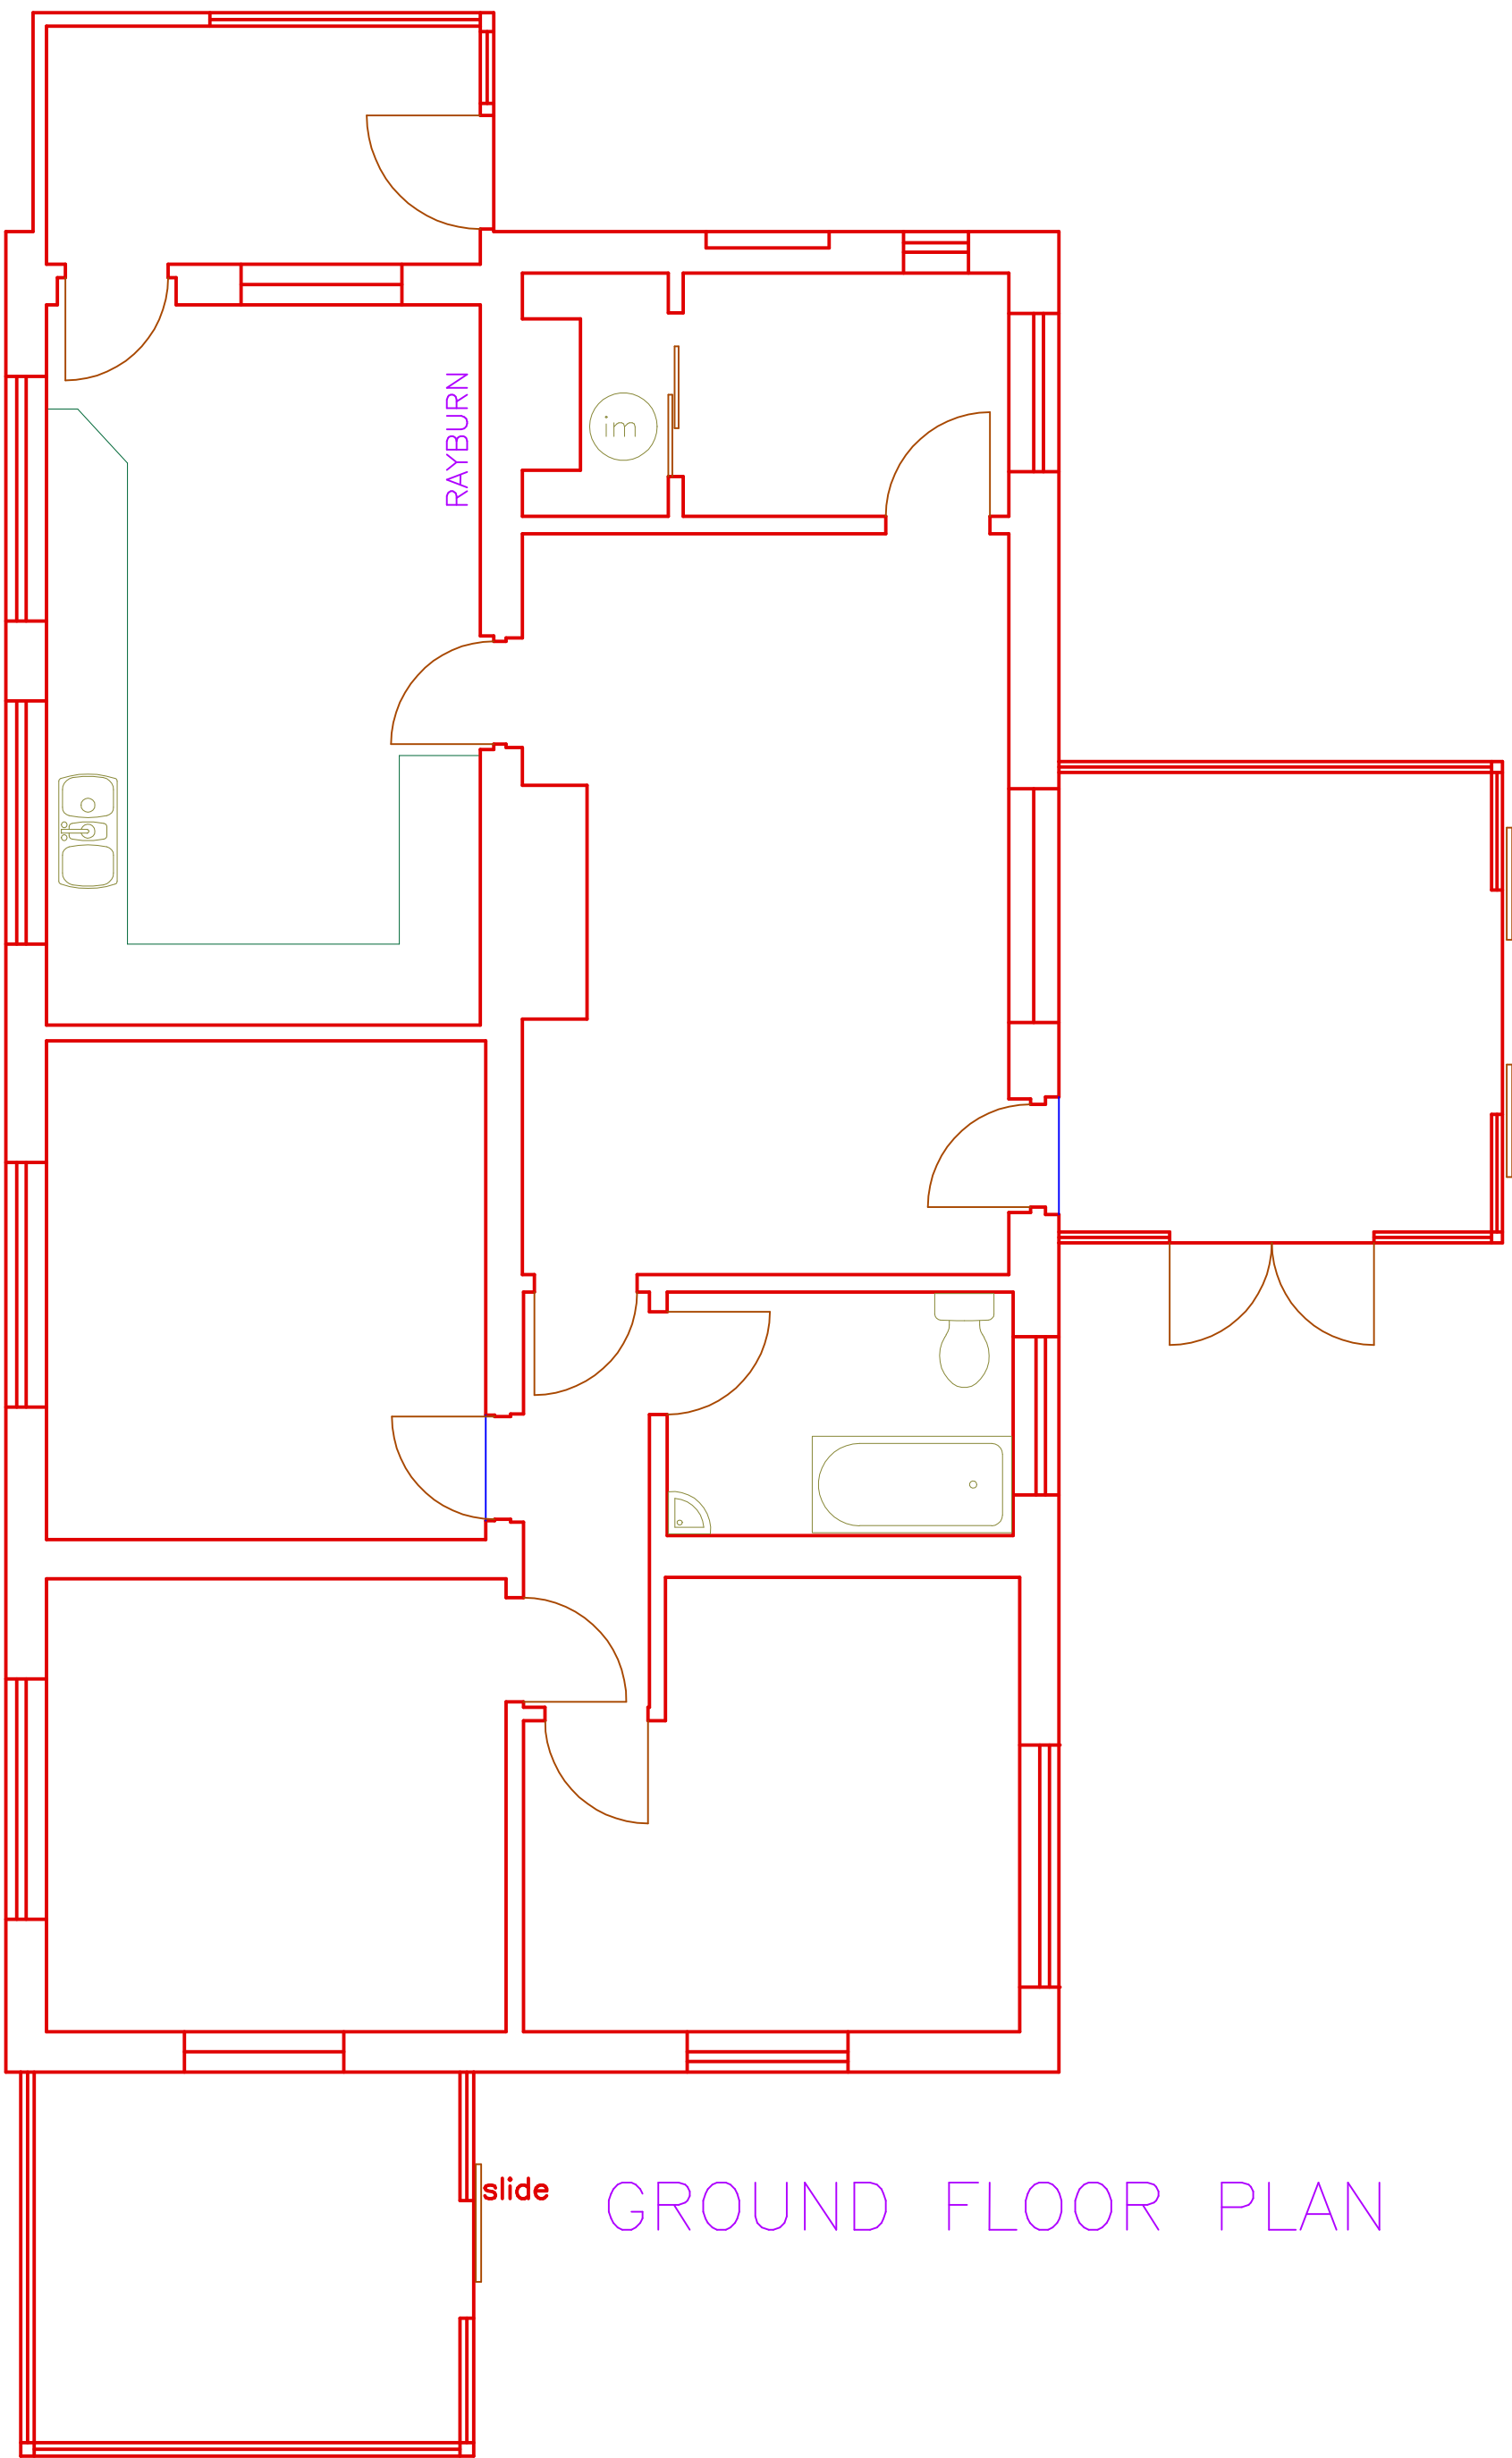

NOTES:
LEVELS RELATE TO ARBITRARY DATUM
ALL DIMENSIONS & LEVELS SHOWN IN METRES
ON SITE DIMENSION ACCURACY IS TAKEN RELATIVE TO
THE PRINTED SCALE AND SHOULD BE CHECKED ON SITE
WHERE OF CRITICAL IMPORTANCE

P STUBBINGTON LAND SURVEYS LTD	
NORTH WINDS LOWER LANE BISHOPS WALTHAM SOUTHAMPTON HAMPSHIRE SO32 1AS	
TEL : 023 8060 1876	
MOBILE: - 07973 348165	
EMAIL: - PAUL@PSLANDSURVEYS.COM	
CLIENT: -	T PIERCE
CONTRACT: -	HODDS HILL COTTAGE BAYDON MANOR FARM SN8 2HG
TITLE: -	FLOOR PLANS & ELEVATIONS
SCALE: -	1:50 @A1
DRAWING NO.	12436/01
DATE: -	APRIL 2026
SURVEYOR: -	NLA