
 


1:5 Site Plan with Fencing

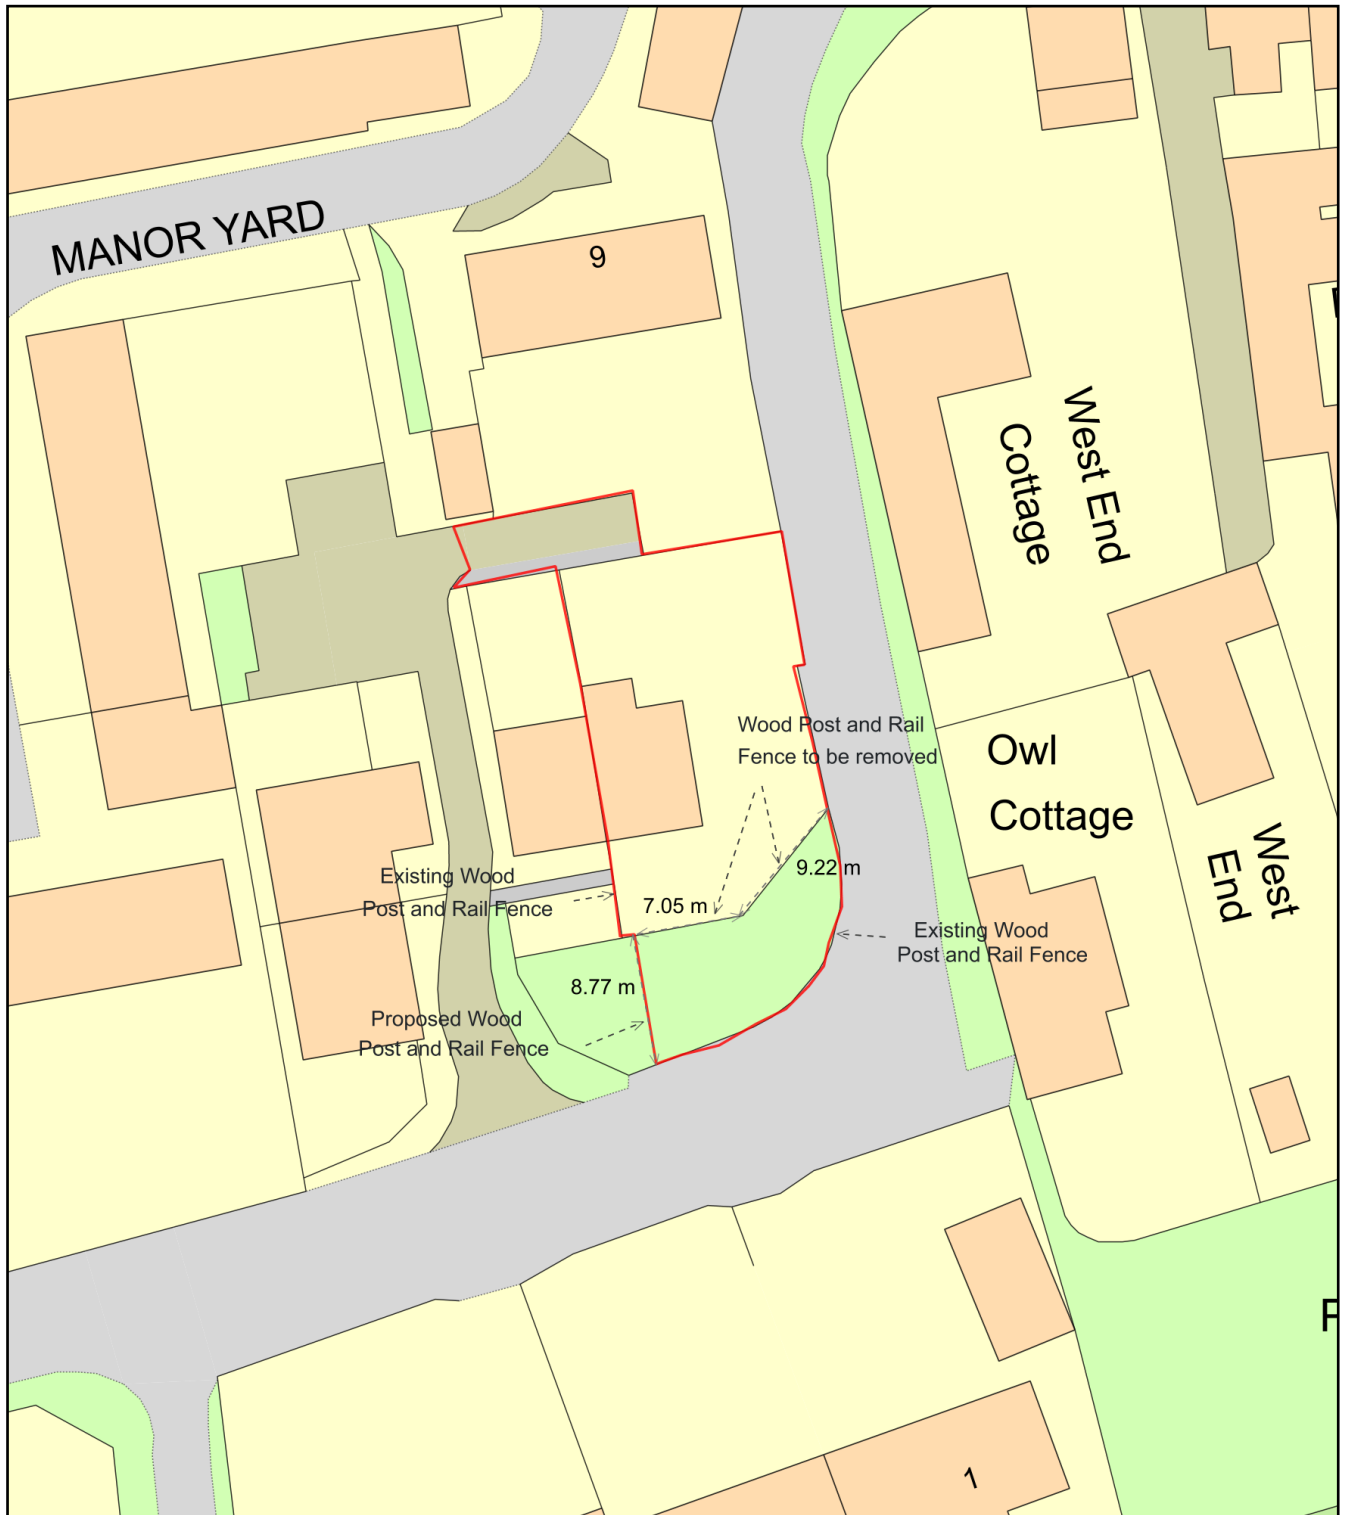

Plan Produced for: Michele Ralph

Date Produced: 23 Sep 2026

Plan Reference Number: TQRQM26263094848951

Scale: 1:500 @ A4