



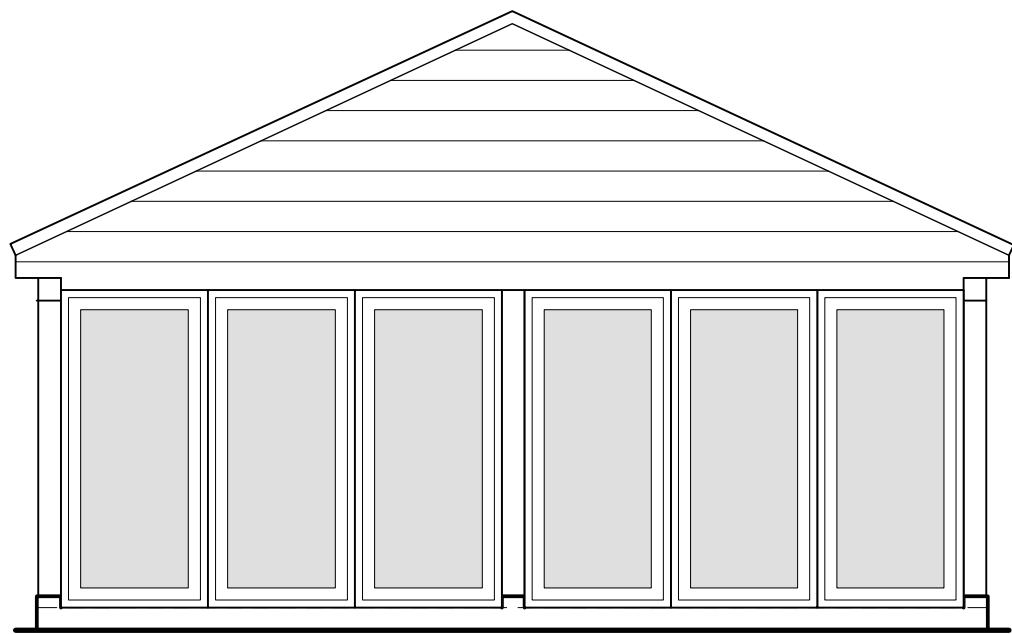


PROPOSED FRONT/ EAST ELEVATION

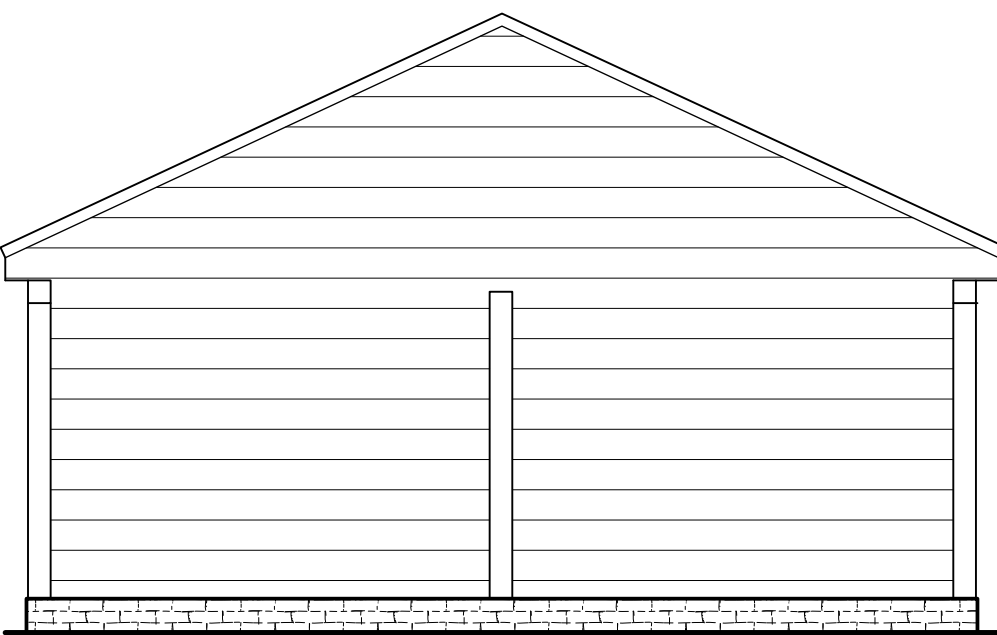


PROPOSED SIDE/ SOUTH ELEVATION



PROPOSED SIDE/ NORTH ELEVATION

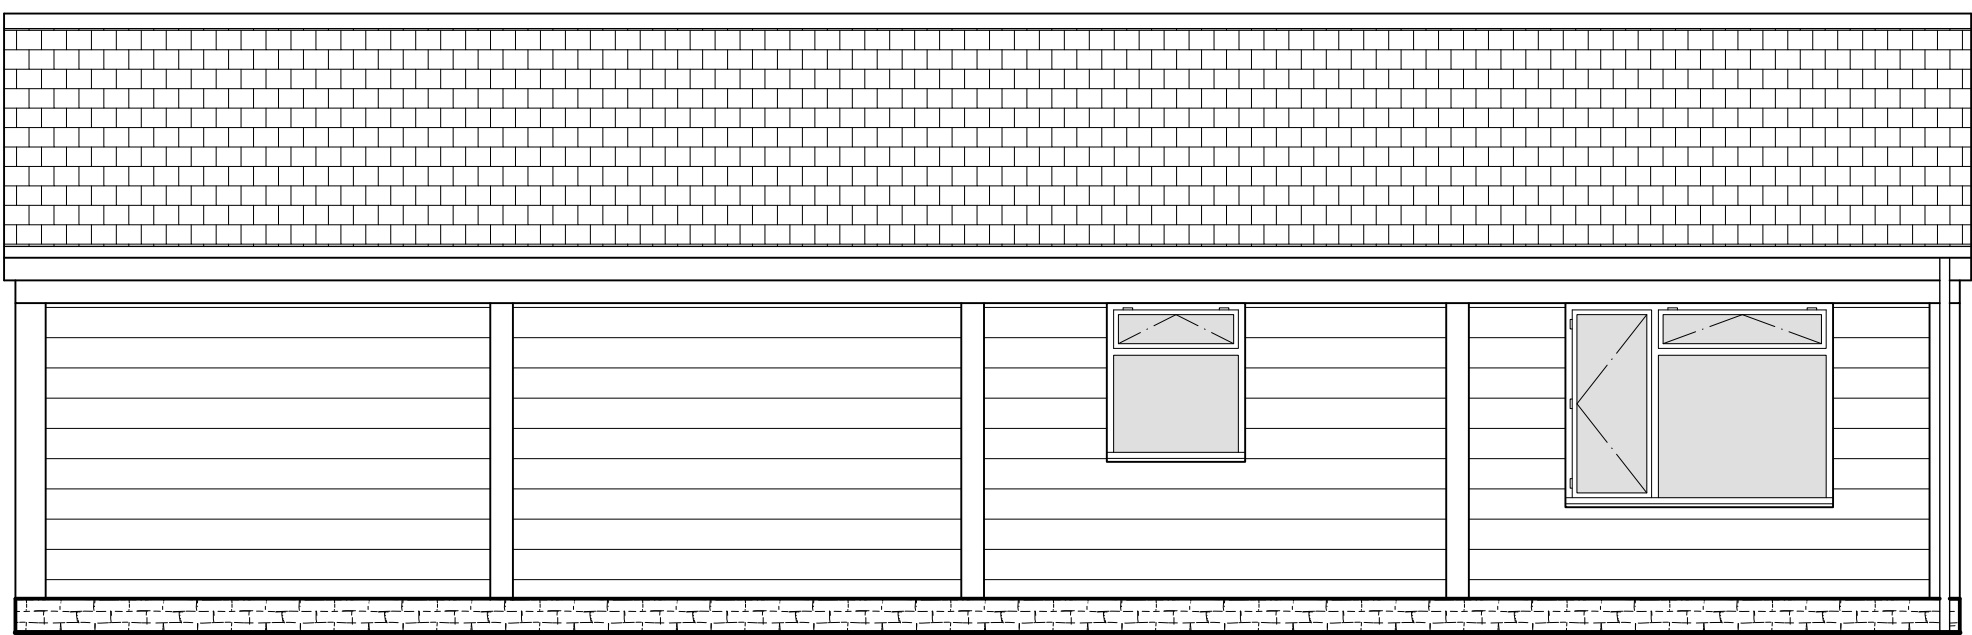

PROPOSED REAR/ WEST ELEVATION

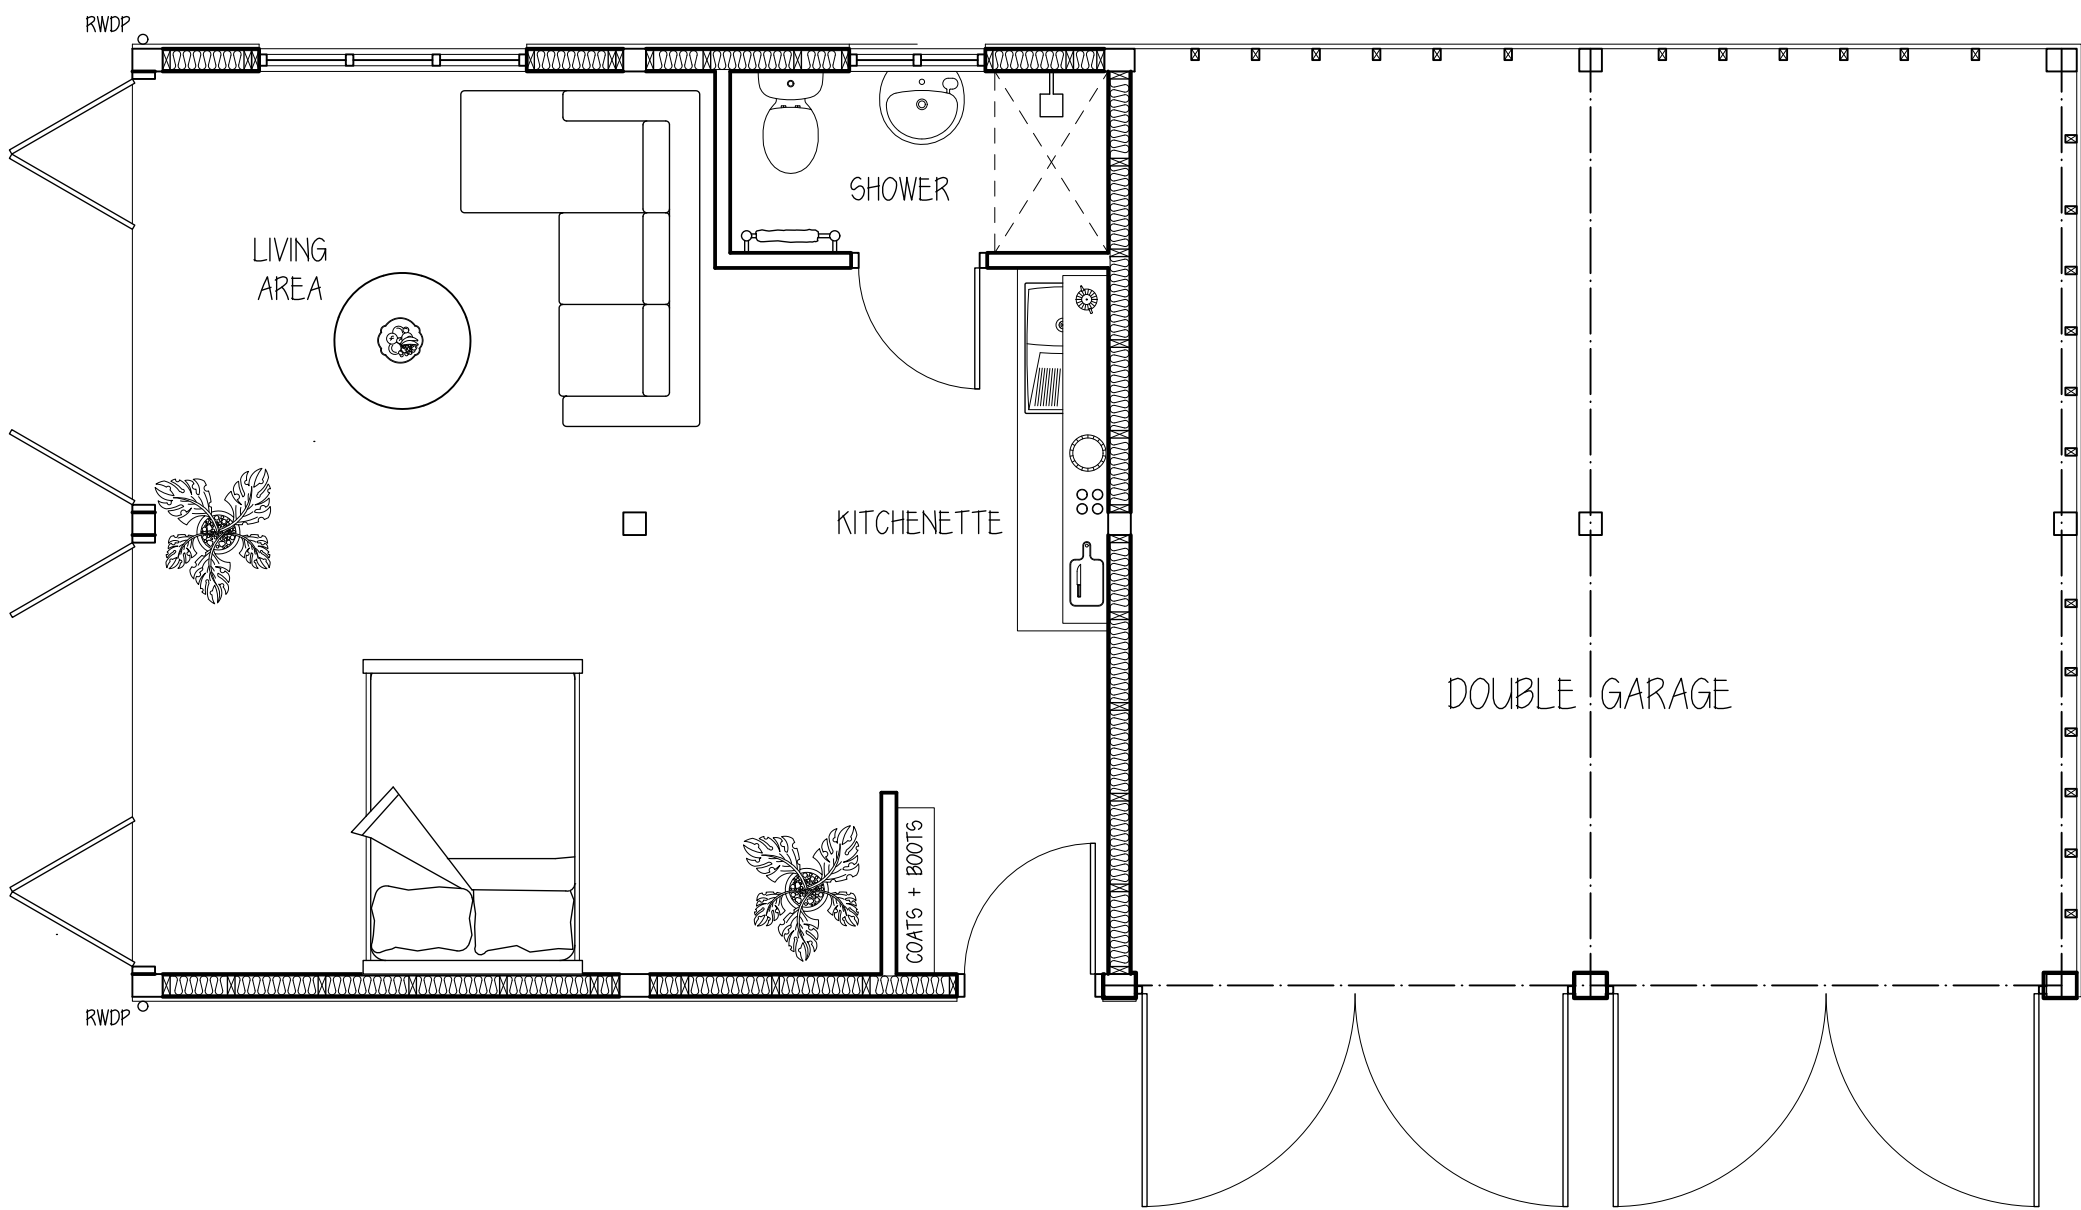

PROPOSED RESIDENTIAL ANNEXE LAYOUT

EXISTING DBL GARAGE
TO BE RETAINED
PROPOSED SELF-CONTAINED
ANNEXE

CANDLEFORD
COTTAGE

Track

BLOCK PLAN
SCALE 1:500

Rev.	Date	Description	By	Chk	App
------	------	-------------	----	-----	-----

Client/Project					
MR AND MRS OVENS					

Drawing Title					
PROPOSED RESIDENTIAL ANNEXE AT CANDLEFORD COTT SN11 ONT					

Designed	Drawn	Date	Scale
SK	KK	30/1/26	1:50, 1:500
CAD Reference			Size
			A1

Stephen Kingshott MCABE	
Katie Kingshott ACABE	

Stephen Kingshott Building Consultancy Ltd 54 Springdale Ave Boscombe, Poole Dorset BH18 9EX Tel. 07973638931	
---	--

DRAWING NUMBER	REVISION
0216/26 B	

SCALE BAR 1:20

SCALE BAR 1:100

SCALE BAR 1:50

SCALE BAR 1:500