


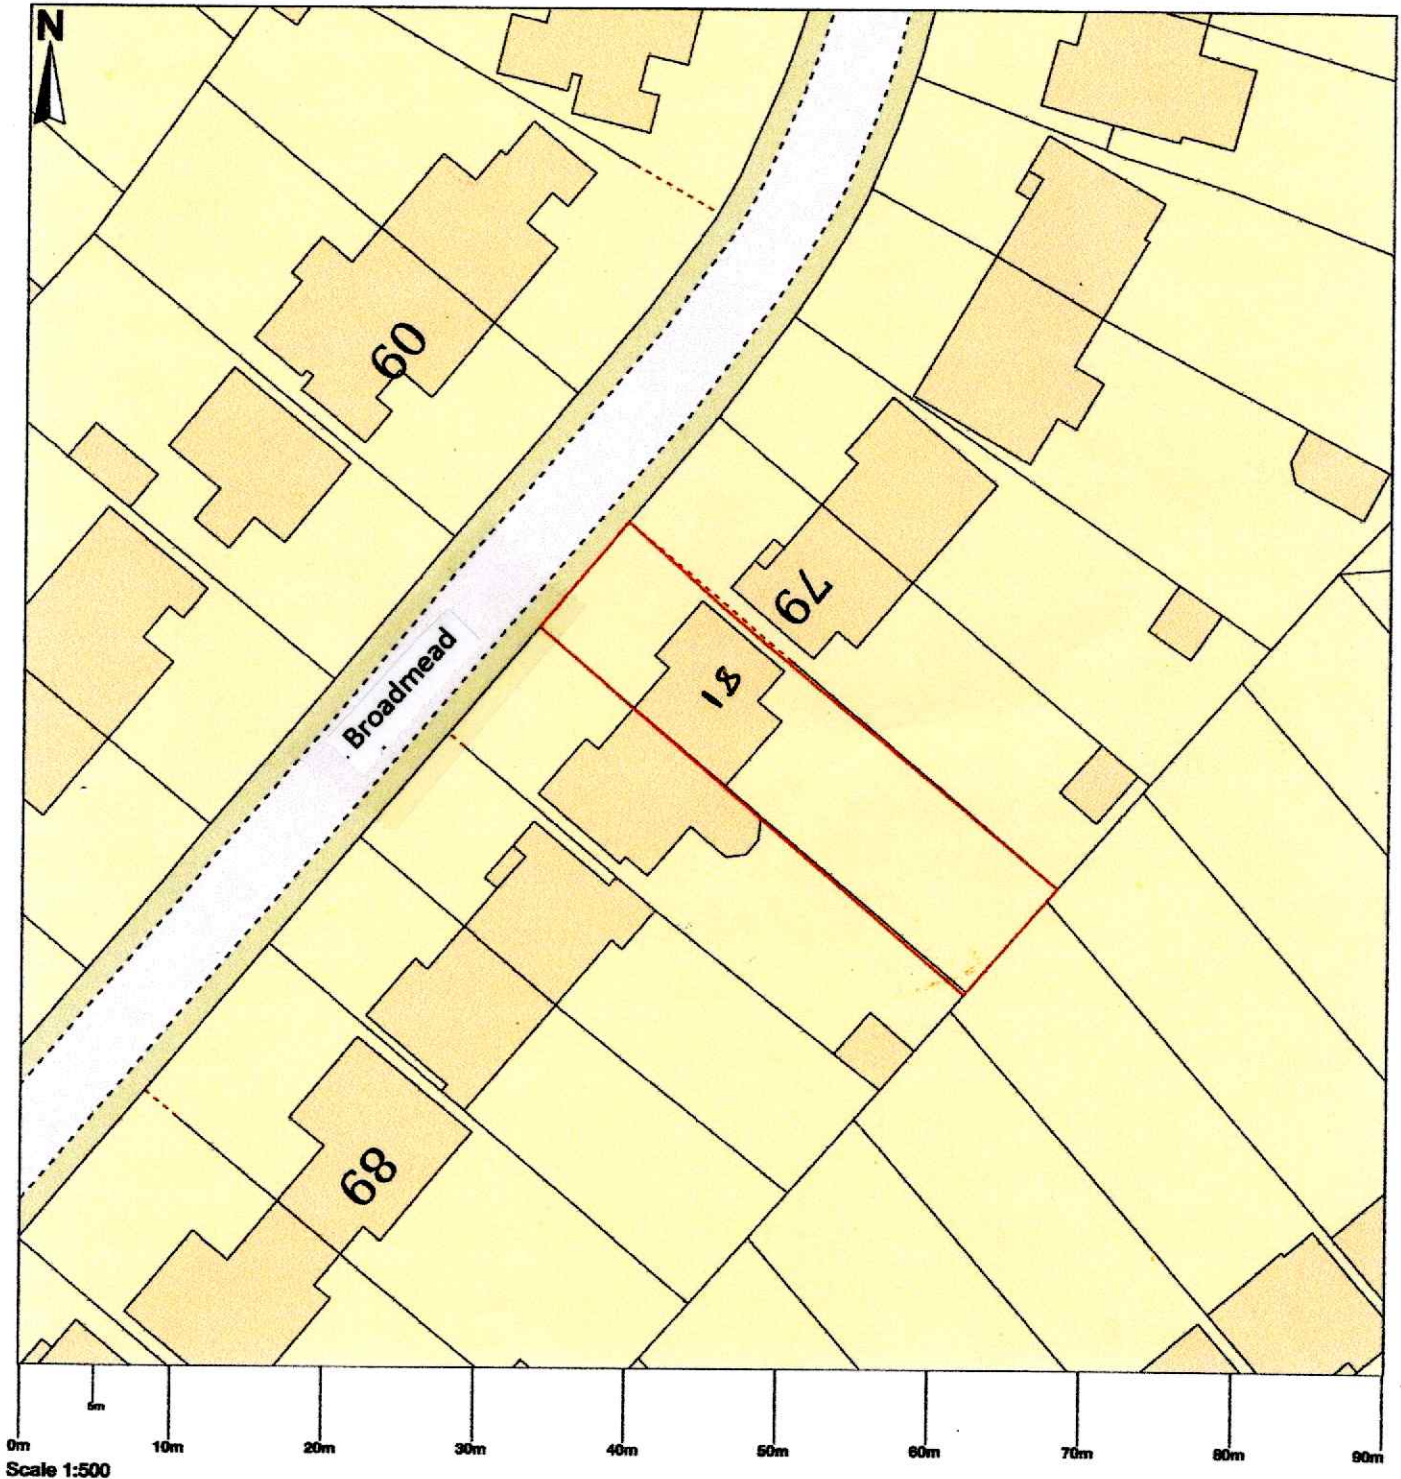

**UK
Planning
Maps**

Mr J Gardner
Single storey rear dining
room extension
Site Plan
Scale 1:500
Sheet 4 of 5

81 Broadmead, Corsham, SN13 9AP



© Crown copyright and database rights 2026 OS 100054135. Map area bounded by: 387704,169457 387794,169547. Produced on 08 September 2026 from the OS National Geographic Database. Supplied by UKPlanningMaps.com. Unique plan reference: b90g/uk/1468515/1964418

