


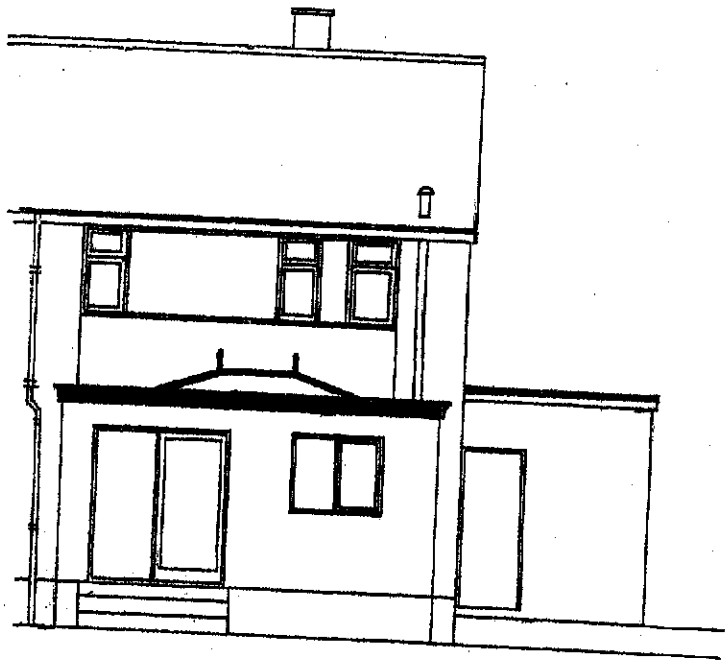

Rear elevation


Mr J Gardner
81 Broadmead
Corsham
SN13 9AP

Single storey rear dining
room extension

Scale 1:100 

Proposed elevations

sheet 2 of 5

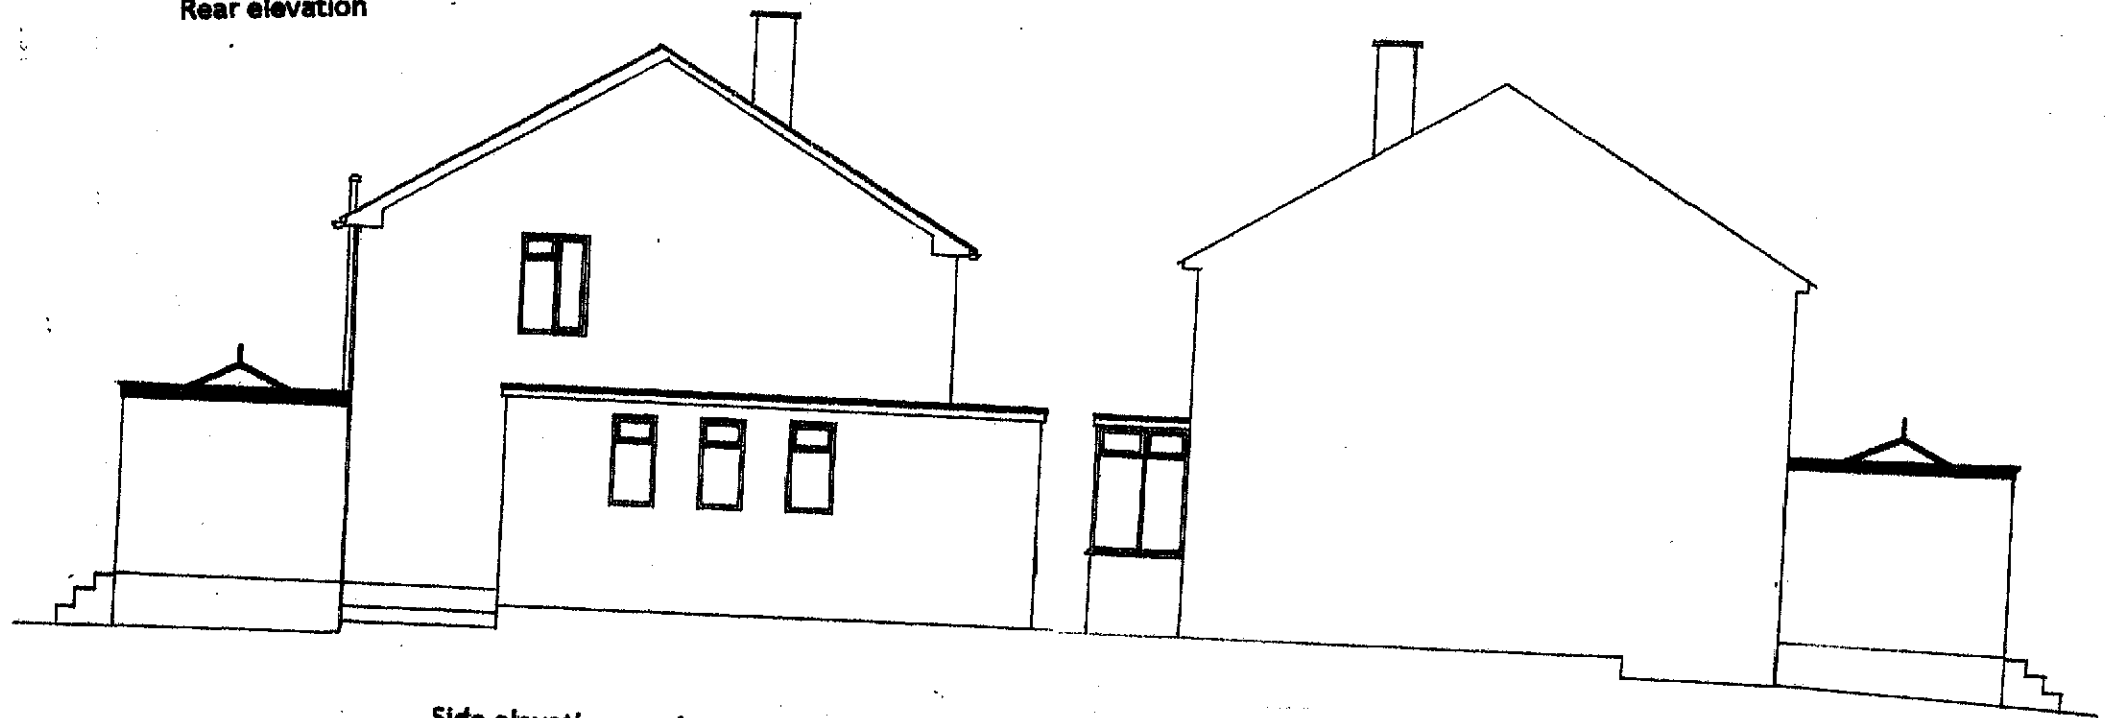

Side elevation north east

Side elevation south west