



Kimberley Architecture

Kington St Michael, Wiltshire
info@kimberleyarchitecture.co.uk
www.kimberleyarchitecture.co.uk

General notes

This document and its design content is copyright ©. It shall be read in conjunction with all other associated project information including models, specifications, schedules and related consultants documents. Do not scale from documents. All dimensions to be checked on site. Immediately report any discrepancies, errors or omissions on this document to Kimberley Architecture in writing. If in doubt please ASK.

Revisions

Rev	Date	Description
A	23.09.26	Revisions to rear elevation annotations


Client
Tom & Natasha

Project
Albion Cottage
East Tytherton


Title
Proposed East & West Elevations

Scale(s) 1:100 / A3	Project No. 2601
Purpose of Issue Planning	Status RS3

Drawing No. 2601-104A	Revision
--------------------------	----------

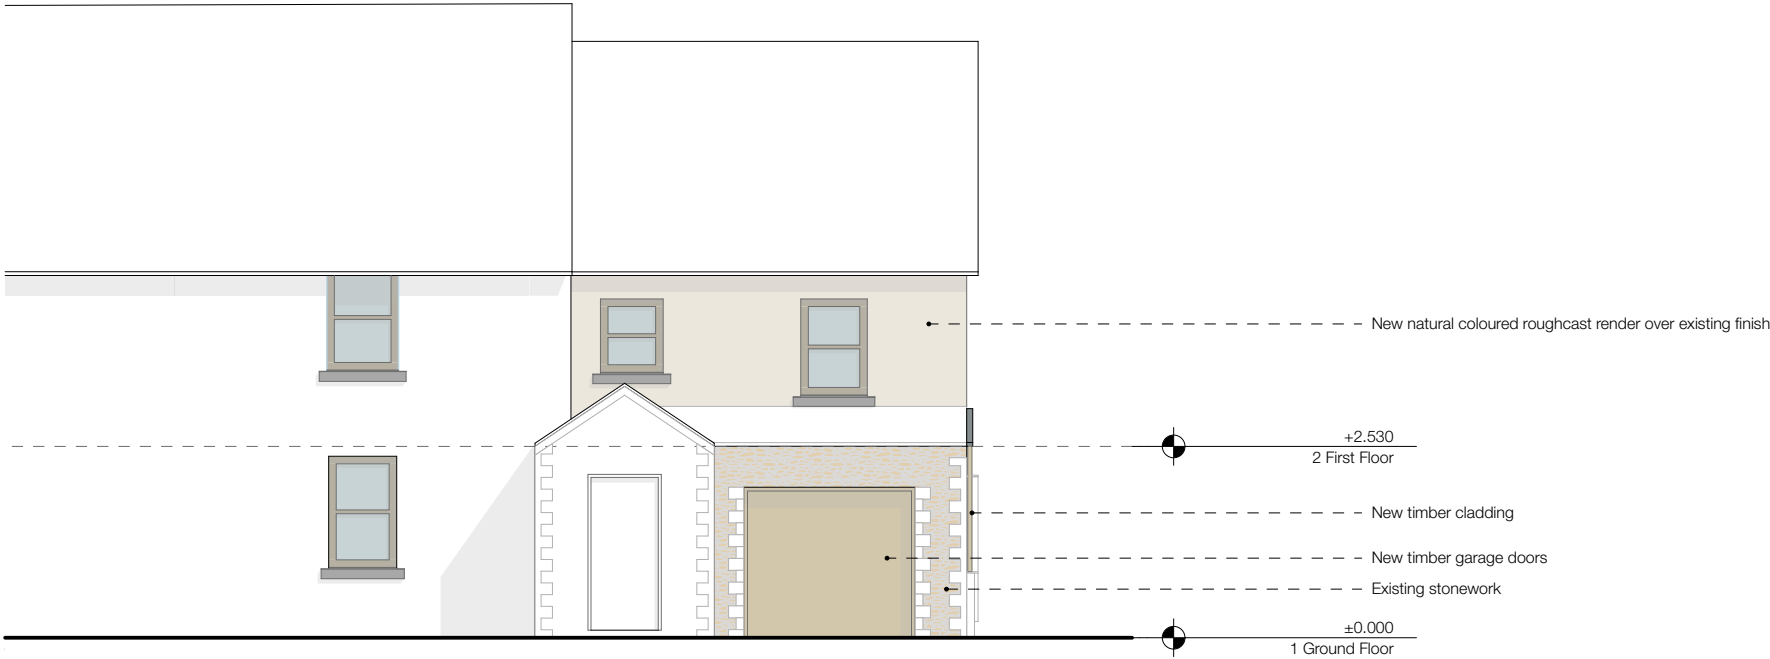

Proposed East Elevation

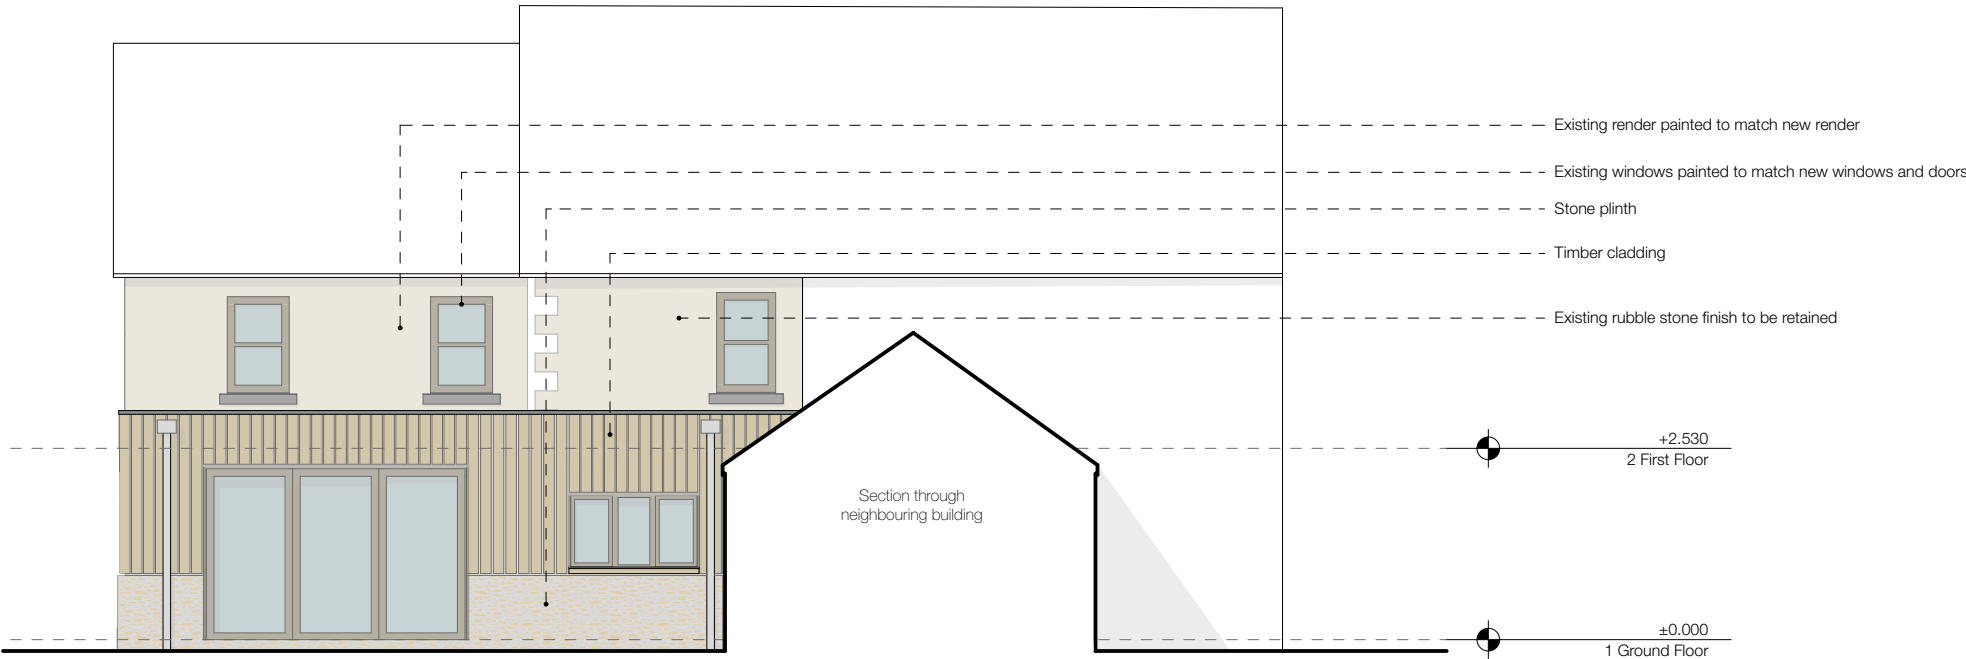

Proposed West Elevation

