




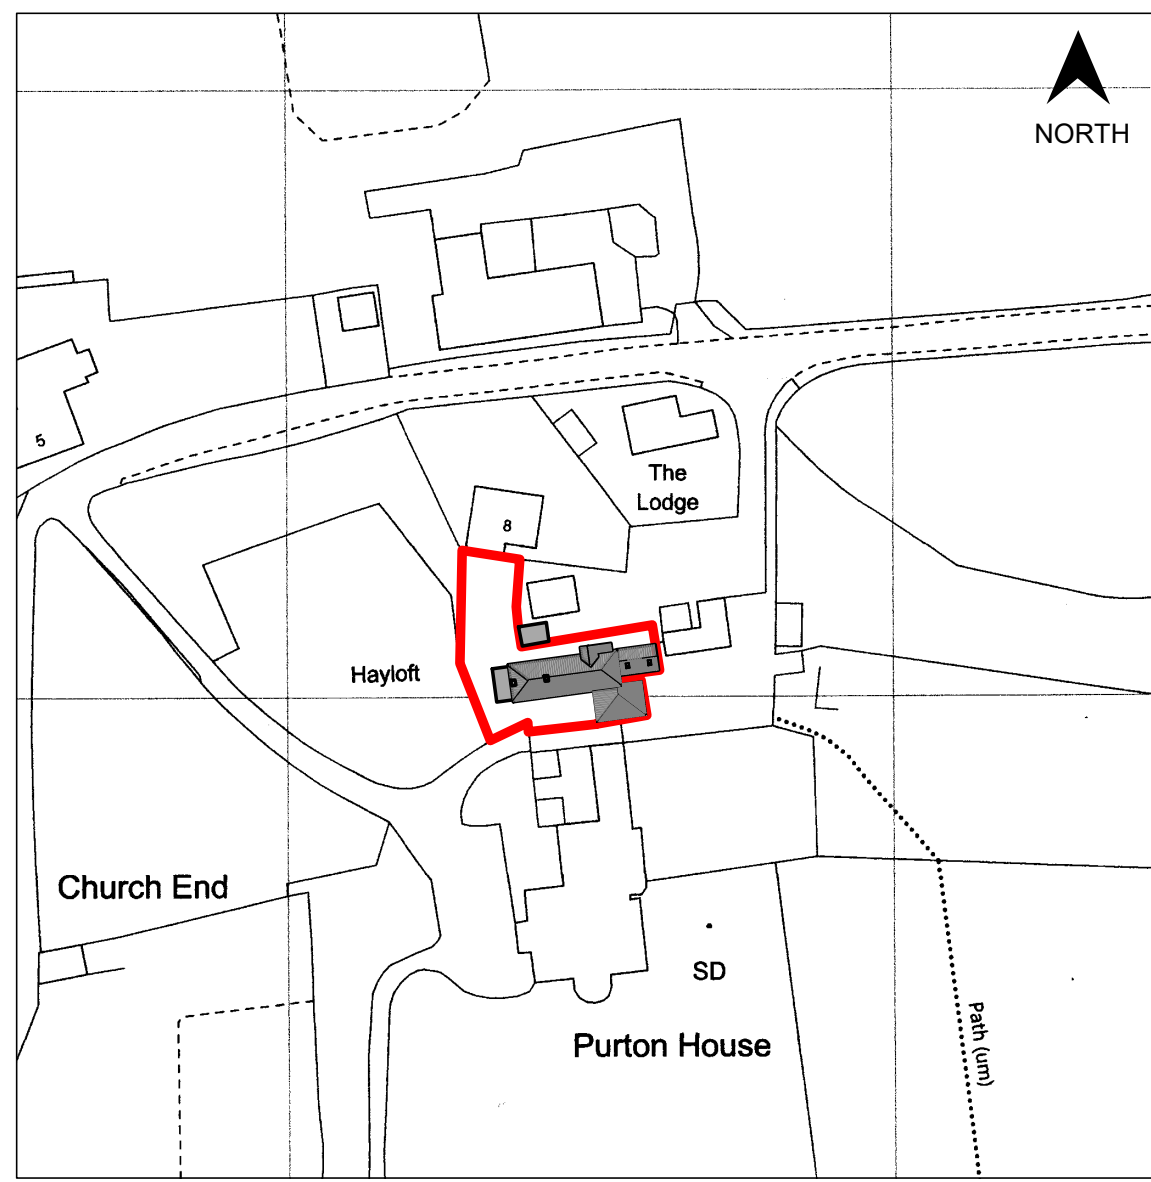



SITE PLAN SCALE 1:1250
Existing
Licence number 100019980
Grid 409849 E 187212 N

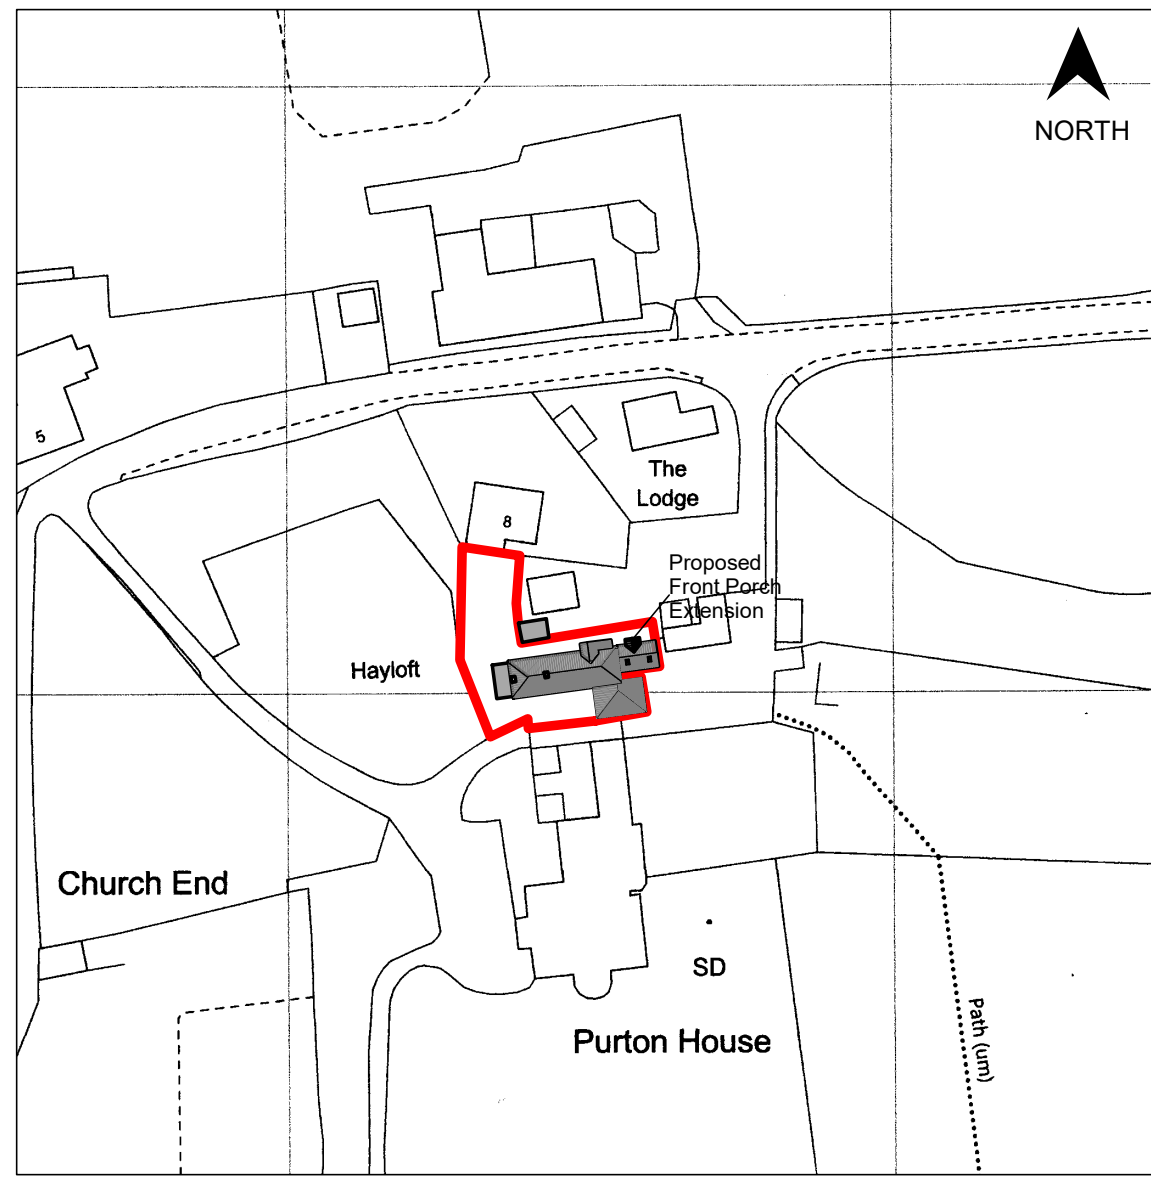

SITE PLAN SCALE 1:1250
Proposed
Licence number 100019980
Grid 409849 E 187212 N

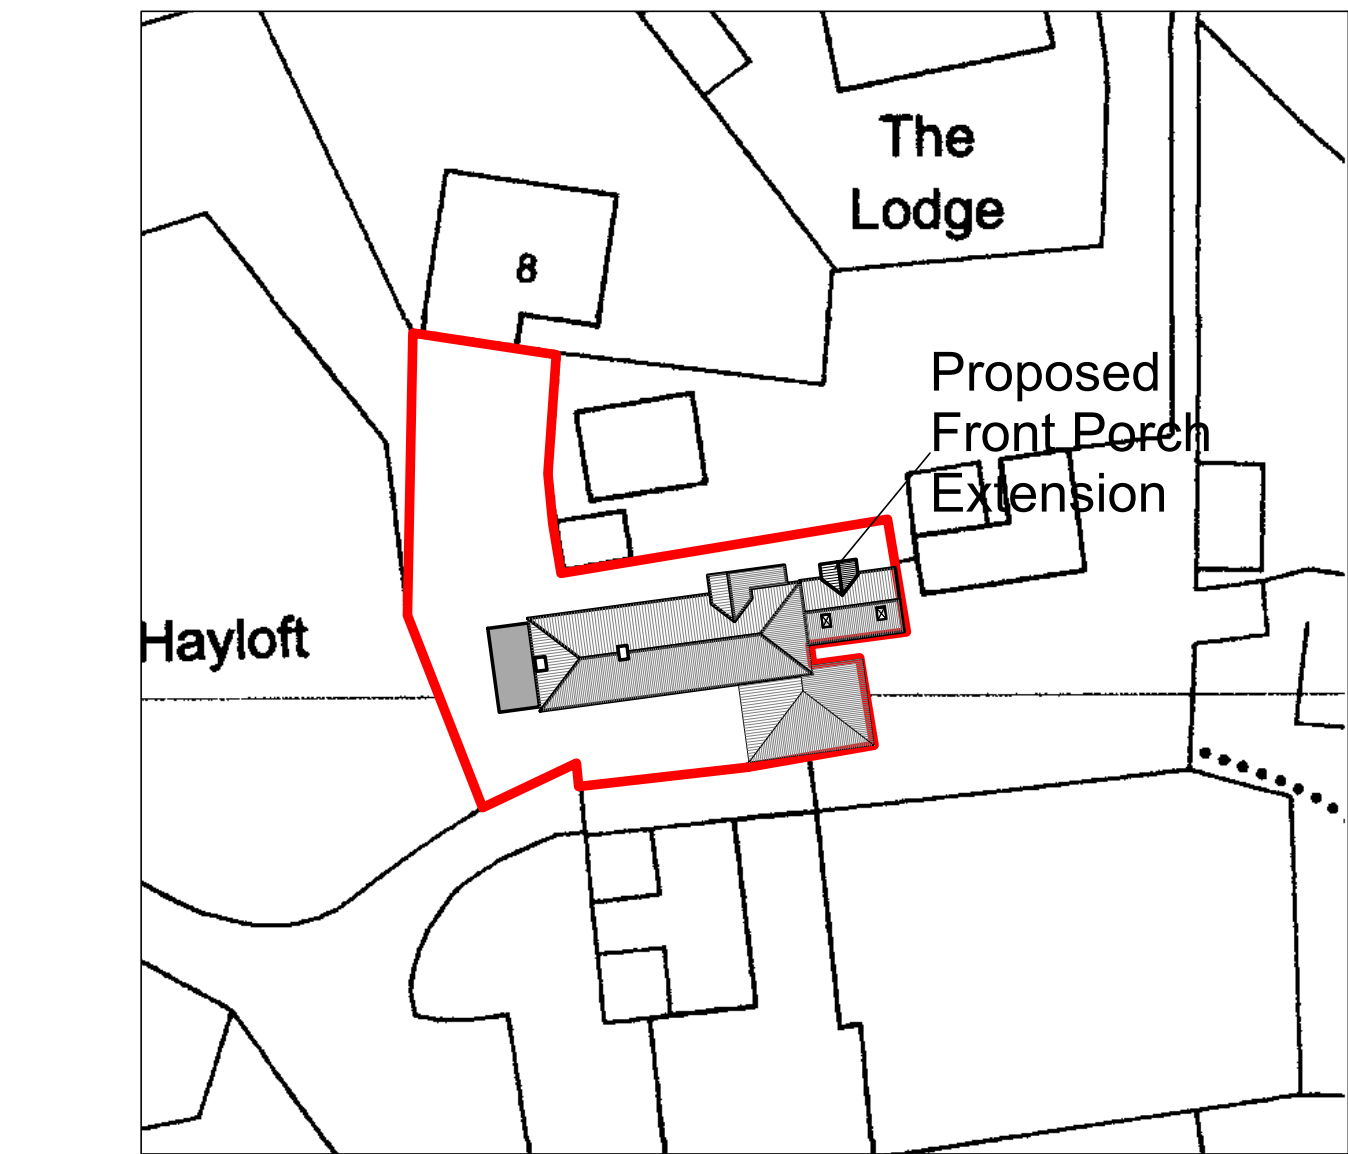

BLOCK PLAN SCALE 1:500

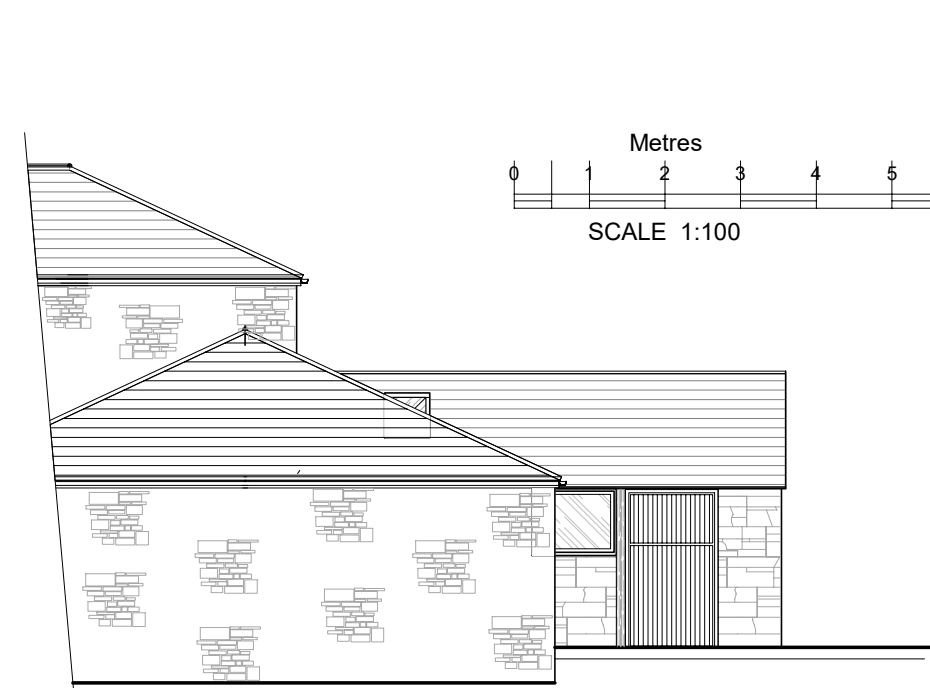 


Existing Side Elevation



Existing Rear Elevation




Existing Side Elevation

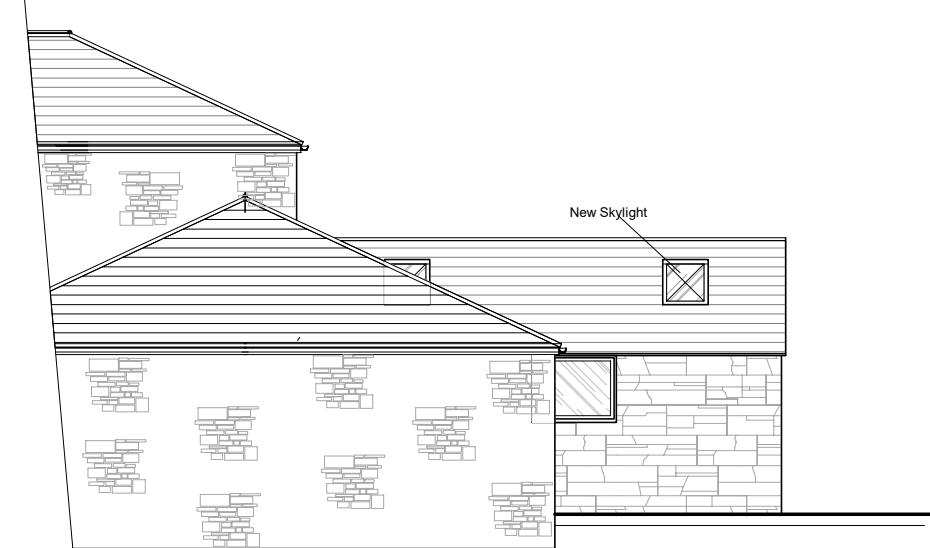


Proposed Side Elevation





Proposed Rear Elevation

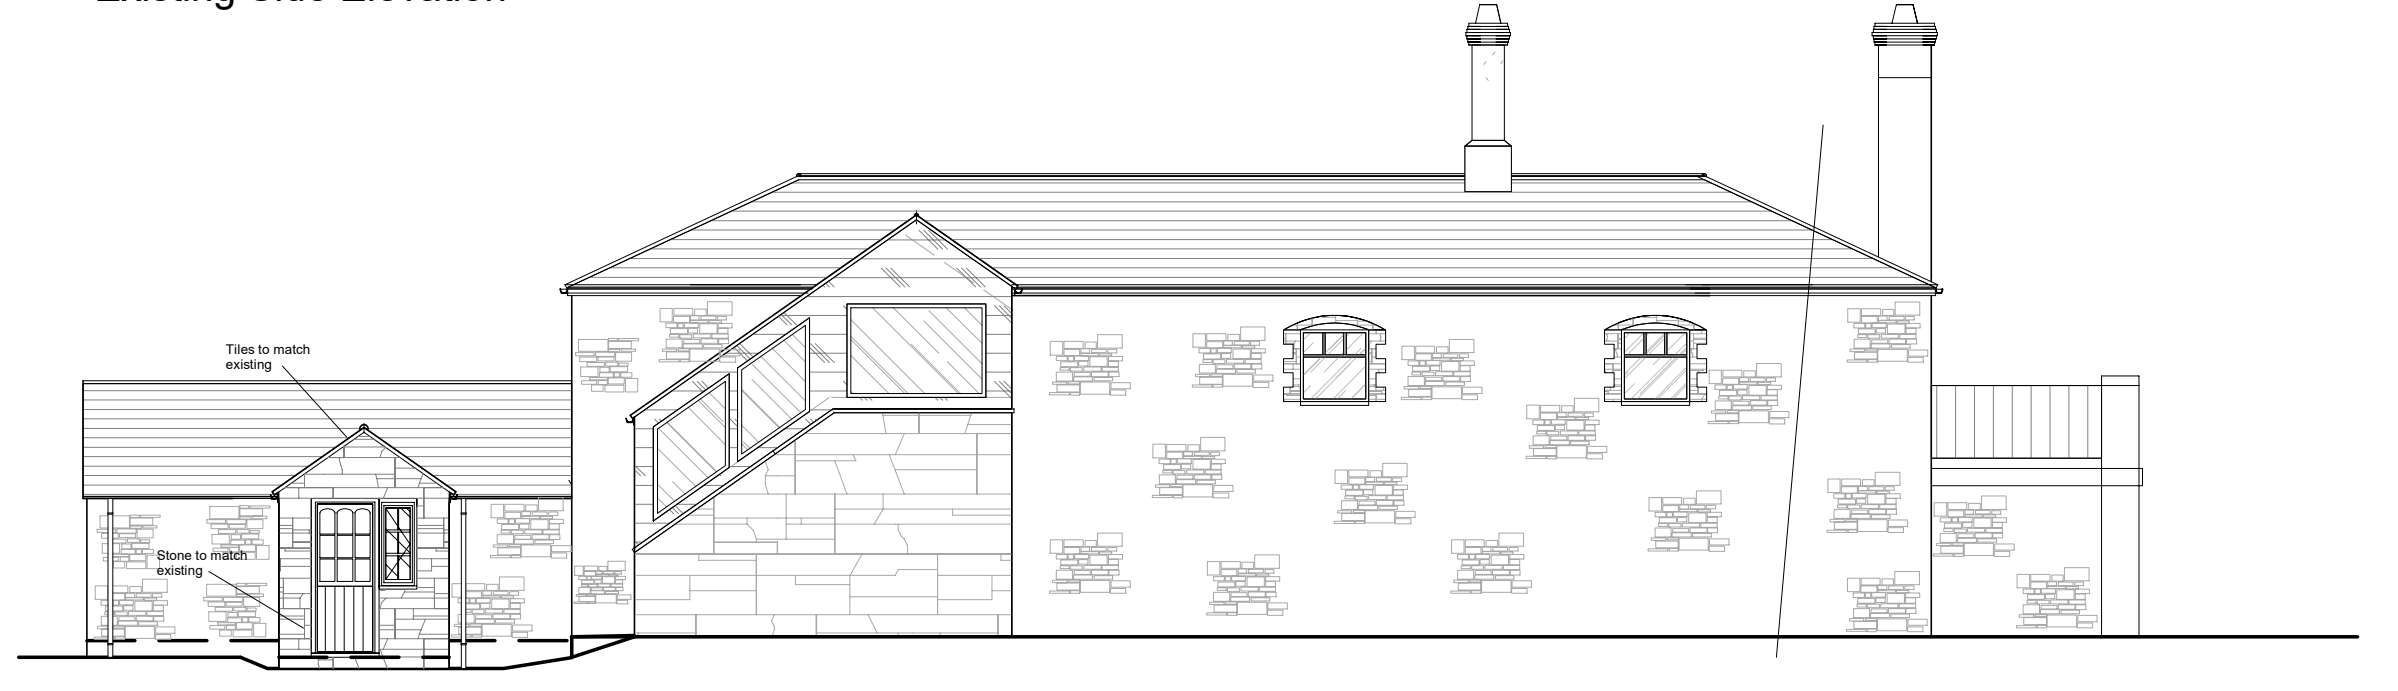



Proposed Side Elevation

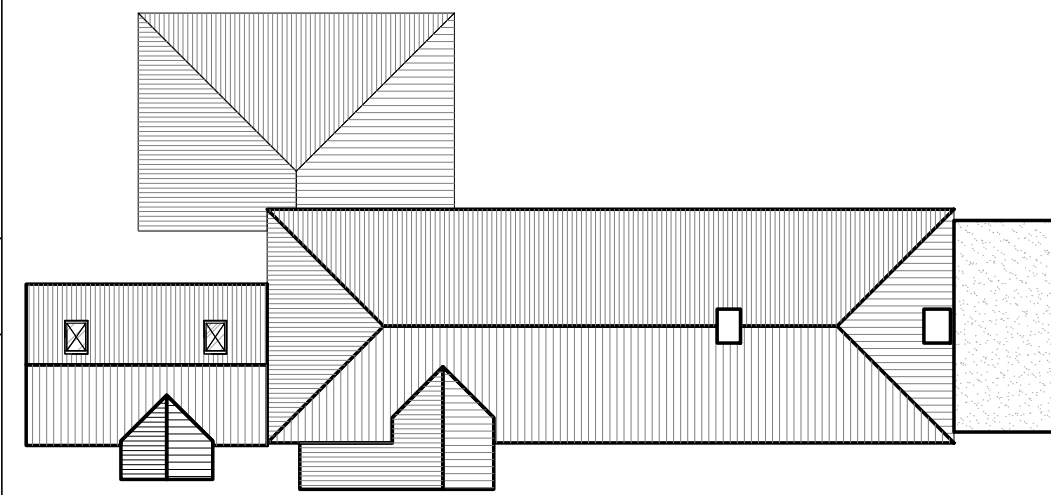



Proposed Roof Plan

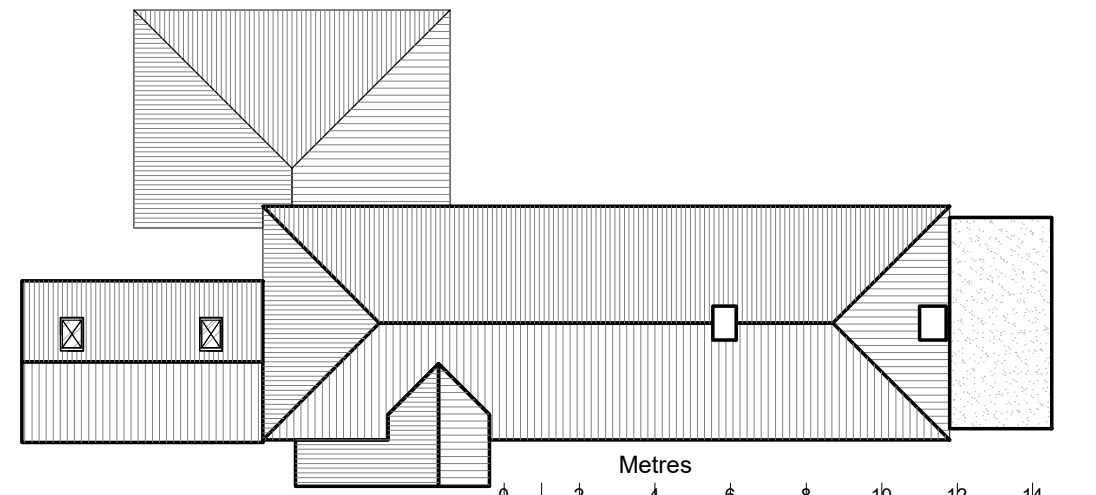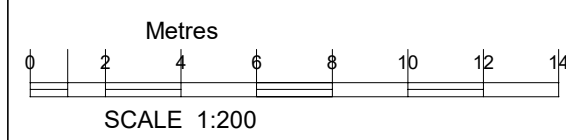


Existing Roof Plan

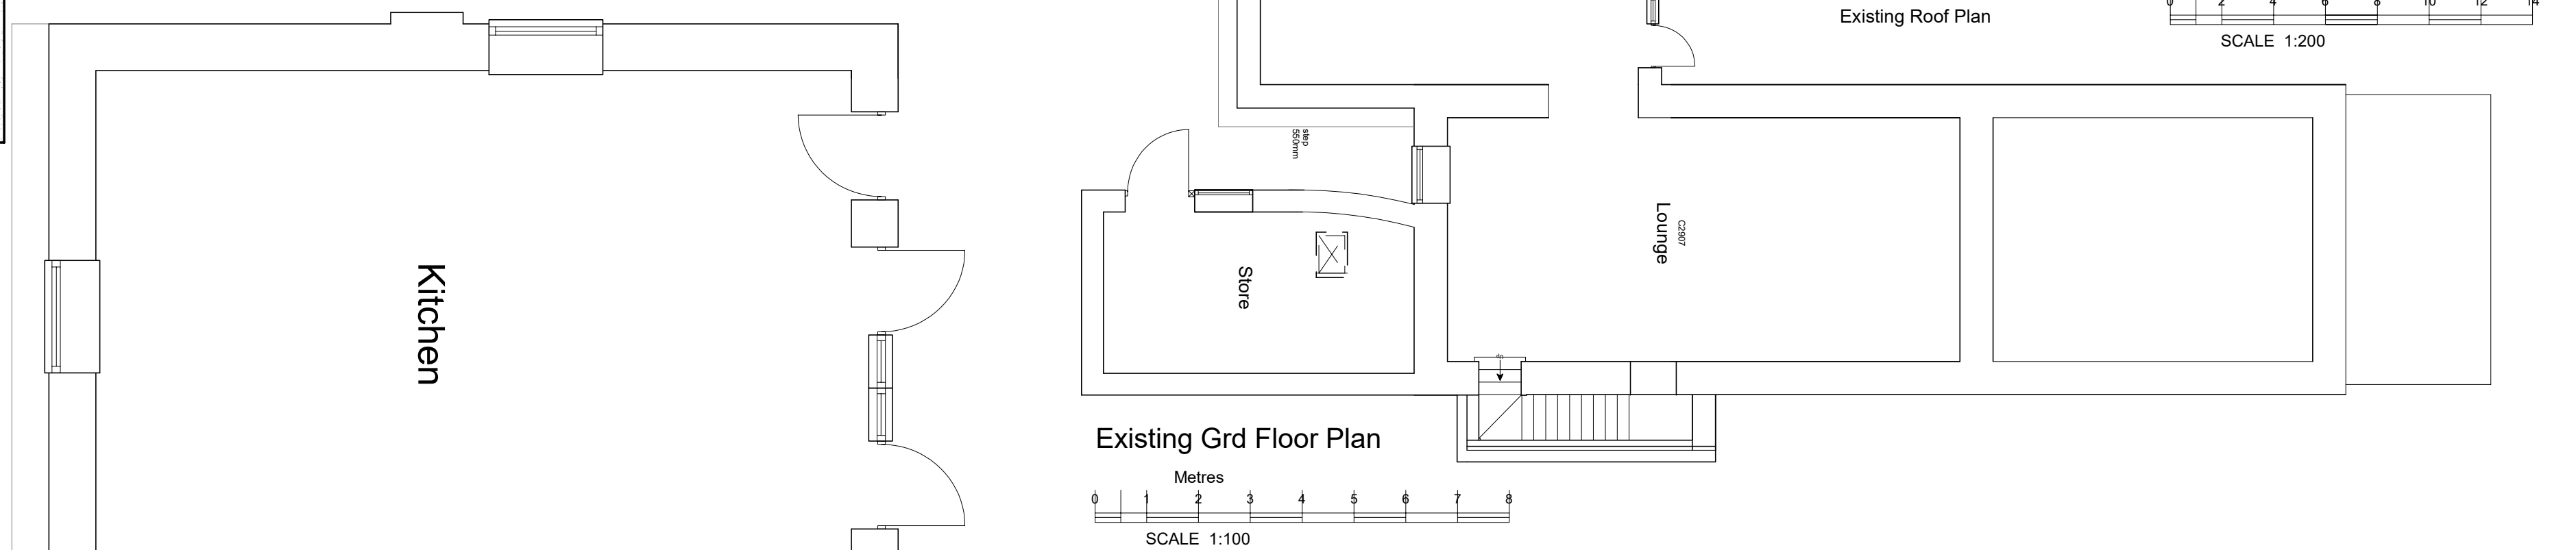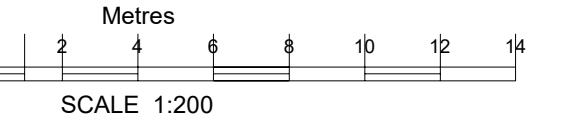

Existing Grd Floor Plan

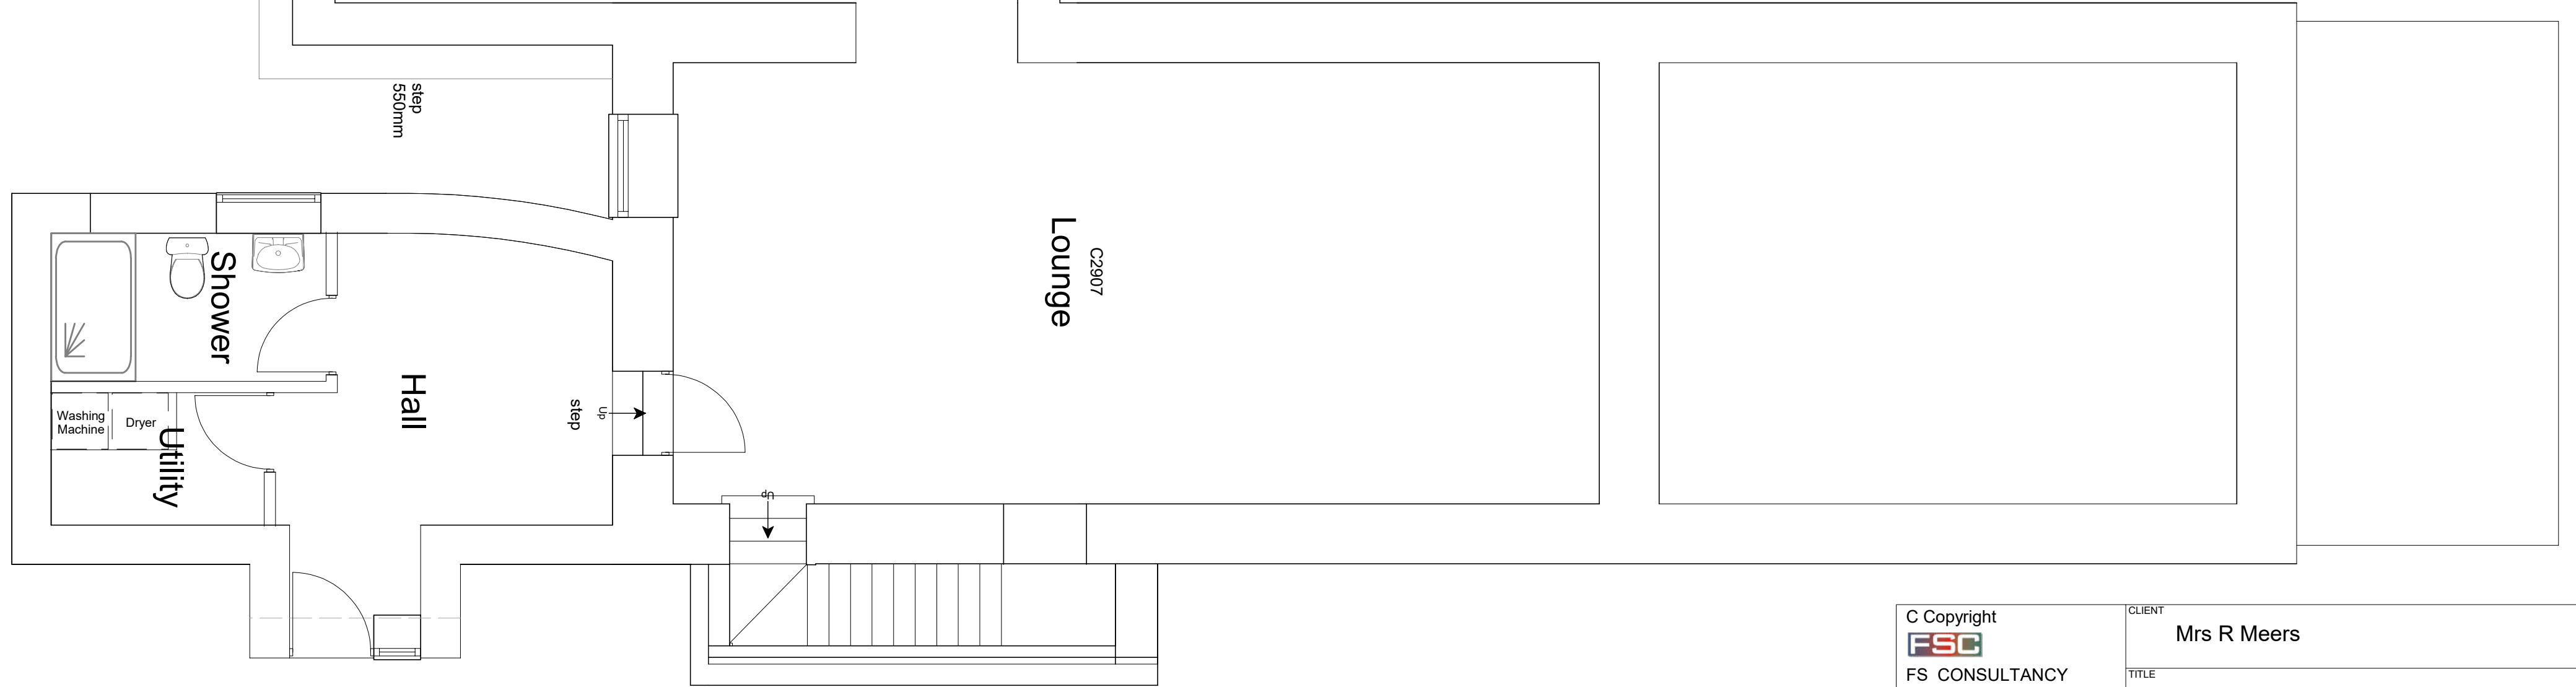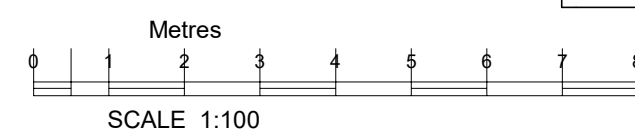

Proposed Grd Floor Plan

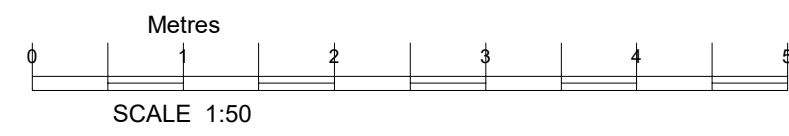

Note
This Drawing Has Been Prepared
To Obtain Planning Consent Only.
It is not To Be Used For
Construction Purposes.

All Dimensions approximated These
Plans Can Be Scaled For Planning
Purposes Only

C Copyright
FS CONSULTANCY
Hightrees
362 Marlborough Road,
Swindon,
Wiltshire SN3 1NP
TEL. 01793 420244

CLIENT
Mrs R Meers
TITLE
Proposed Front Porch & Create Bath & Utility.
The Hayloft. Purton House, Church End,
Purton, Wiltshire SN5 4EB
SHEET
1:1