




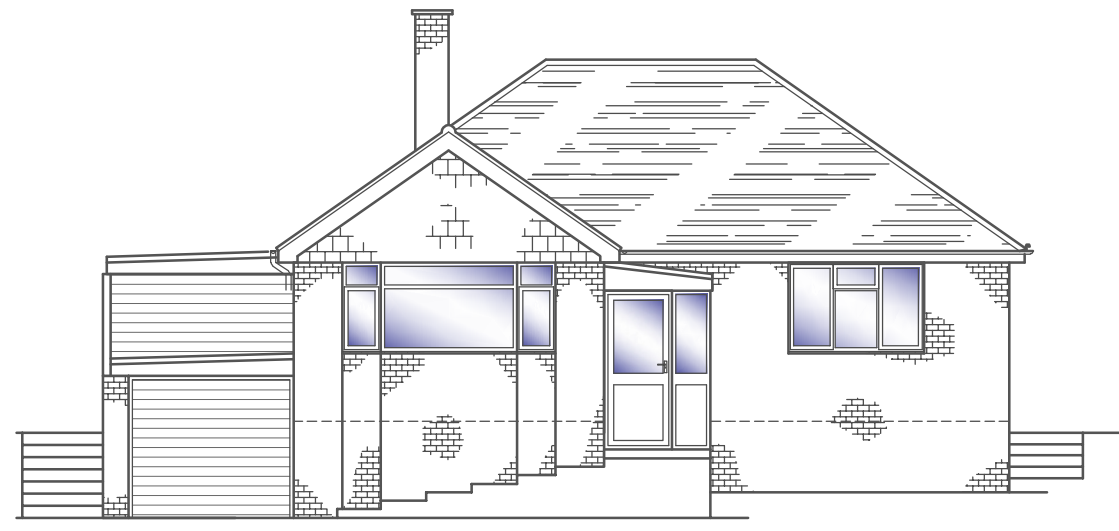


FRONT ELEVATION
Scale 1:100

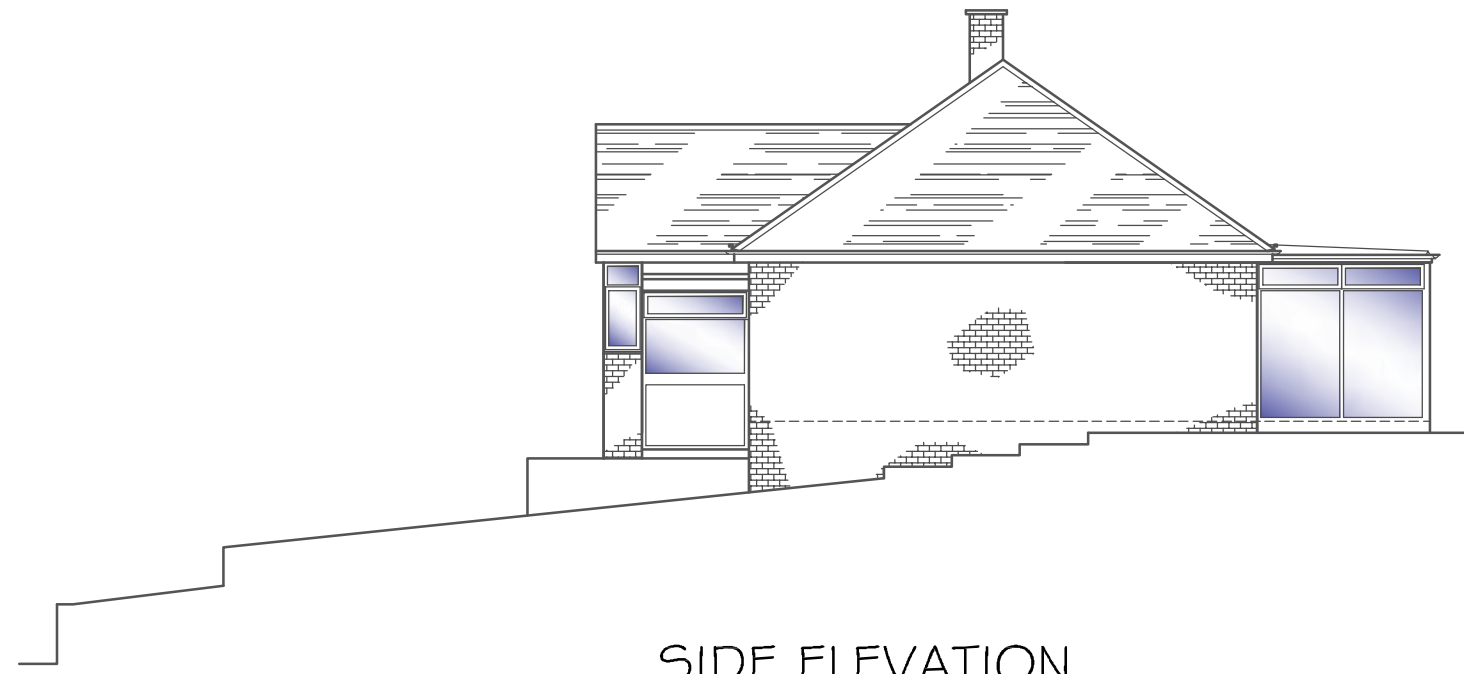


SIDE ELEVATION
Scale 1:100

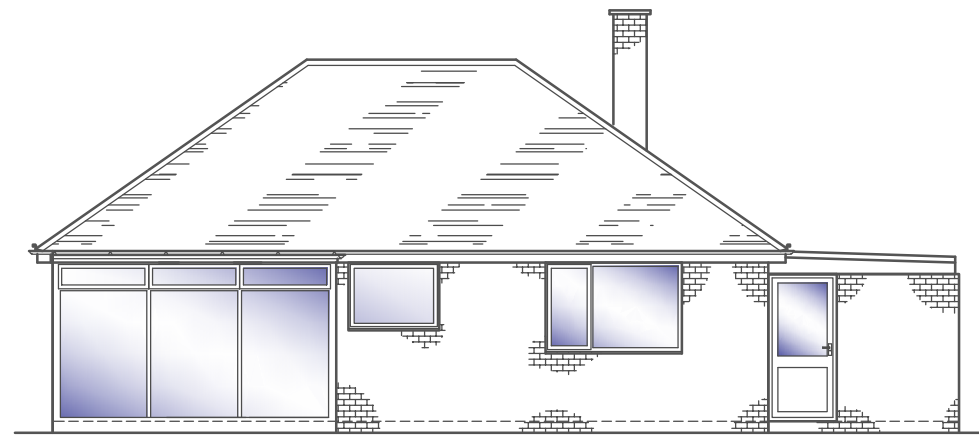


REAR ELEVATION
Scale 1:100

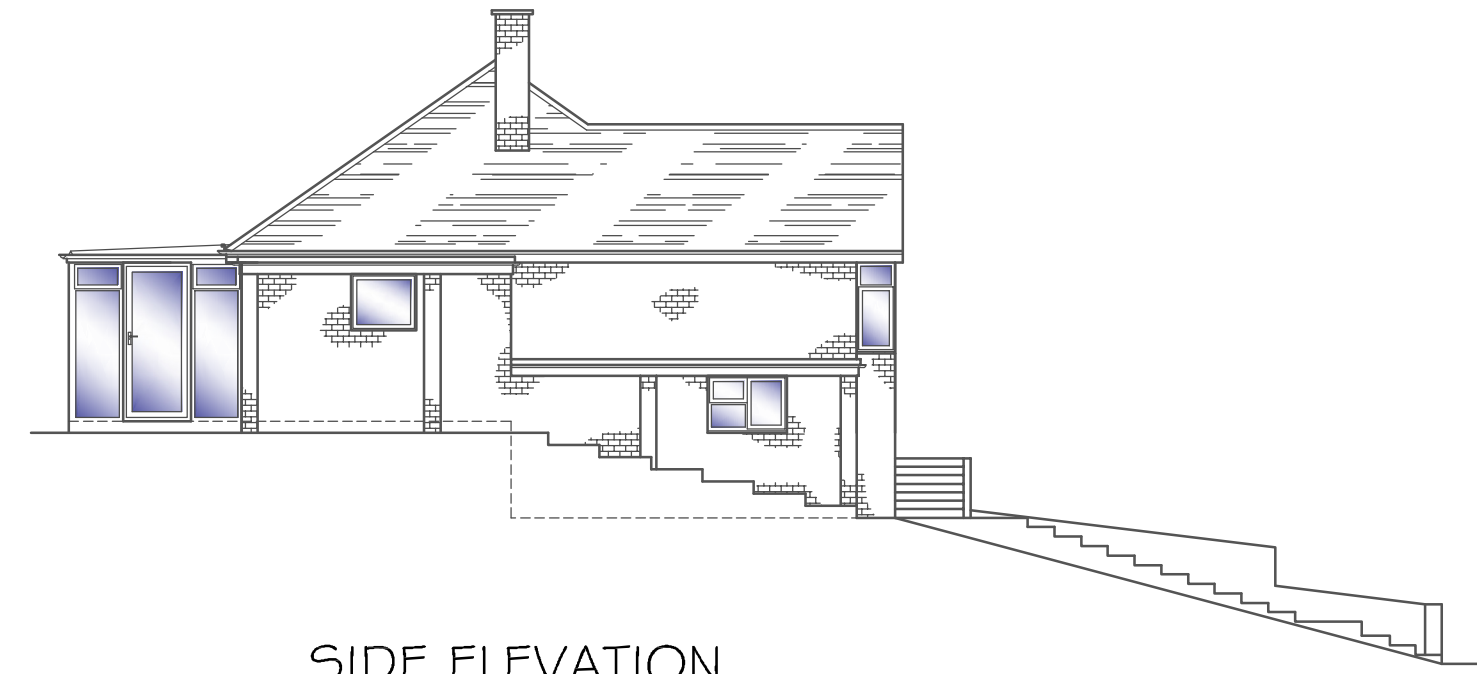

SIDE ELEVATION
Scale 1:100

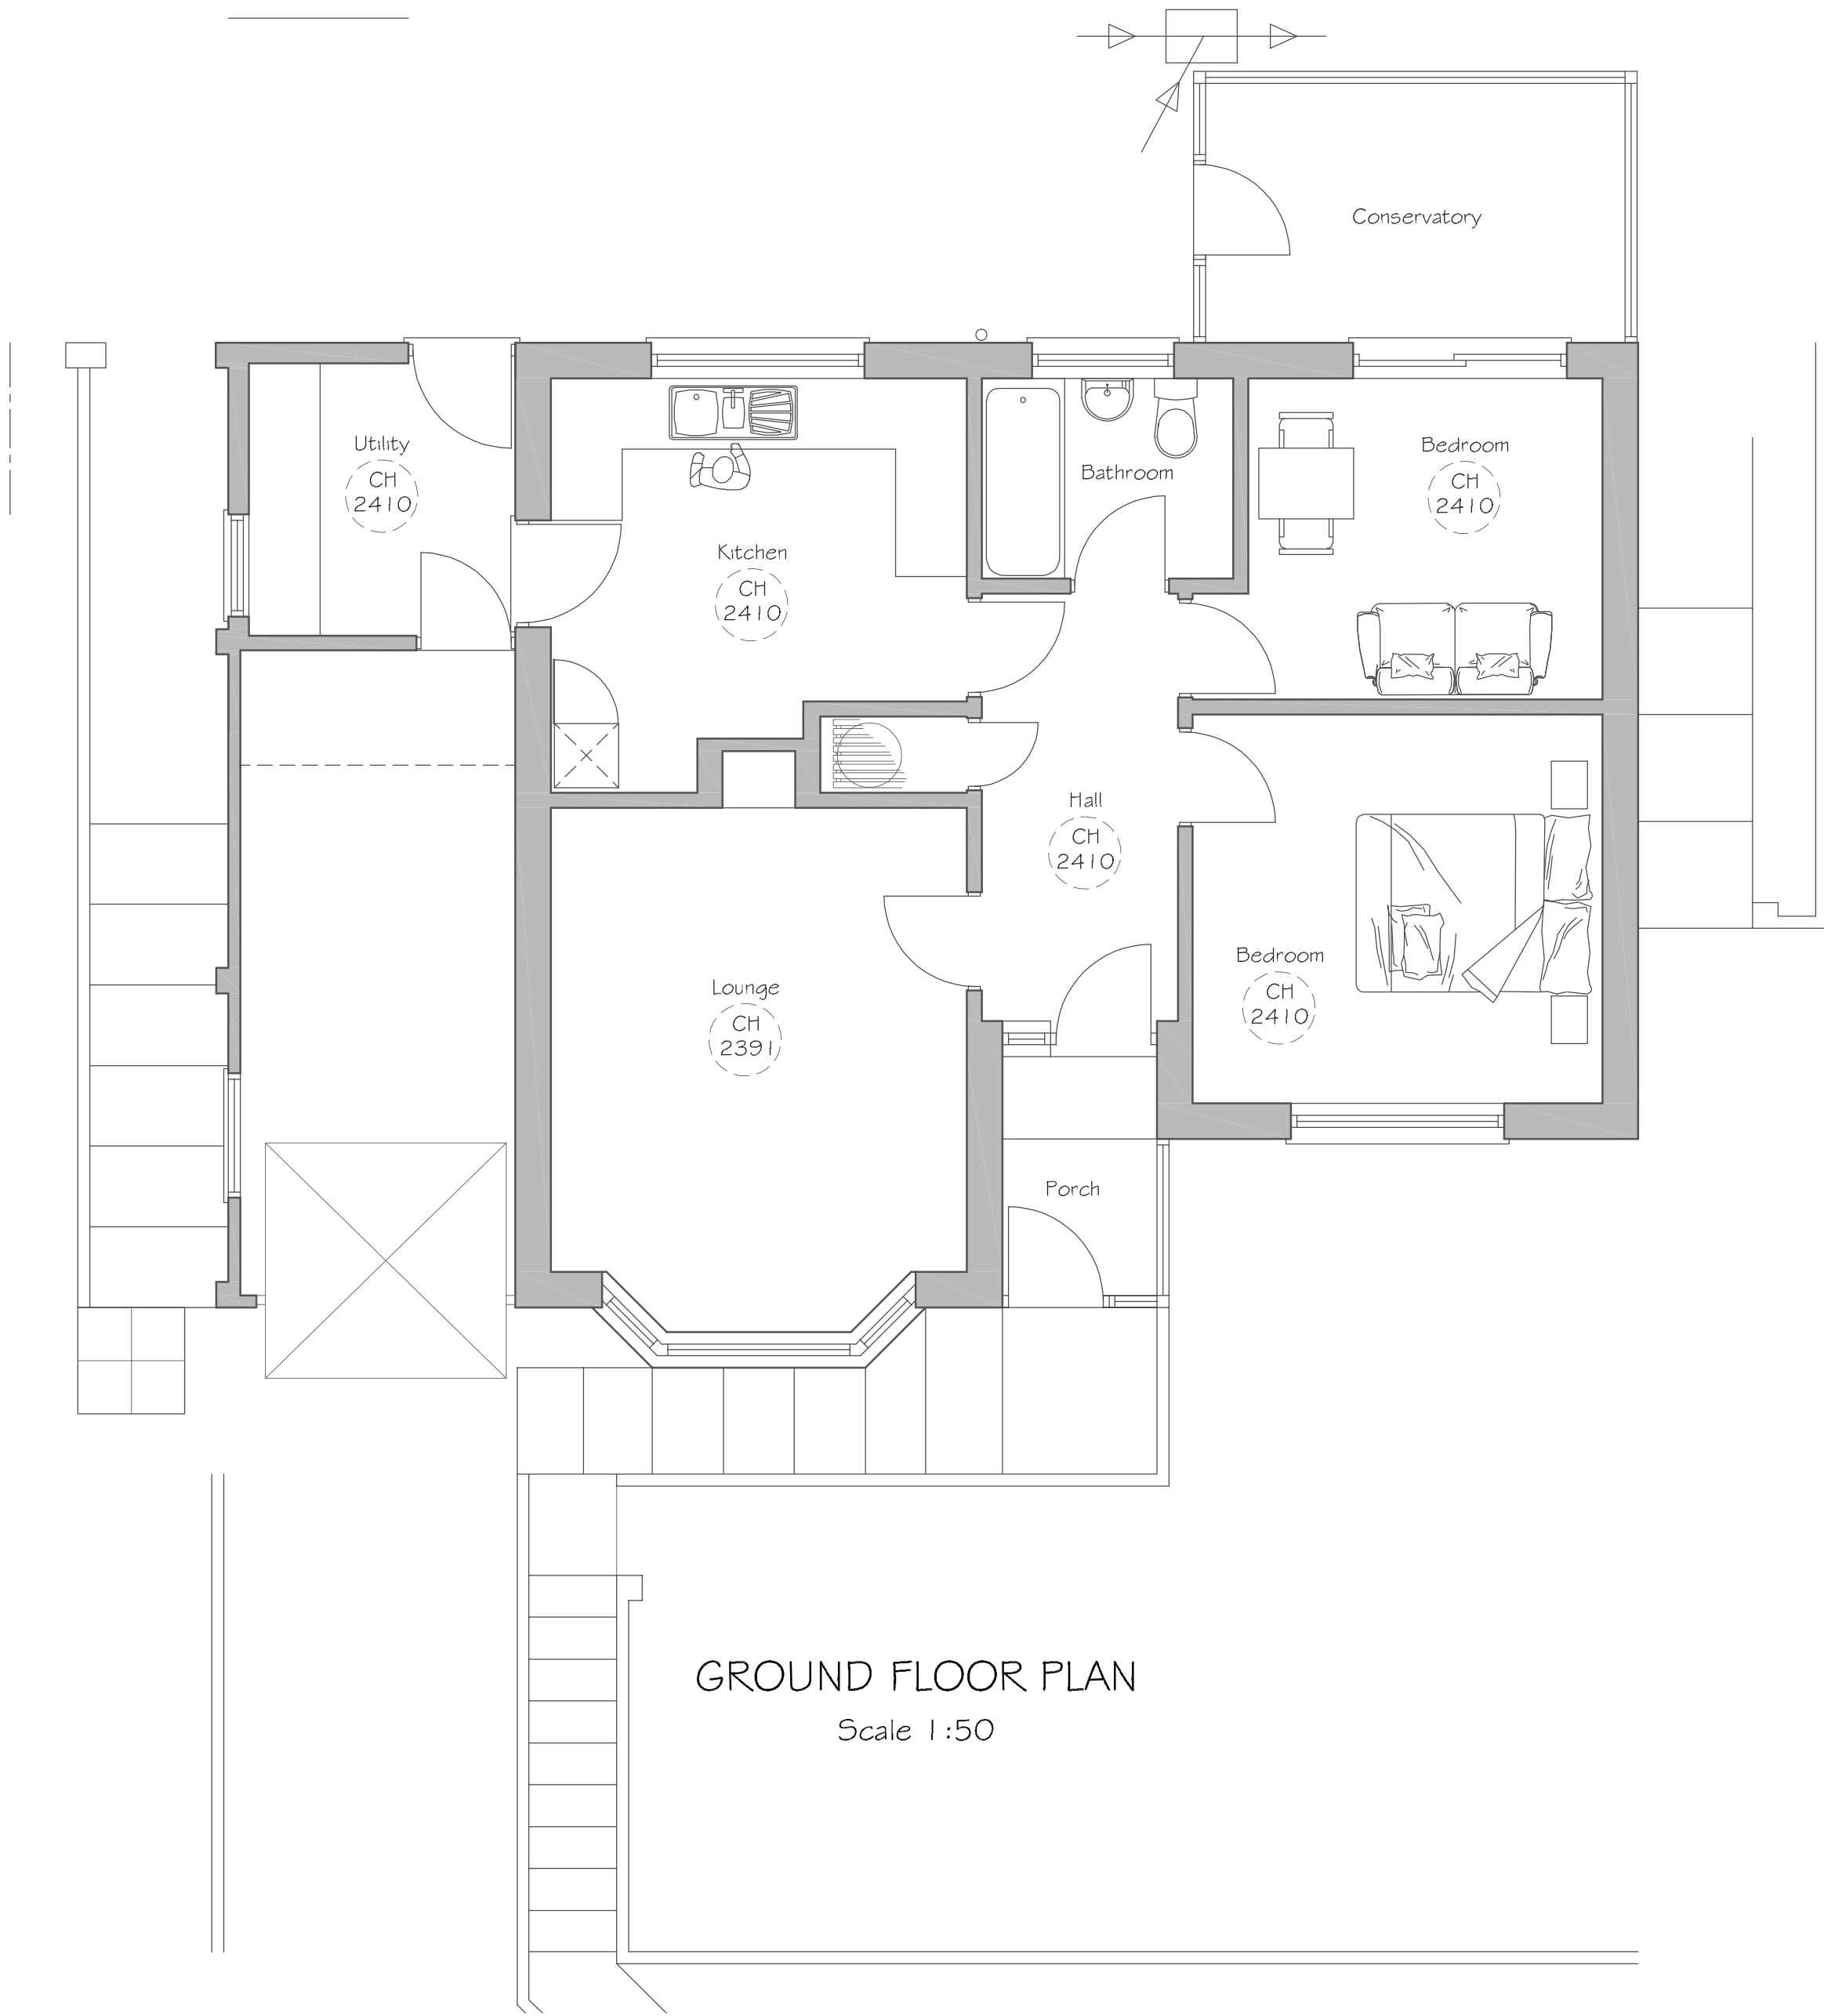


GROUND FLOOR PLAN
Scale 1:50

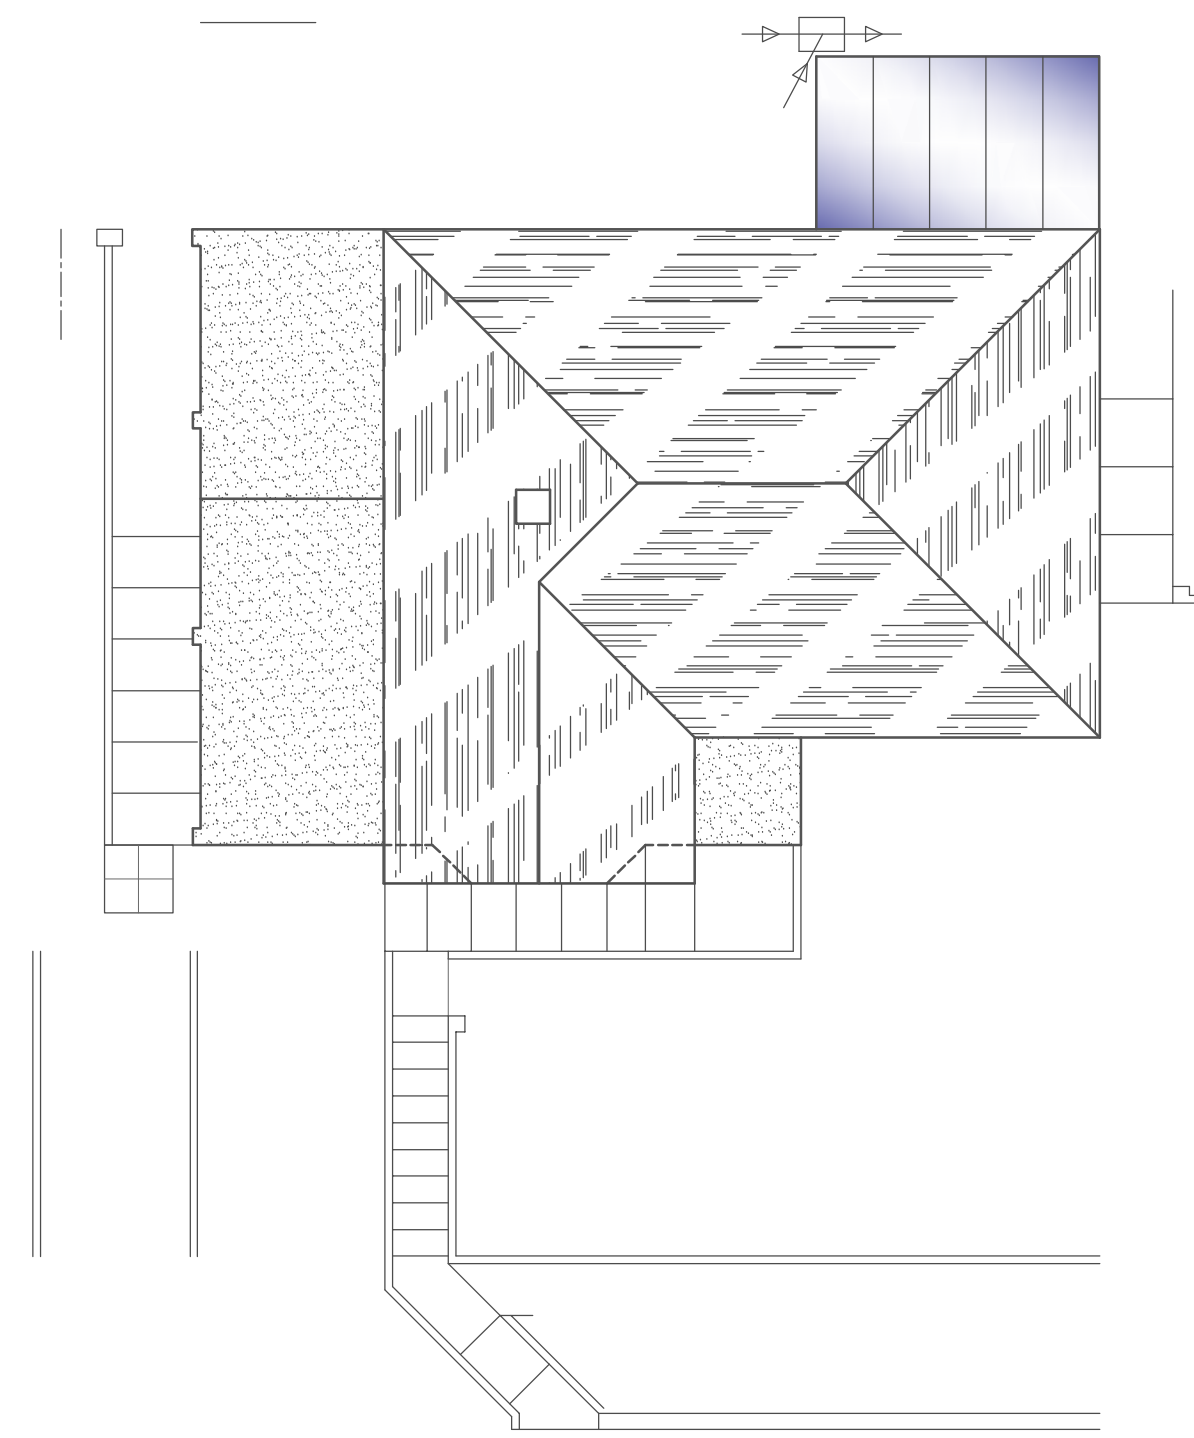


ROOF PLAN
Scale 1:100



BLOCK PLAN
Scale 1:500

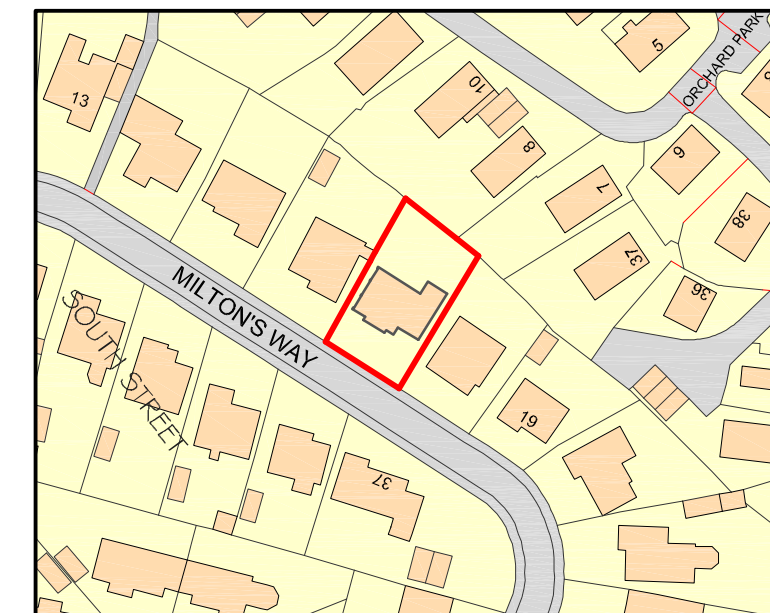

LOCATION PLAN
Scale 1:1250

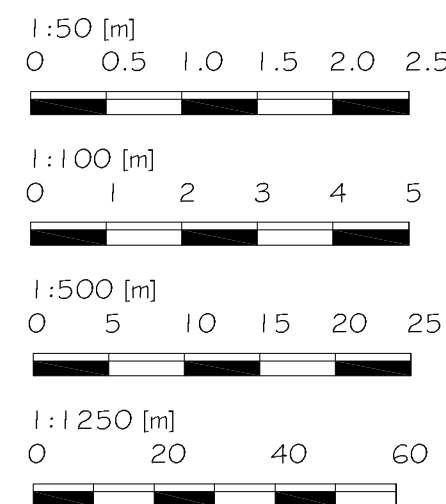

Alex Dawson www.addraughting.co.uk alex@addraughting.co.uk 01672 511412 59 Barrow Close Marlborough Wiltshire SN8 2BE AD DRAUGHTING ARCHITECTURAL SERVICES	
Client ZENA AMOR	
Job Title EXTENSION AT: 17 MILTONS WAY, WOOTTON BASSETT, SWINDON, WILTSHIRE, SN4 7DD.	
Drawing Title EXISTING ELEVATIONS AND PLANS	
Scale A5 SHOWN	
Date 21/03/2023	Drawn AD
Drawing No. 1305-01	Rev -