




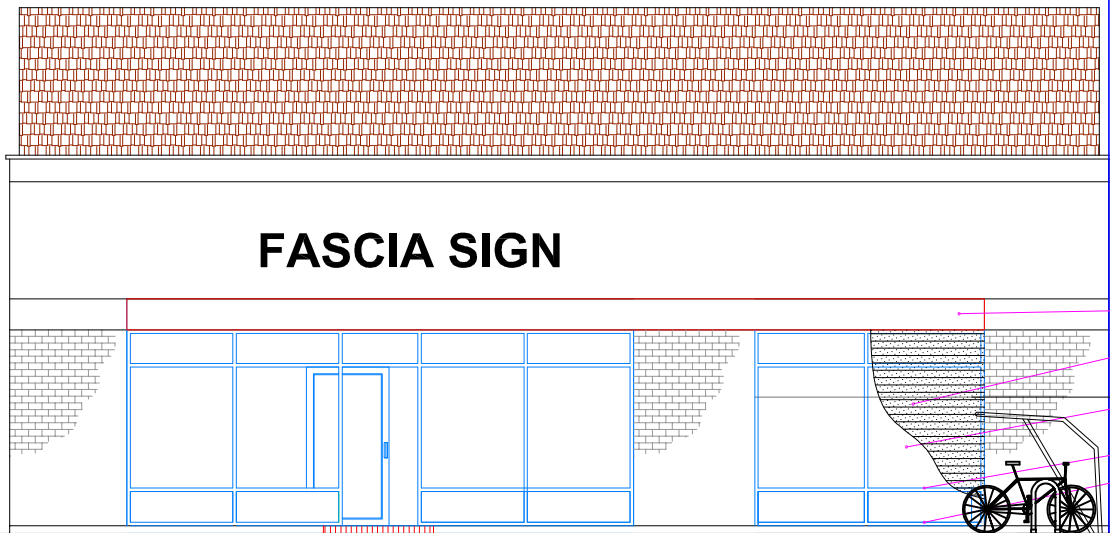

PROPOSED FRONT ELEVATION

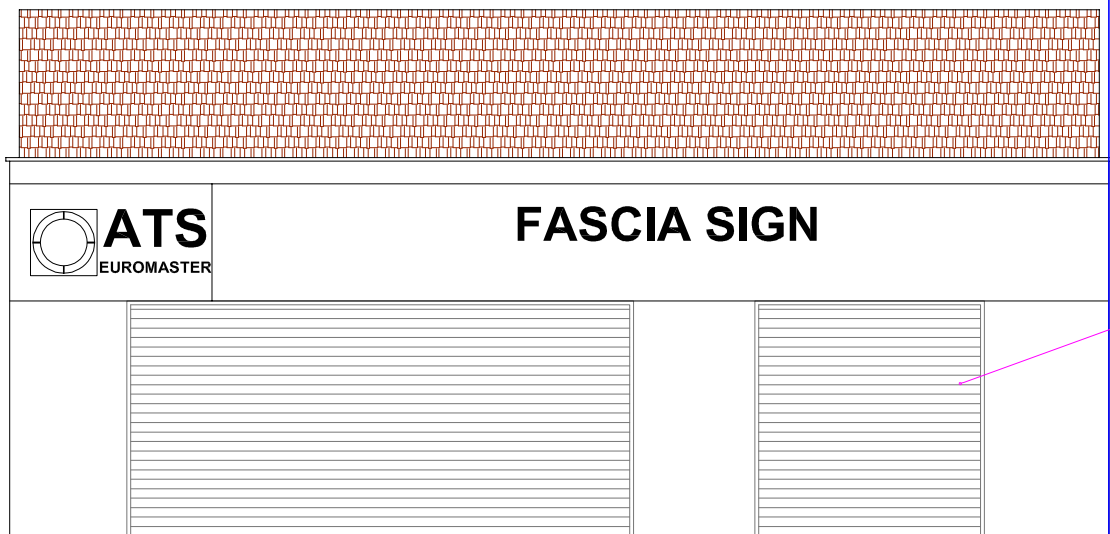


EXISTING FRONT ELEVATION

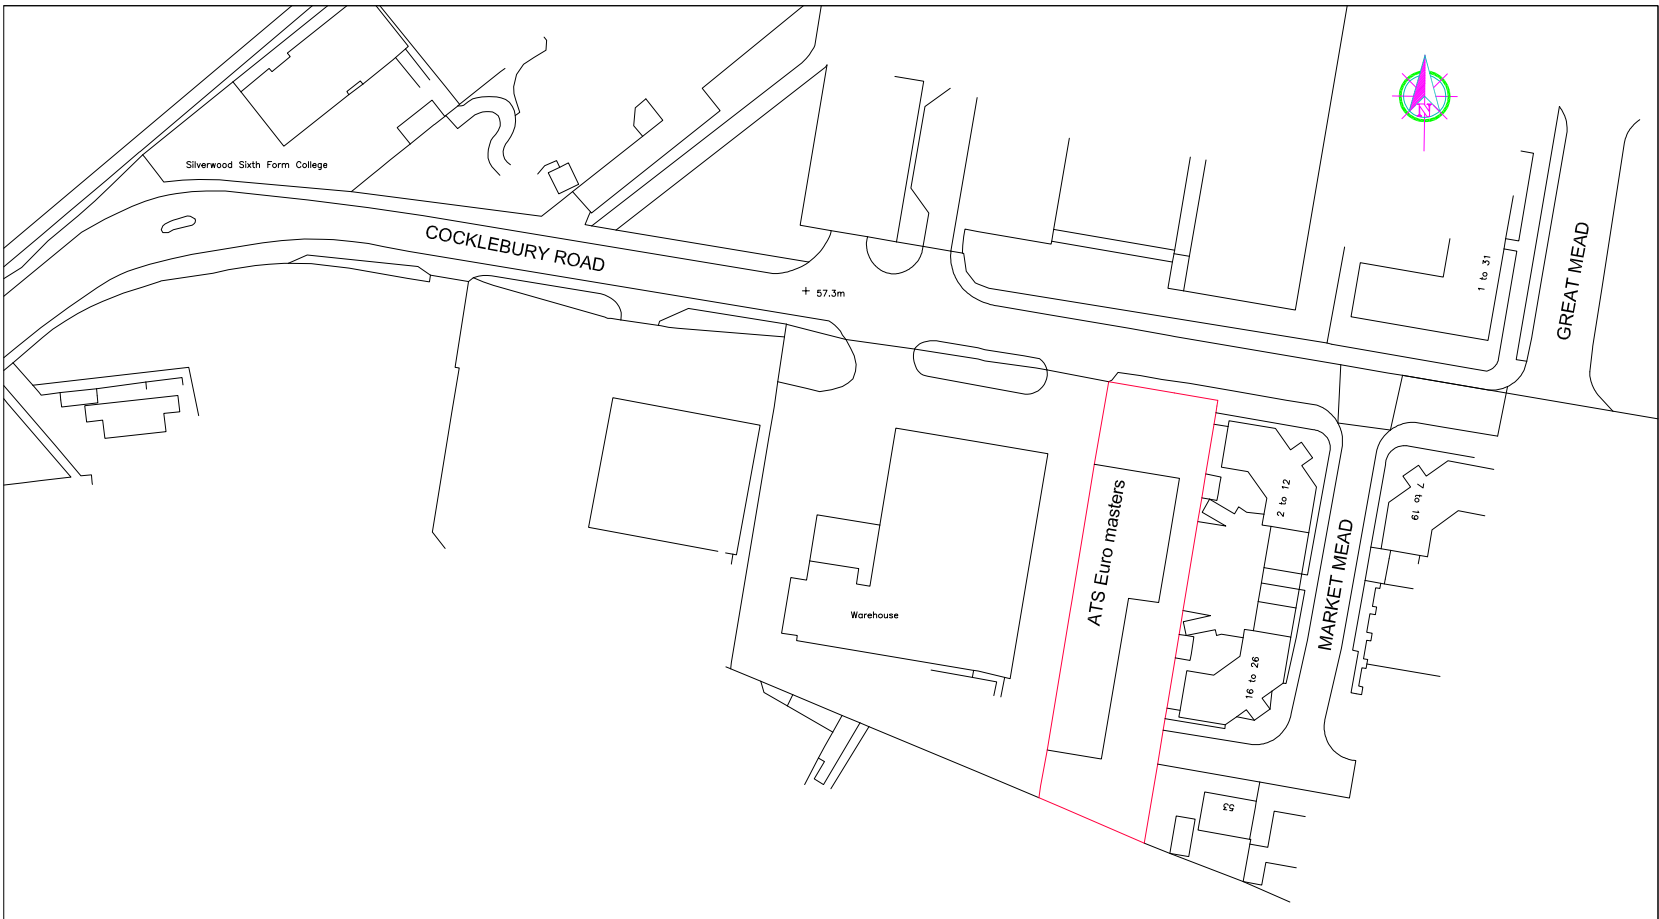

LOCATION PLAN Scale 1:1250

Ordnance Survey (c) Crown Copyright 2025. All rights reserved. Licence number 100022432

 

TITLE: CHANGE OF USE FROM B2 TO USER CLASS E

NAME : MR A.BENEDICT  
ADDRESS : ATS, COCKLEBURY ROAD  
CHIPPENHAM  
SN15 3QD



Tel : 020 3620 2355

Web : [www.arccidesigns.com](http://www.arccidesigns.com)  
Email: [admin@arccidesigns.com](mailto:admin@arccidesigns.com)

Notes:  
• This Drawing is Copyright of ARCCI DESIGNS and may not be reproduced or copied, in whole or in part, without express permission.  
• Contractor/Builder to check all dimension on site, Before commencement of any works, Figured dimension only to be used.  
• All work shall comply with the latest Building Regulations & be to the satisfaction of the L.A. Authority.  
• Materials shall be suitable for the purpose for which they are used & the quality shall not be lower than that defined in the relevant British standard.

Drg No : AD/26/COC18/COU/PL02 Date : 15/04/2026 Scale : 1:100 Drwn by : ST Page : 2 OF 3