



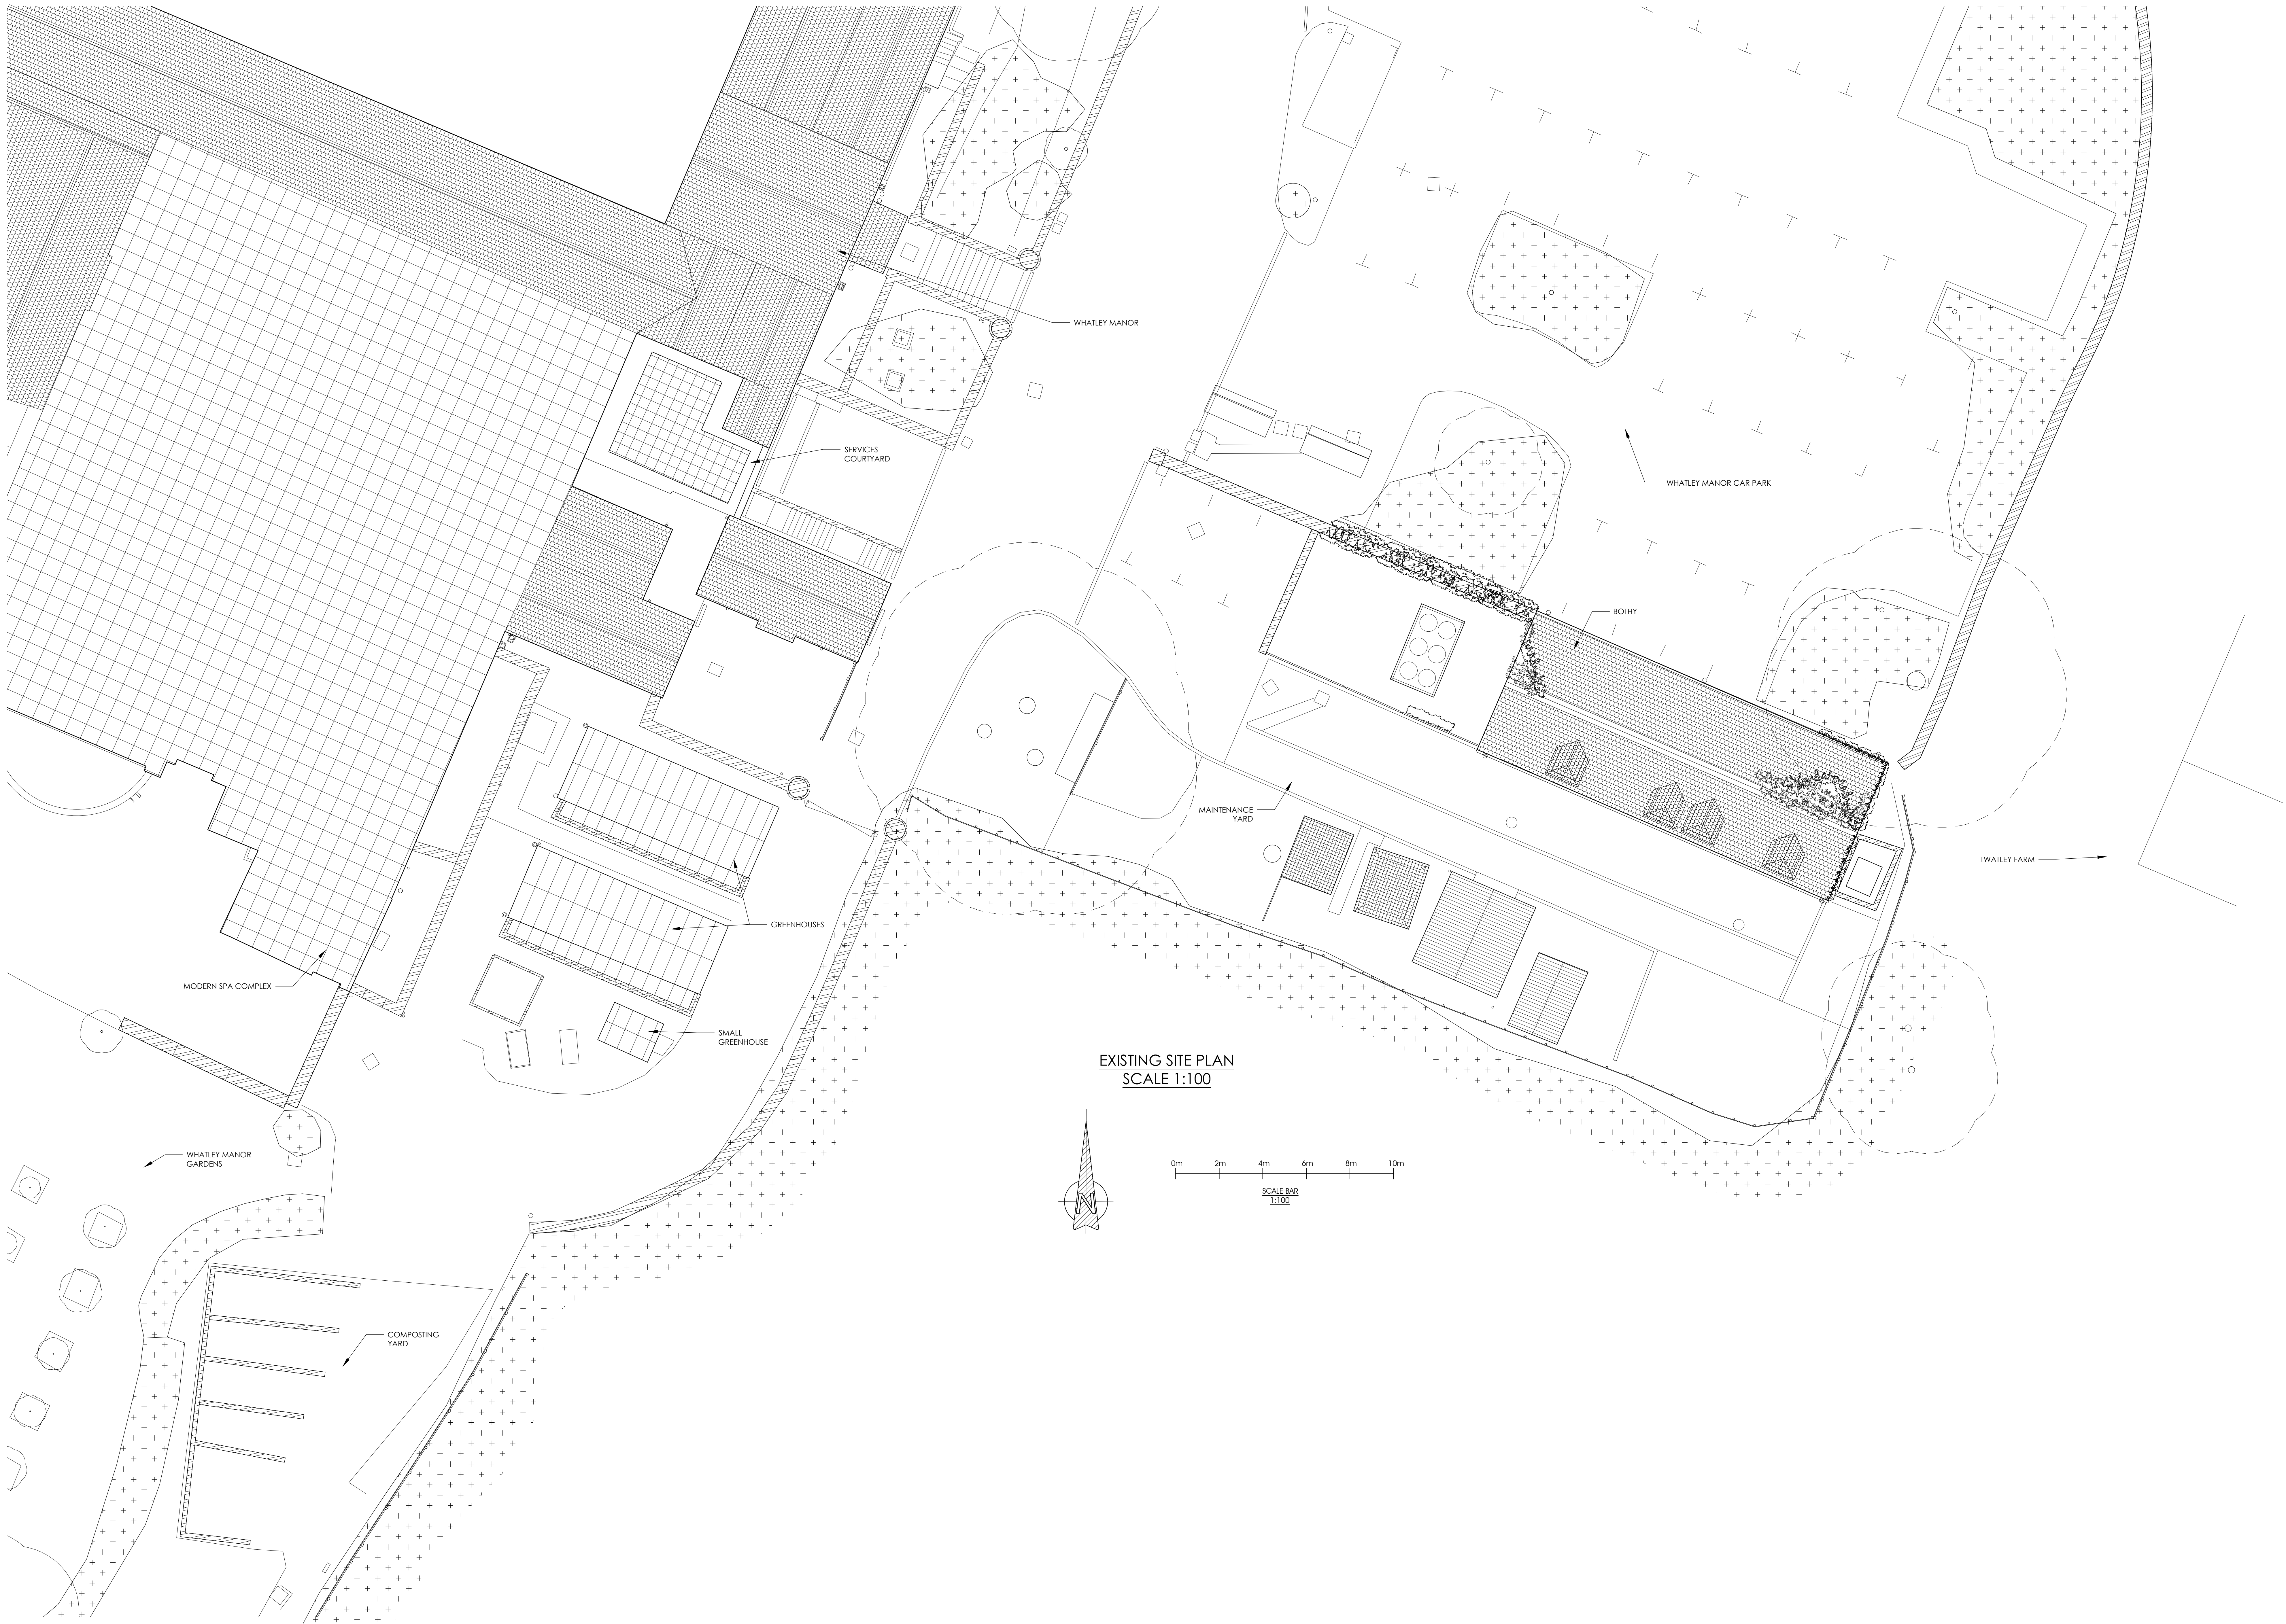

EXISTING SITE PLAN
SCALE 1:100

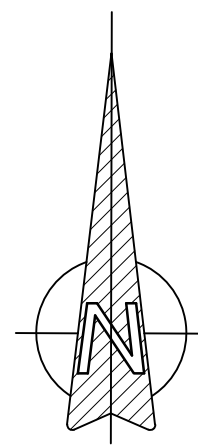

0m 2m 4m 6m 8m 10m
SCALE BAR
1:100