


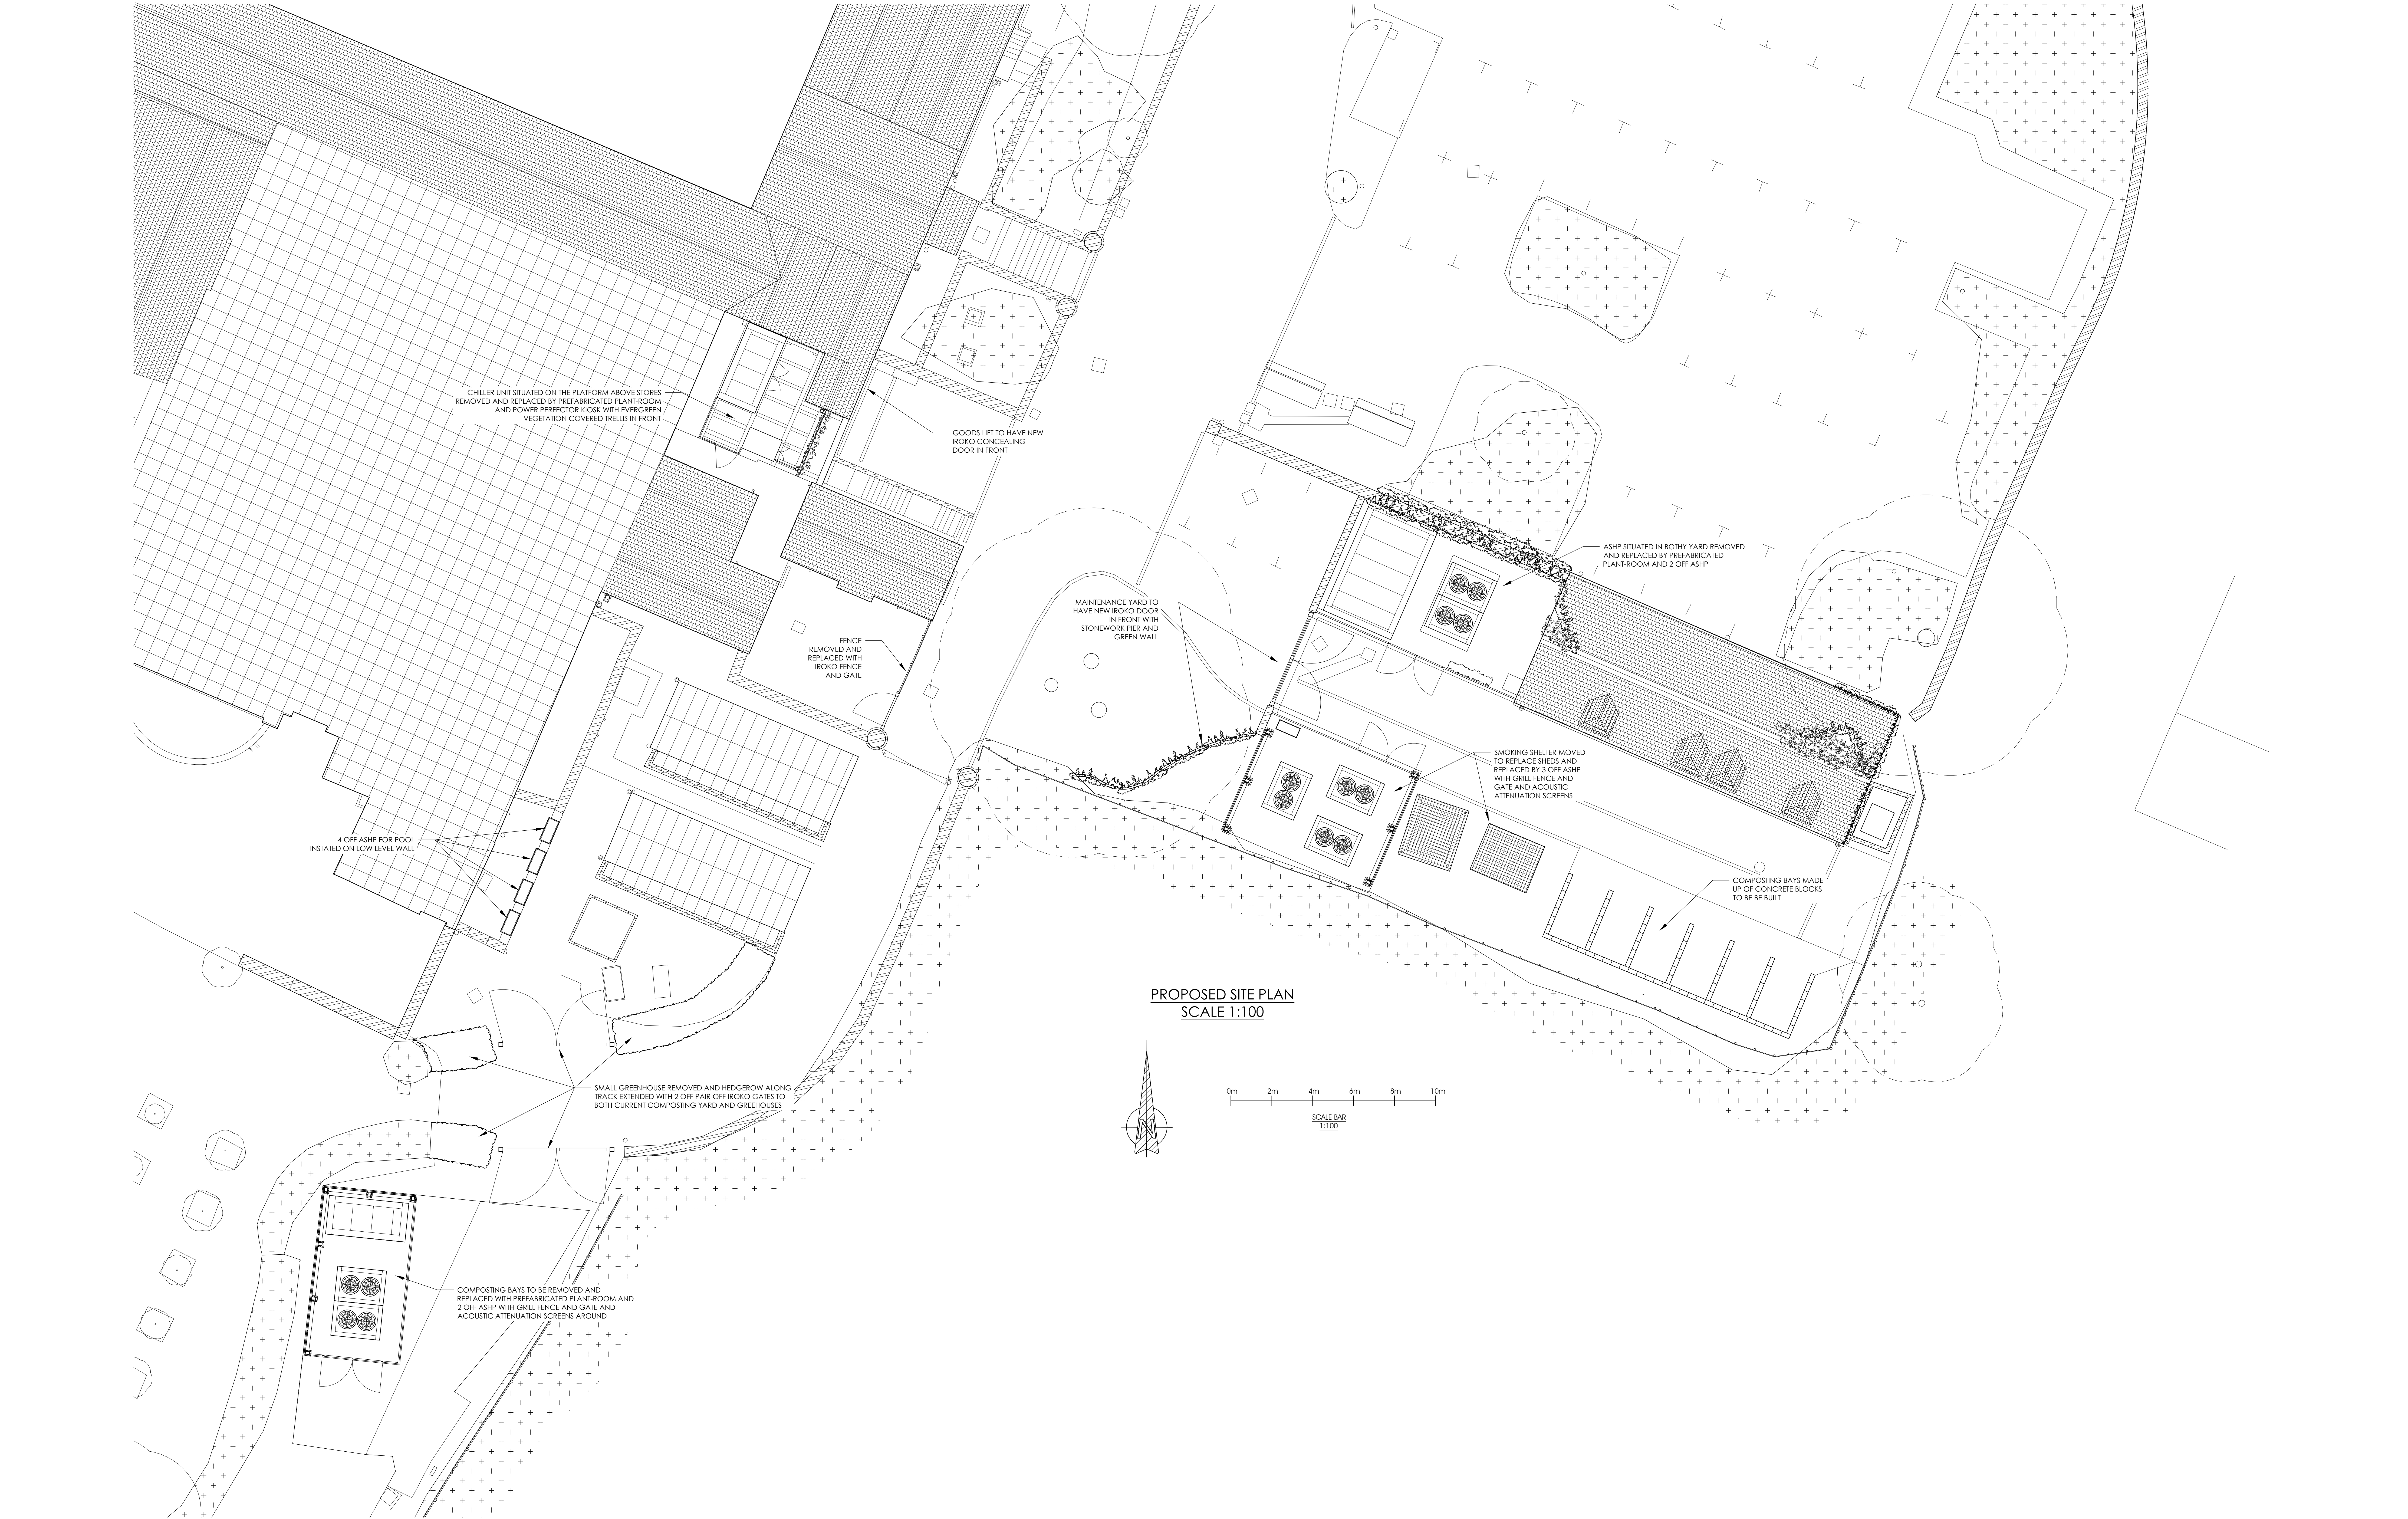

mark lovell DESIGN ENGINEERS 6 HUGH STREET, EXETER, DEVON EX1 1AF TEL: 01392 774 210 WEB: WWW.MDE.CO.UK	client: WHATLEY MANOR	project: HOTEL AND SPA ASHP	job no./drg. no.: 1957.21-ASHP-PR-001	drg. title: PROPOSED SITE PLAN	scale: AS SHOWN @ A0	checked: ML	notes: ISSUED FOR PLANNING AND LBC	REV P1 - 31/07/2024 - PRELIMINARY ISSUE FOR COMMENT	P1
								REV P2 - 06/08/2024 - PRELIMINARY ISSUE FOR COMMENT	P2
								REV P3 - 10/08/2024 - PRELIMINARY ISSUE FOR COMMENT	P3
								REV P4 - 24/08/2024 - PRELIMINARY ISSUE FOR COMMENT	P4
								PL - 27/08/2024 - FOR PLANNING AND LBC	PL
								PL1 - 28/08/2024 - FOR PLANNING AND LBC	PL1
								O - 28/08/2024 - FOR TENDER	O
								PL2 - 23/08/2024 - FOR PLANNING AND LBC	PL2