


Note : Draft sketch issue only, not for Planning or construction.
Do not scale. This drawing and design is protected under
copyright, and it shall not be reproduced in whole or part without
our prior consent. ©The RPP 2026

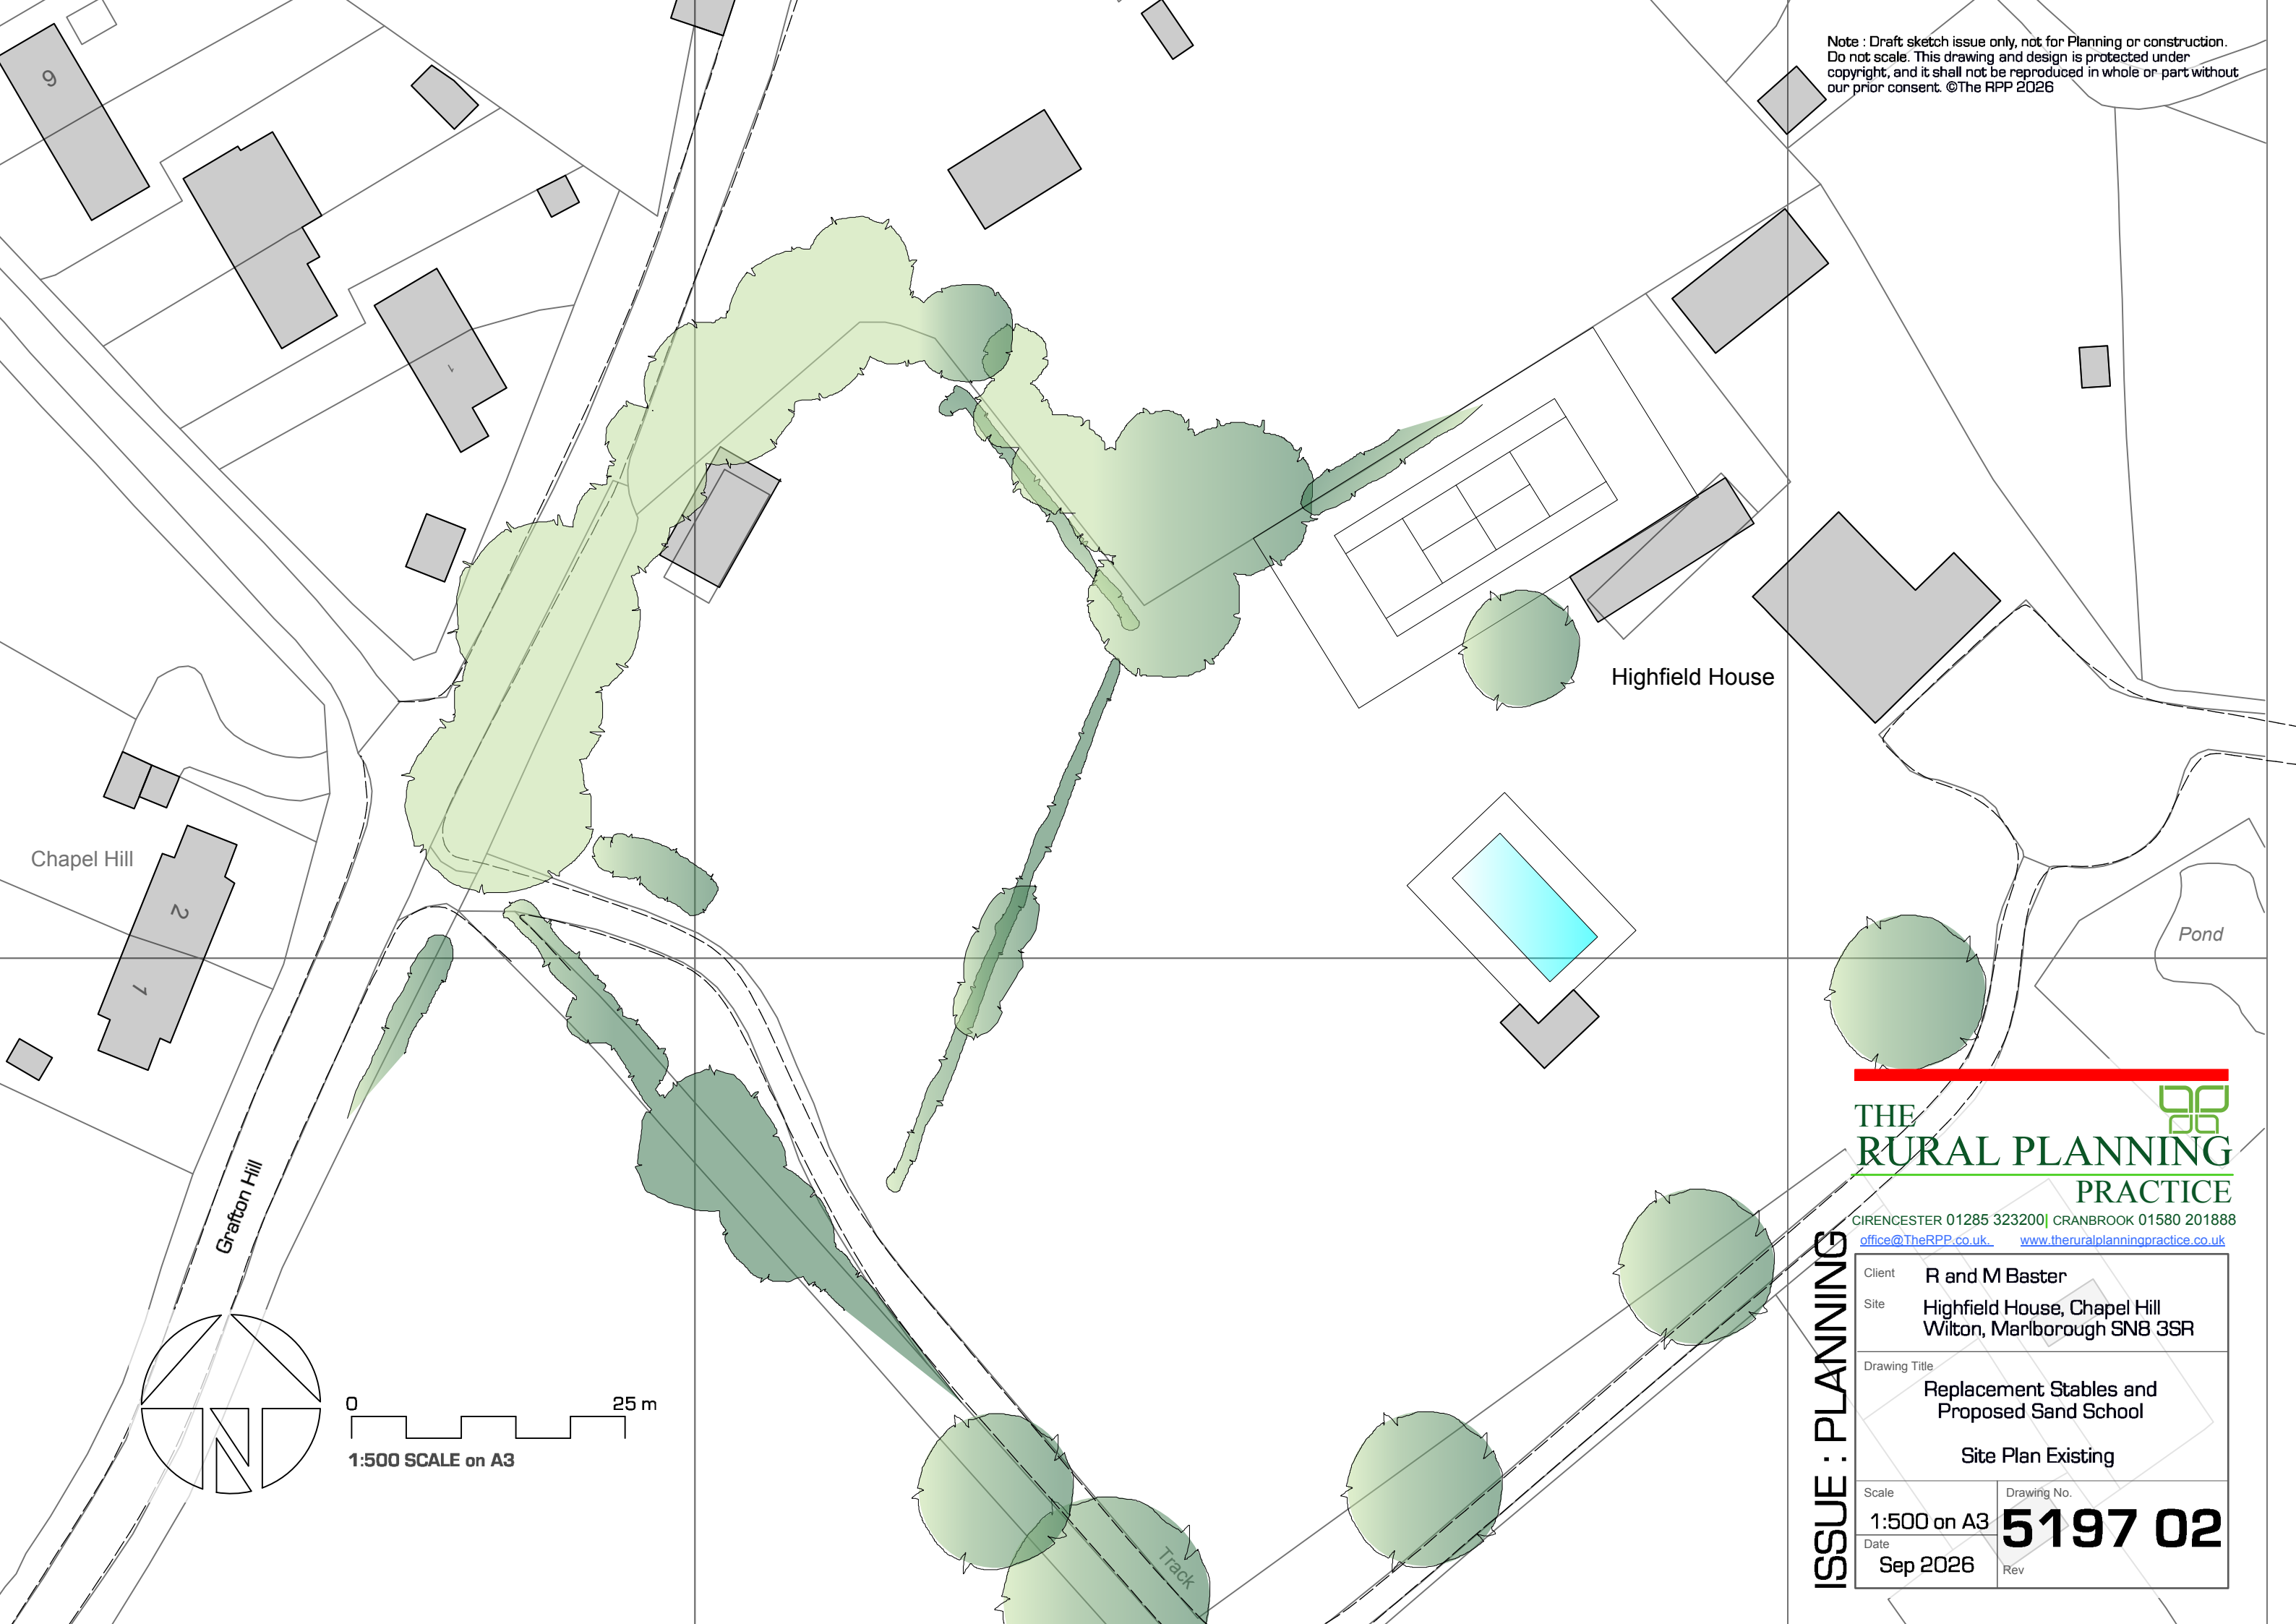

**THE
RURAL PLANNING
PRACTICE**

CIRENCESTER 01285 323200 | CRANBROOK 01580 201888
office@TheRPP.co.uk www.theruralplanningpractice.co.uk

Client	R and M Baster		
Site	Highfield House, Chapel Hill Wilton, Marlborough SN8 3SR		
Drawing Title	Replacement Stables and Proposed Sand School Site Plan Existing		
Scale	1:500 on A3	Drawing No.	5197 02
Date	Sep 2026	Rev	