





Ordnance Survey. (c) Crown Copyright 2026. All rights reserved. Licence number 100022432

LOCATION PLAN

1:1250



0 1:1250 60m

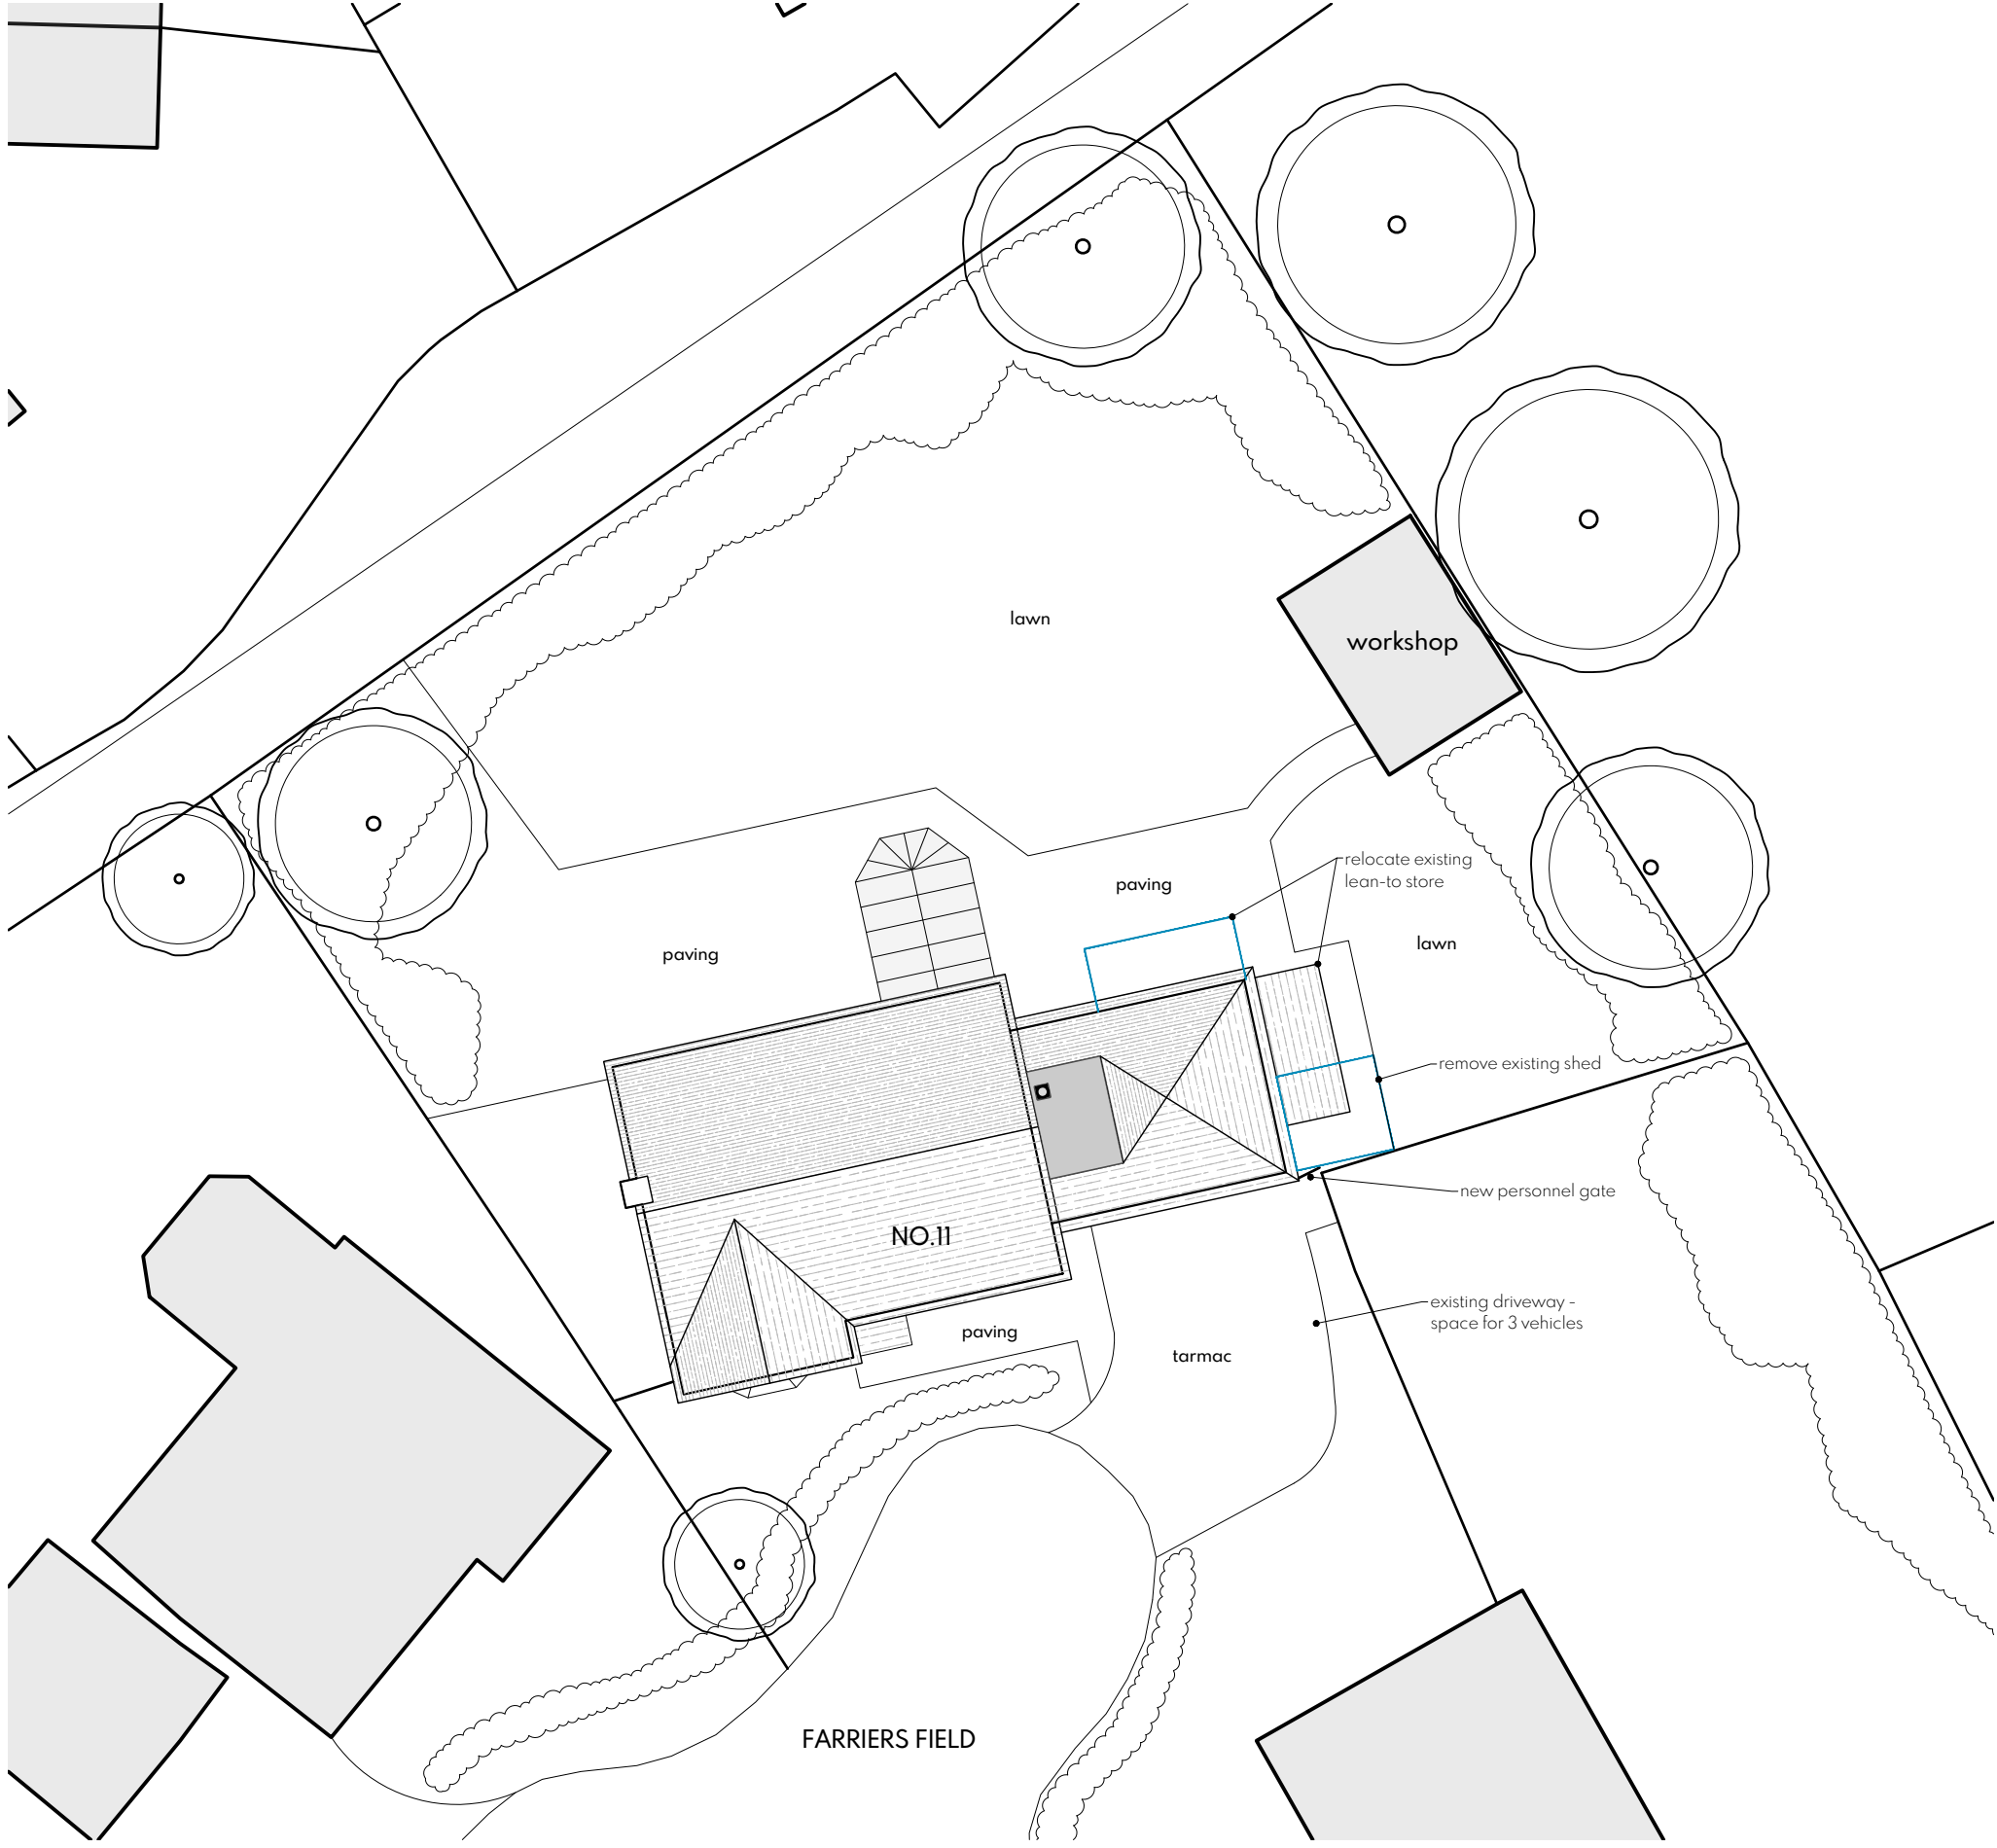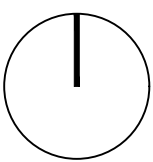

SITE PLAN


1:200

0 1:200 10m

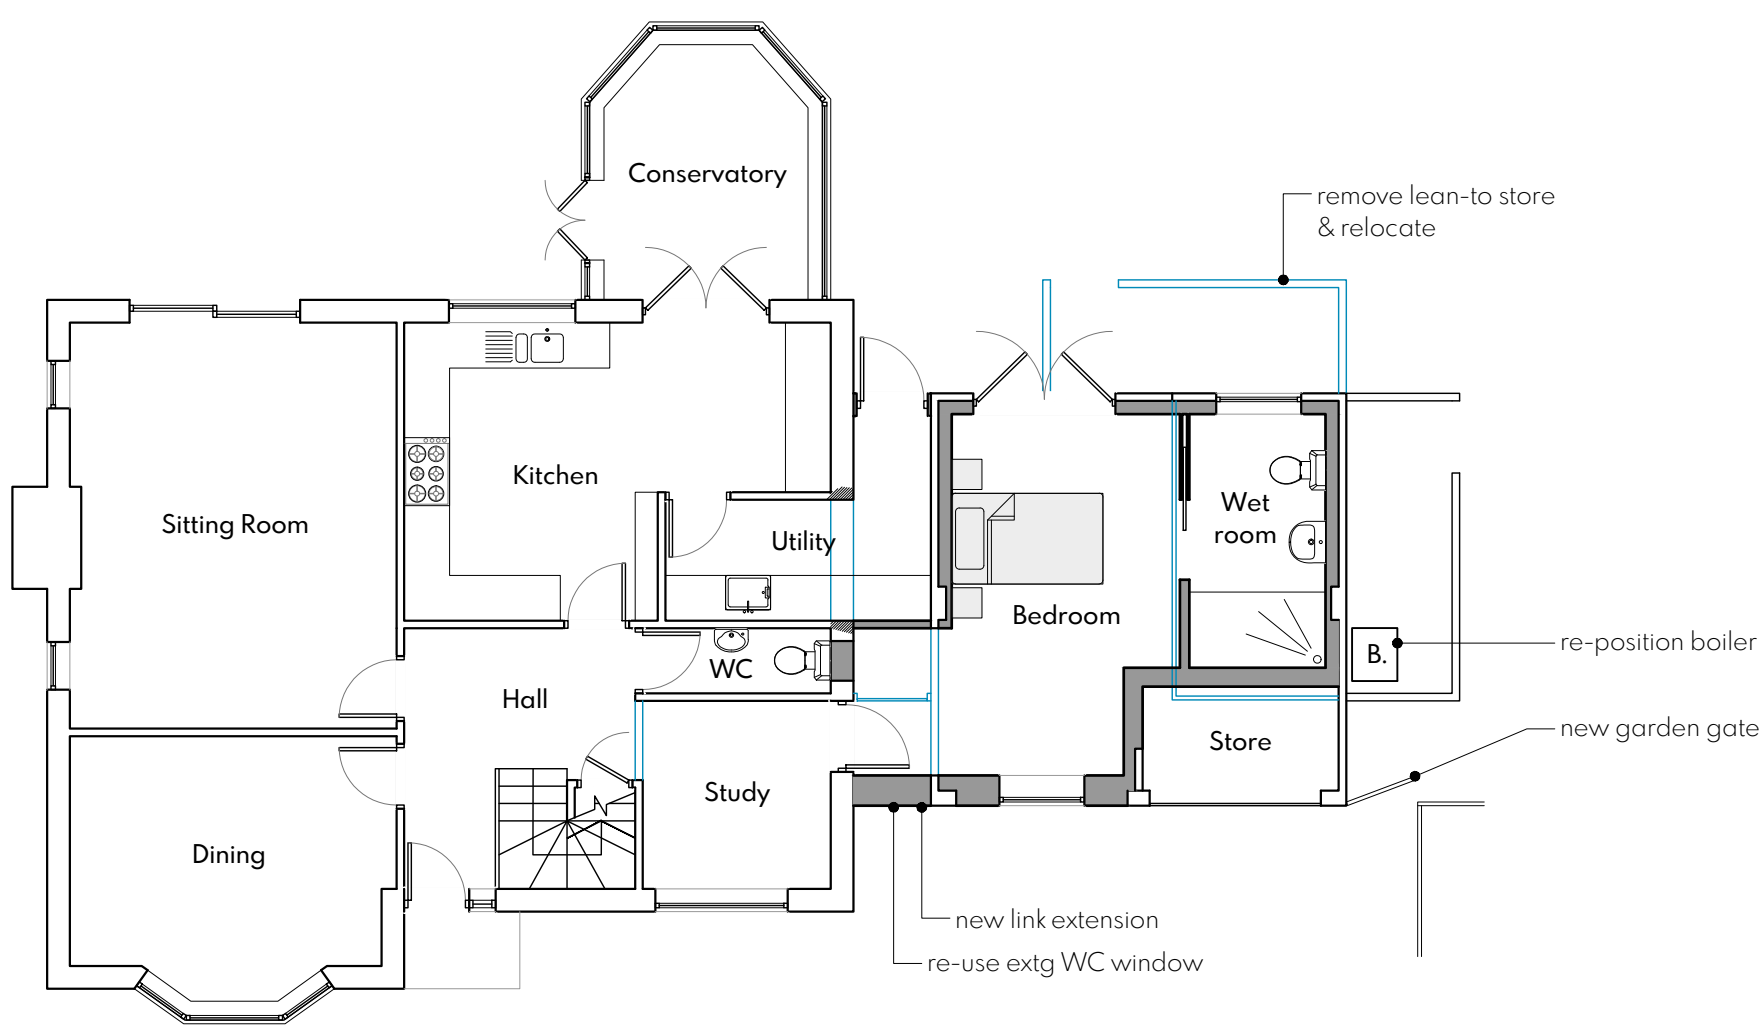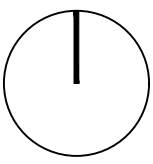

GROUND FLOOR

0 1:100 5m

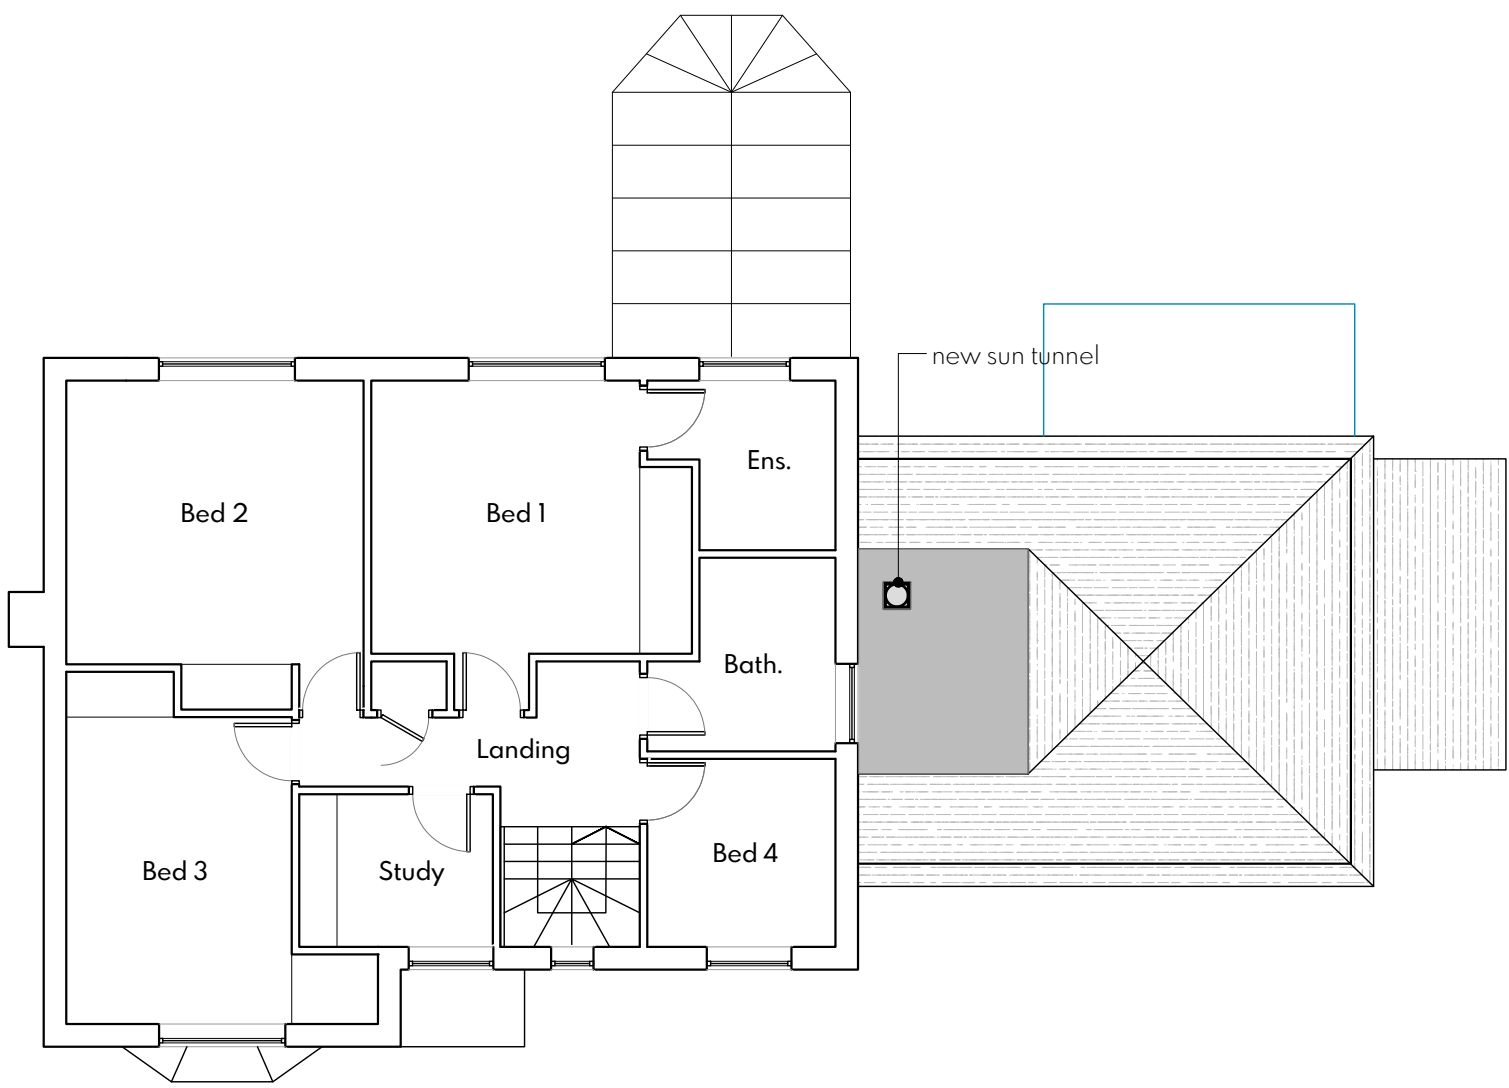

FIRST FLOOR



SOUTH ELEVATION



EAST ELEVATION




EAST ELEVATION (garage)



NORTH ELEVATION



WEST ELEVATION

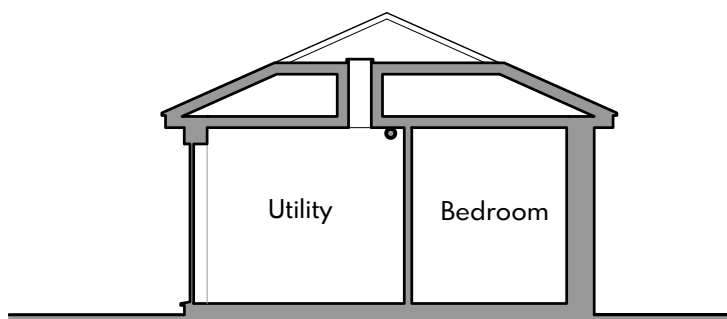

WEST SECTION (garage)

LEGEND	
	Existing Wall
	New Wall
	New or adjusted opening in existing wall
	Wall to be demolished
	Rooflight or ceiling feature
	Head height line (1.5m/1.9m)


This drawing represents a design intent and concept only. This document and all associated documents are prepared for a specific site and event, and incorporate calculations and measurements available from the client at the time of drafting.

The recipient agrees to protect the contents from distribution and dissemination except as required for the specific event named, without the written permission of the designer.

The contents of this document are not to be reproduced or copied in whole or part without the written permission of BL design studio Ltd. Use of this design is granted to the client for the specified and named event only.

Contractors, Sub-Contractors and Suppliers are to check all relevant dimensions and levels of site and buildings before commencing any shop drawings or building work.

© Copyright BL design studio 2023. All Rights Reserved.

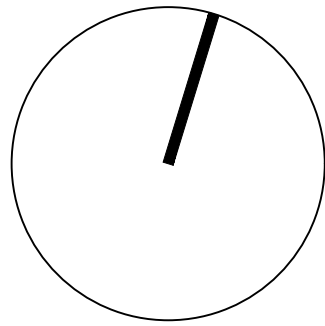

Client	Mr & Mrs Harman	Revision	-
Drawing	Design Scheme	Date	Sept 2026
Project	11 Farriers Field, Upavon	Project Stage	Planning
		Scale	1:100 @ A1
		Drawing Number	26.009-02

