

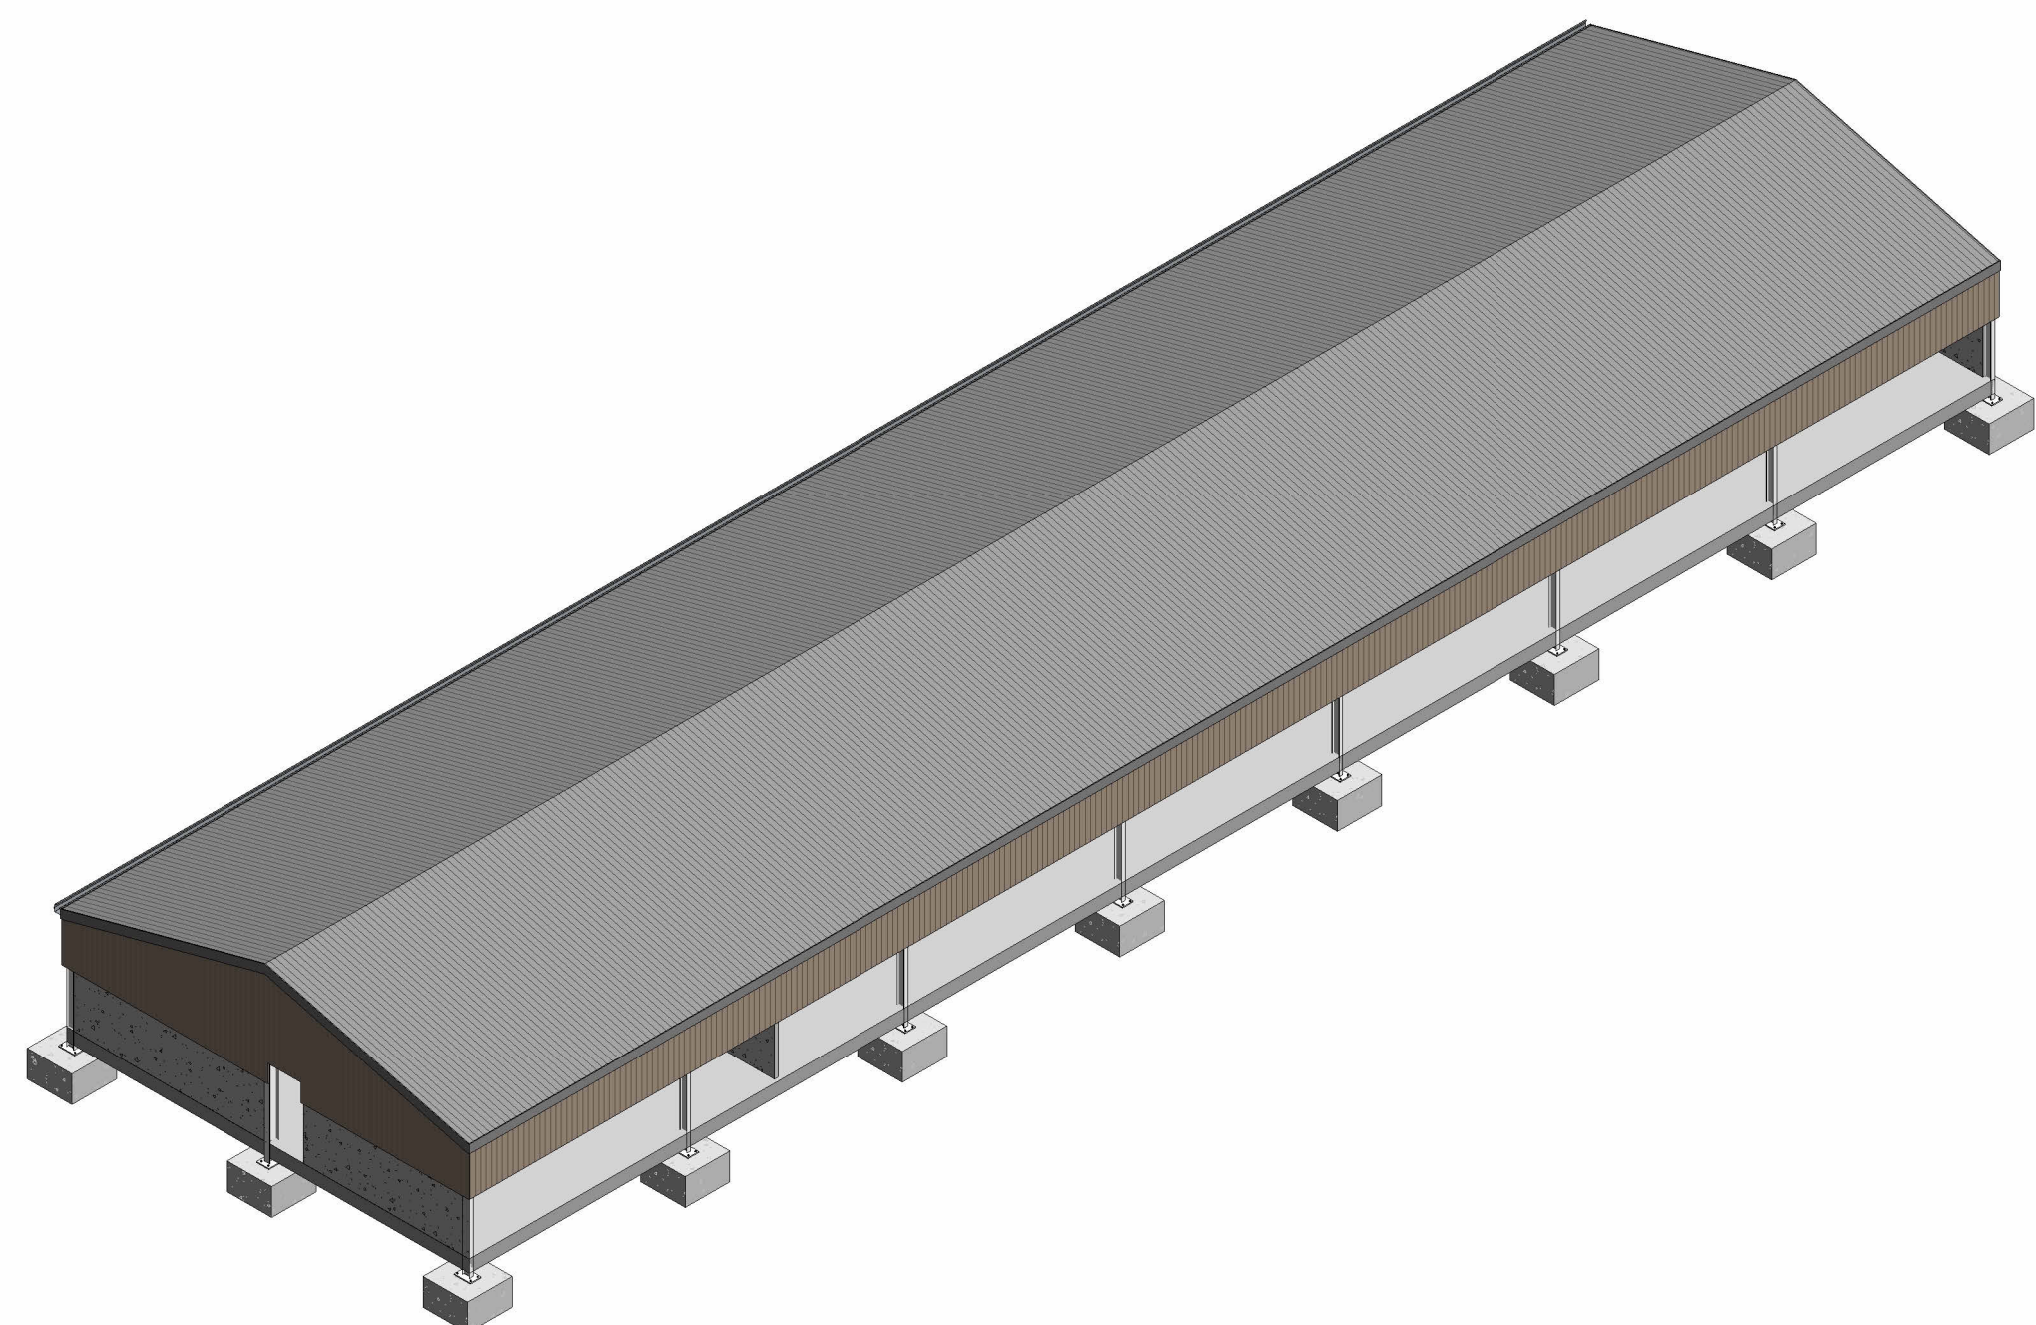


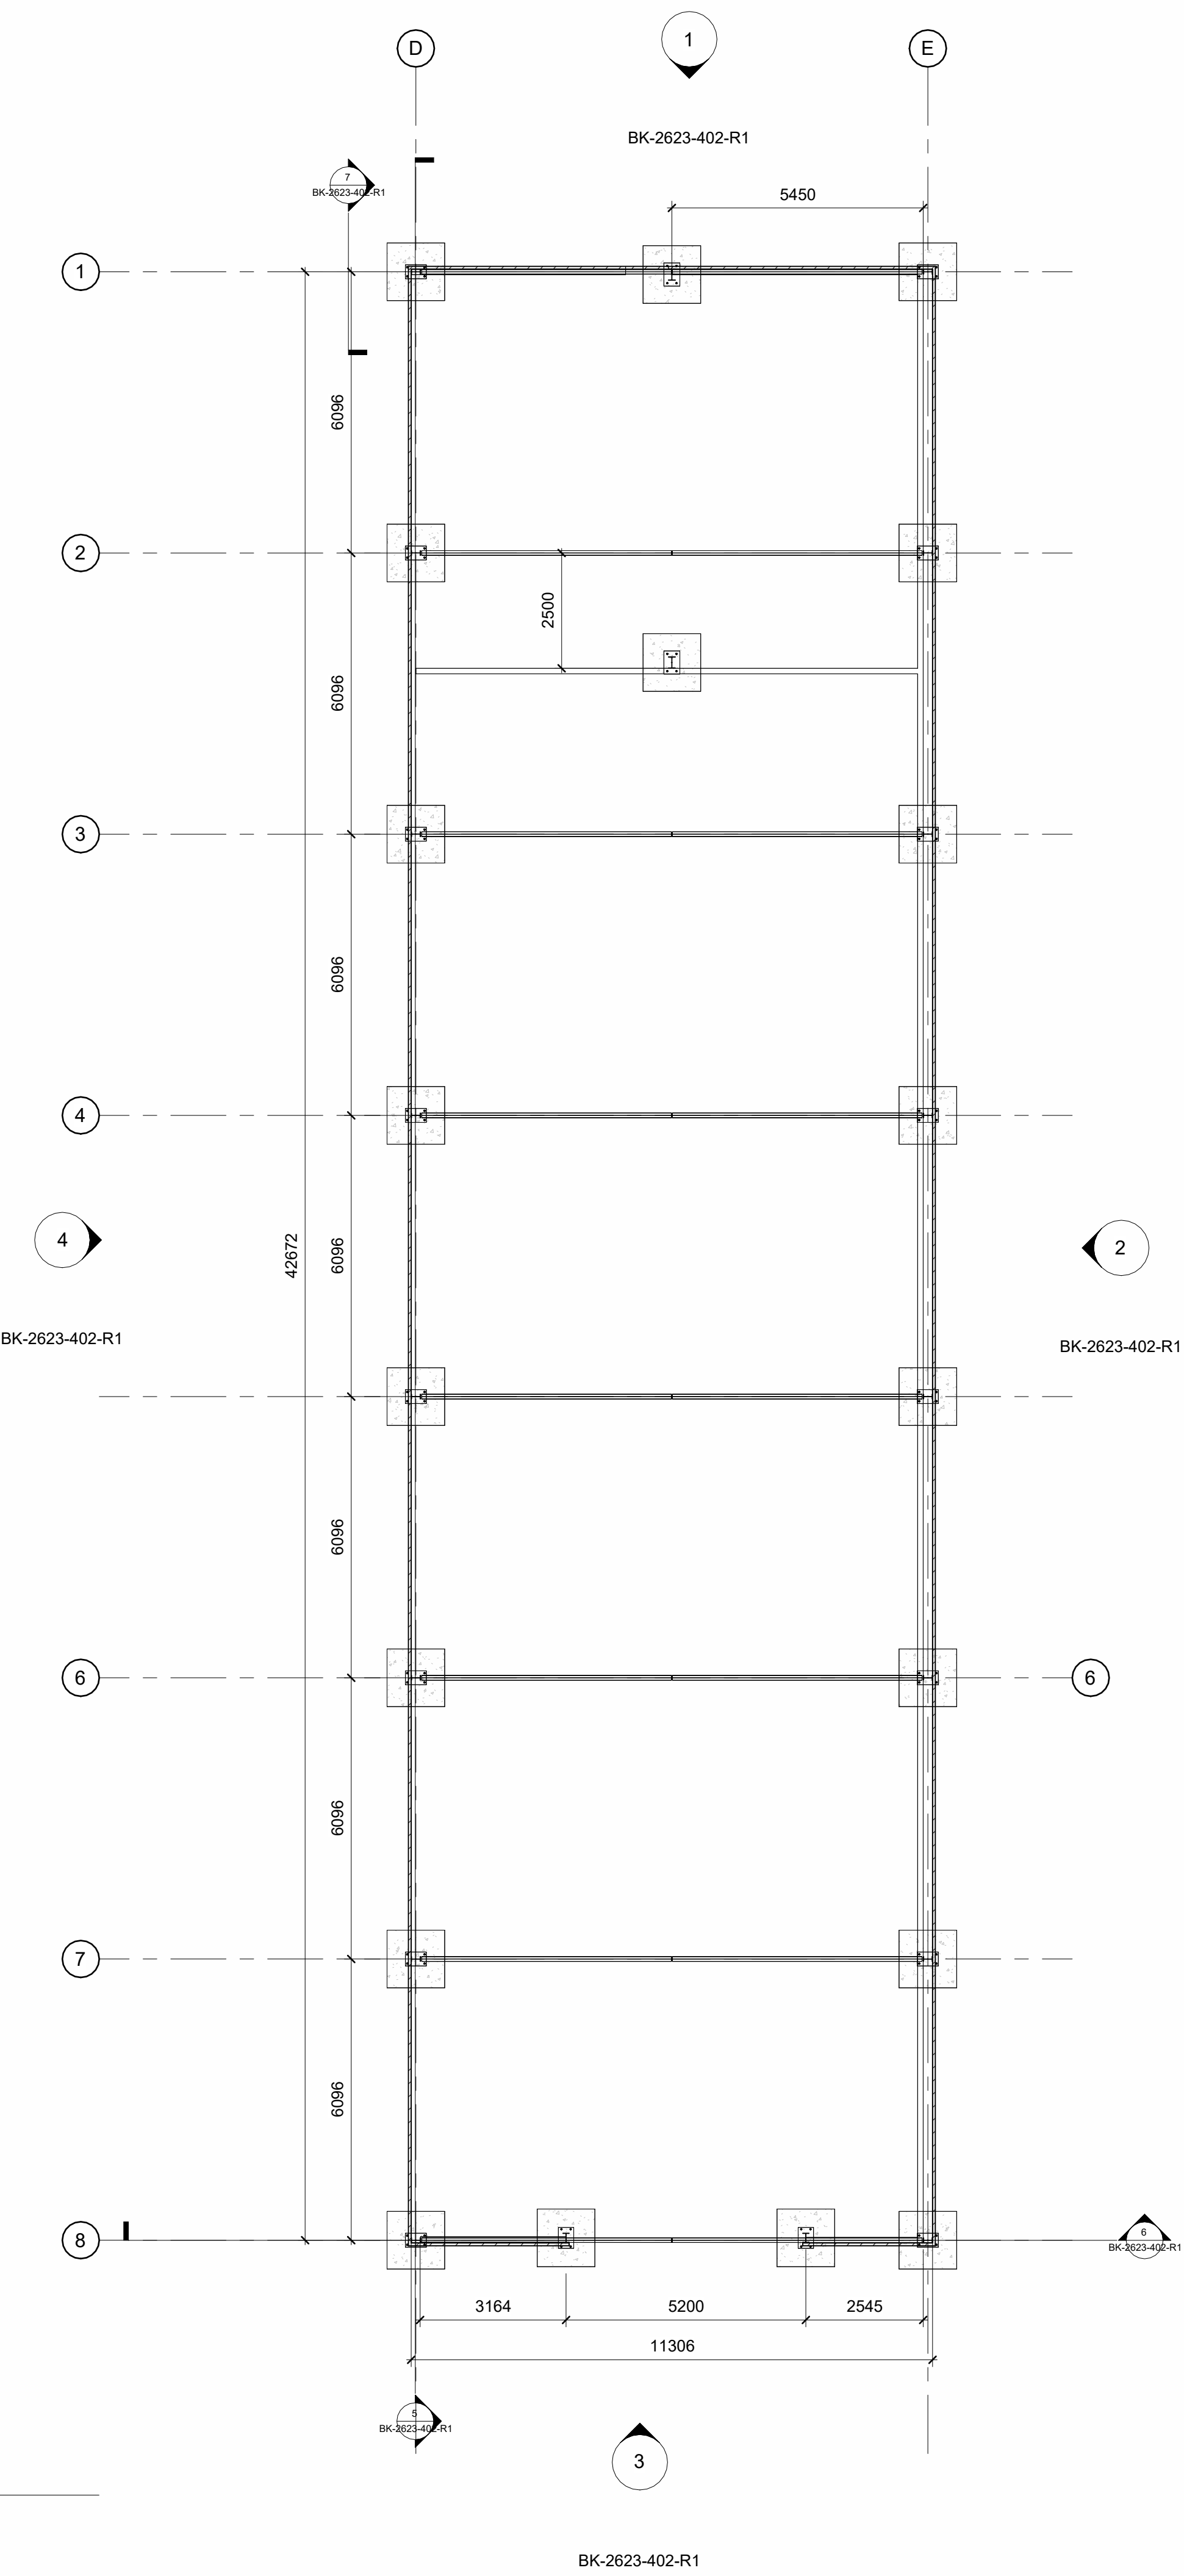

1 3D View

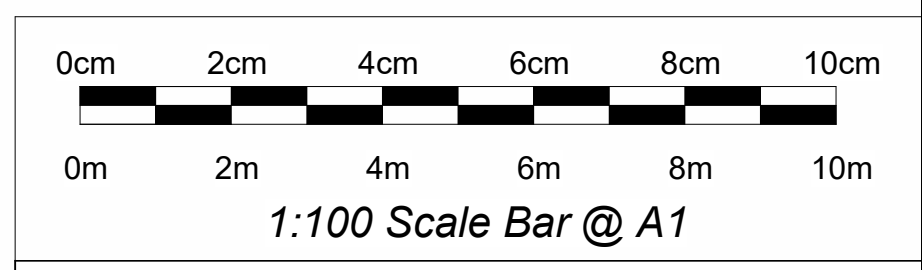

No.	Description	Date
R1	Number sequencing amended and job # updated.	24/7/26

This drawing is the property of BK Grain Handling Engineers and must not be copied or disclosed to third parties, except on the order of, or with the permission of BK Grain Handling Engineers and is subject to their recall.

Enclosure to



BK GRAIN
EST 1981

Littlecote Road
Froxfield
Nr. Marlborough
Wiltshire
SN8 3JY

Specialist in Grain Handling and Milling Equipment
Tel: (01488) 684154
Email: info@bkgrain.co.uk
Website: bkgrain.co.uk

PROJECT		Existing Agricultural Building (F2)			
CUSTOMER		Reachswitch Ltd Copse Drive Dairy, Copse Drive, Ogbourne St George, Wiltshire, SN8 1RW			
SHEET		Floor Plan and 3D View			
SCALE	1 : 100	DRAWING NO.	BK-2623-401-R1		
DATE	20/03/2026	DWG BY	RD	CHK BY	BB

2 Floor Plan
1:100