




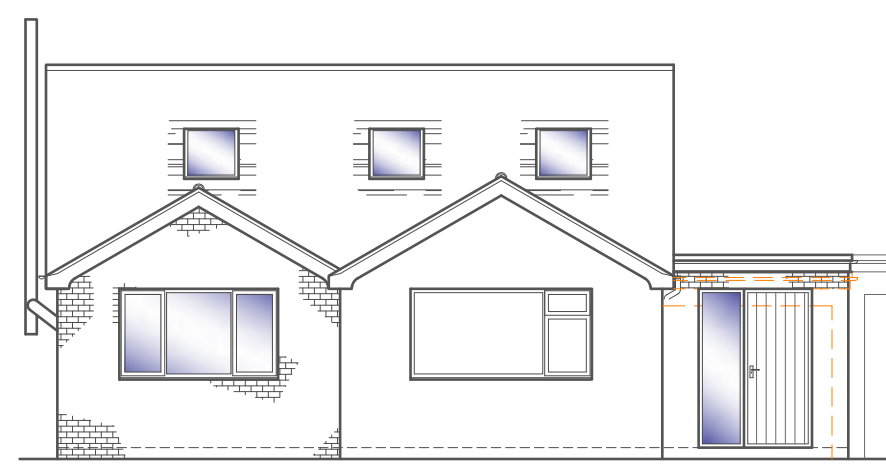


FRONT ELEVATION
Scale 1:100

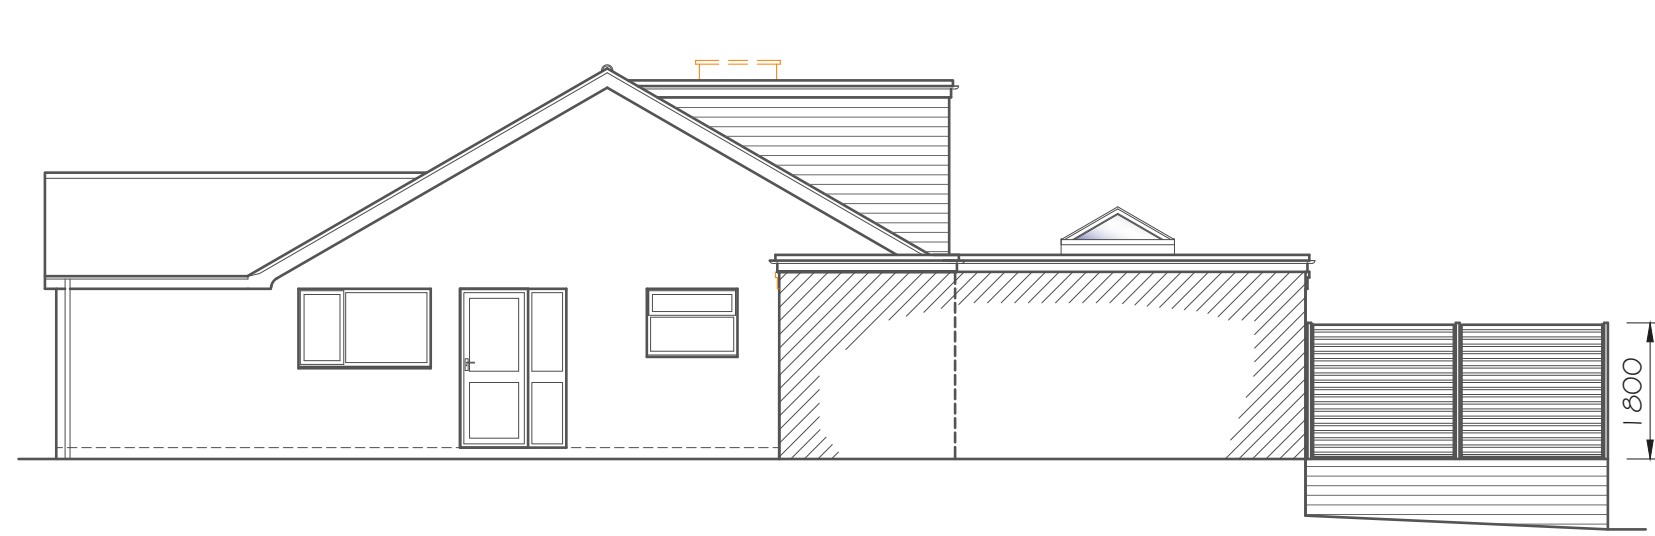


SIDE ELEVATION
Scale 1:100

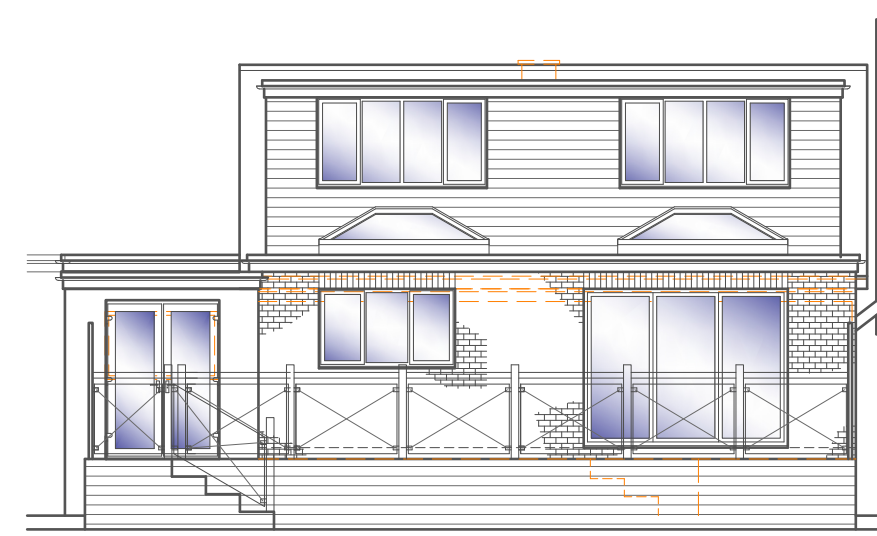


REAR ELEVATION
Scale 1:100

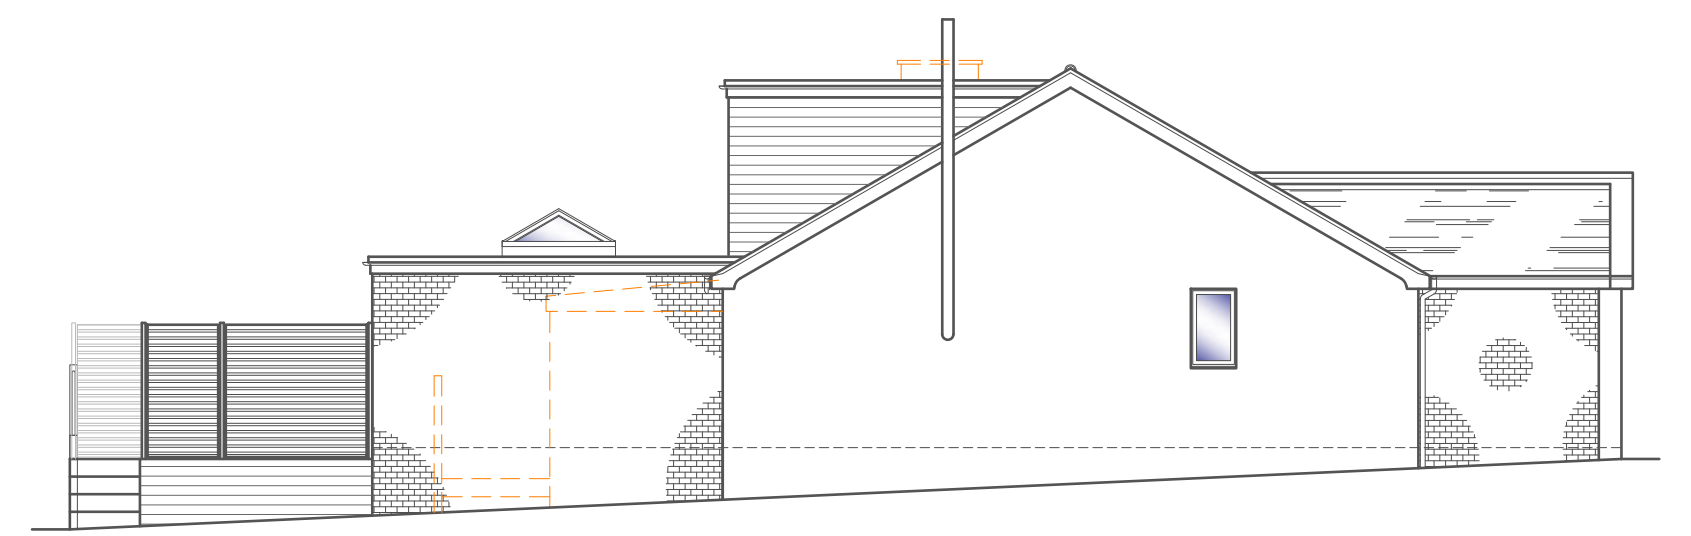


SIDE ELEVATION
Scale 1:100

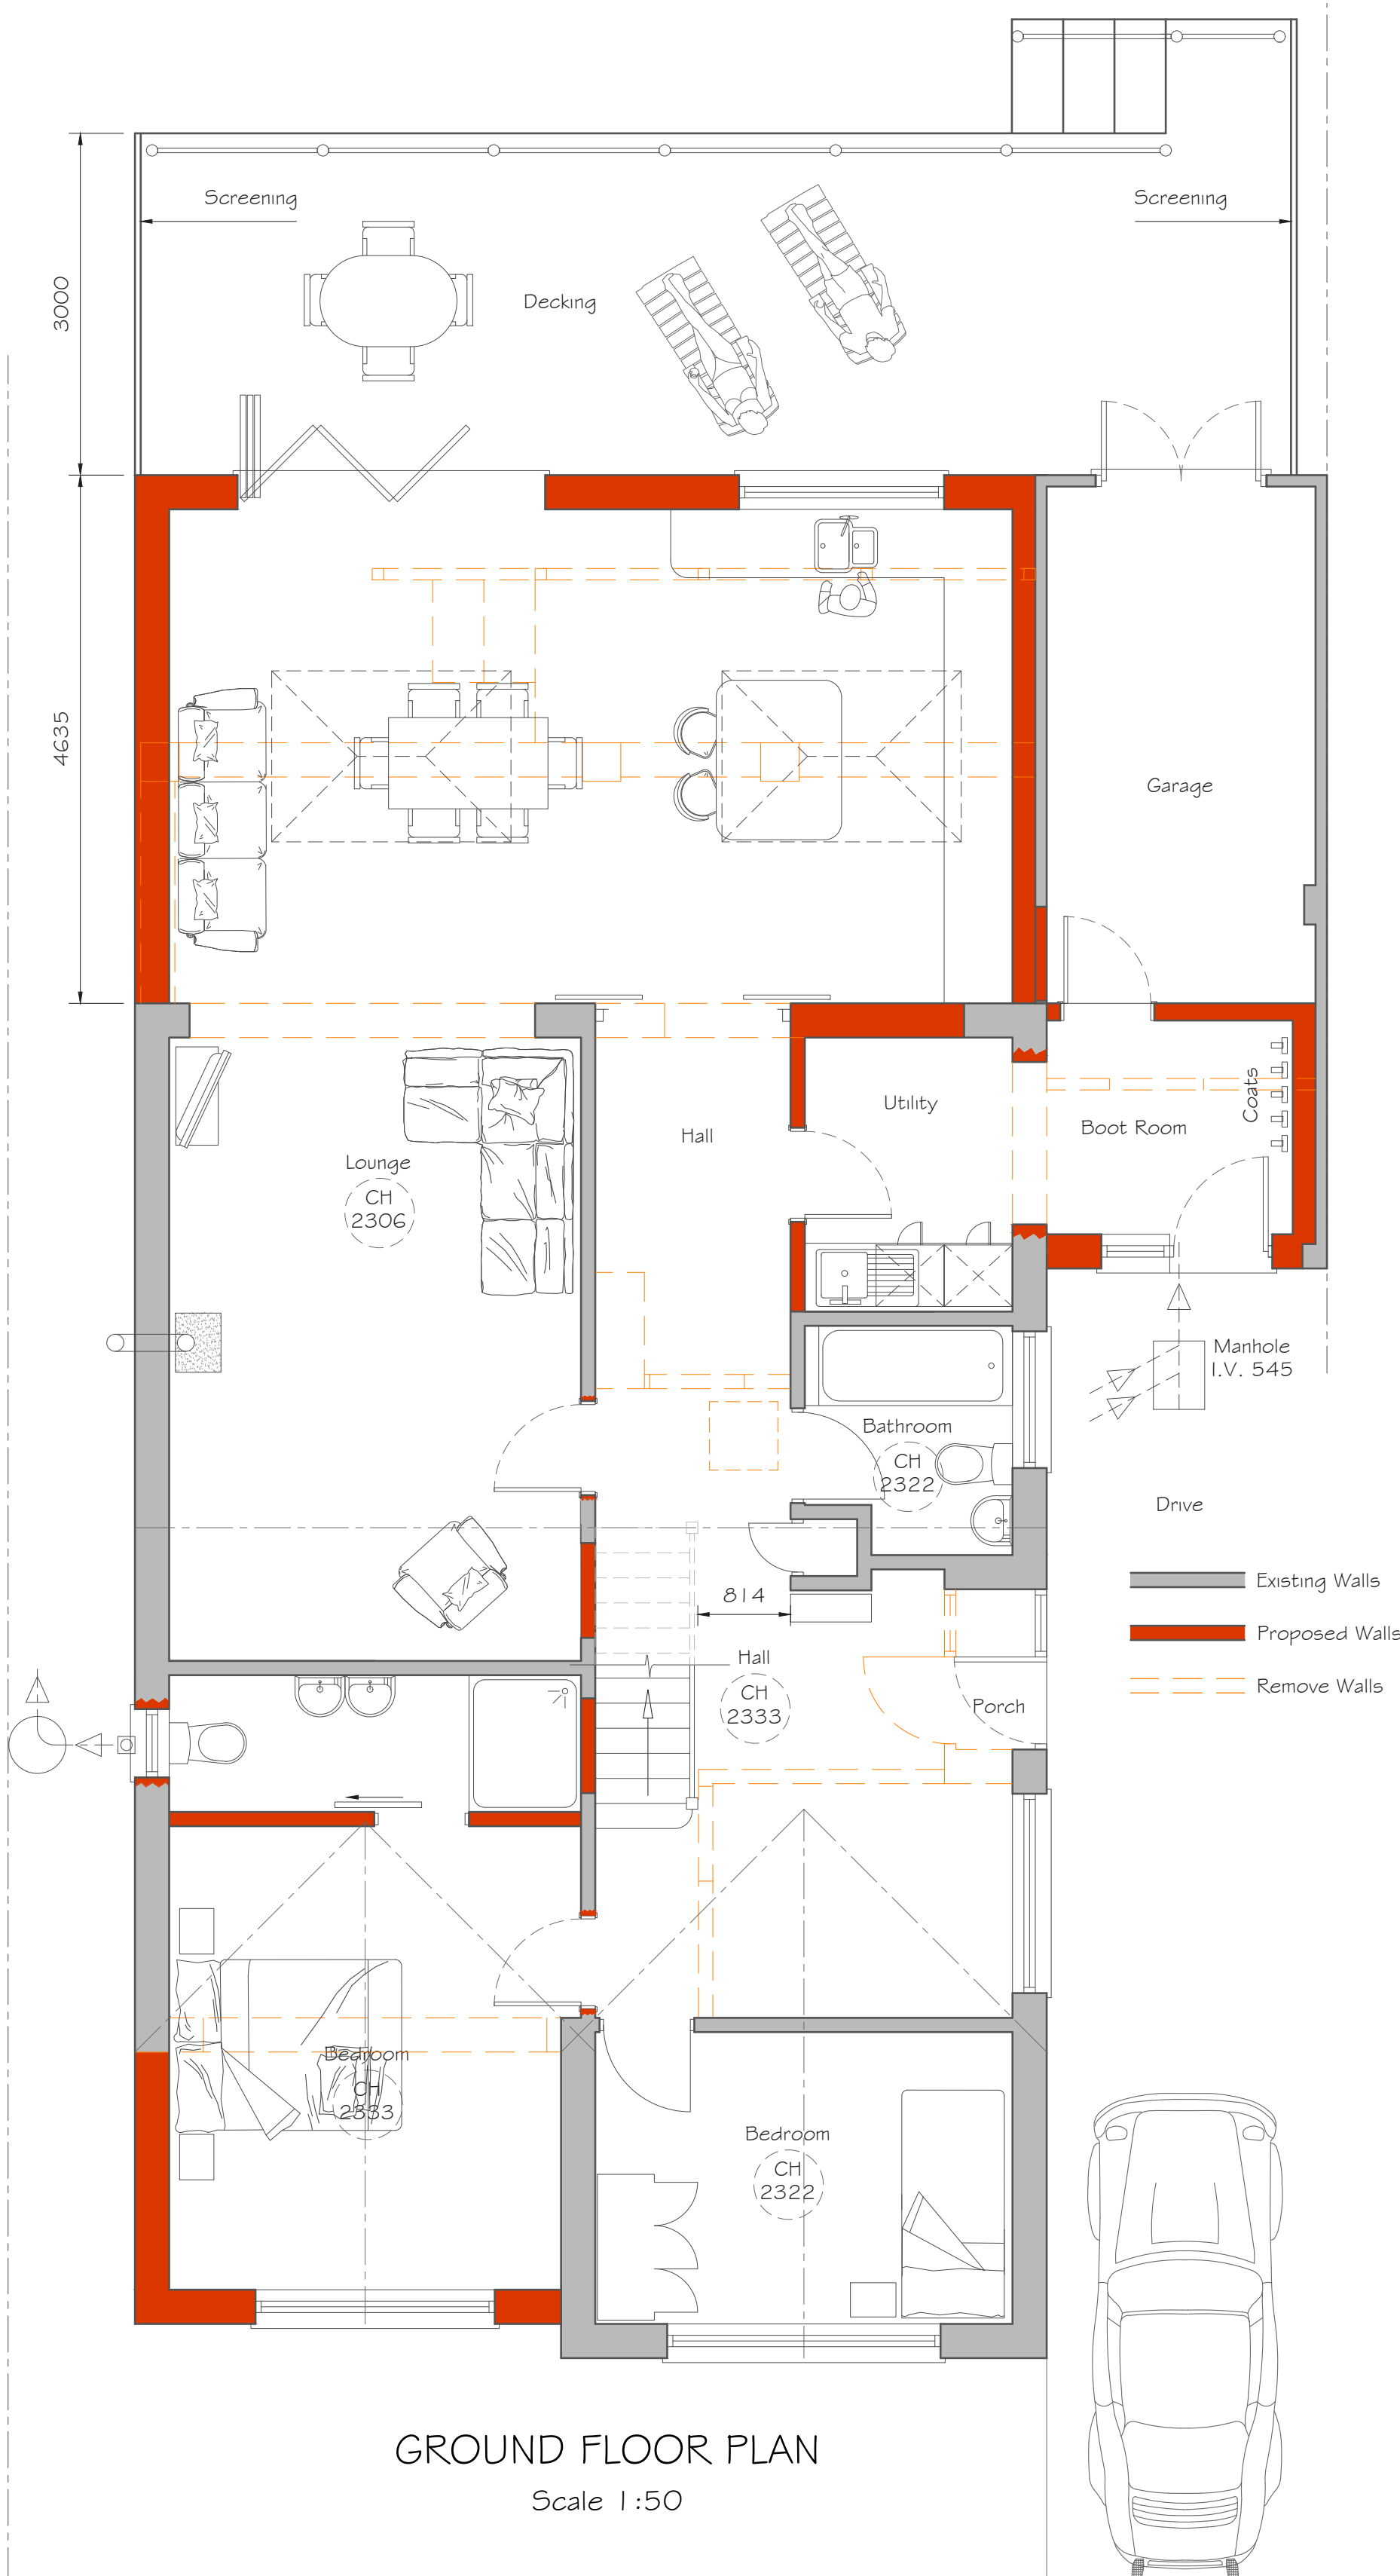

GROUND FLOOR PLAN
Scale 1:50

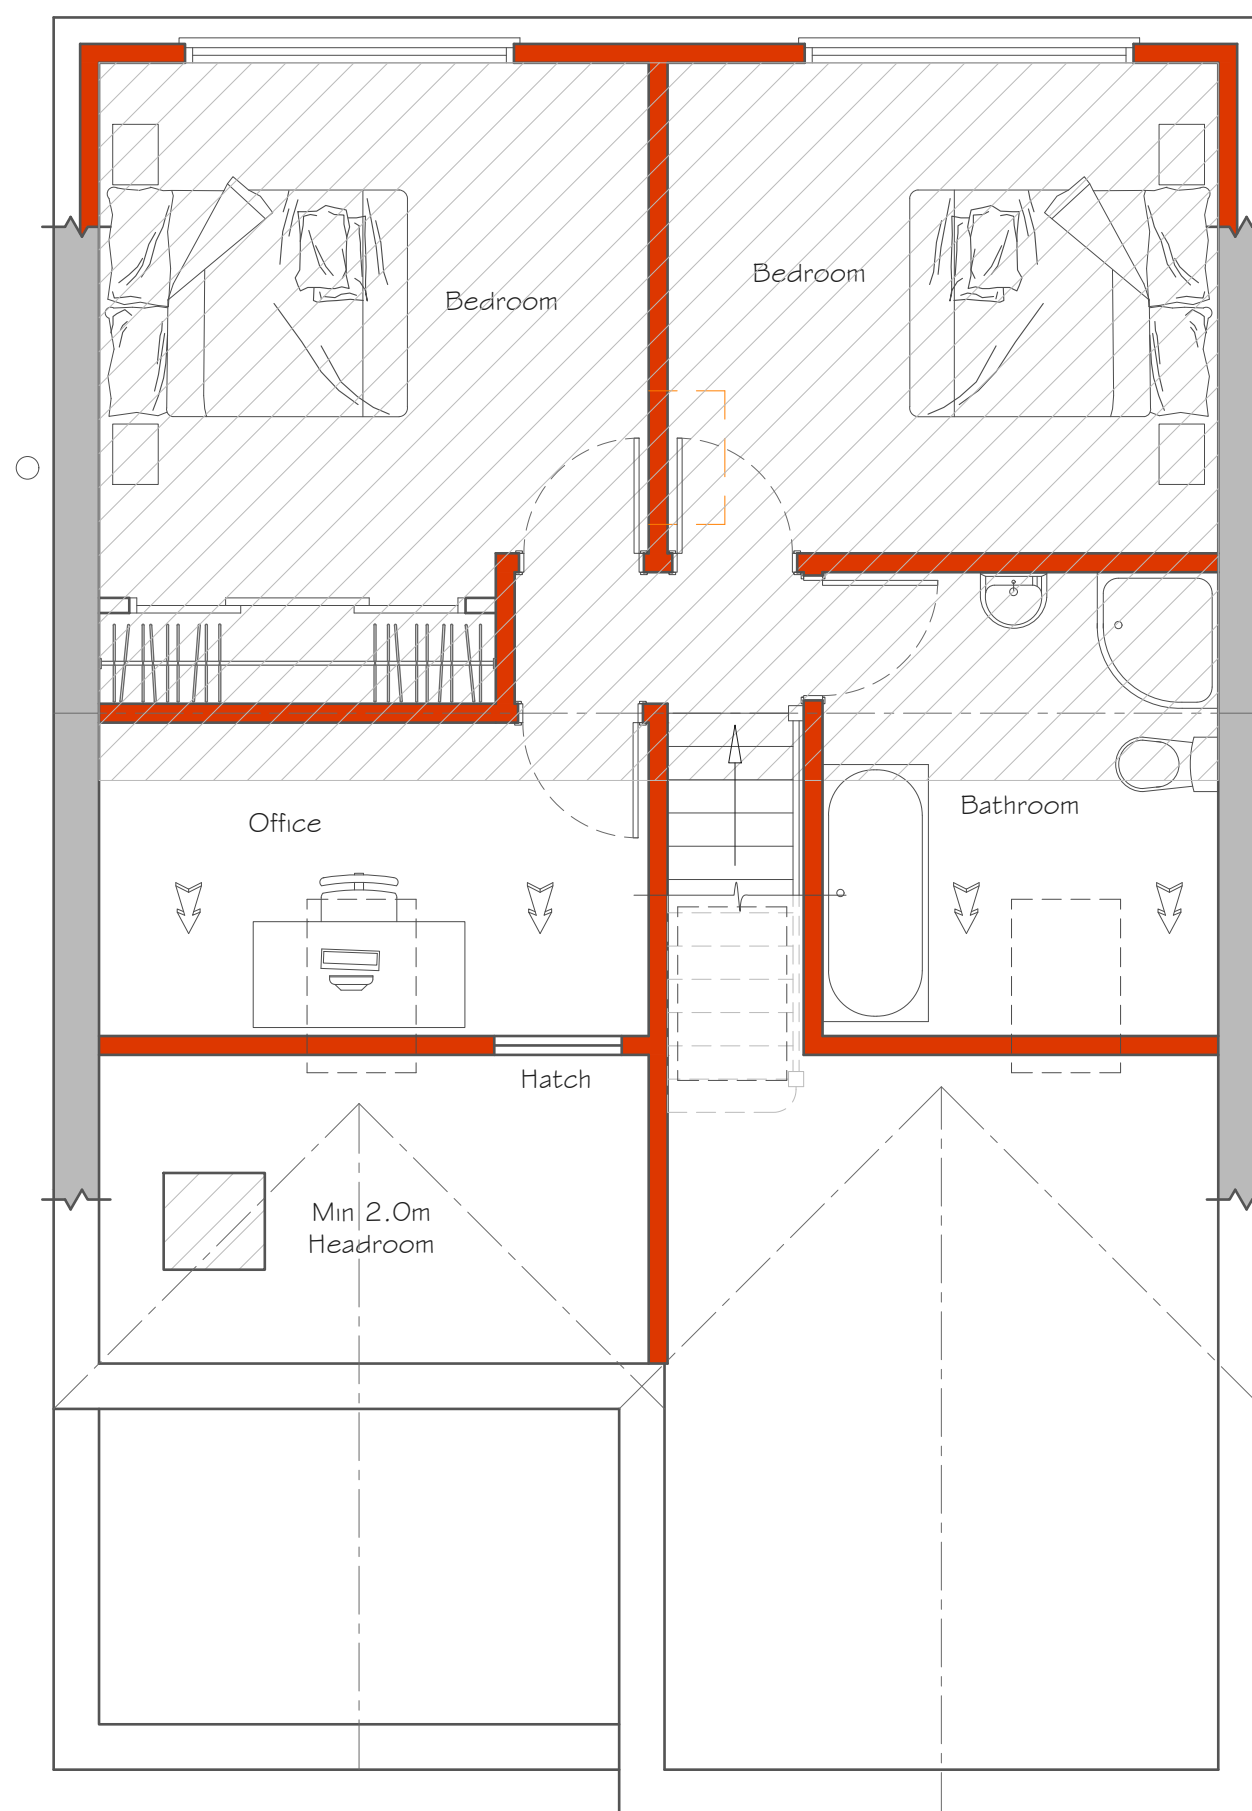



FIRST FLOOR PLAN
Scale 1:50

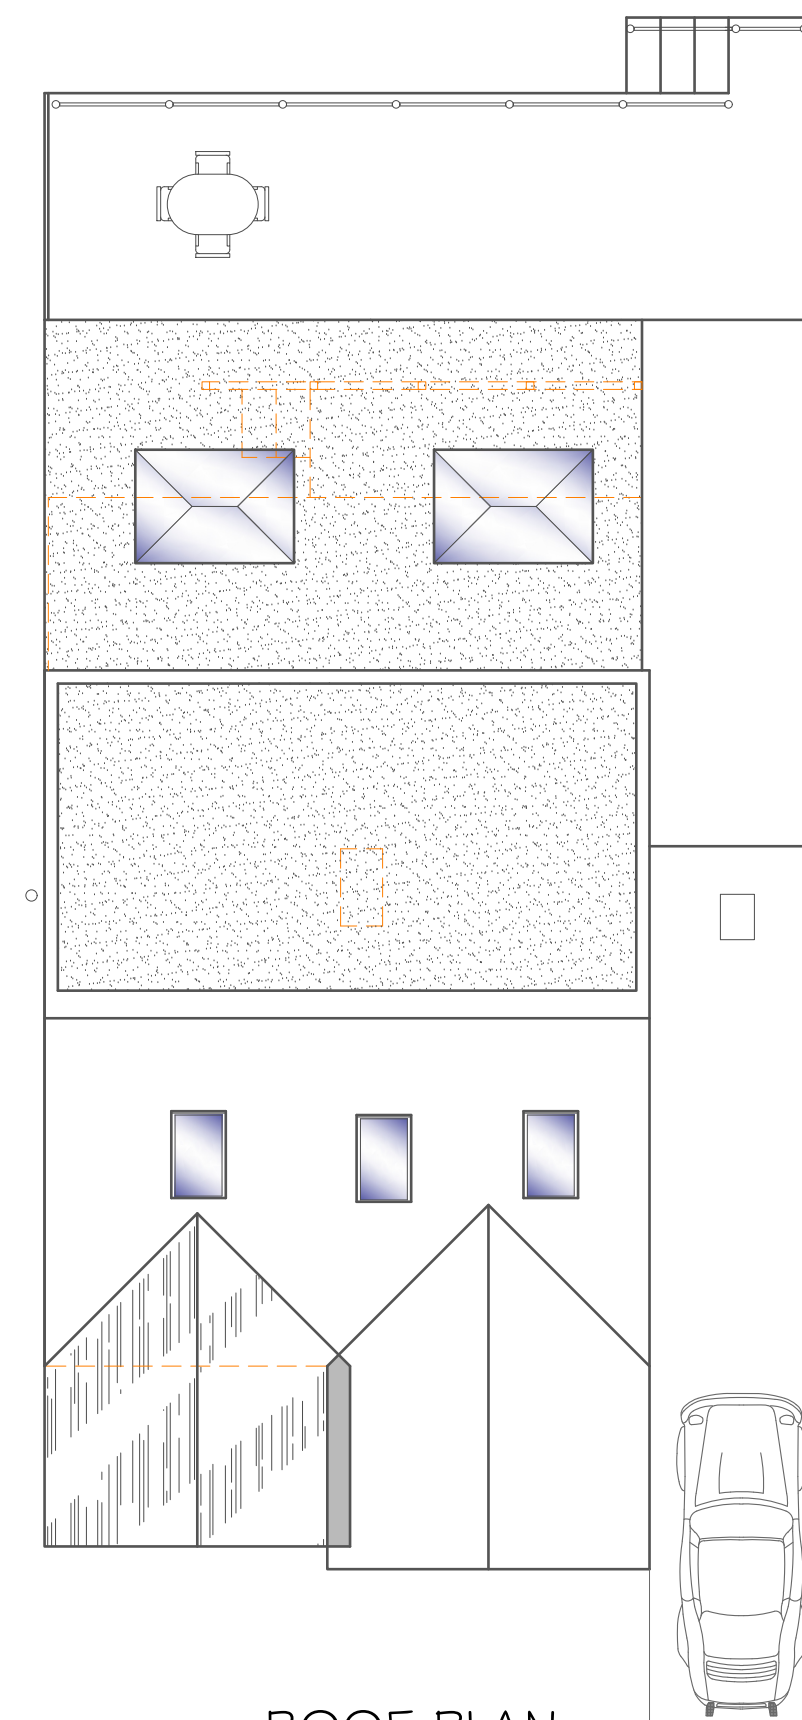

ROOF PLAN
Scale 1:100



BLOCK PLAN
Scale 1:500

 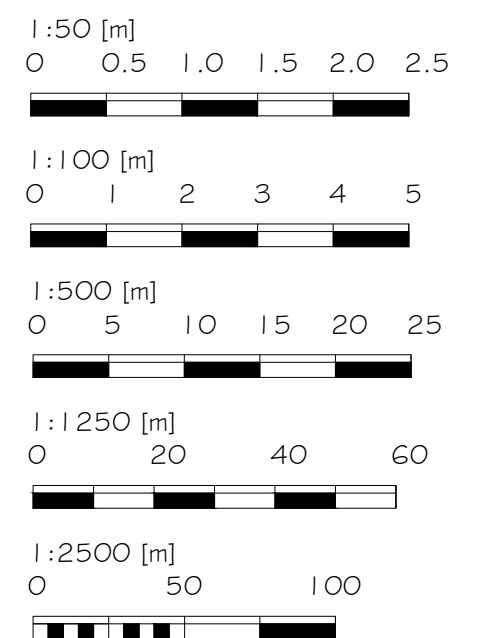

Alex Dawson
www.addraughting.co.uk
alex@addraughting.co.uk
01672 511412
07791 341698

59 Barrow Close
Marlborough
Wiltshire
SN8 2BE



AD DRAUGHTING
ARCHITECTURAL SERVICES

Client

MR & MRS MOLLART

Job Title

EXTENSION AT:
8 WEST MANTON,
MARLBOROUGH,
WILTSHIRE,
SN8 4HN.

Drawing Title

PROPOSED ELEVATIONS AND PLANS

Scale

A5 SHOWN

Date

28/07/2026

Drawn

AD

Drawing No.

1658-02

Rev

G