

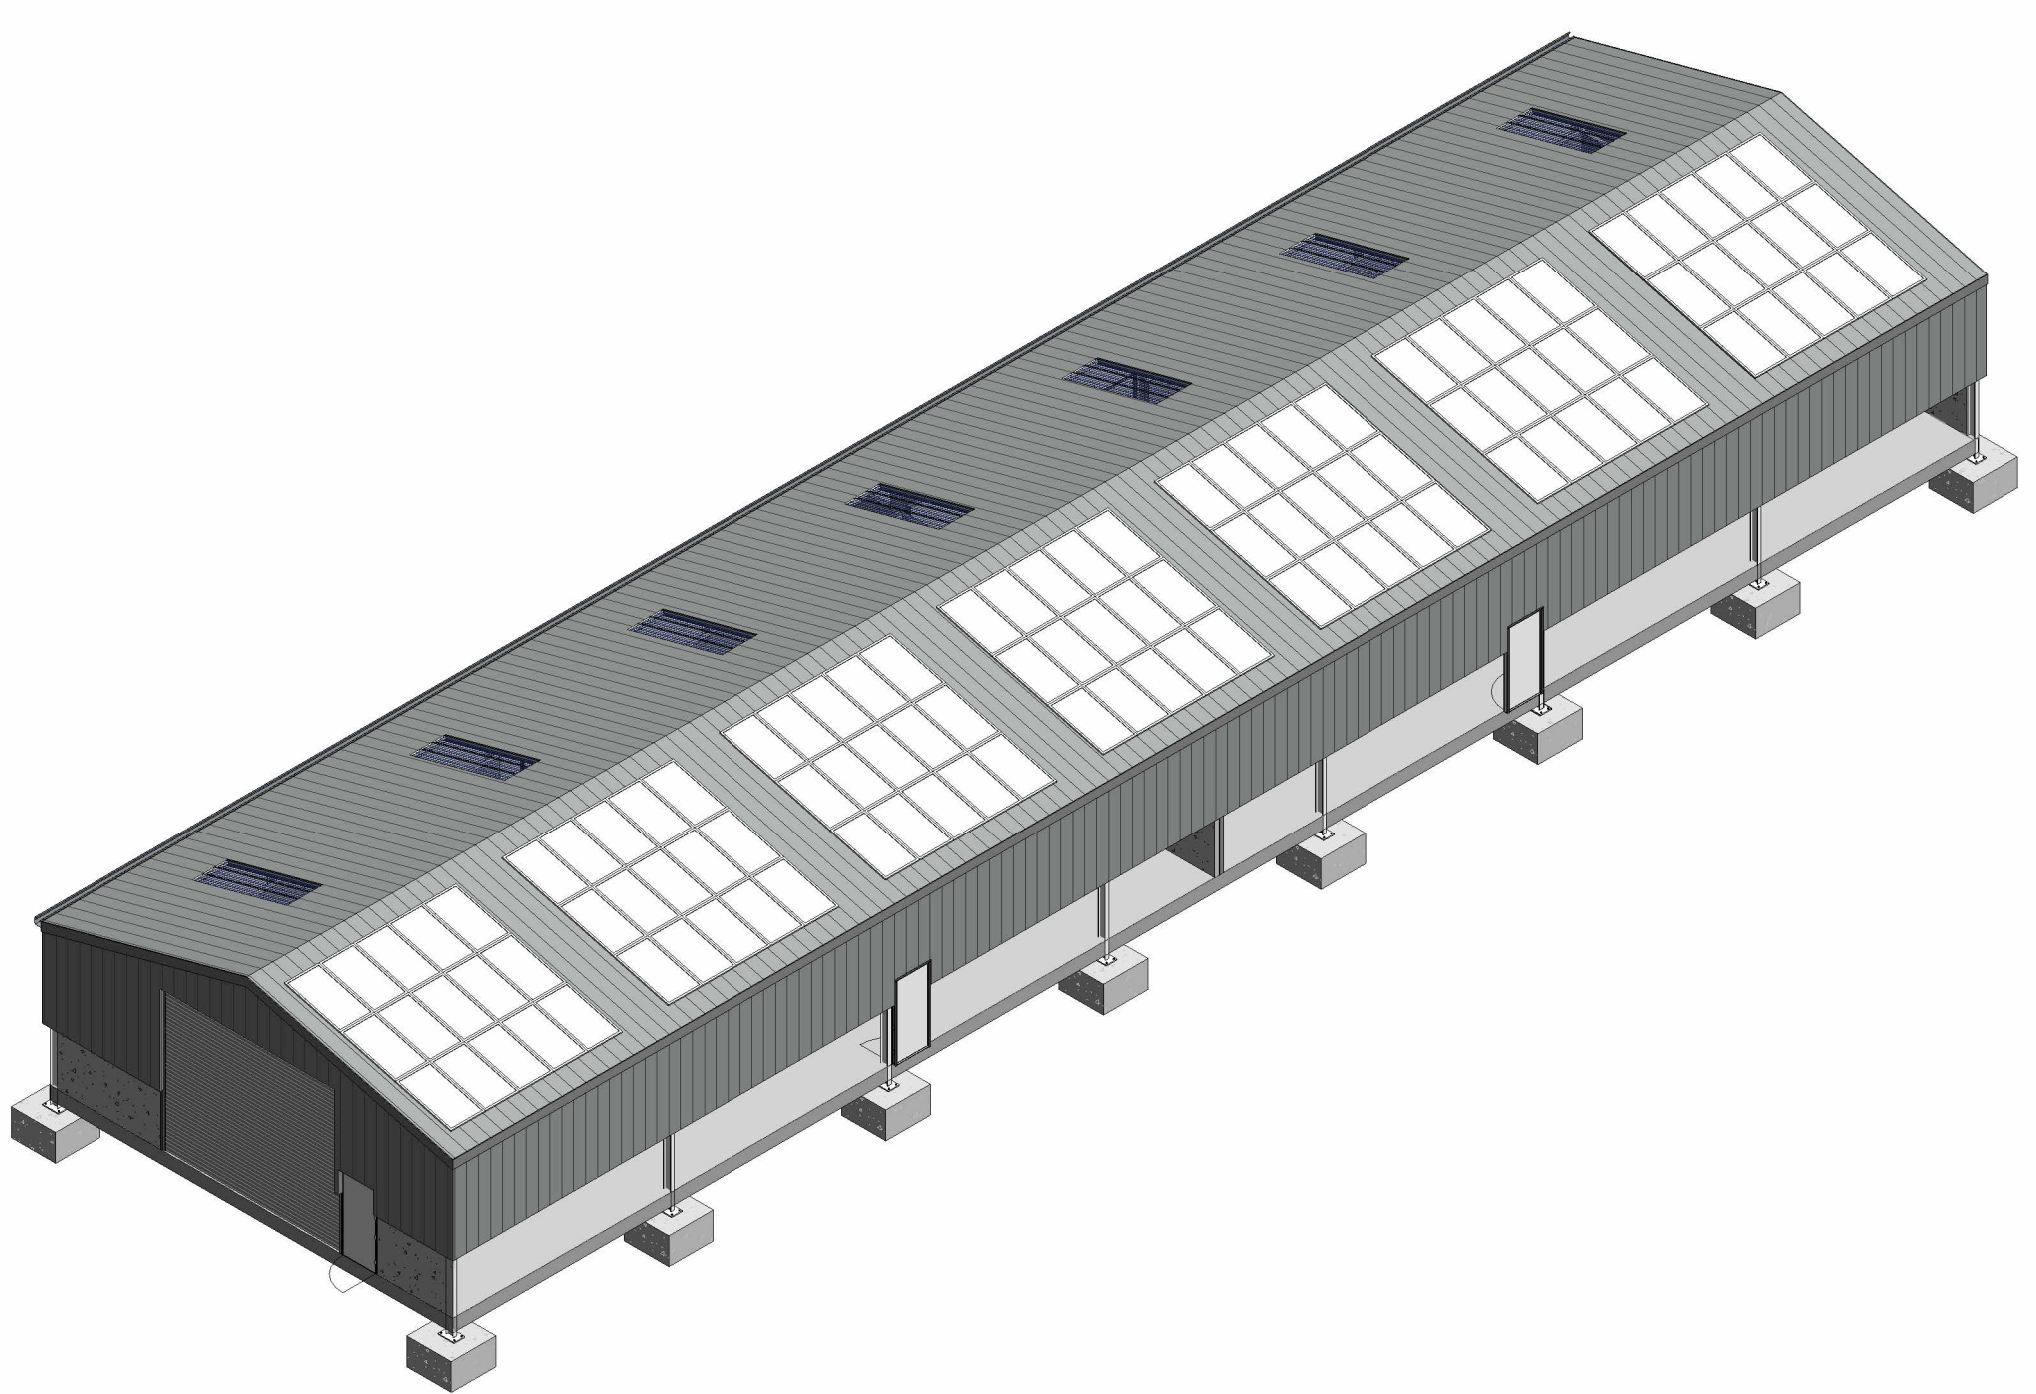


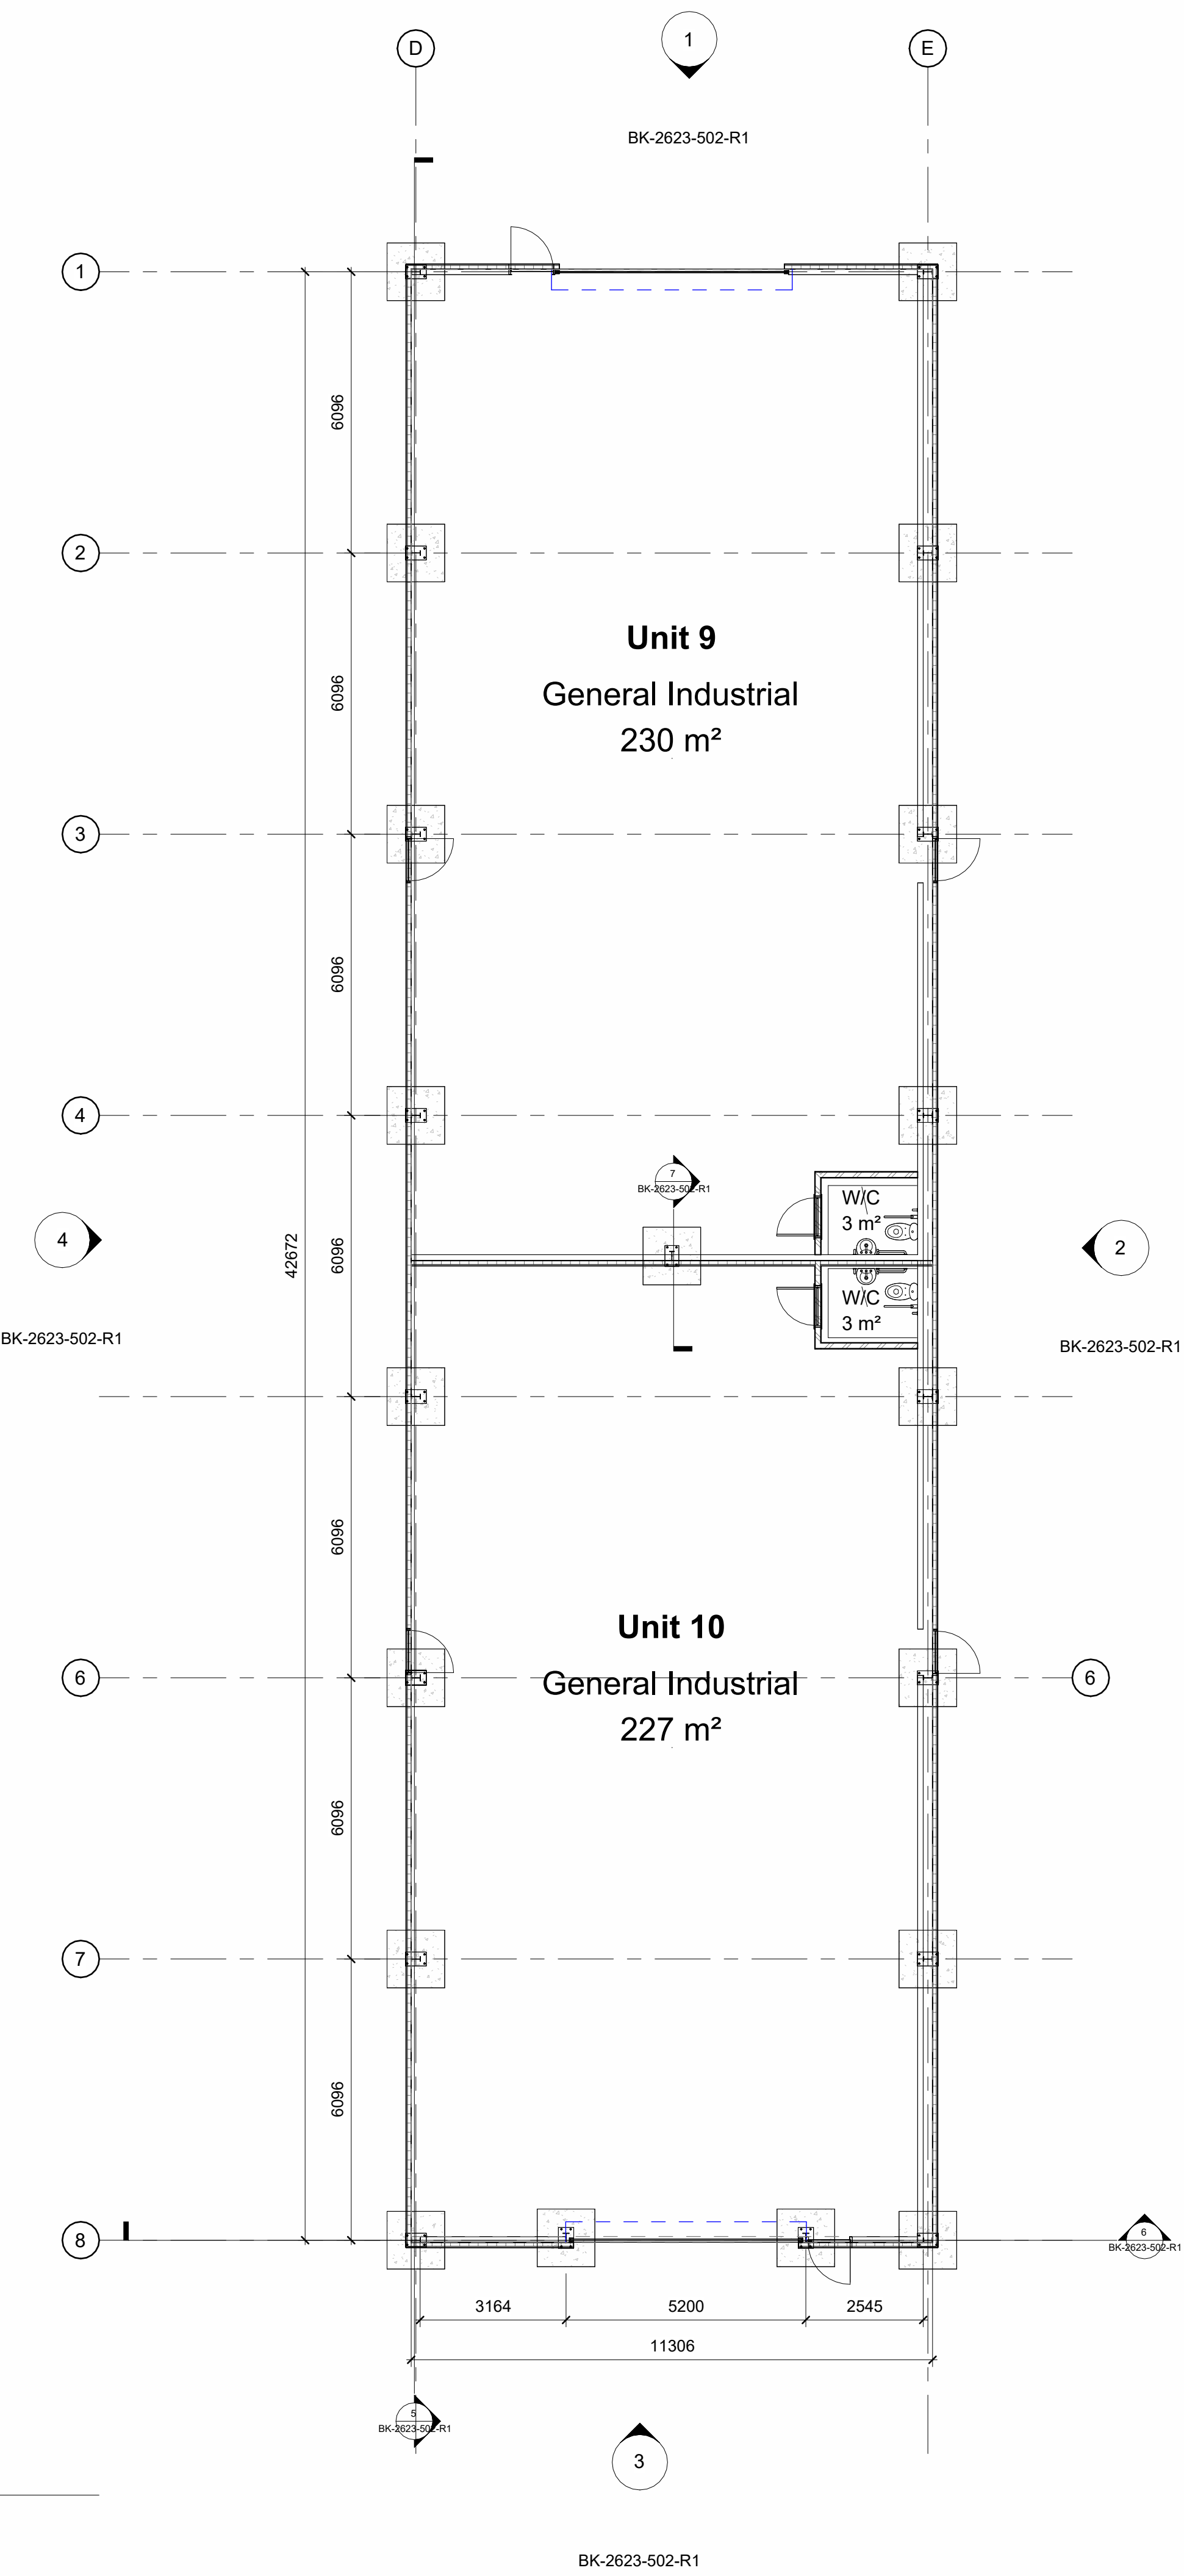

1 3D View

2 Floor Plan
1 : 100

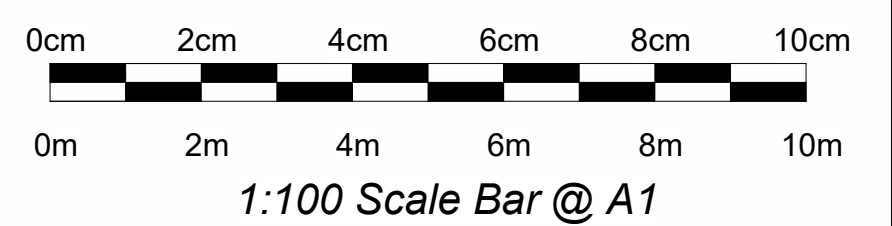

No.	Description	Date
R1	Number sequencing amended and job # updated.	24/07/26

This drawing is the property of BK Grain Handling Engineers and must not be copied or disclosed to third parties, except on the order of, or with the permission of BK Grain Handling Engineers and is subject to their recall.

Enclosure to



Littlecote Road
Froxfield
Nr. Marlborough
Wiltshire
SN8 3JY

Specialist in Grain Handling and Milling Equipment
Tel: (01488) 684154
Email: info@bkgrain.co.uk
Website: bkgrain.co.uk

PROJECT
Commercial Building (F2)

CUSTOMER
Reachswitch Ltd
Copse Drive Dairy, Copse Drive, Ogbourne
St George, Wiltshire, SN8 1RW

SHEET
Floor Plan and 3D View

SCALE	1 : 100	DRAWING NO.	BK-2623-501-R1
DATE	20/03/2026	DWG BY	RD
		CHK BY	BB