

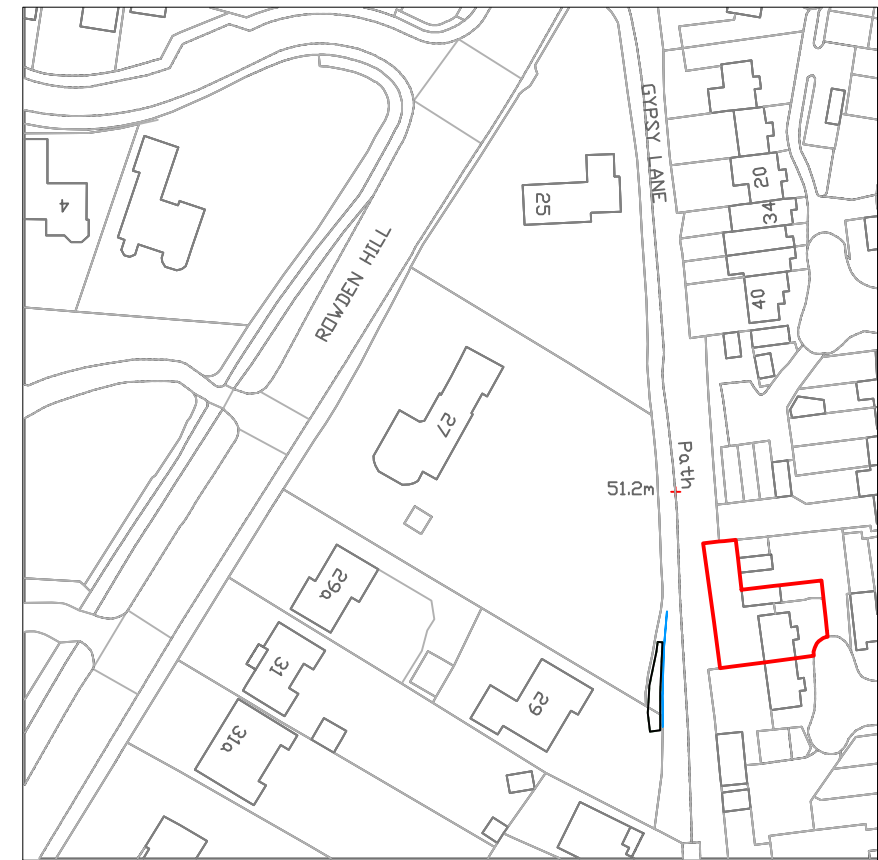


* COPYRIGHT.
DO NOT SCALE EXCEPT FOR PLANNING PURPOSES.
CHECK ALL DIMENSIONS ON SITE.
THIS DRAWING IS ONLY TO BE USED ON THE SITE
FOR WHICH DESIGNED.

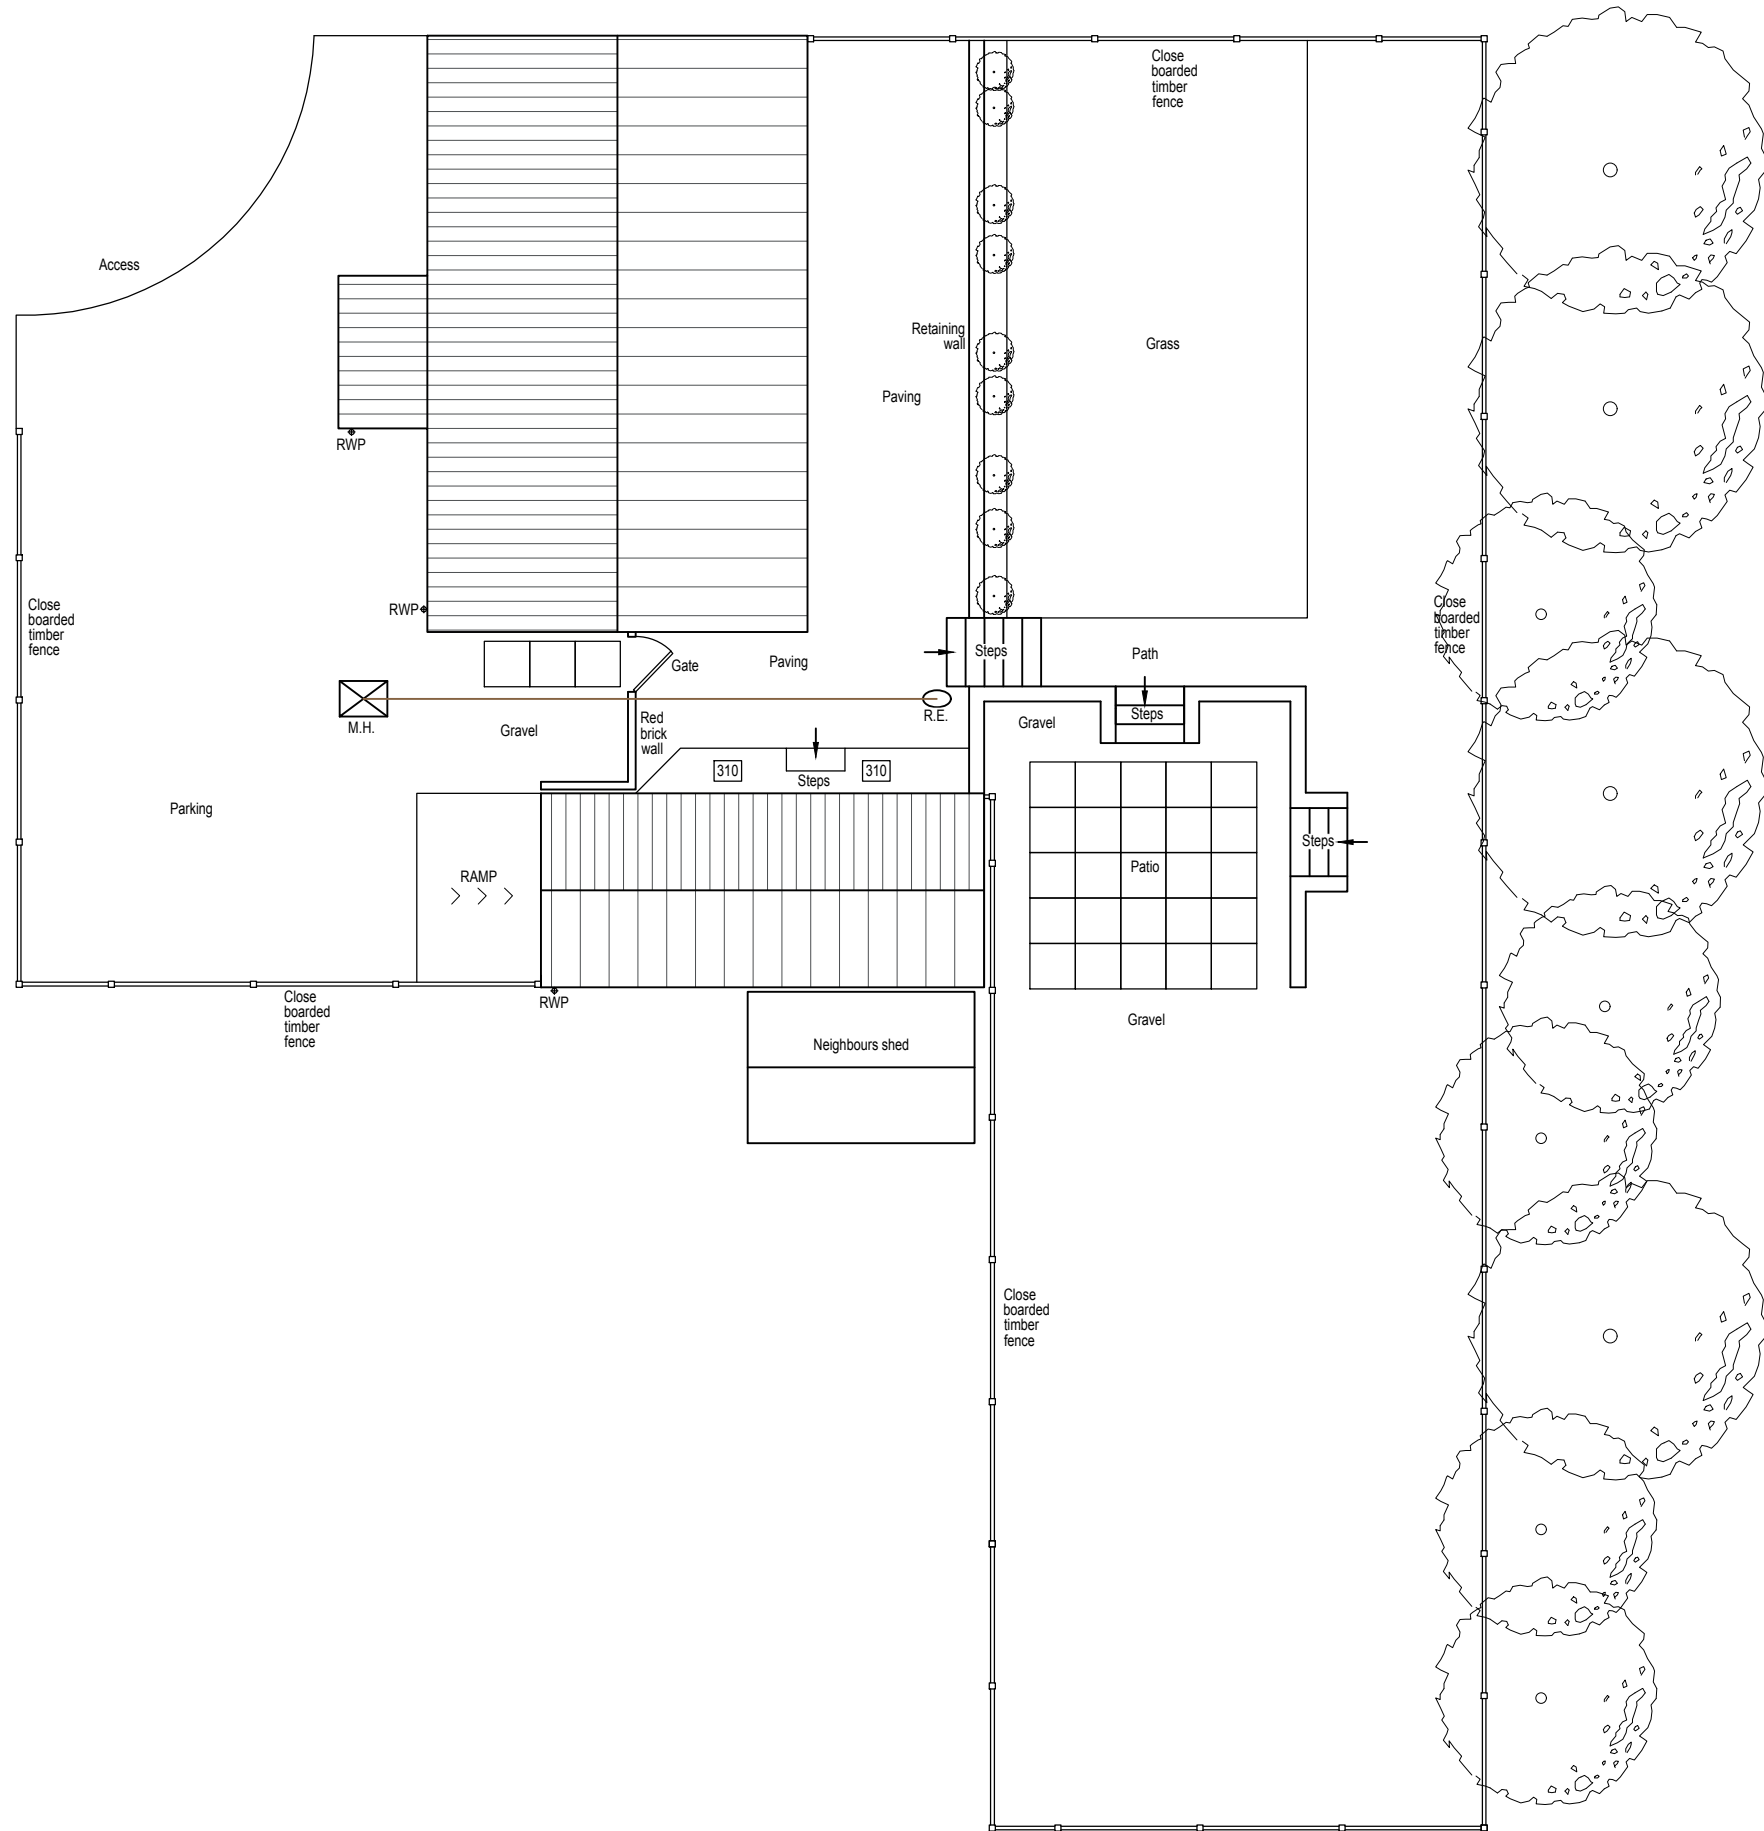

SITE LOCATION PLAN

1:1250 12.5m 25 37.5m 50 62.5m 75

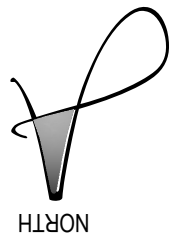

LEGEND

- Site Boundary
- Existing tree planting.
- Existing greenery.
- Access Door
- Primary Access Door

EXISTING SITE PLAN

1:100 1m 2m 3m 4m 5m 6m

REVISIONS		DATE
CLIENT: MR SINNOTT		
PROJECT: PROPOSED REPLACEMENT WORKSHOP AT 60 CHARTER ROAD, CHIPPENHAM, WILTSHIRE, SN15 2RA		
TITLE: EXISTING SITE PLAN SITE LOCATION PLAN		
DRAWN: RJ		SCALES @ A3: 1:100, 1:1250
CHECKED: JA		
DATE: AUG 26		
DRG No: AA/26/20/01		REV.: -
Armstrong architecture THE OLD BAKEHOUSE, 21 TIMBER STREET, CHIPPENHAM, WILTSHIRE, SN15 3BS 01249 404 004 info@armstrongarchitecture.co.uk		