





Rear - North East


Elevations Proposed 1:100

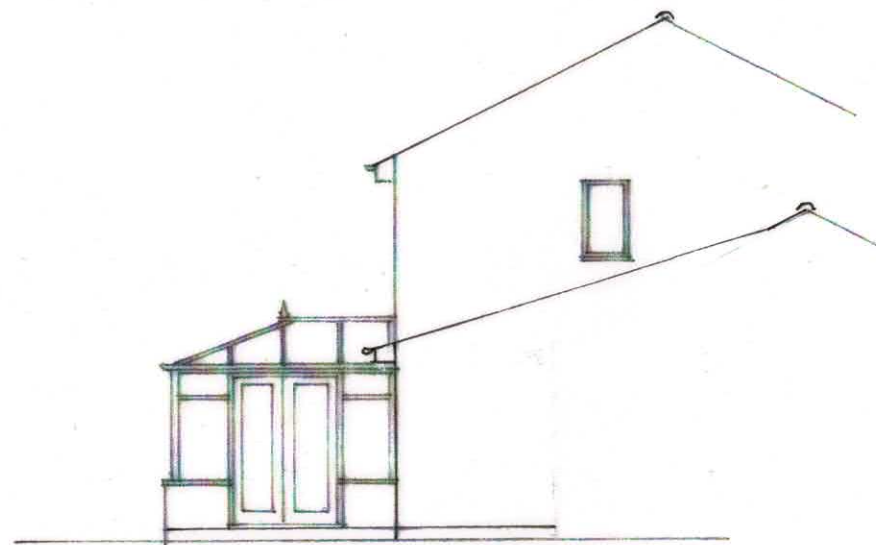

Side - North West

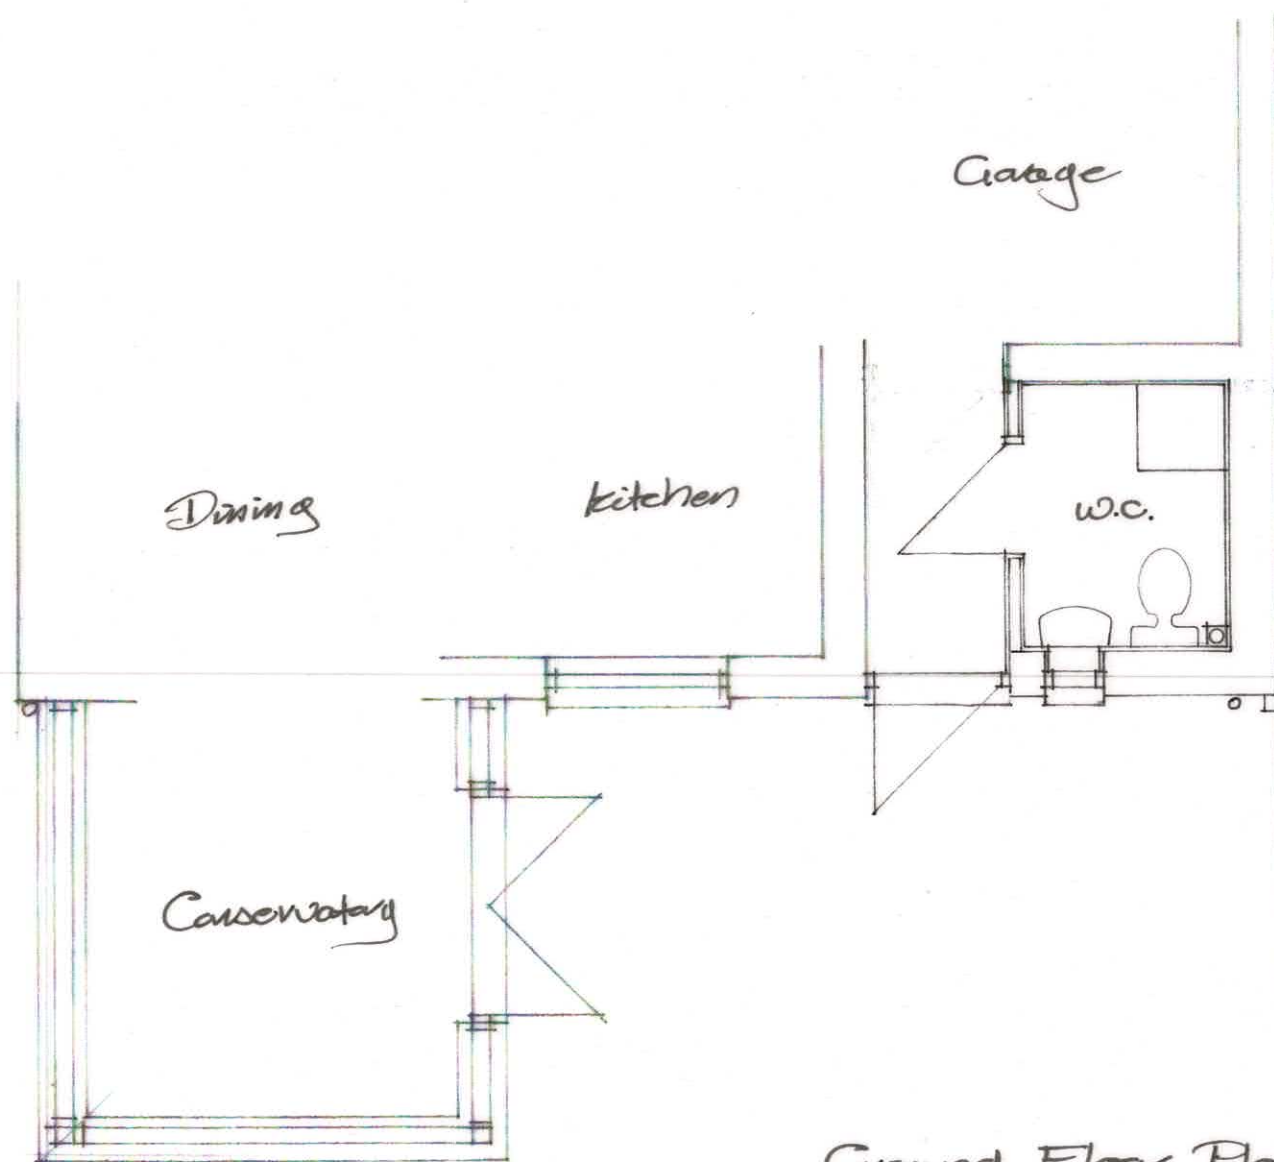

Ground Floor Plan Proposed 1:50

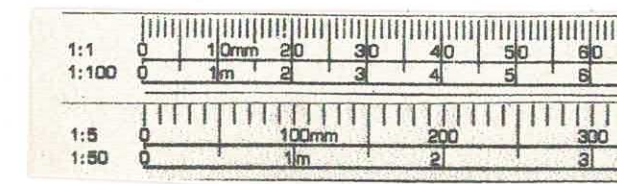

A3

 3 Potley Lane Corsham, Wilts SN13 9RY 01225811057	
Project 12 Bramble Drive Chippenham SN15 3PH	
Drawing Plan & Elevations Proposed	
Scale 1:50 1:100	Drawing No 2633/3
Date Sept 26	Drawn CH