




Rear - North East




Side - North West.

Elevations Existing 1:100

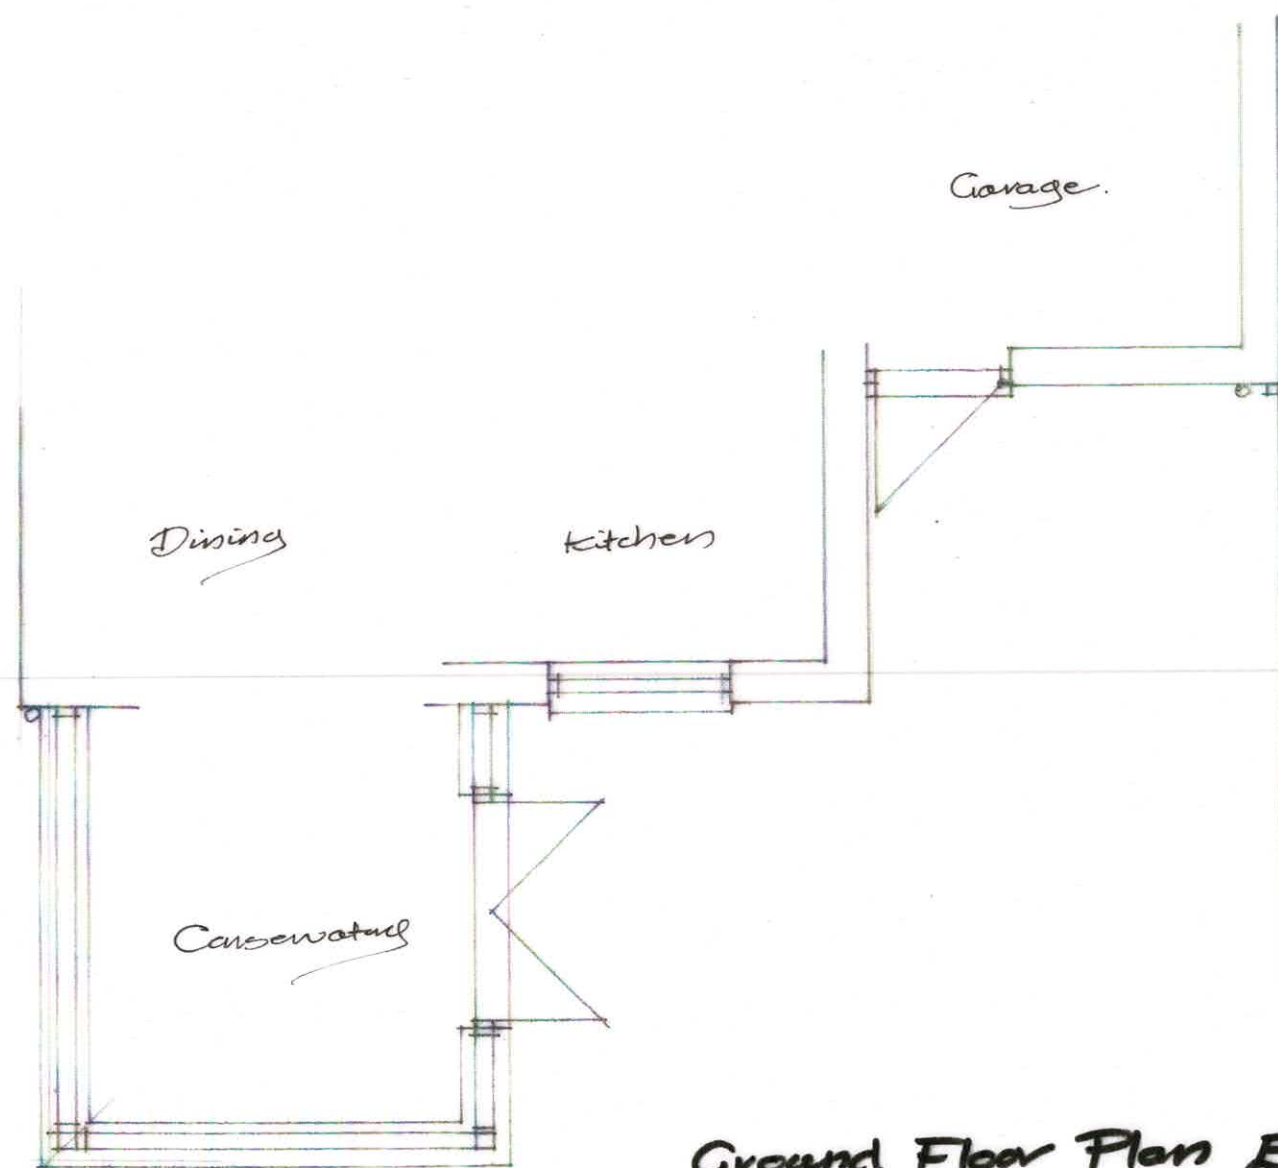

Ground Floor Plan Existing 1:50

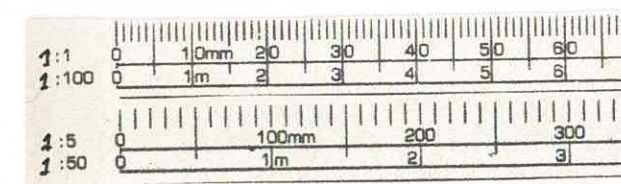

A3

		3 Potley Lane Corsham, Wilts SN13 9RY 01225811057
Project 12 Bramble Drive Chippenham SN15 3PH		
Drawing Plan & Elevations Existing		
Scale 1:50 1:100	Drawing No 2693/2	
Date Sept 26	Drawn CH	