



NOTE:
OTHER THAN FOR THE PURPOSES OF PLANNING, DO NOT SCALE THESE DRAWINGS.
USE WRITTEN DIMENSIONS ONLY. ALL DIMENSIONS TO BE CHECKED ON SITE PRIOR TO COMMENCEMENT OF WORK.
THIS DRAWING IS THE COPYRIGHT OF SIMPSON HILDER ASSOCIATES LIMITED AND MAY NOT BE REPRODUCED, COPIED OR ALTERED IN ANY WAY WITHOUT WRITTEN AUTHORITY

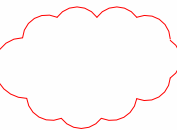

REVISION CLOUD

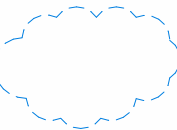

TO BE CONFIRMED




Existing East Elevation

1:50


Existing West Elevation

1:50

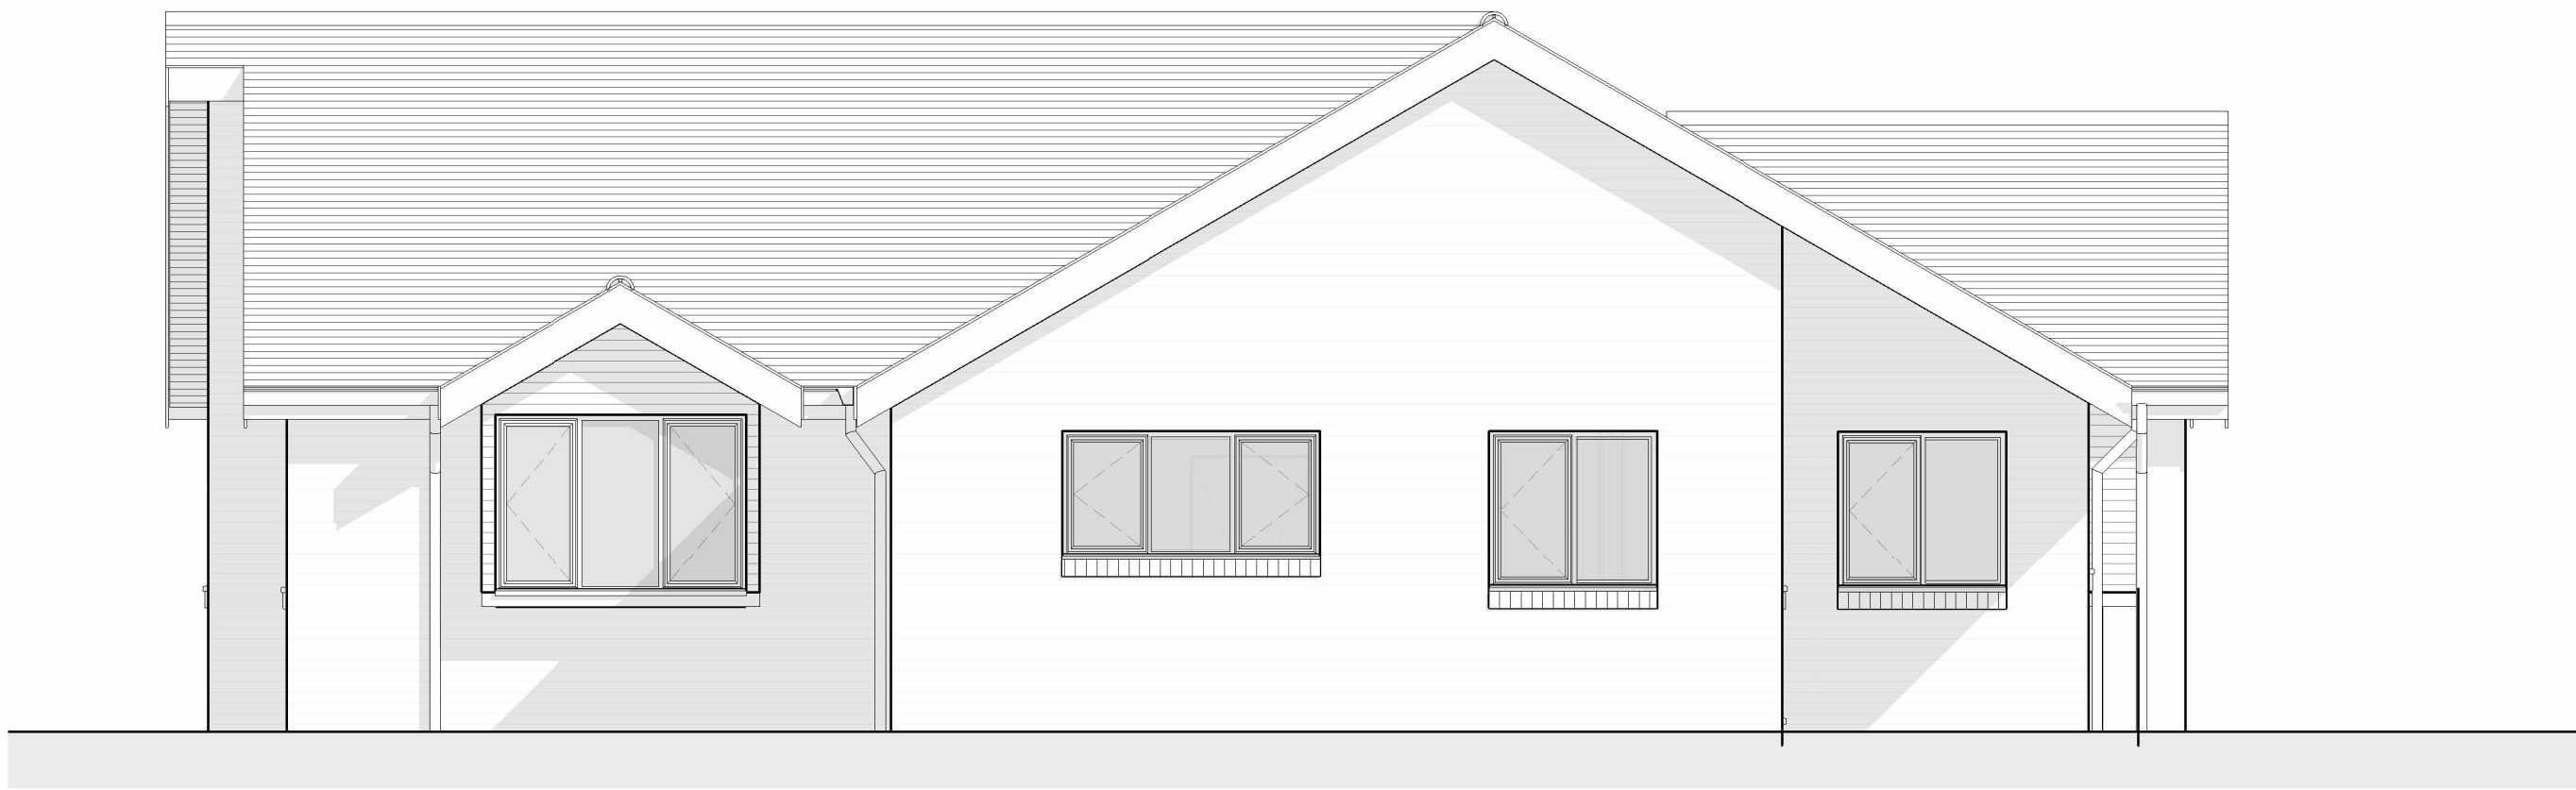


Existing South Elevation

1:50

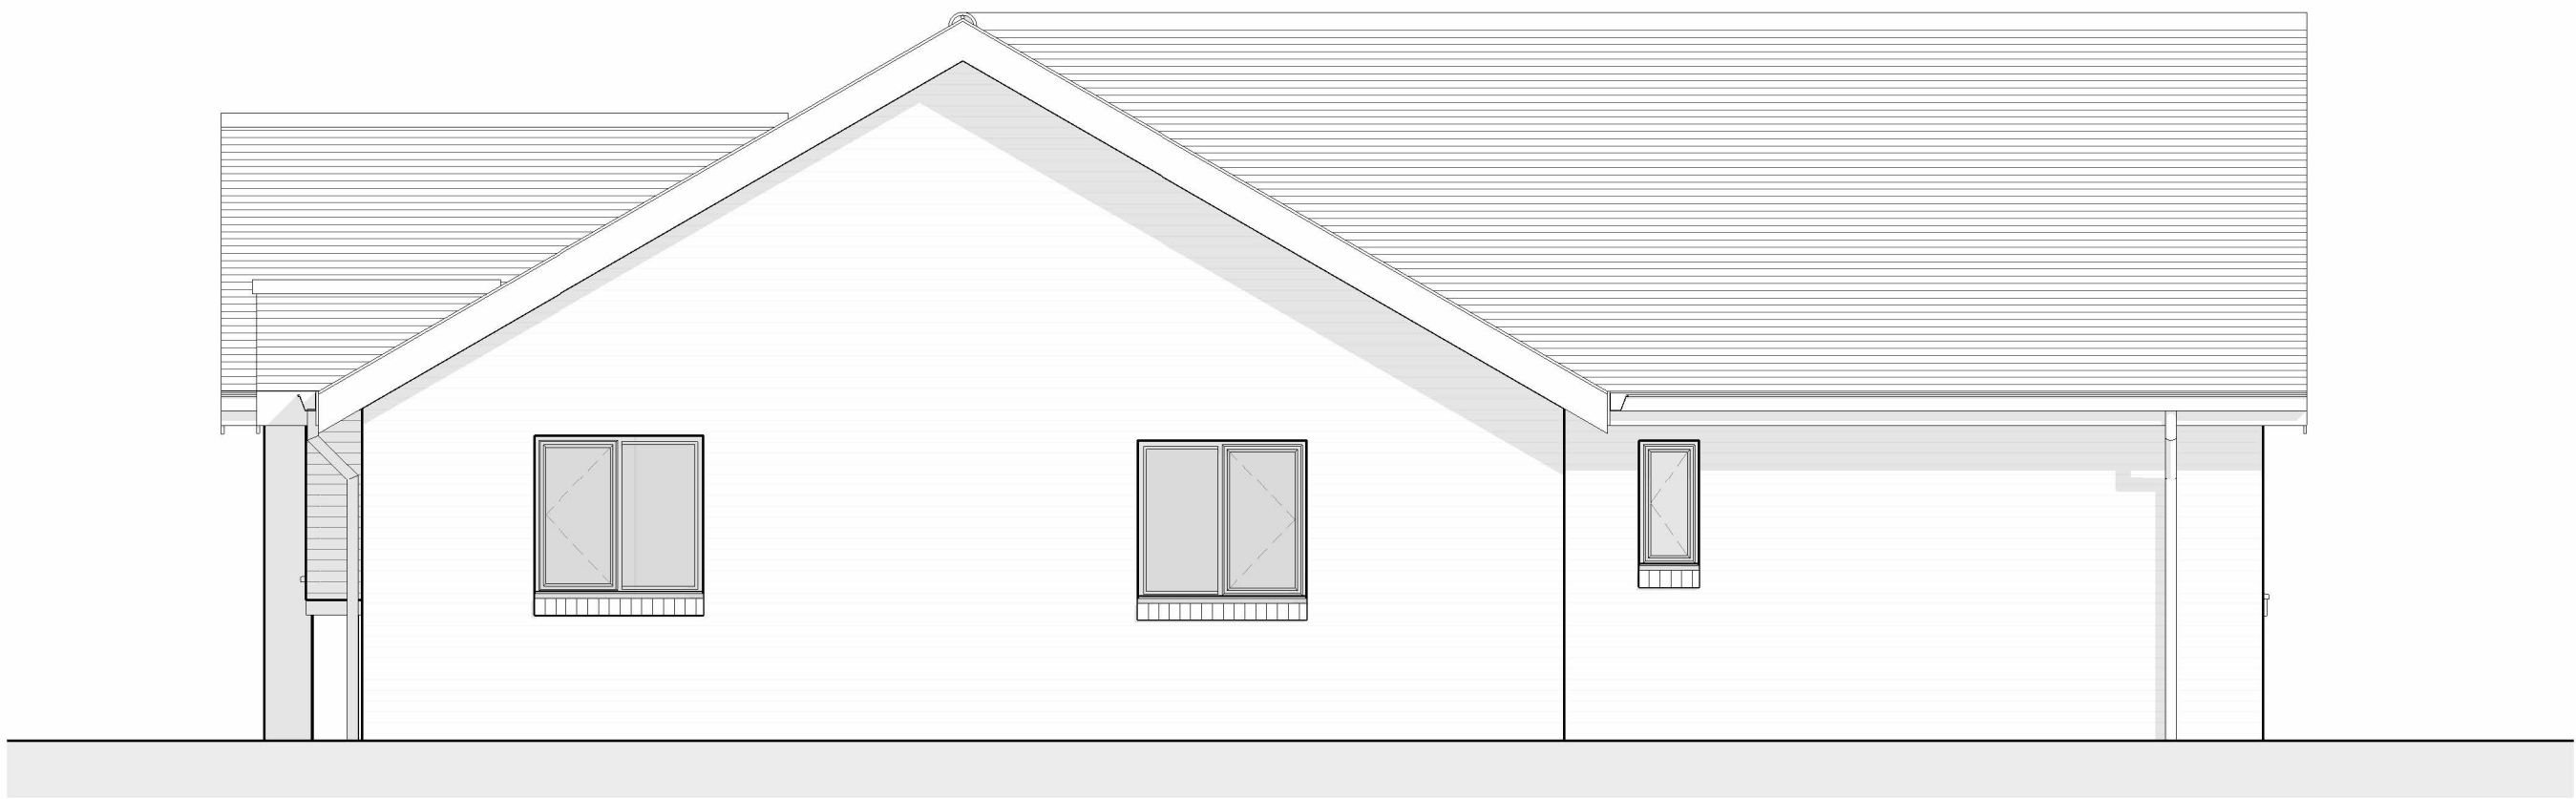

Existing North Elevation

1:50

 

D	SEPT 2026	Planning Issue	ZR	•
C	21.05.2026	Design Amendments	ZR	•
B	JAN 2026	Planning Application Held	ZR	•
A	03.12.2025	Planning Issue	ZR	MR
Rev	Date	Description	By	Chkd

**SIMPSON
HILDER**
Chartered Architects & Surveyors
023 8028 3798 | simpsonhilder.co.uk

Project
Broad Chalke Surgery, Doves Meadow,
Broad Chalke, Salisbury
SP5 5EL

Description
EXISTING ELEVATIONS

PLANNING			
Drawn ZR	Checked •	Scale 1:50	Date 10/29/25
Drawing No. 10081-103			Revision D

Original size 100mm @A1

SHA_ATLS_V5_0_TITLEBLOCK