



Proposed Site Plan
Area for redevelopment

Scale: 1:2000

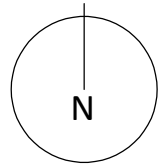

Proposed Site Plan

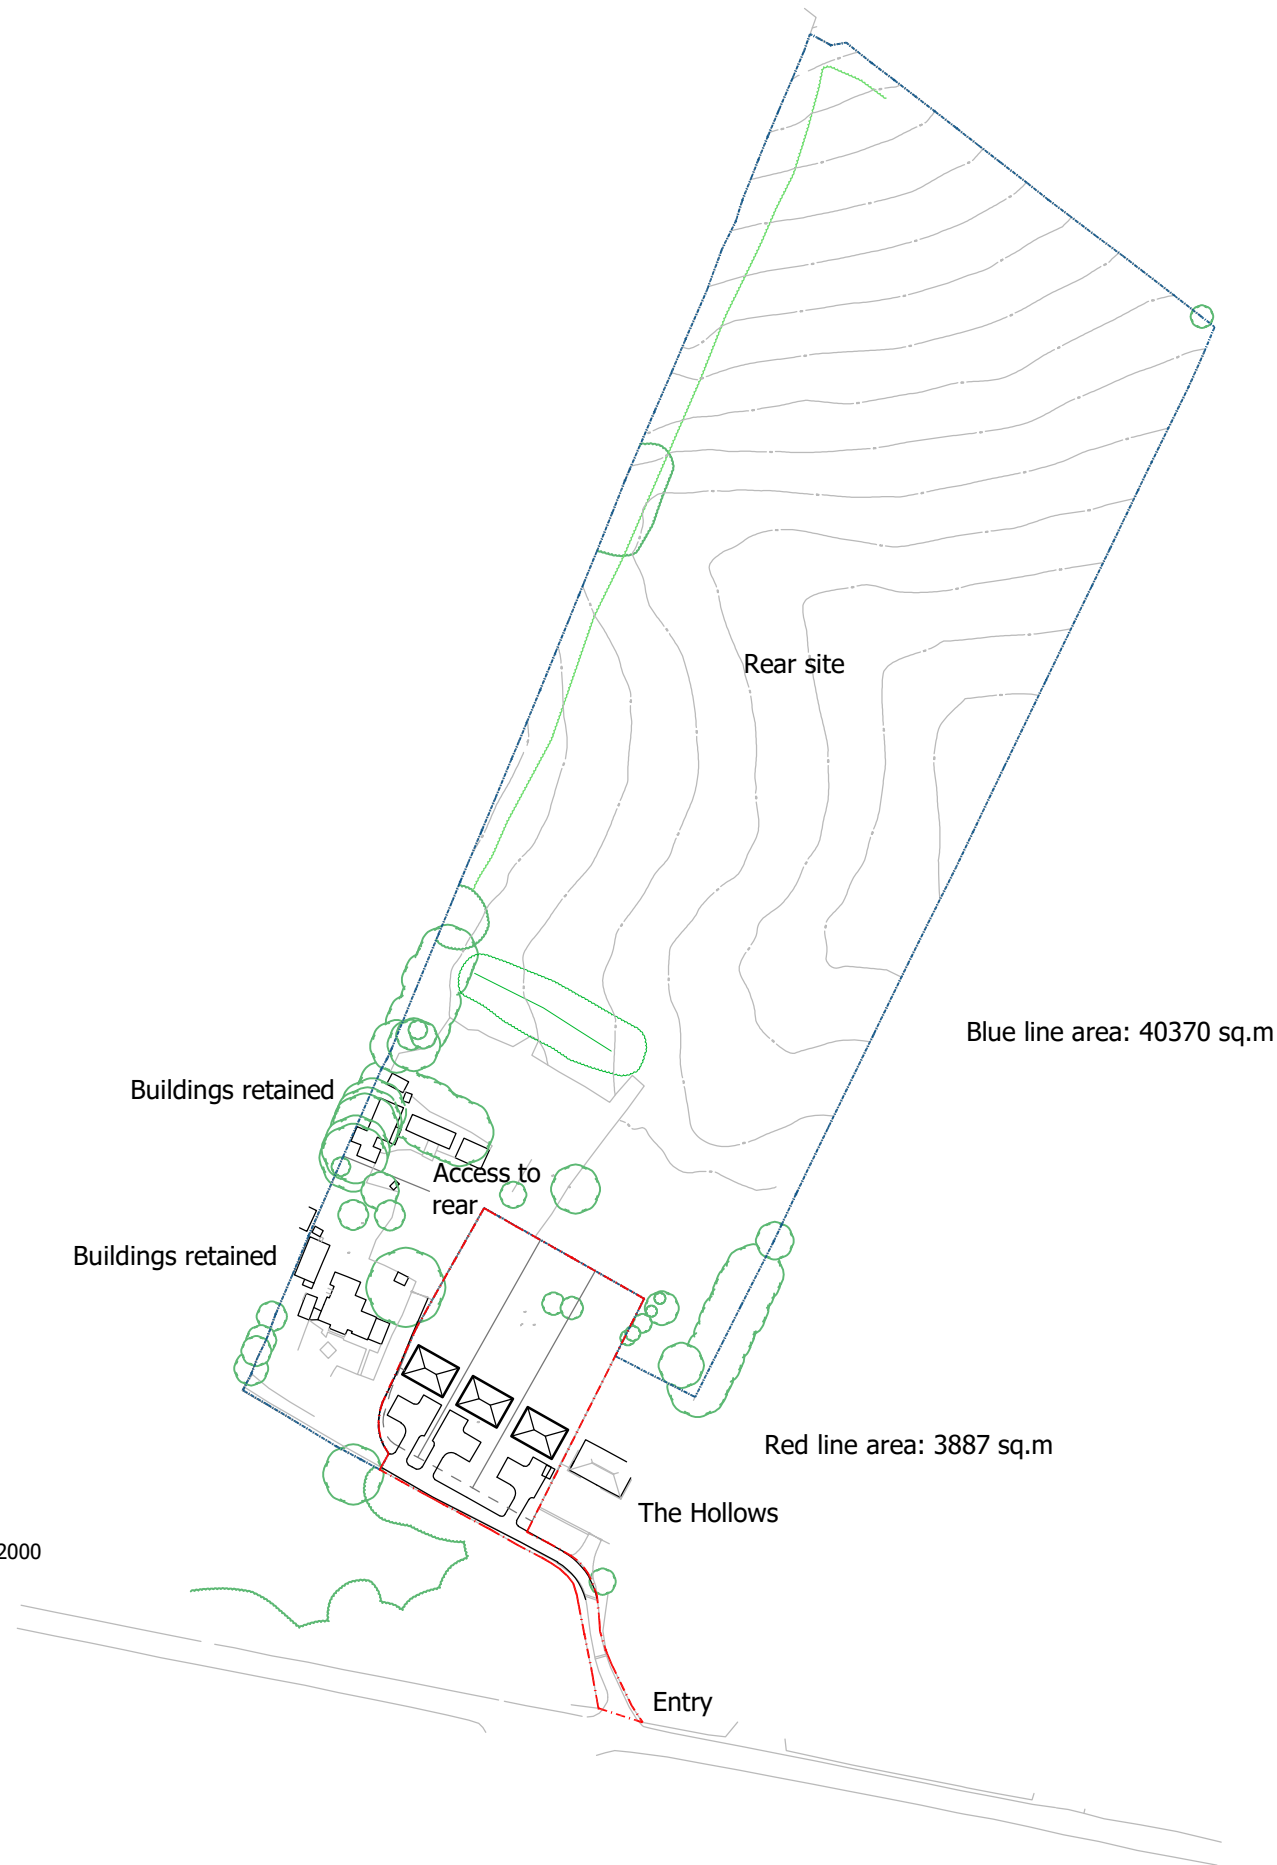

Revision History

- Initial Release
- Revised Issue A
- Revised Issue C

07/09/2026
08/09/2026
20/09/2026

This document and design remains the property of The Good Architecture Co. No liability shall be accepted for unauthorised use. This design is subject to, but not limited to Engineering, Survey and Planning feasibility. This drawings may be derived from historical or inaccurate source information and as such, should be confirmed on site prior to works commencing.

David Nolan
Planning In Principle

David Nolan

Drawing Name

Proposed Site Plan
Option 1

Drawing Status

S3 - Pending Approval

Drawn:

Noah Fagan

Drawing Scale

1:2000 @ A3

Drawing Number

050

Revision

C

the good rchitecture co.