



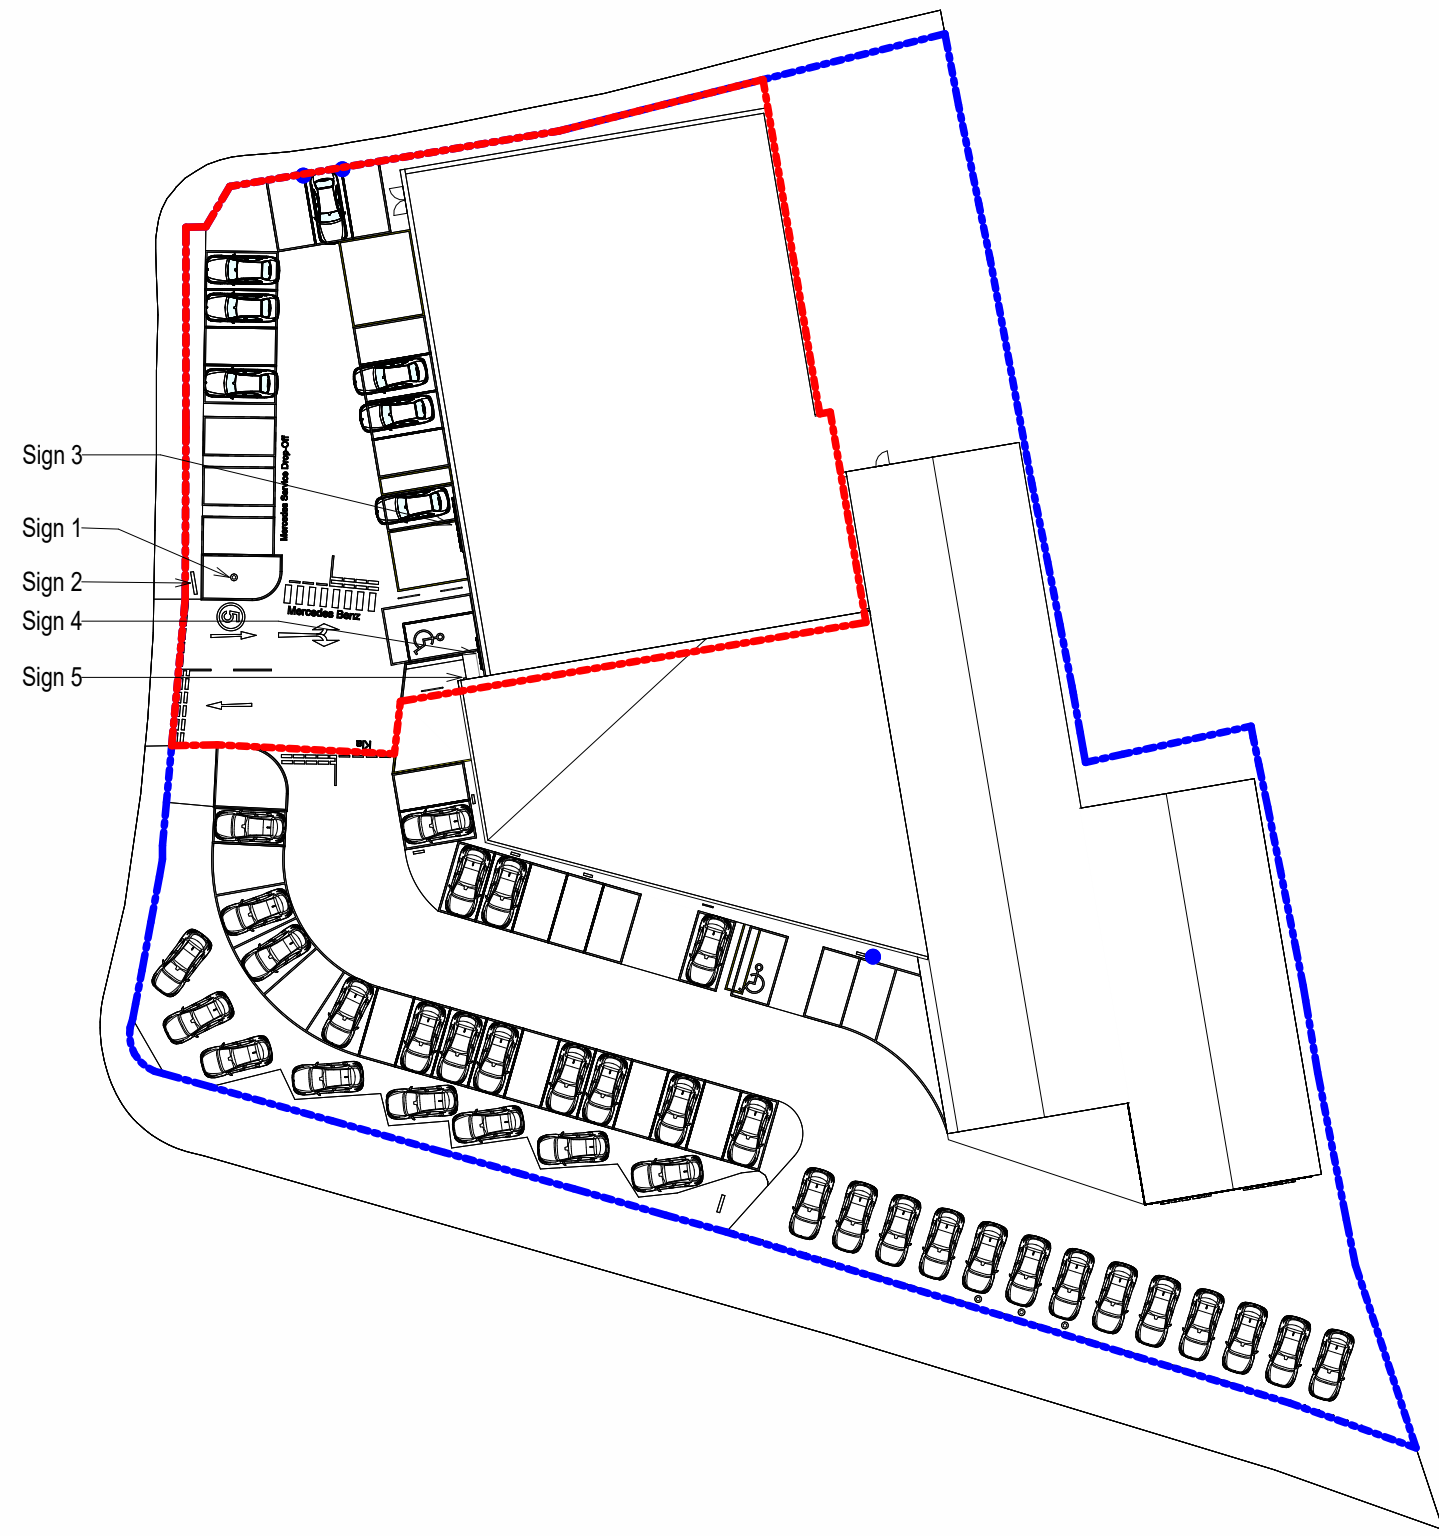



Proposed Site Plan

1 : 500

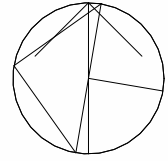



Sign 1 - Mercedes Benz Flagpole Scale 1:50

Dimension: 8000mm (H)
Existing flagpole on site relocated to new position

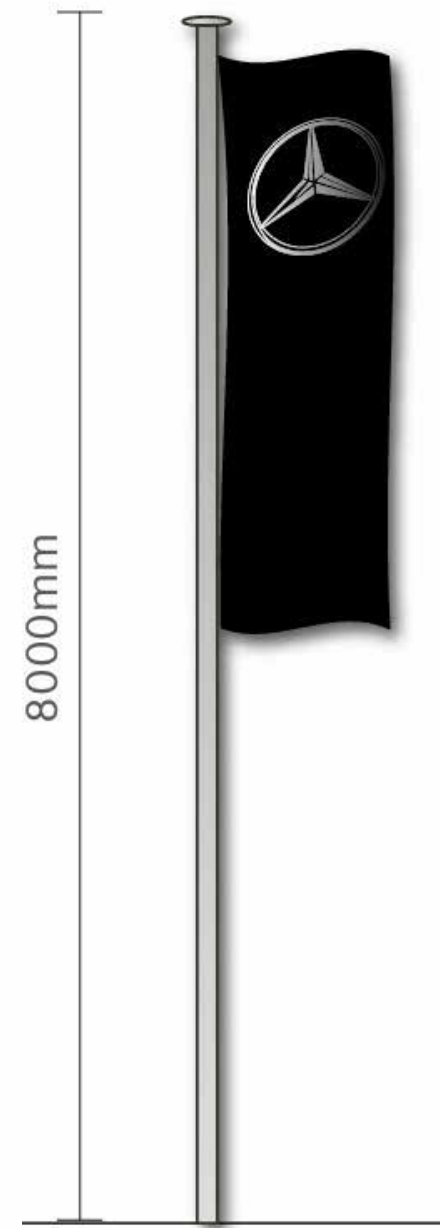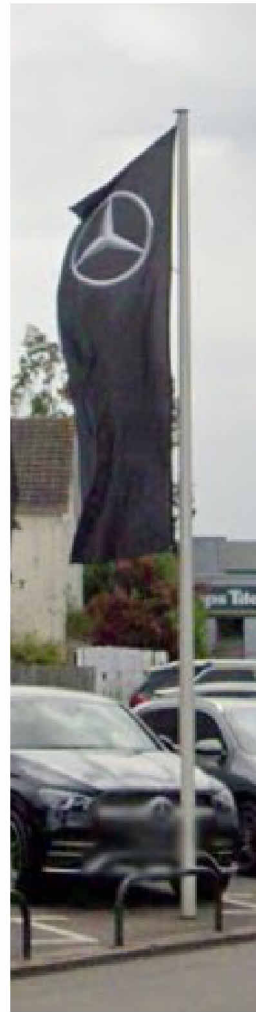

Sign 2 - Mercedes Gateway Sign Scale 1:50

Dimensions: 3103mm (H) x 1600mm (W) x 160mm (D)
Freestanding non-illuminated directional sign,
Gateway sign retained - Text to be agreed

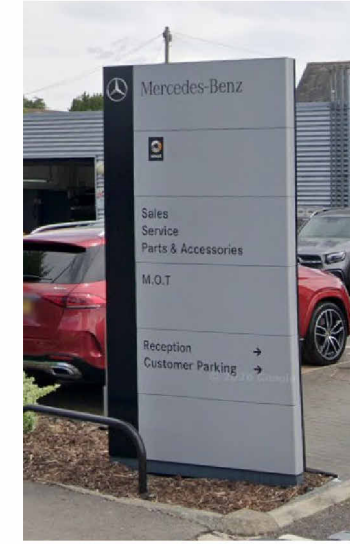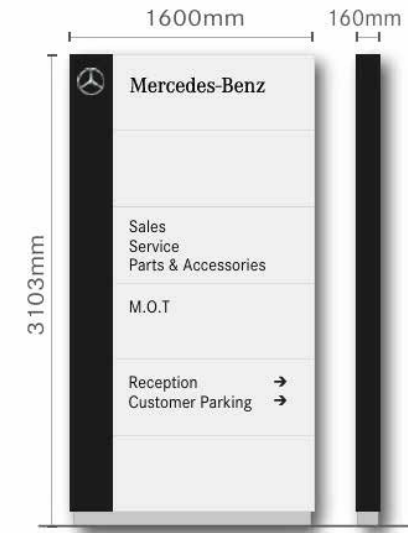

Sign 3 - Mercedes Benz Fascia Sign Scale 1:50

Dimension: 400mm (H) x 3670mm (W) x 80mm (D)
White internally illuminated letters with black runner bar.
Luminance Levels: 400cd/m2



Item X - 340


Sign 4 - Salisbury Dealer Name Sign Scale 1:50

Dimension: 328mm (H) x 2200mm (W) x 80mm (D)
White internally illuminated letters with black runner bar.
Luminance Levels: 400cd/m2




Sign 5 - Entrance Sign Scale 1:50

Dimension: 2103mm (H) x 1000mm (W) x 160mm (D)
Non-illuminated entrance sign.
Text to be agreed

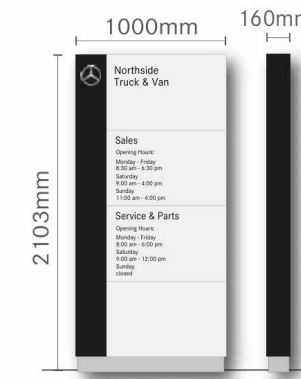

Proposed West Elevation

1 : 50

 

Kia Signage applied for under seperate application.

P1	First Issue	JR		15/09/26
No.	Description	Prep	Chk	Date

All given dimensions are in millimetres
Architect to be notified of discrepancies in figured dimensions
Contractors must check all dimensions from site
This drawing is copyright and is for use on this site only

Project Sandown KIA - Mercedes Benz Salisbury		
Title Proposed External Signage Layout		
Job No. 6668_02	Drawing No. 117	Revision P1
Scale @ A1: As indicated		

Status:	PLANNING		
Auth:	JR	Date:	JUNE 26

TAYLORDESIGN architects	
www.taylor-design.co.uk Nacelle House, Station Road, Wincoburn, Cheshire, SK9 1BU t: 01256 224161 e: office@taylor-design.co.uk	