




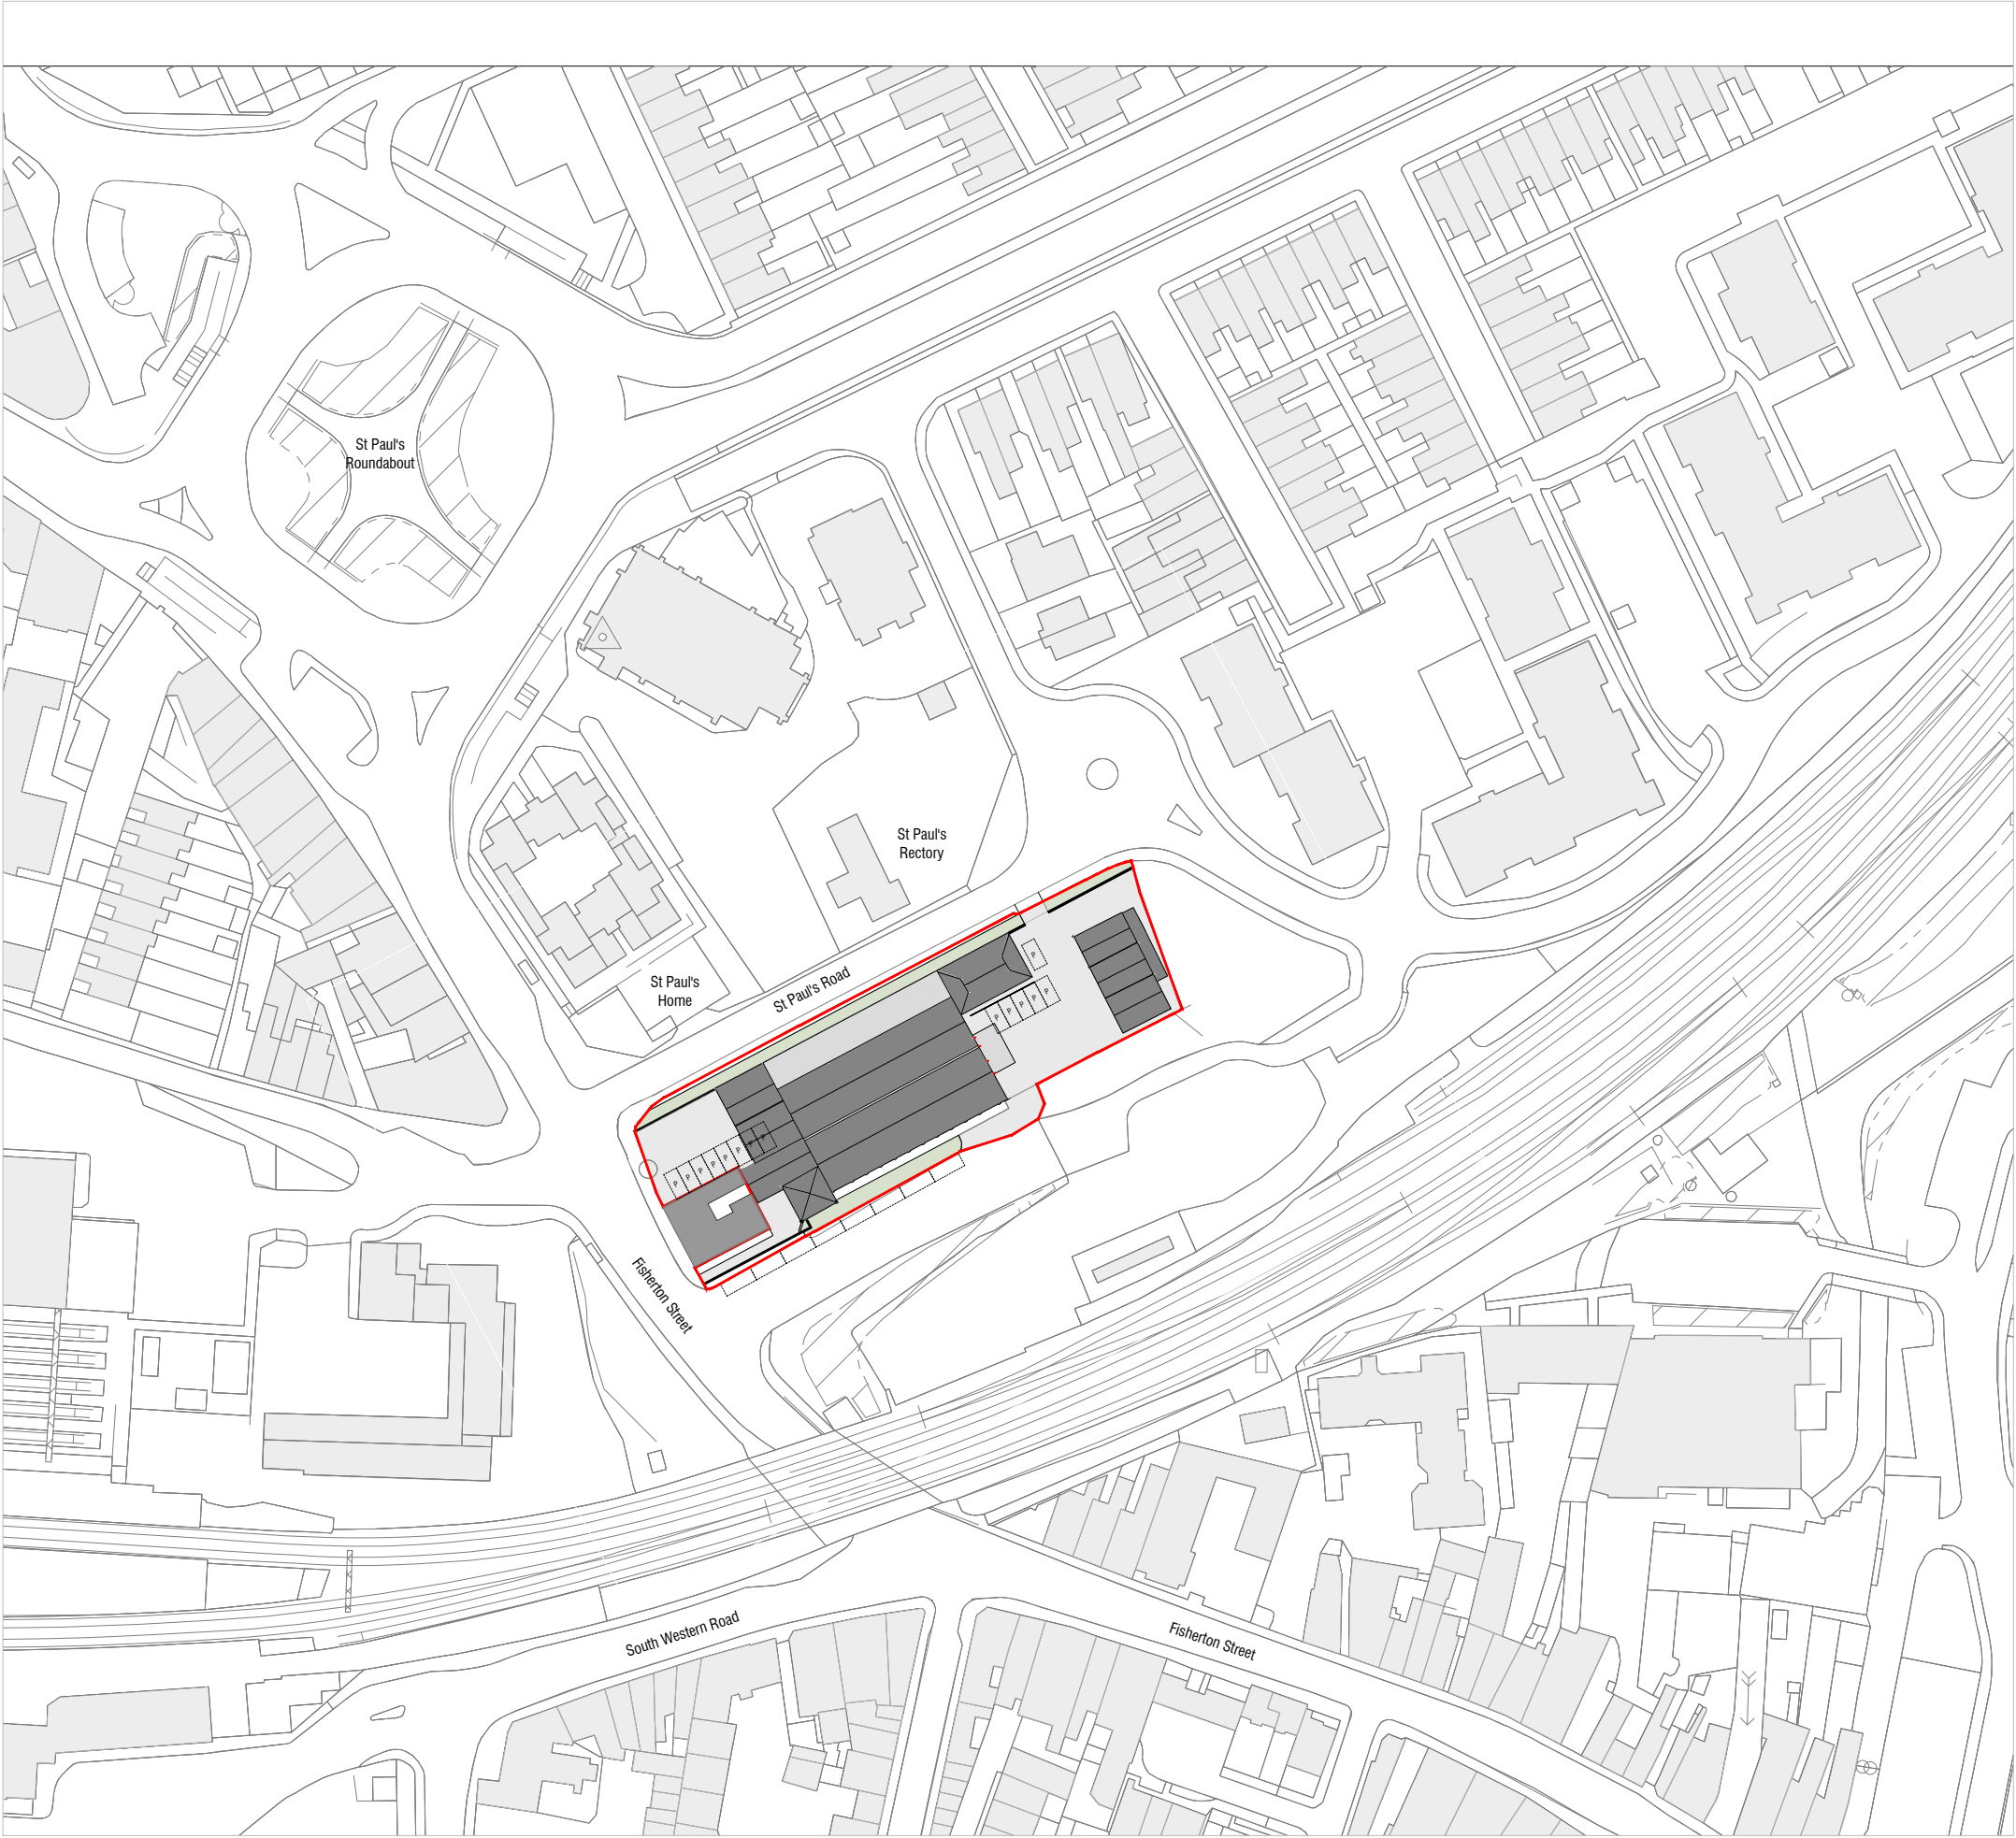

01 - Proposed Location Plan @ 1:1250

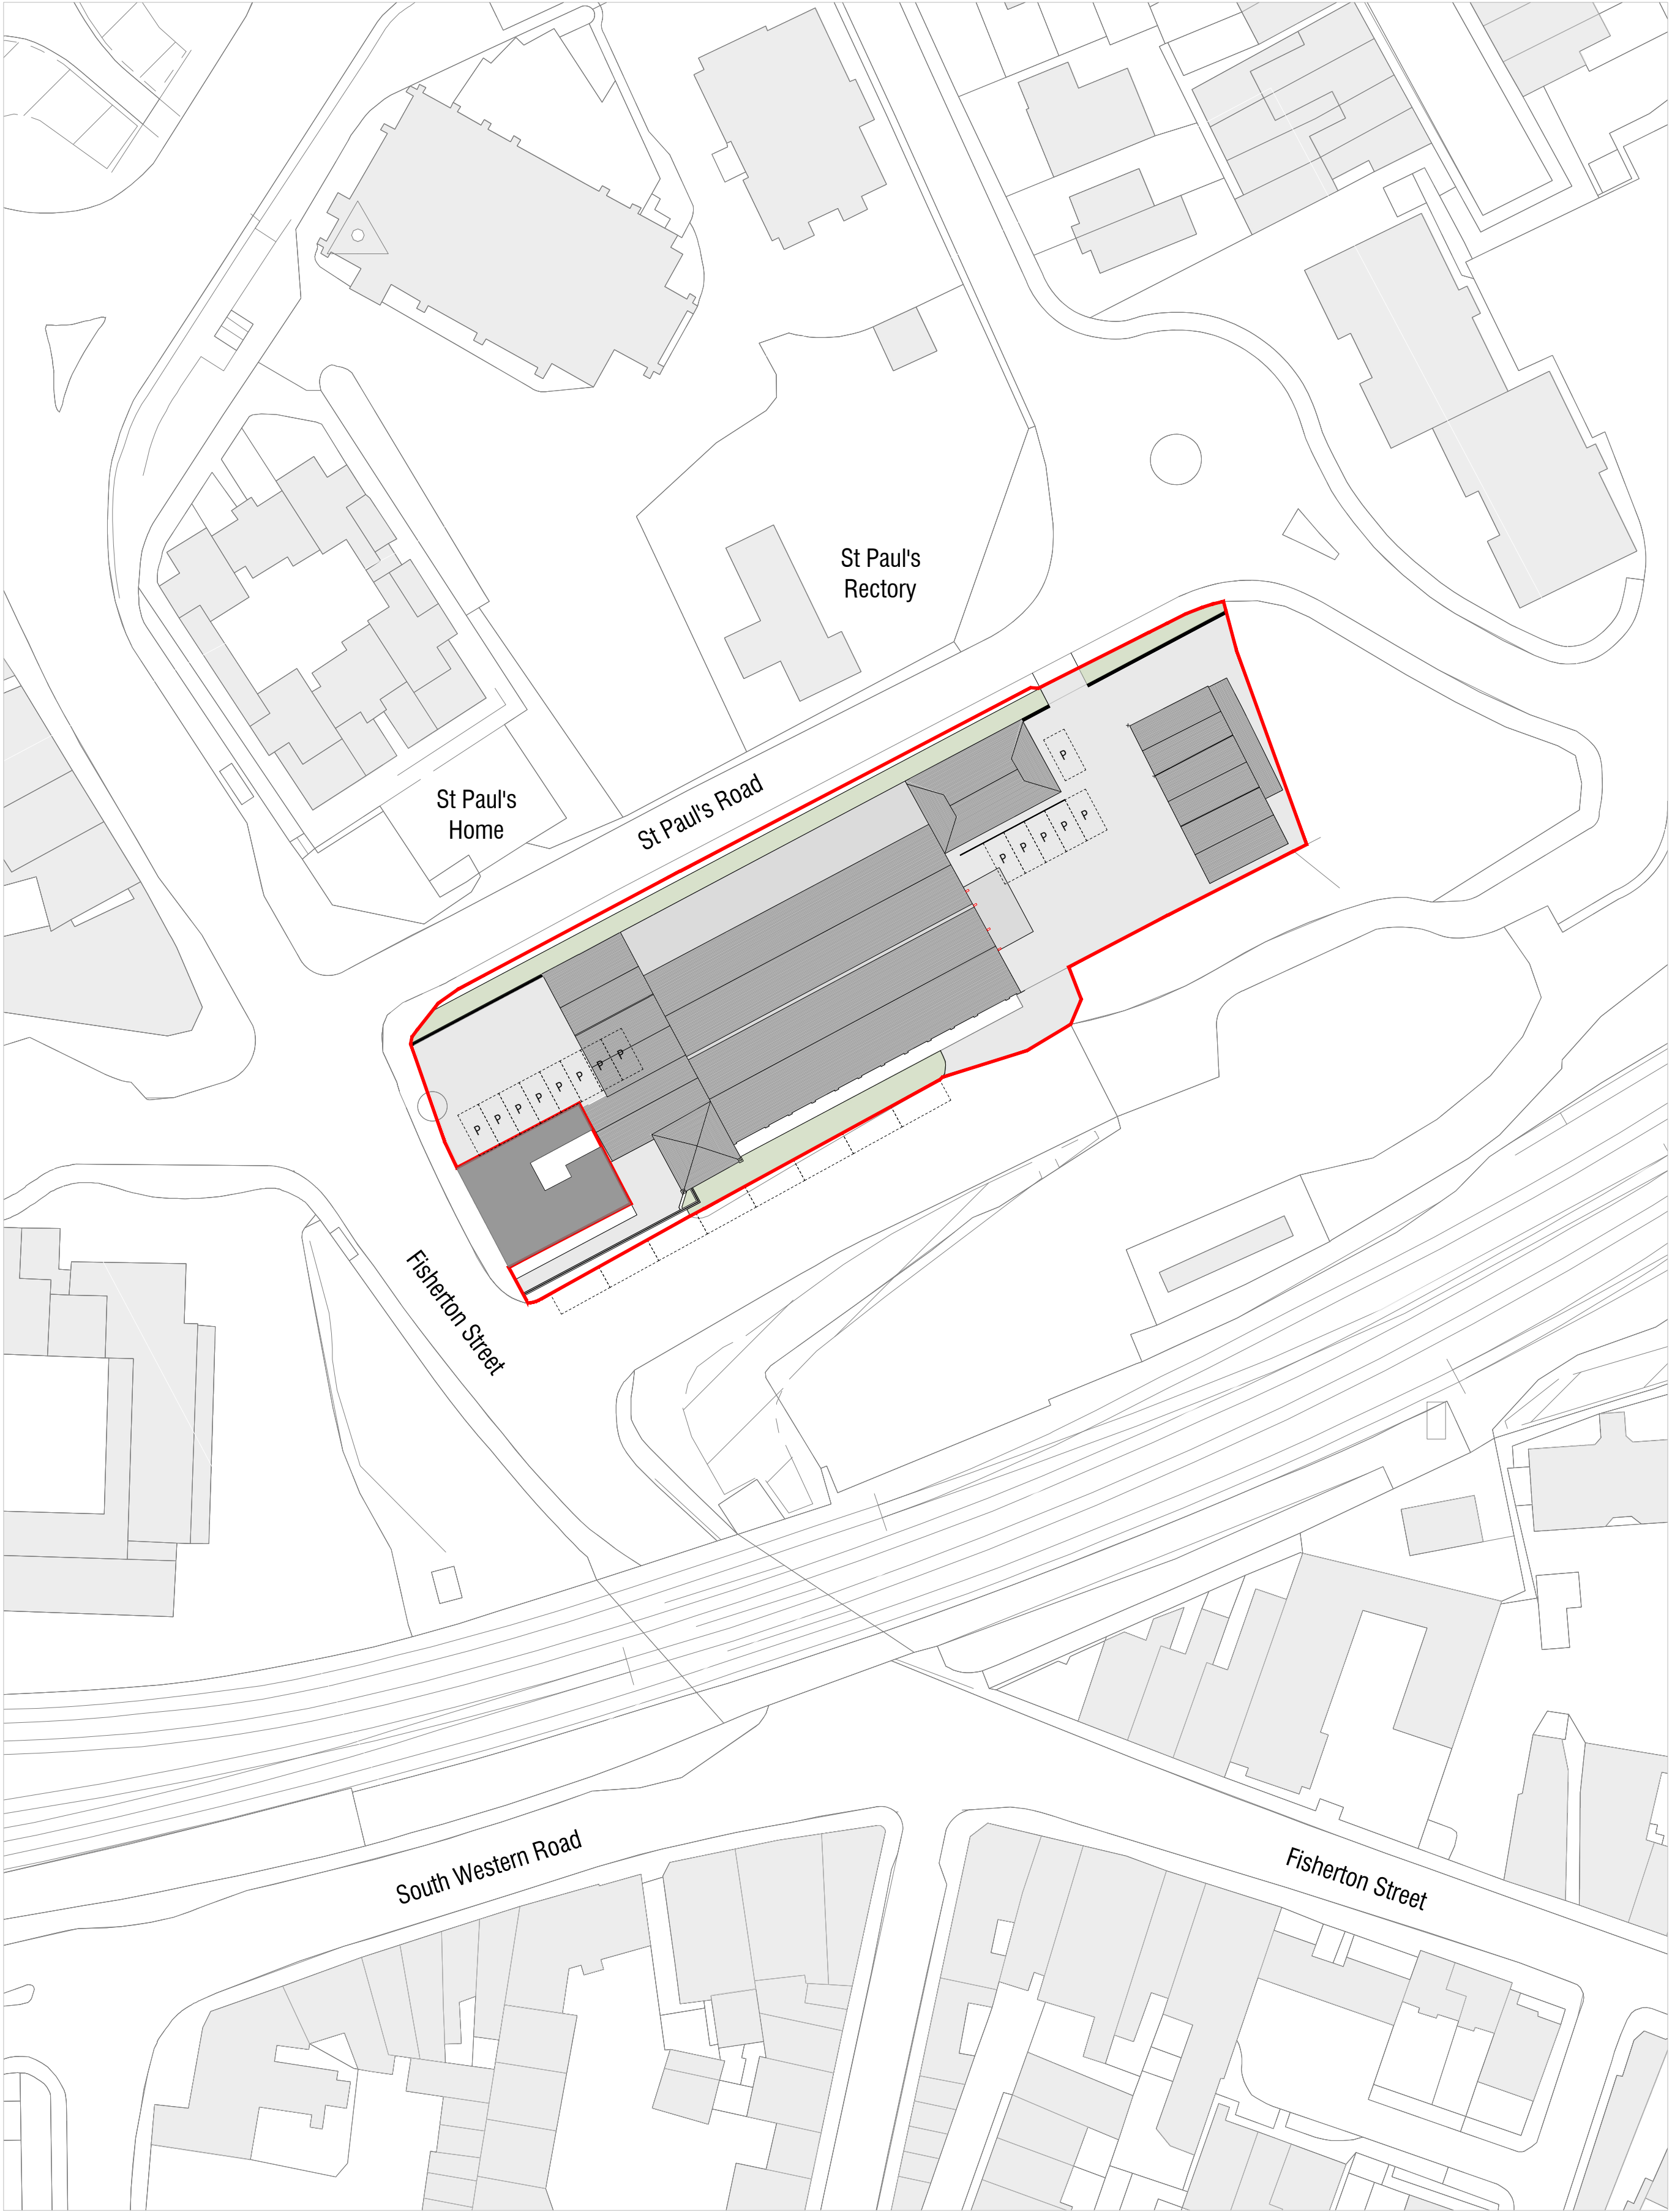

02 - Proposed Site Plan

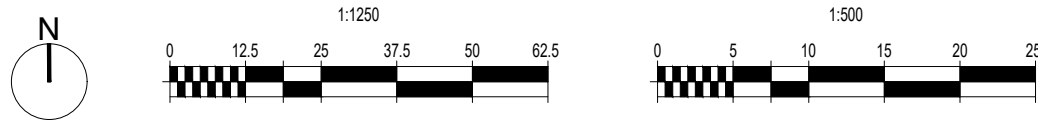

General Notes:

- Do not scale drawings other than for planning purposes and refer only to figured dimensions.
- Contractor is to raise any concerns of discrepancies in this drawing and that of what is noted on site to the architect before building works commence.
- In the circumstance that the drawing relates to an existing building or setting, the contractor is to confirm there is no conflict between this drawings dimensions and the actual building/settings dimensions.
- Refer to all other project consultants and specialists relevant drawings and specifications.
- It is the contractor responsibility to ensure all site dimensions, levels and setting out is in line with the architects drawings.
- Refer to the Structural Engineers drawings for full details on structure where necessary

P3	24.09.26	Updated parking
P2	04.09.26	Planning
P1	03.09.26	Planning
Rev:	Date:	Revision History:

ESDON ARCHITECTURE	T: 01722 680 419 M: 07810 647 790 W: info@esdon-architecture.com
------------------------------	--

Project:	25-096
Sorting Office	

Name:	Date:	Name:	Date:
Designed by: EE		Checked: EE	
Drawn By: EE		Approved: EE	

Scale: @A1	Status:
1:1250 & 1:500	General

Drawing Title:
Proposed Location Plan & Site Plan

Drawing No:	Rev:
10-001	P3