





NOTE:
OTHER THAN FOR THE PURPOSES OF PLANNING, DO NOT SCALE THESE DRAWINGS.
USE WRITTEN DIMENSIONS ONLY. ALL DIMENSIONS TO BE CHECKED ON SITE PRIOR TO COMMENCEMENT OF WORK.
THIS DRAWING IS THE COPYRIGHT OF **SIMPSON HILDER ASSOCIATES LIMITED** AND MAY NOT BE REPRODUCED, COPIED OR ALTERED IN ANY WAY WITHOUT WRITTEN AUTHORITY

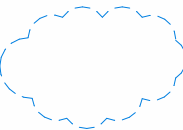

REVISION CLOUD




TO BE CONFIRMED

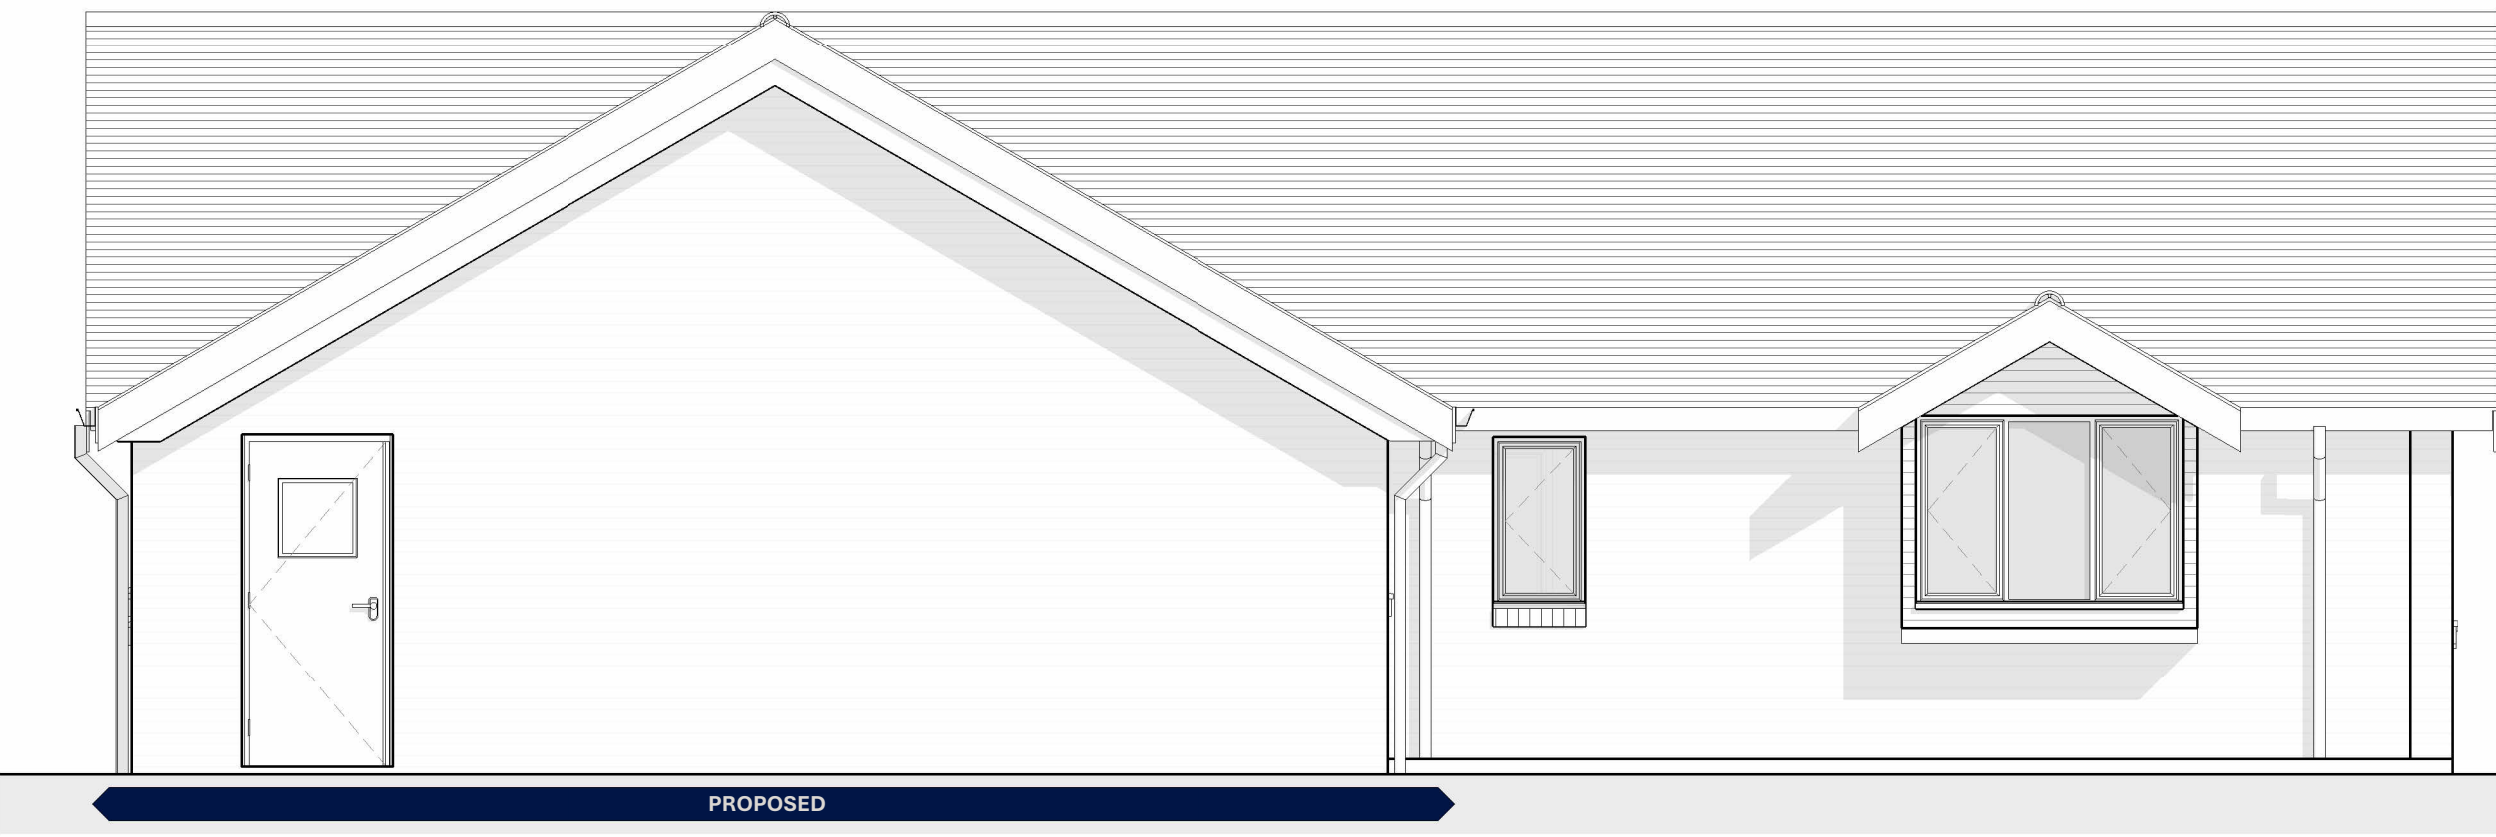


Proposed East Elevation

1:50

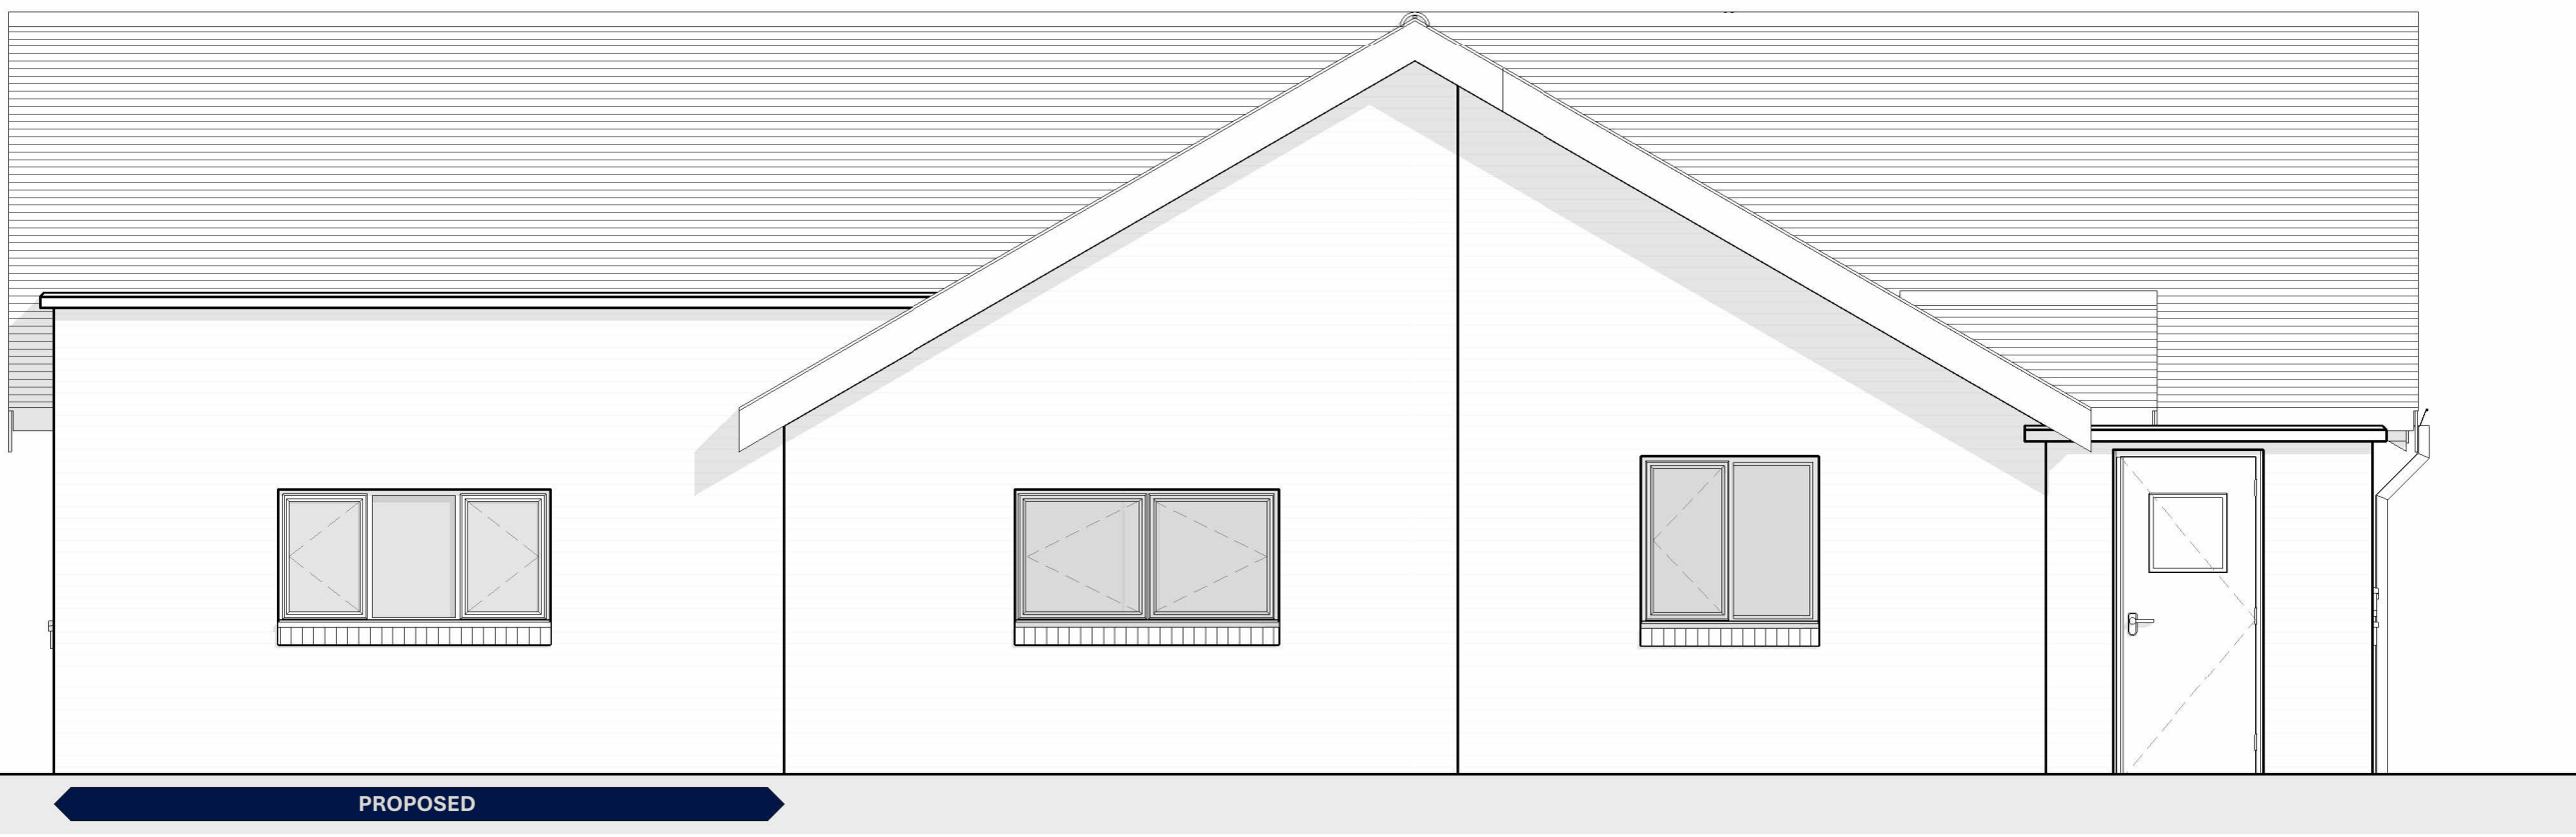

Proposed West Elevation

1:50

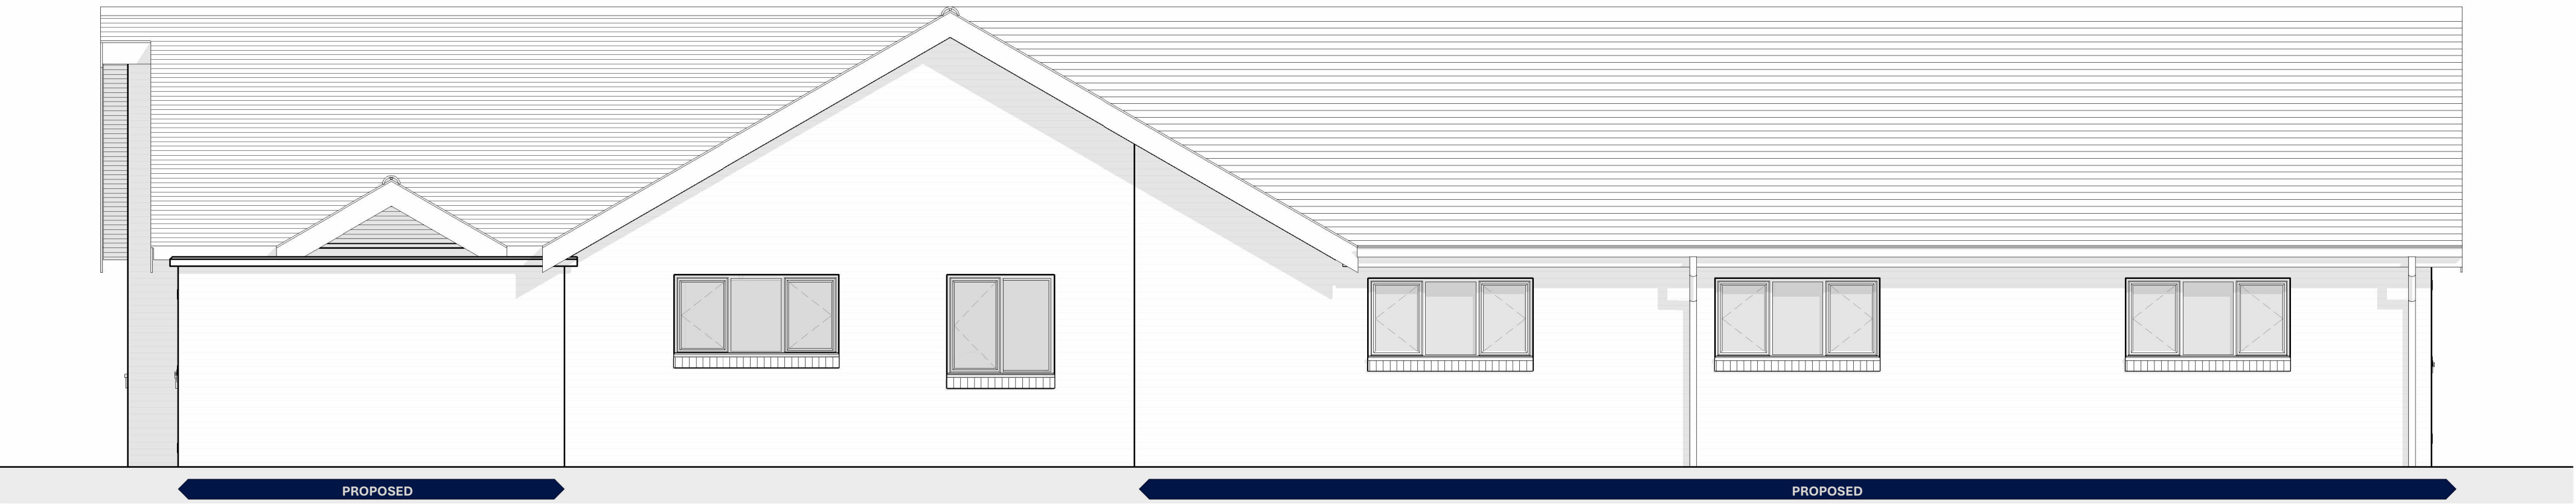








Proposed South Elevation

1:50



Proposed North Elevation

1:50

       

D	SEPT 2026	Planning Issue	ZR	•
C	21.05.2026	Design Amendments	ZR	•
B	JAN 2026	Planning Application Held	ZR	•
A	03.12.2025	Planning Issue	ZR	MR
Rev	Date	Description	By	Chkd

**SIMPSON
HILDER**
Chartered Architects & Surveyors
023 8028 3798 | simpsonhilder.co.uk

Project
Broad Chalke Surgery, Doves Meadow,
Broad Chalke, Salisbury
SP5 5EL

Description
PROPOSED ELEVATIONS

PLANNING			Date
Drawn ZR	Checked •	Scale 1:50	12/08/2025
Drawing No. 10081-106	Revision D		

Original size 100mm @A1

SHA_ATLS_V5_0_TITLEBLOCK