





NOTE:
OTHER THAN FOR THE PURPOSES OF PLANNING, DO NOT SCALE THESE DRAWINGS.
USE WRITTEN DIMENSIONS ONLY. ALL DIMENSIONS TO BE CHECKED ON SITE PRIOR TO COMMENCEMENT OF WORK.
THIS DRAWING IS THE COPYRIGHT OF SIMPSON HILDER ASSOCIATES LIMITED AND MAY NOT BE REPRODUCED, COPIED OR ALTERED IN ANY WAY WITHOUT WRITTEN AUTHORITY

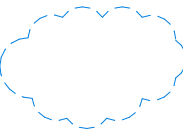

REVISION CLOUD



TO BE CONFIRMED

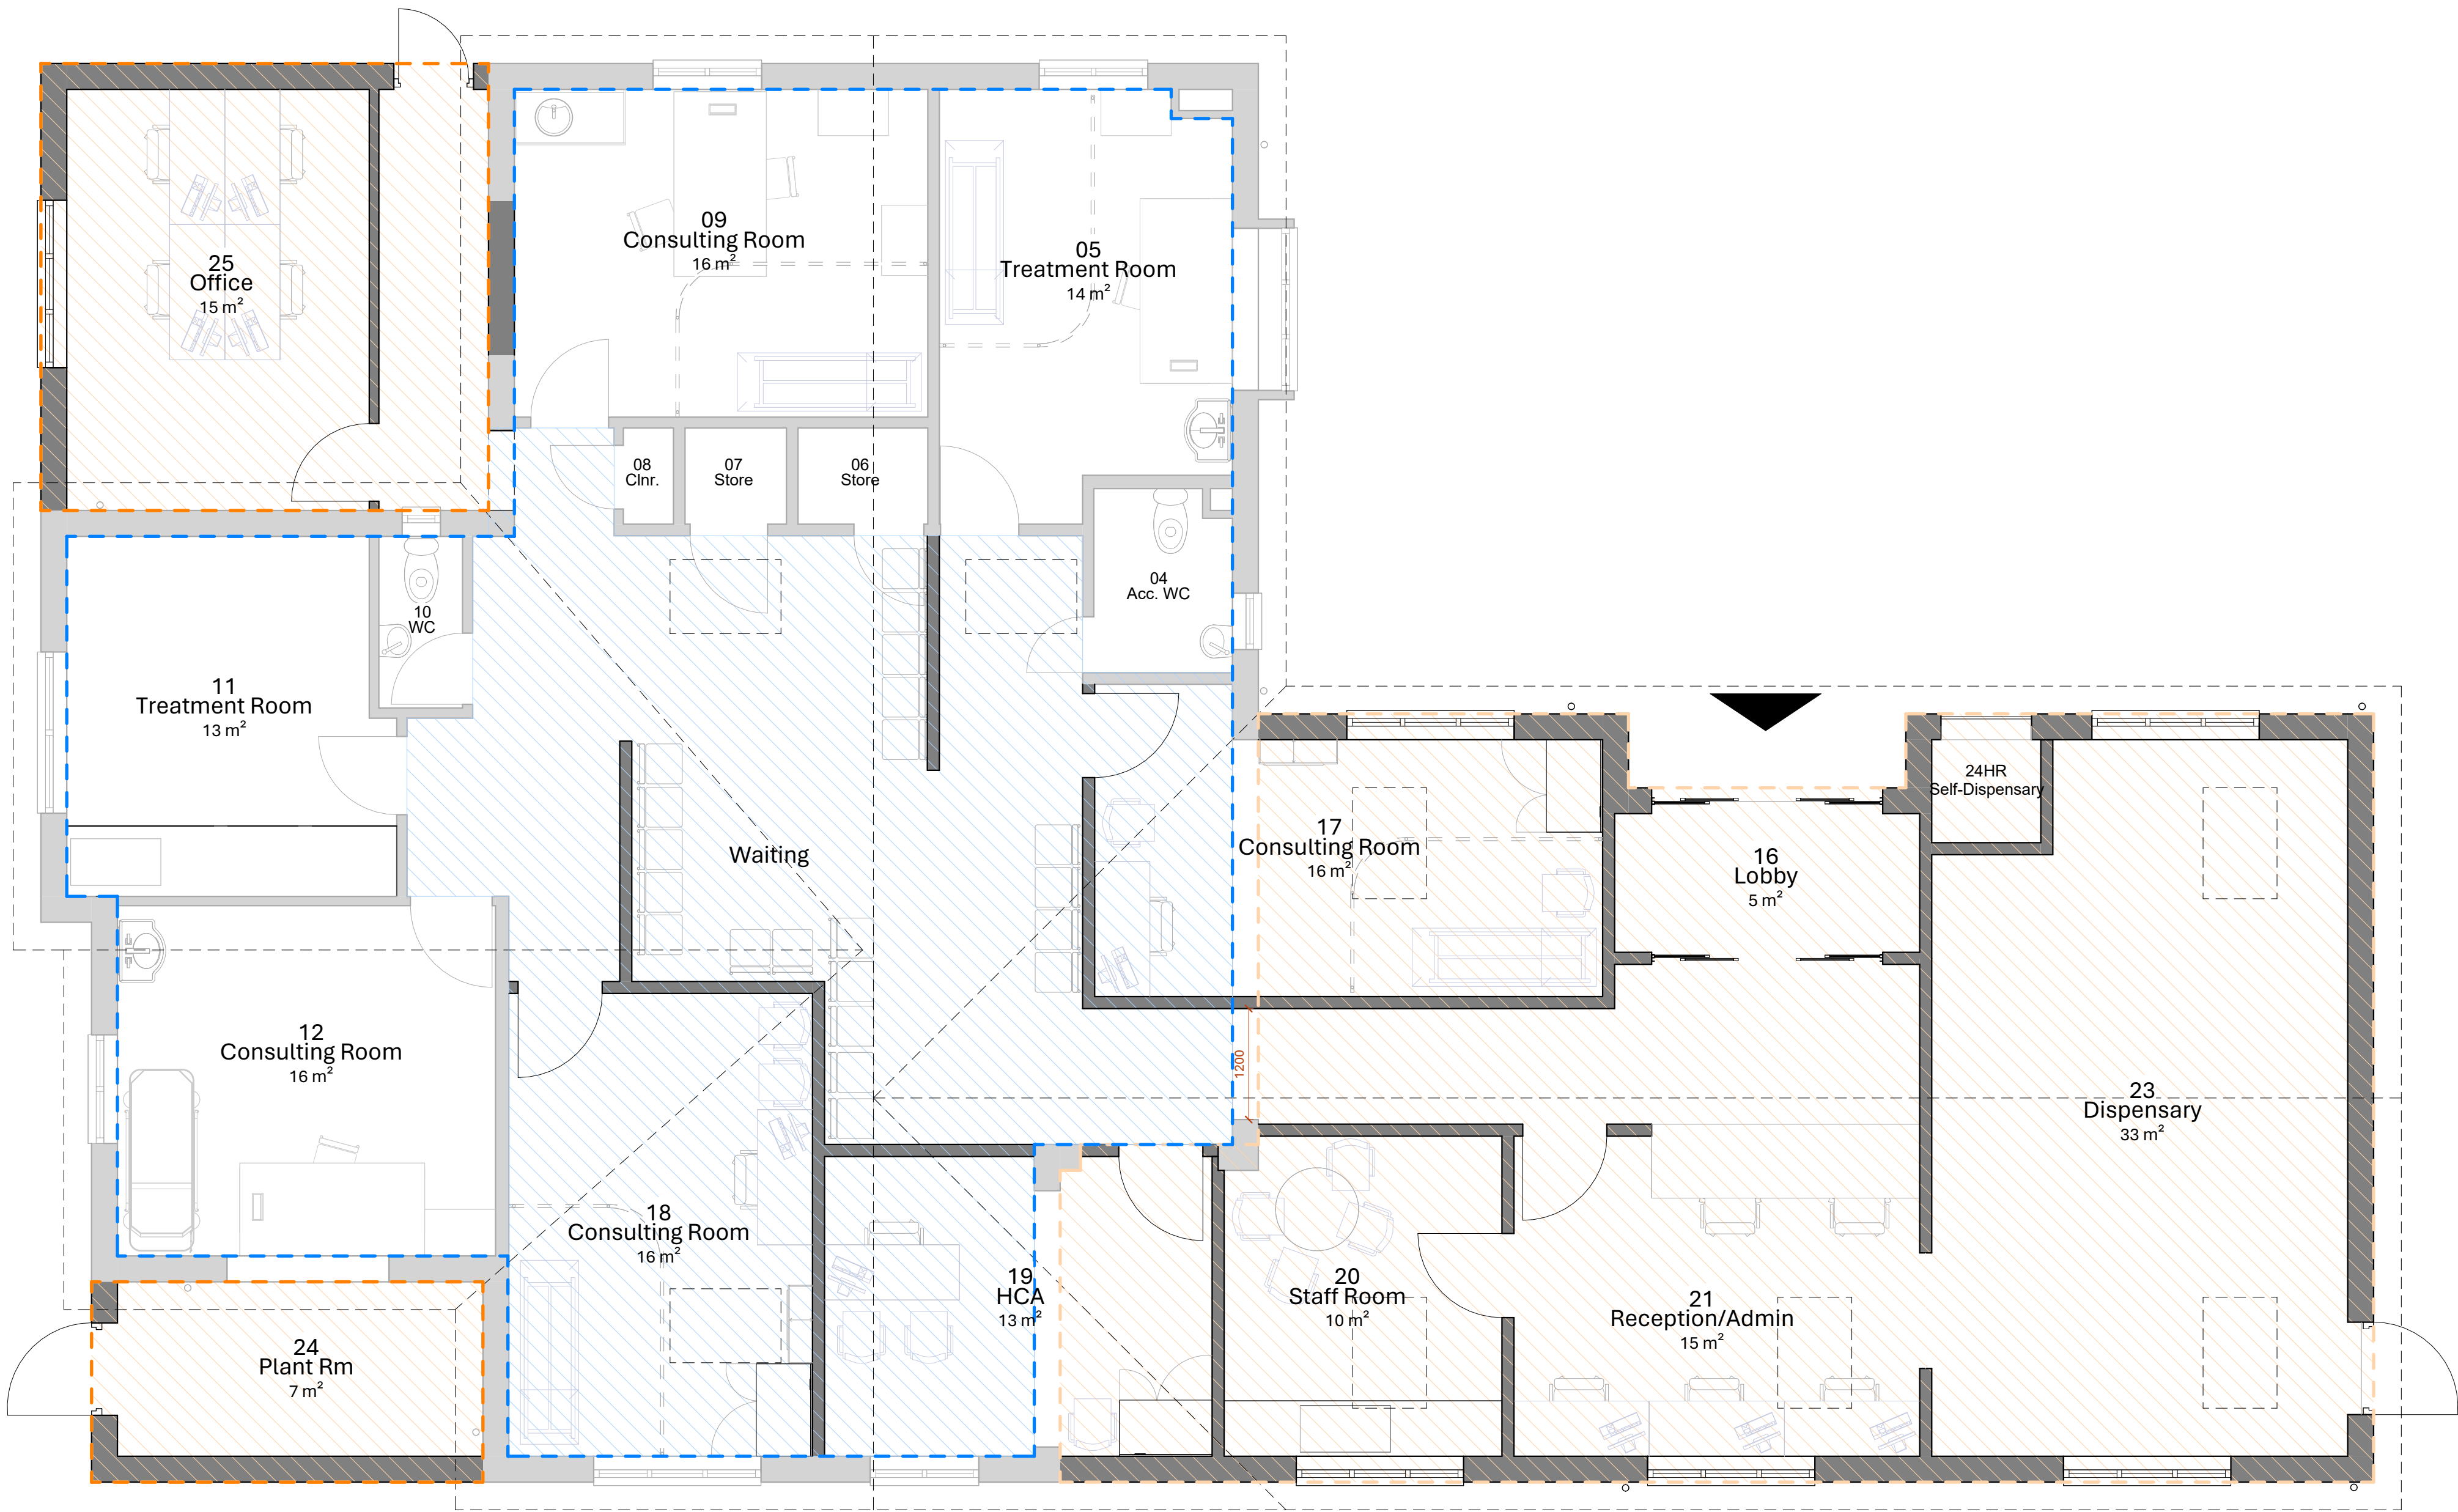

Proposed Ground Floor

1:50






NEW BUILD

circa. 138m²



REFURBISHMENT

circa. 73m²

   

**SIMPSON
HILDER**

Chartered Architects & Surveyors
023 8028 3798 | simpsonhilder.co.uk

Project
Broad Chalke Surgery, Doves Meadow,
Broad Chalke, Salisbury
SP5 5EL

Description
PROPOSED FLOOR PLAN

PLANNING

Drawn	Checked	Scale	Date
ZR	*	As indicated	12/08/2025

Drawing No.	Revision
10081-105	D

Original size 100mm @A1

SHA_ATLS_V5_0_TITLEBLOCK