


* This drawing is copyright of Open plan man design©.
All rights reserved. do not scale this drawing.
check all dimensions on site. this drawing is only to be
used on the site for which designed all materials
specified are subject to confirmation on site prior to
works commencing.

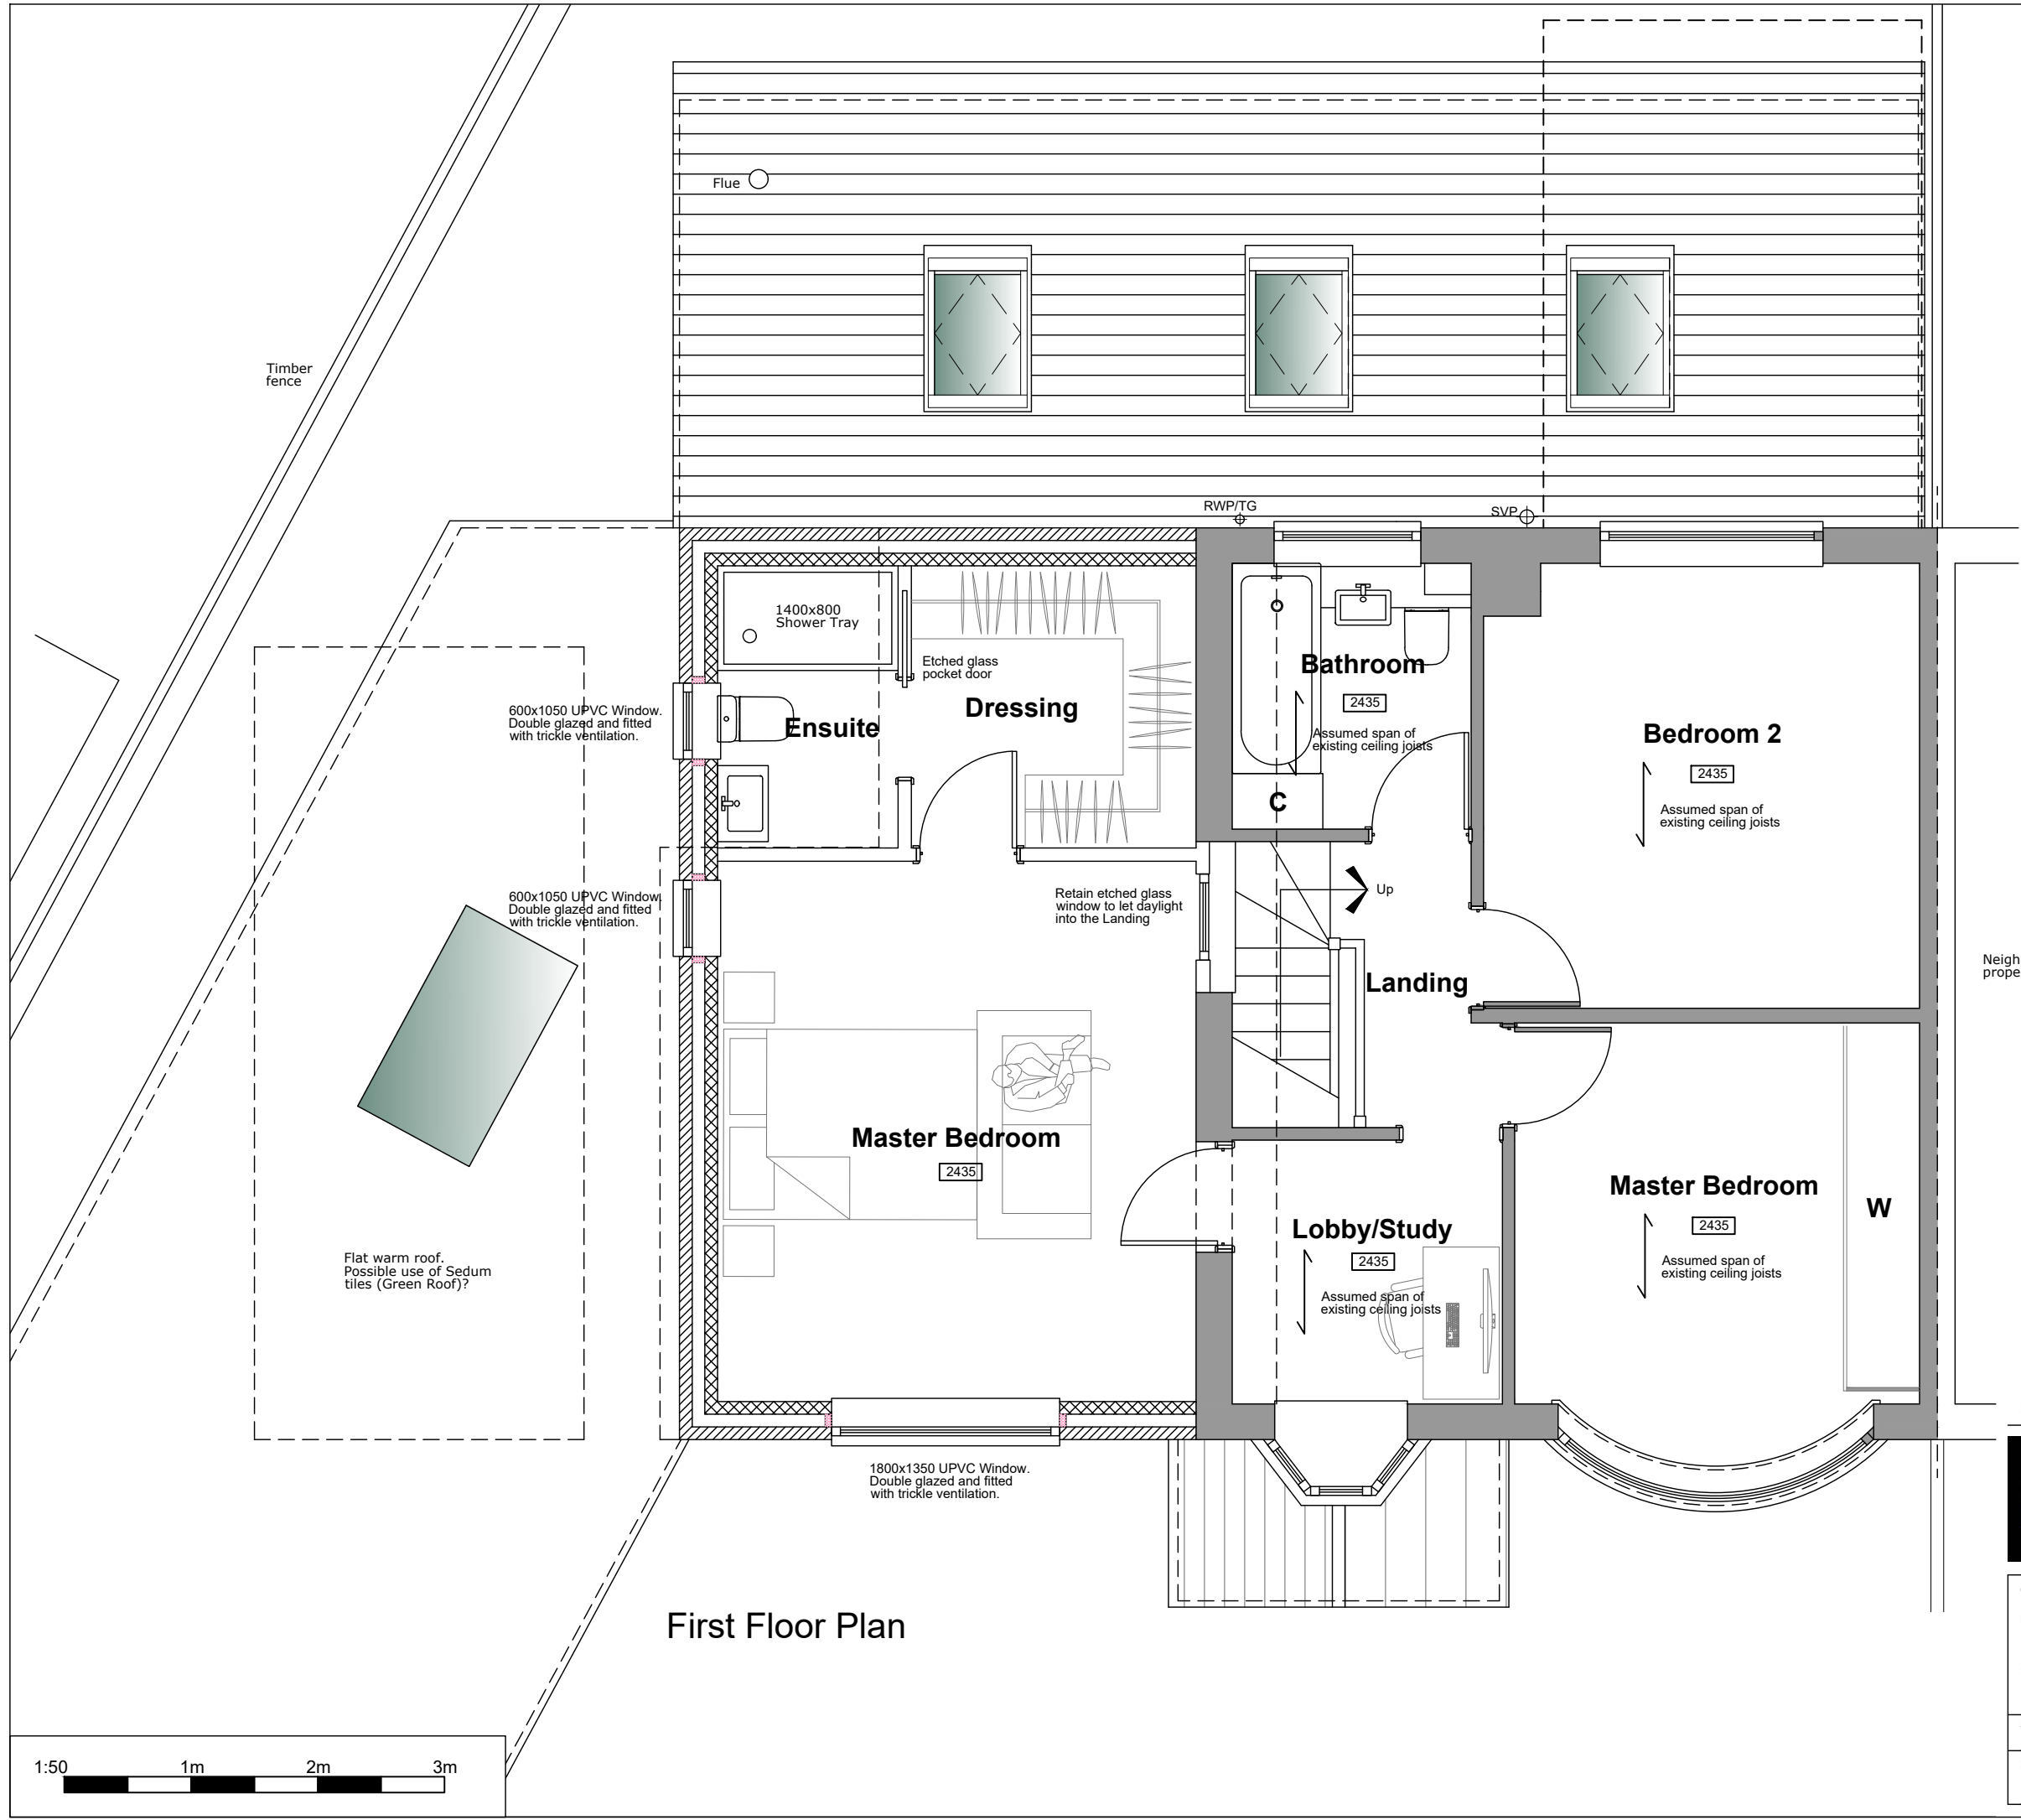

First Floor Plan

For Planning

Rev.	Description.	Date.	Initial.
------	--------------	-------	----------



18 Bewley Crescent
Lacock
Wiltshire
SN15 2PL

Info@opmdesign.co.uk

Client:	Mr & Mrs Perry		
Project:	Proposed Single Storey Rear & Side Extension At 53 Yewstock Crescent West, Chippenham, SN15 1QX		
Drawing Title:	Proposed First Floor Plan		
Scale:	1:50@A3	Date:	Aug 26
Drawn:	JLG	Checked:	JH
Drawing No:	PYC/26/1103		Revision: