
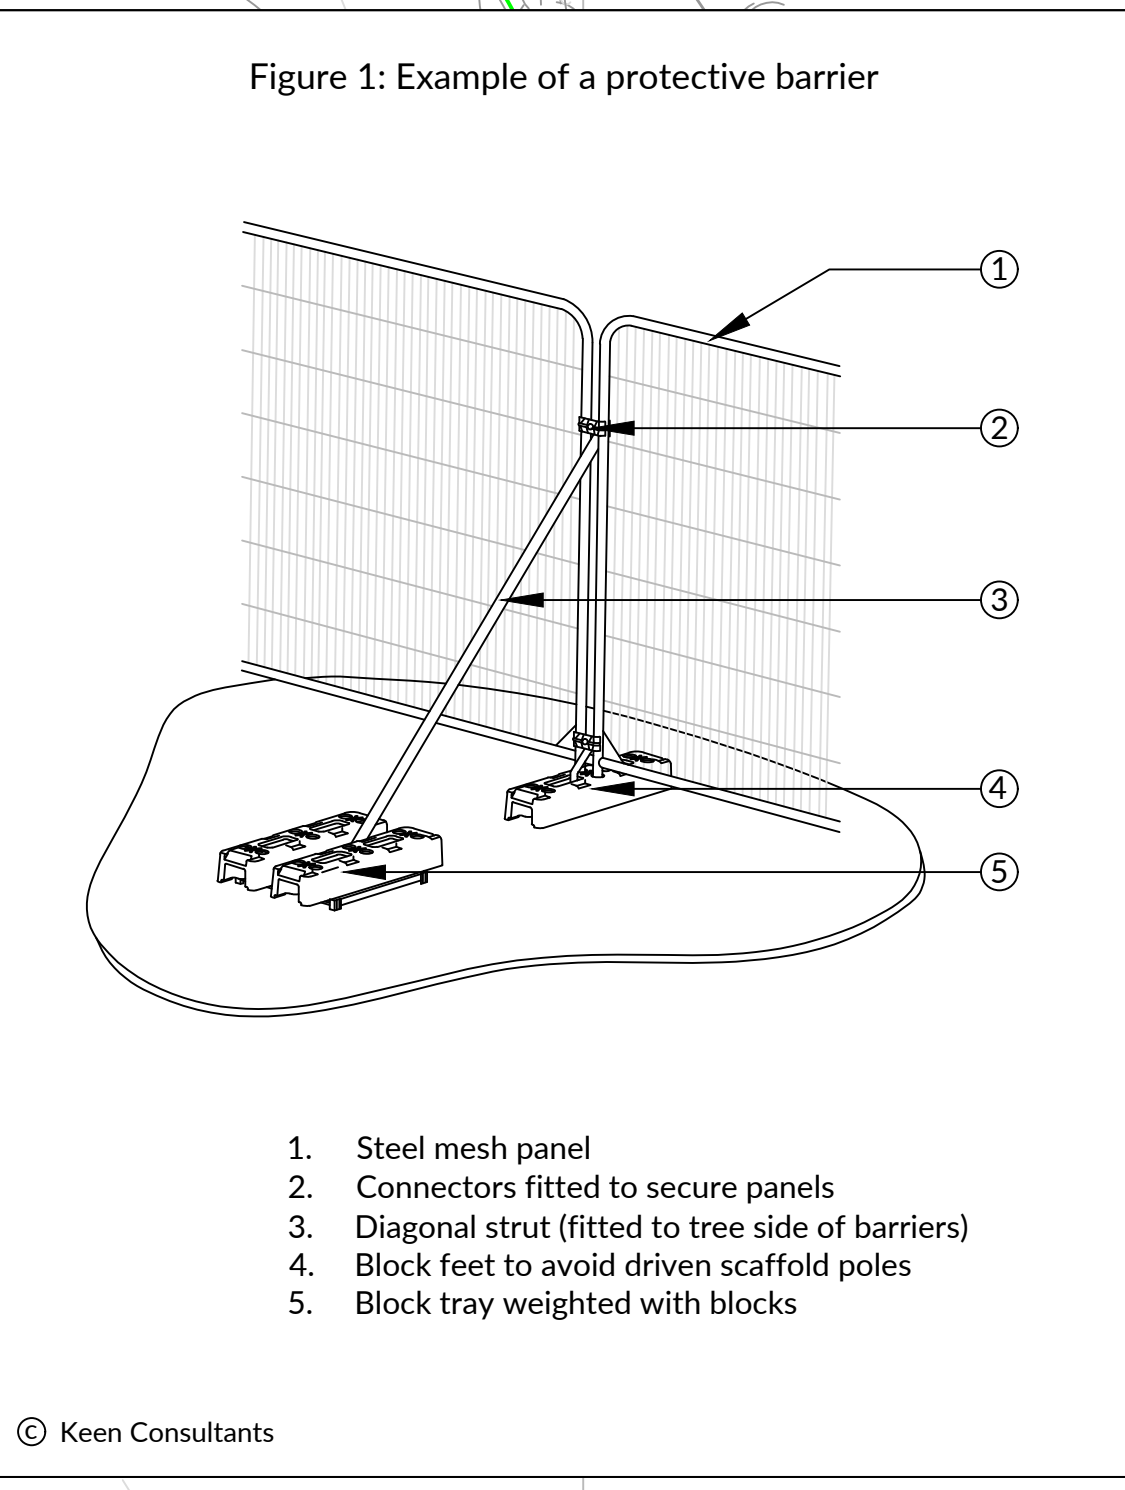


Schedule of tree works at Phase 2, Ashton Park, Trowbridge		
Tree No.	Species	Action
Tree schedule based on ACD Environmental Ref: PERW24302tsA		
G160	Acer campestre (Field Maple), Crataegus monogyna (Hawthorn), Malus sylvestris (Crab Apple), Fraxinus excelsior (Ash), Prunus spinosa (Blackthorn)	Section removed in separate RM application.
G161	Crataegus monogyna (Hawthorn), Prunus spinosa (Blackthorn)	Remove section as shown.
G162	Crataegus monogyna (Hawthorn), Prunus spinosa (Blackthorn), Sambucus nigra (Elder)	Remove section as shown.
G163	Crataegus monogyna (Hawthorn), Prunus spinosa (Blackthorn)	Cut back north-east face as shown to provide space for proposed path.
G164	Crataegus monogyna (Hawthorn), Prunus spinosa (Blackthorn), Sambucus nigra (Elder)	Remove section as shown.
G165	Crataegus monogyna (Hawthorn), Prunus spinosa (Blackthorn), Sambucus nigra (Elder)	Remove section as shown.
G168	Crataegus monogyna (Hawthorn), Prunus spinosa (Blackthorn), Sambucus nigra (Elder)	Cut back north-east face as shown to provide space for proposed path.
G170	Crataegus monogyna (Hawthorn), Prunus spinosa (Blackthorn), Sambucus nigra (Elder), Acer campestre (Field Maple), Salix fragilis (Crack Willow), Salix caprea (Goat Willow), Ulmus sp (Elm)	Section removed in separate RM application.
G171	Crataegus monogyna (Hawthorn), Prunus spinosa (Blackthorn), Sambucus nigra (Elder)	Remove section as shown.
G173	Crataegus monogyna (Hawthorn), Prunus spinosa (Blackthorn), Sambucus nigra (Elder)	Remove section as shown.
G174	Crataegus monogyna (Hawthorn), Prunus spinosa (Blackthorn), Sambucus nigra (Elder)	Remove section as shown.
G175	Quercus robur (Common Oak), Acer campestre (Field Maple), Malus sylvestris (Crab Apple)	Remove section as shown.
G176	Crataegus monogyna (Hawthorn), Prunus spinosa (Blackthorn), Sambucus nigra (Elder)	Remove section as shown.

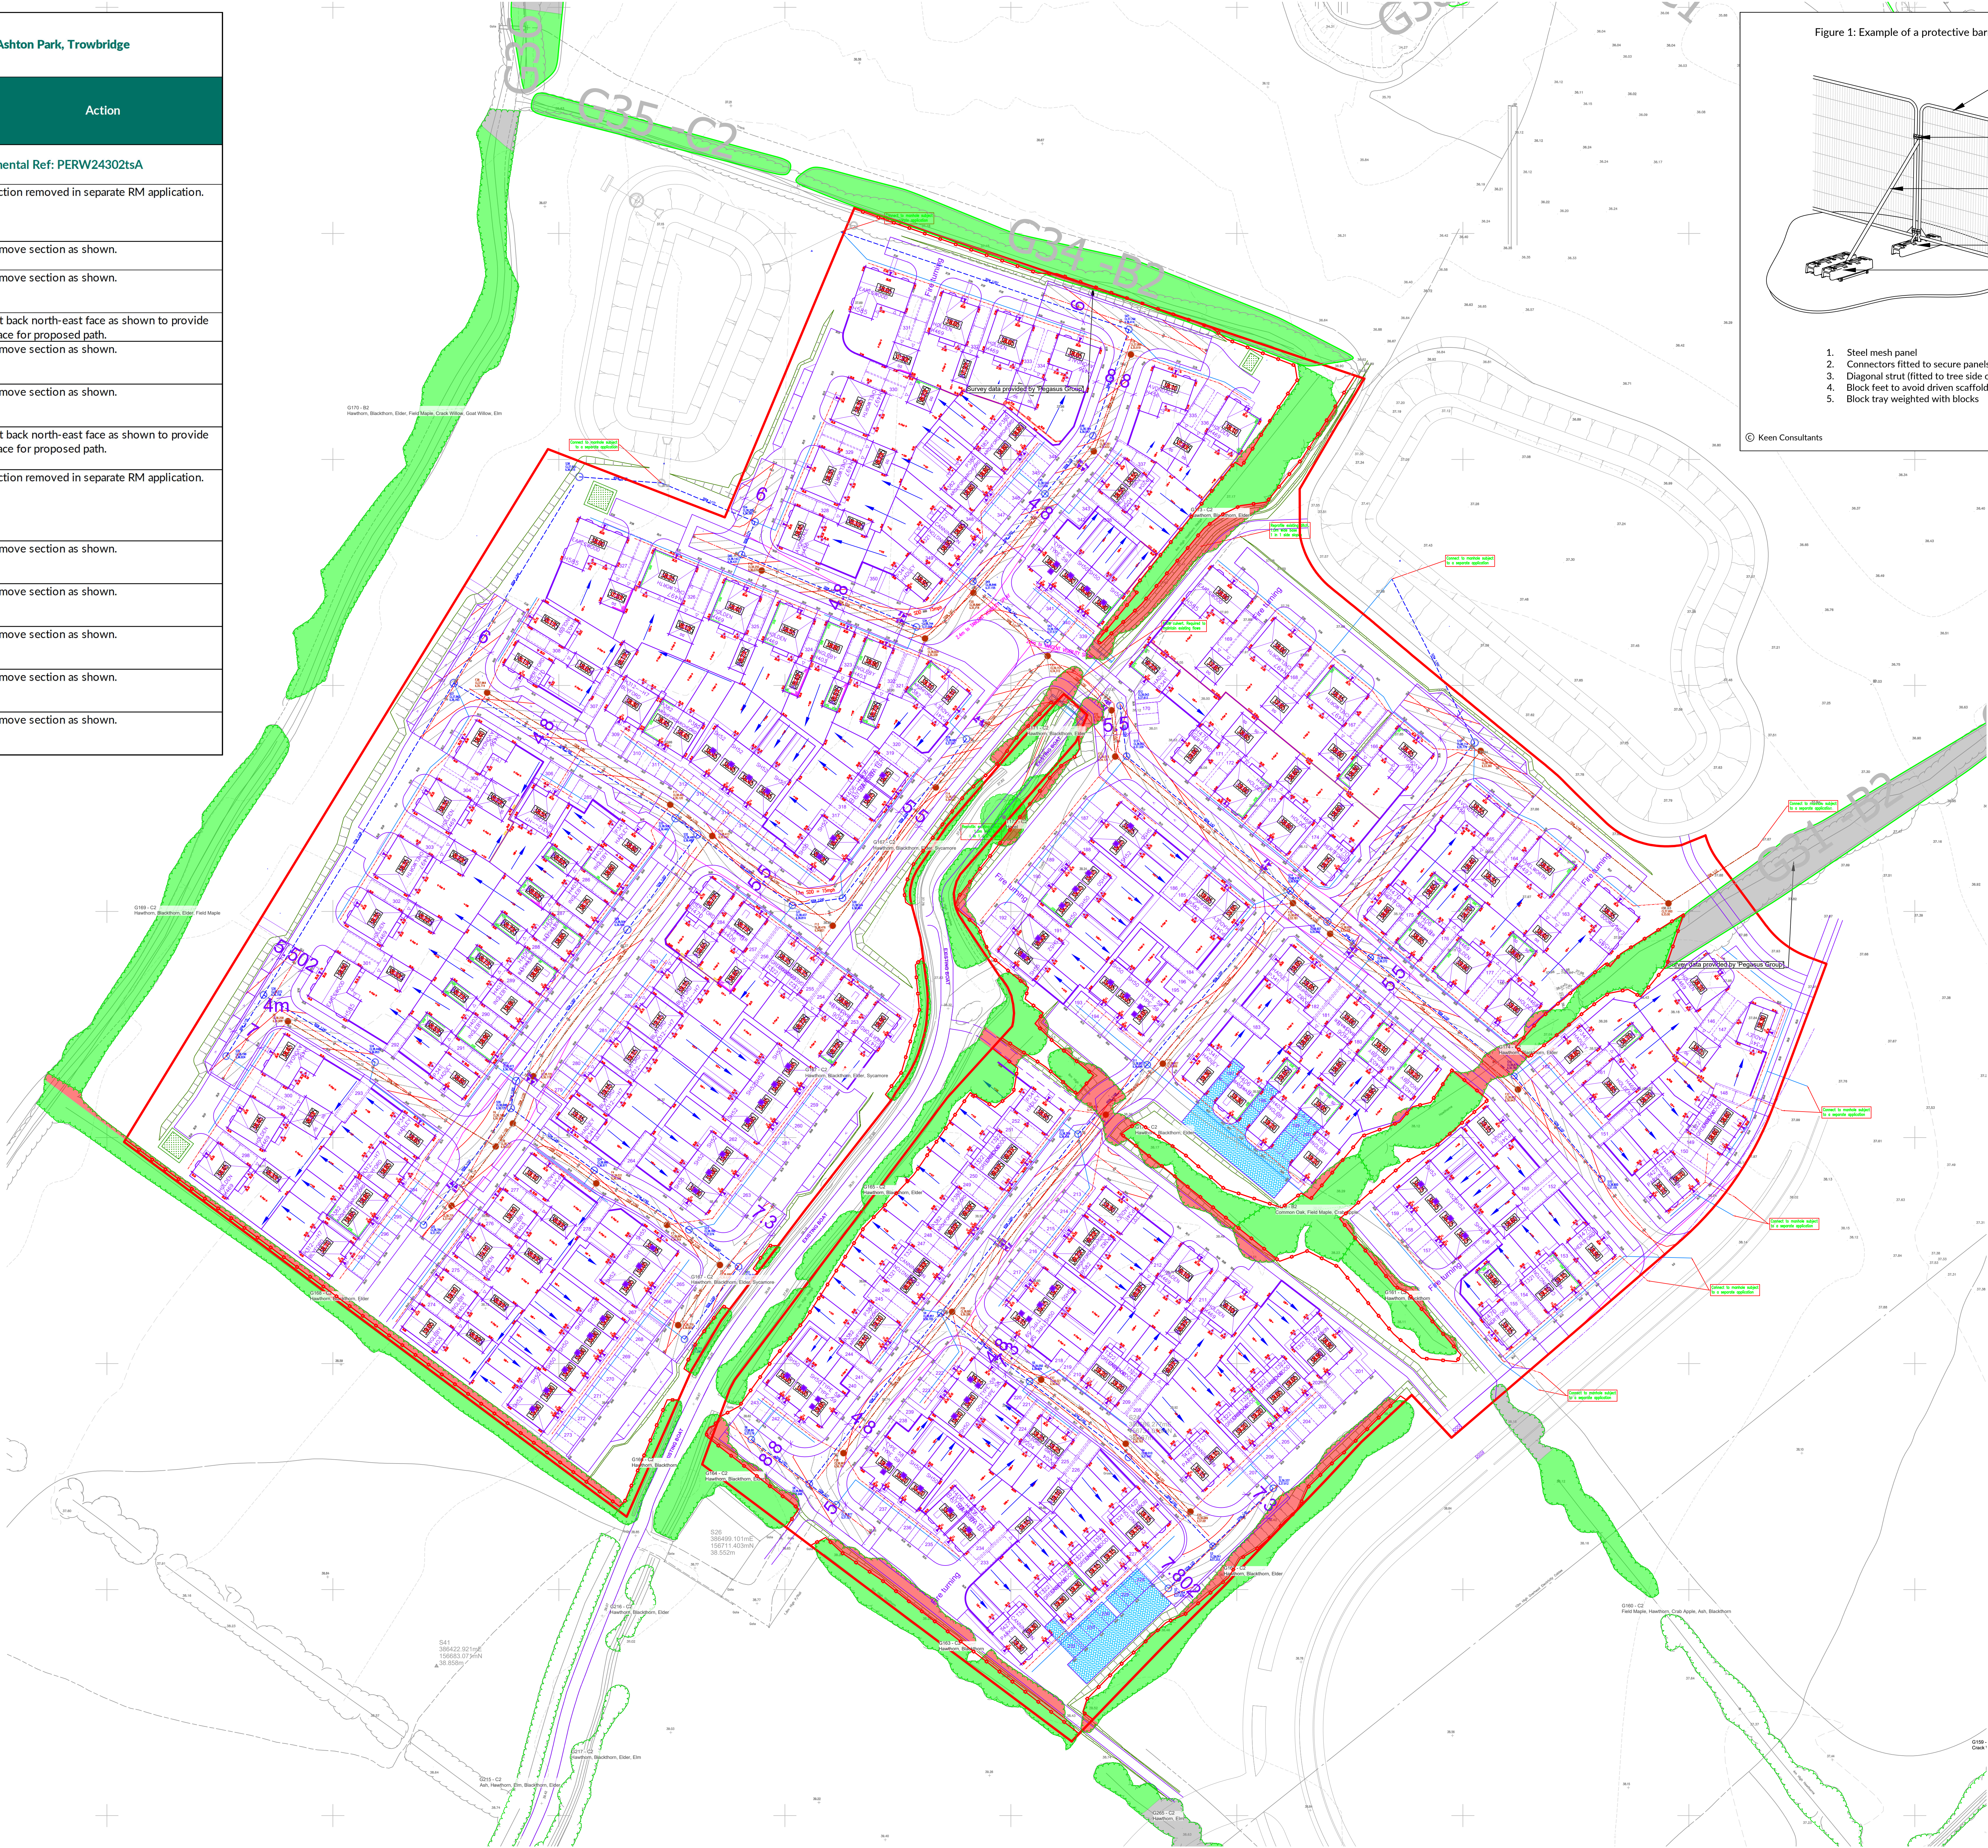

NORTH

0 5m 10m 25m 50m

NOTES

1. This tree survey information has been prepared for planning purposes only. Additional detail will be needed for foundation design.
2. The original of this drawing was produced in colour - a monochrome copy should not be relied upon.
3. Scale for planning purposes only.
4. All dimensions to be checked on site.
5. The copyright of this document resides with Keen Consultants unless assigned in writing by the company.
6. Details shown on this drawing are devised with reference to BS5837:2012 Trees in relation to design, demolition and construction - Recommendations.
7. Check if Tree Preservation Order or Conservation Area protection applies to trees before undertaking tree works.
8. Tree Survey Plan based on ACD Environmental drawing number PERW24302-01A.
9. Where trees were not identified on the topographical survey they have been plotted by eye. Aerial image was used to ascertain the location (extent) of trees (groups).
10. Proposed layout based on Pegasus Group Site Layout (Phase 2) drawing number 0181_DE_01_01.
11. Proposed drainage layout based on Phoenix Design General Arrangement and Drainage Strategy drawing number 629-PH2-P-100 Rev A.

KEY

- Existing trees/hedge retained
- Existing trees/hedge for removal
- Existing trees removed for separate RM application
- 2.0m high barrier as detail in Figure 1 (Temporary, for the duration of works)
- G167 Tree number
- C2 BS5837 category

B	Latest drainage layout overlay	13.07.26
A	Proposed drainage layout overlay and tree protection measures updated	29.06.26
0	Preliminary issue	02.06.26
Rev	Description	Date
KEEN CONSULTANTS The Studio, Timbers, Gables Road, Church Crookham Fleet, Hampshire GU2 6QY T 01252 855094 mail@keenconsultants.co.uk keenconsultants.co.uk		
Client DAVID WILSON REDROW SOUTH WEST		
Project PHASE 2, ASHTON PARK, TROWBRIDGE		
Title TREE PROTECTION PLAN		
Date JUNE 2026	Scale 1:500@A0	
Drawn by ML	Checked by JTK	
Drawing Number 2574-KC-XX-YTREE-TPP01RevB		