




* This drawing is copyright of Open plan man design®. All rights reserved. do not scale this drawing. check all dimensions on site. this drawing is only to be used on the site for which designed all materials specified are subject to confirmation on site prior to works commencing.

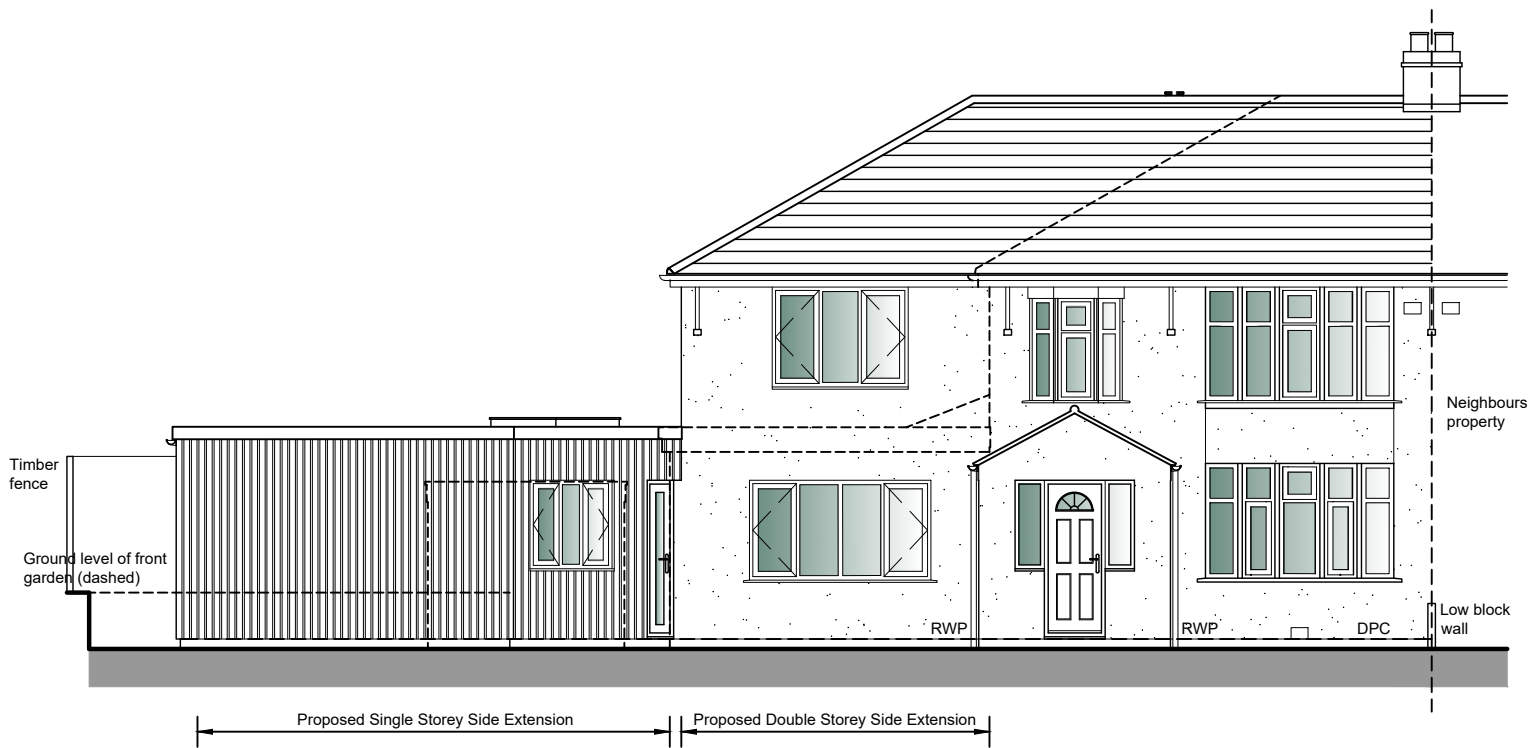


North West Elevation

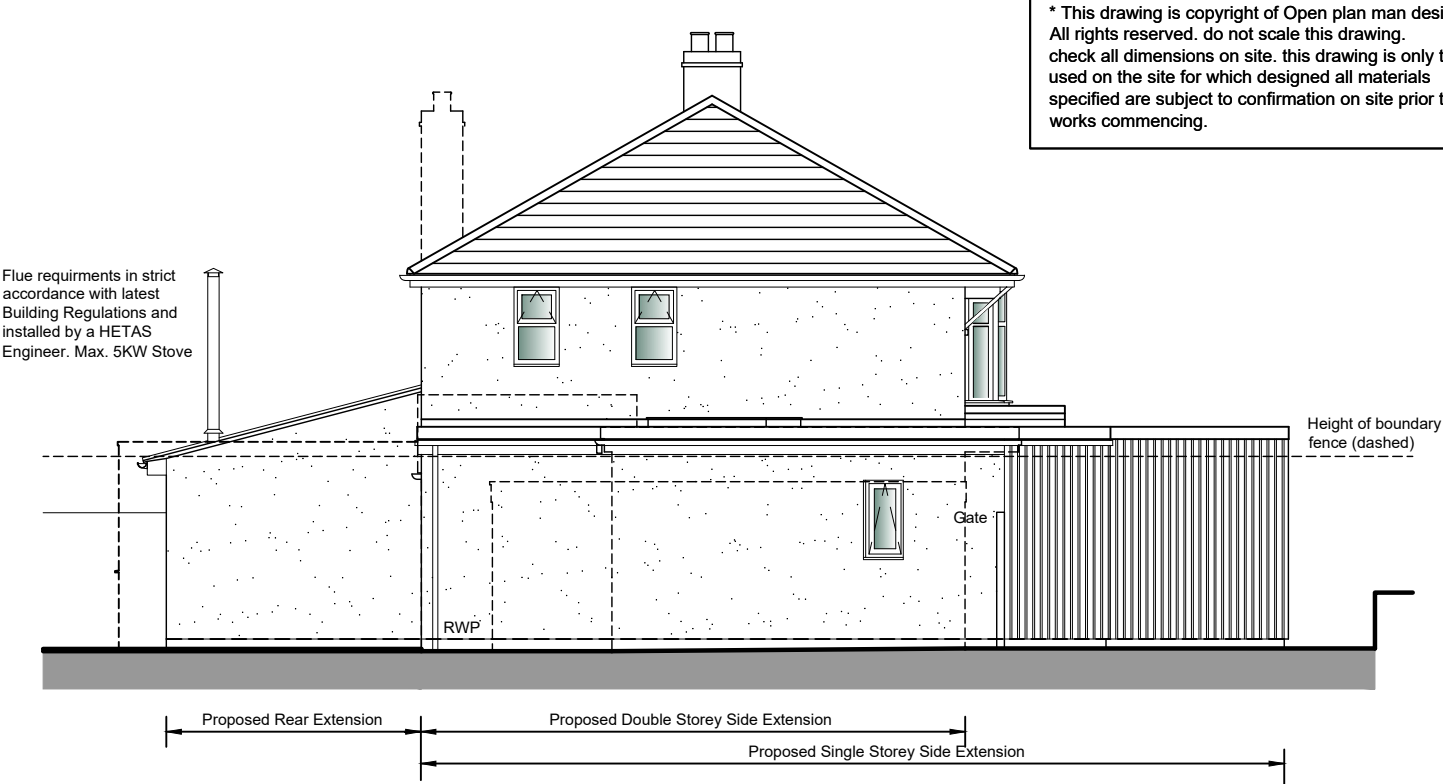

North East Elevation

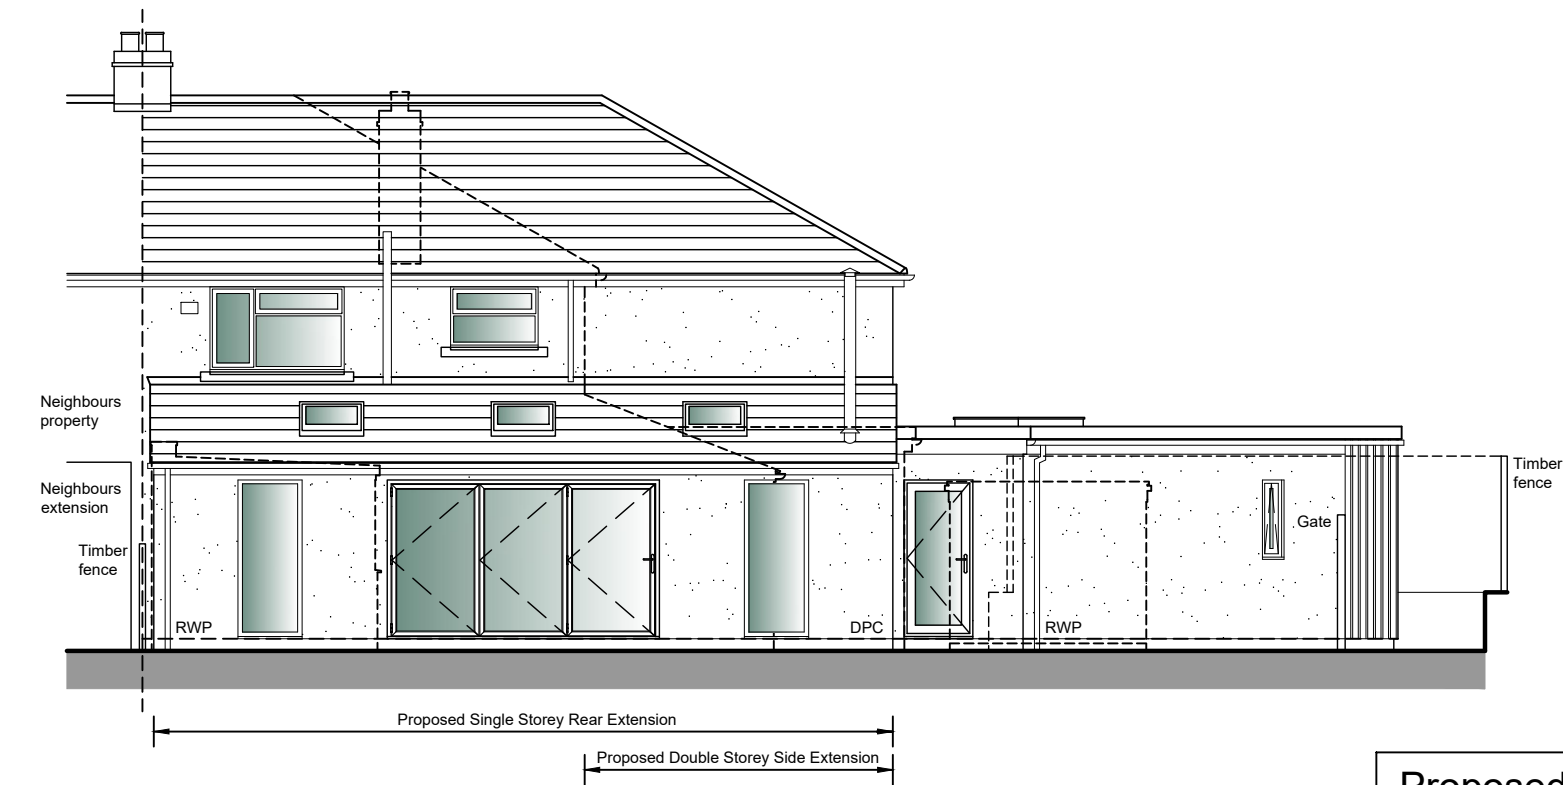

South West Elevation

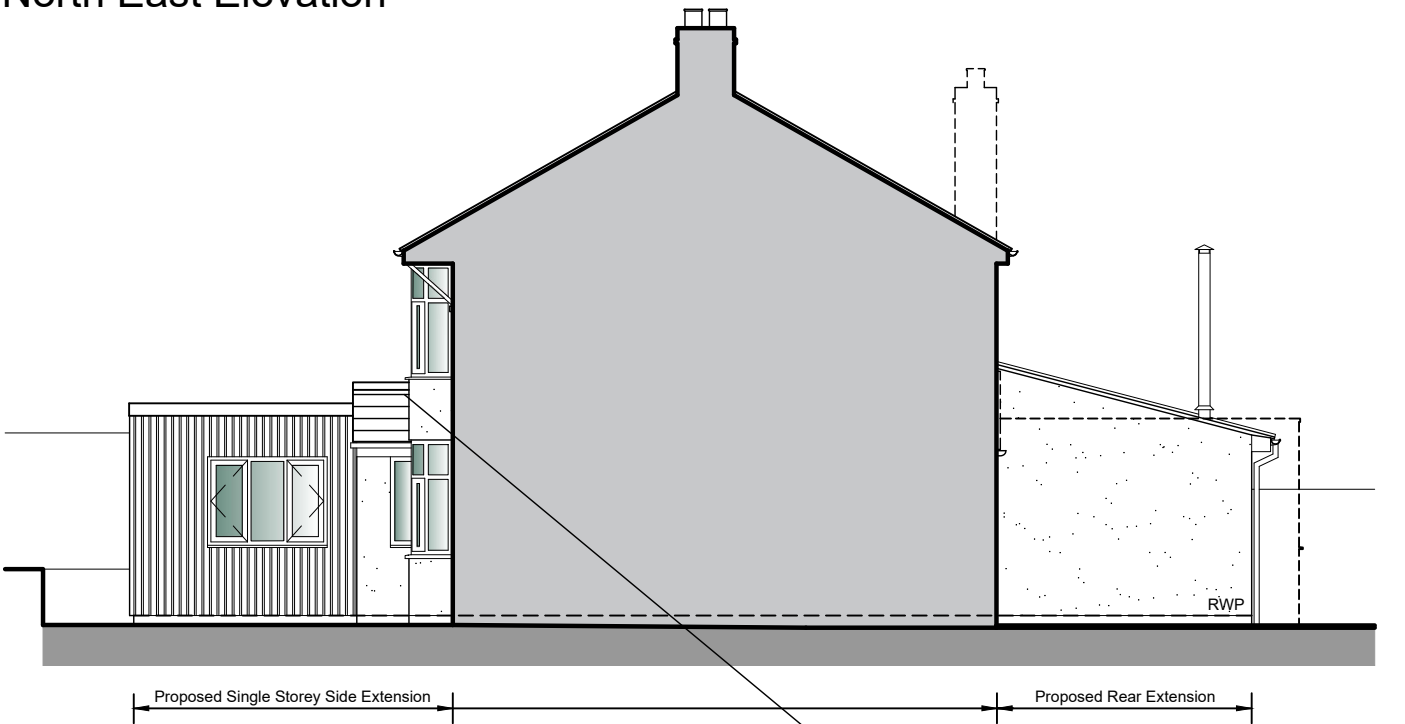

South East Elevation

Proposed Materials

Walls - Render and chippings to main double storey side extension. Timber style cladding to front elevations of the single storey side extension and Through coloured render to the remaining walls.

Roof - Warm flat roof to single storey side extension and Inlocking concrete tiles to the remaining roofs

Windows/Doors - White/Grey uPVC/Aluminium. Double glazed.

Eaves/Rainwater goods - White/Grey UPVC fascia's and soffits with white/Grey uPVC gutters and downpipes

A Drawing amended at Clients request Aug 24 JLG
Rev. Description. Date. Initial.



18 Bewley Crescent
Lacock
Wiltshire
SN15 2PL
Info@opmdesign.co.uk

Client:	Mr & Mrs Perry		
Project:	Proposed Single Storey Rear & Side Extension At 53 Yewstock Crescent West, Chippenham, SN15 1QX		
Drawing Title:	Proposed Elevations		
Scale:	1:100@A3	Date:	Aug 26
Drawn:	JLG	Checked:	JH
Drawing No:	PYC/26/1200		Revision:

For Planning

1:100 1m 2m 3m 4m 5m 6m