


ASHTON PARK, TROWBRIDGE



ON BEHALF OF DAVID WILSON HOMES

JULY 2026 | P26-0181 | REV B

HOUSE TYPE PACK

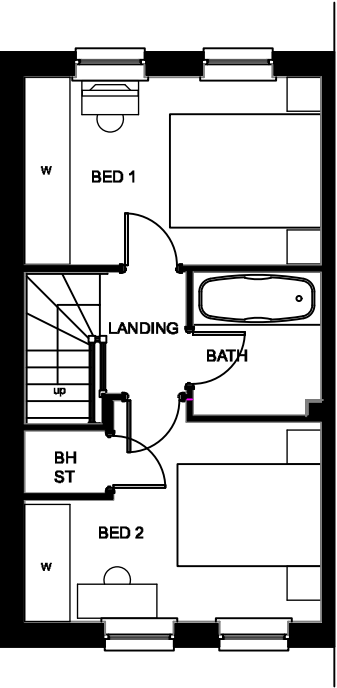

FIRST FLOOR

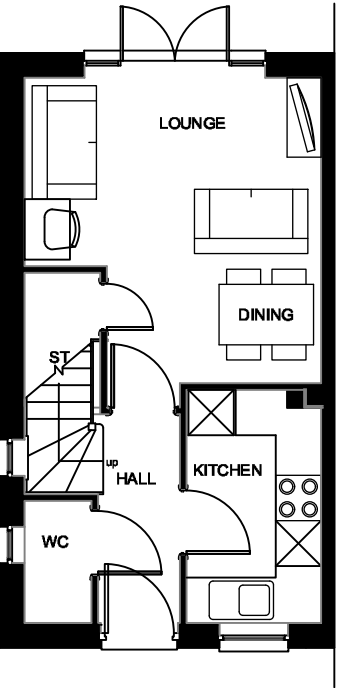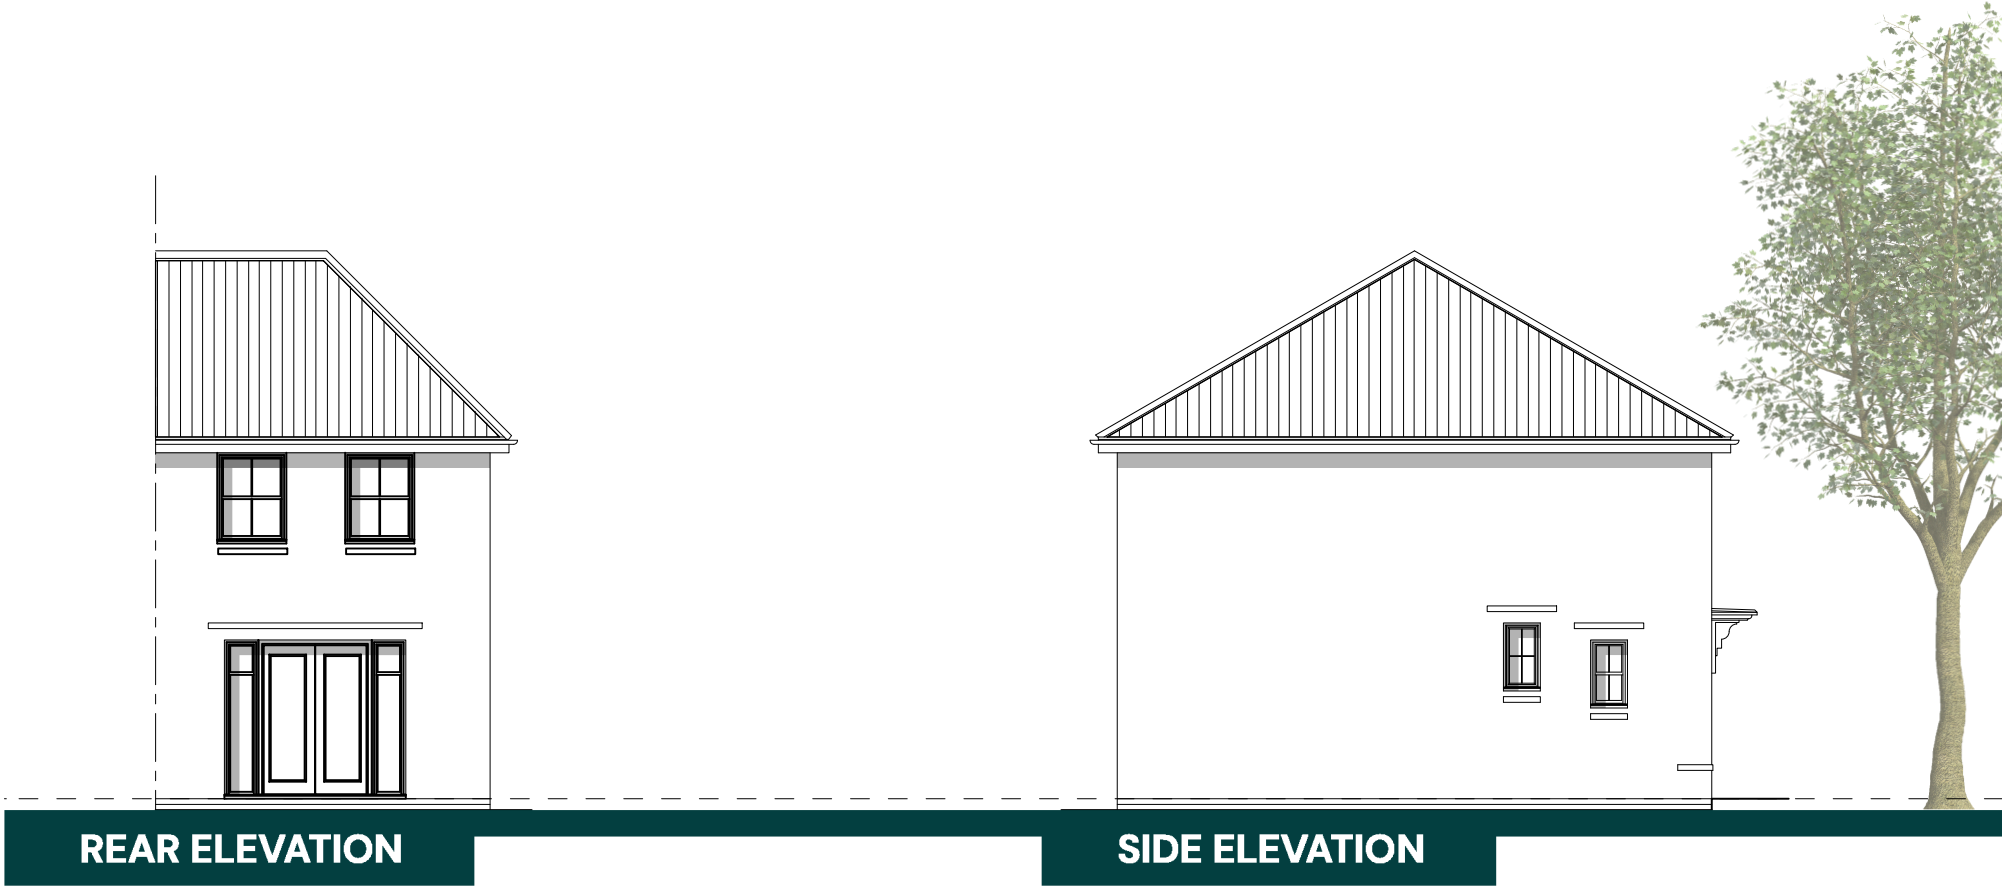

GROUND FLOOR





ASHTON PARK, TROWBRIDGE (PHASE 2) – WILFORD (BRICK)





PLOTS: 182, 185(H), 214, 215(H), 244, 245(H), 248, 249(H), 295(H), 296, 310, 311(H), 321(H), 344(H), 345, 346(H), 347

PLEASE REFER TO MATERIALS PLAN FOR DETAILED SPECIFICATION

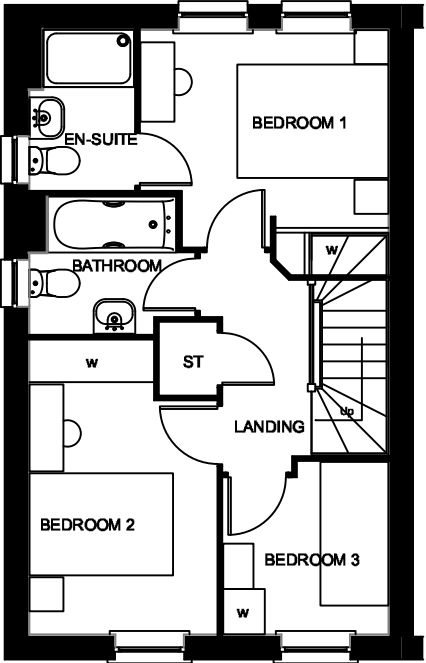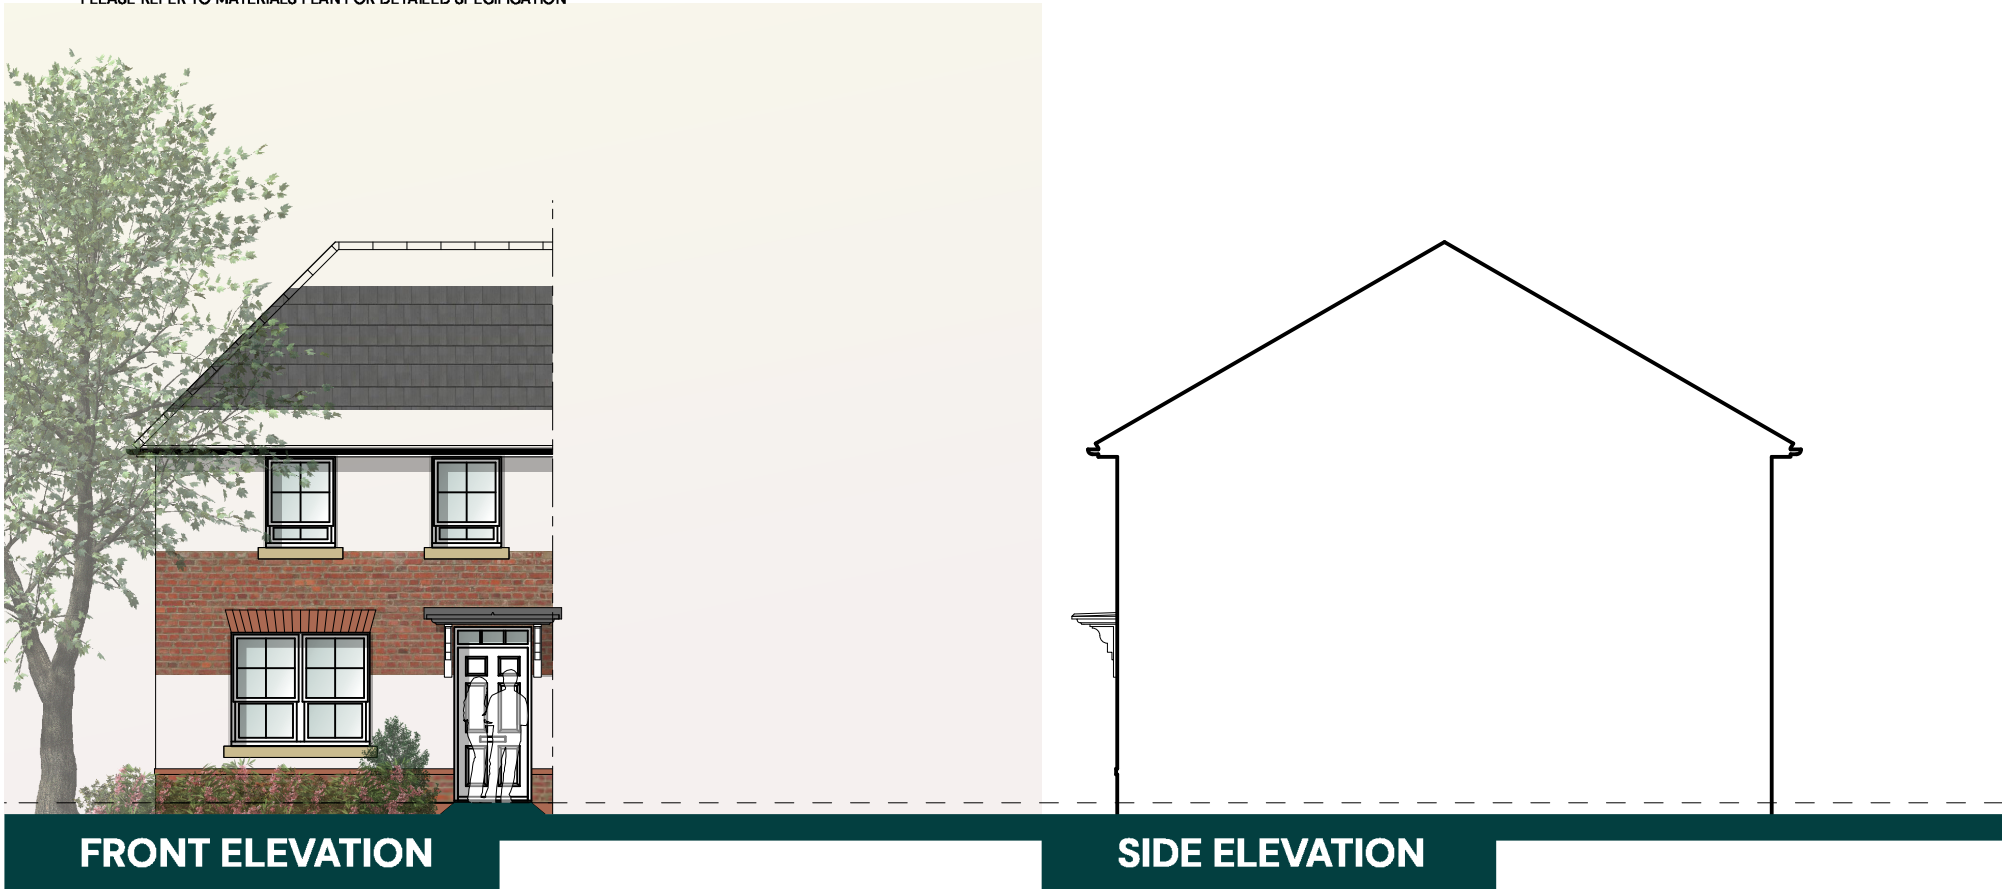

FIRST FLOOR

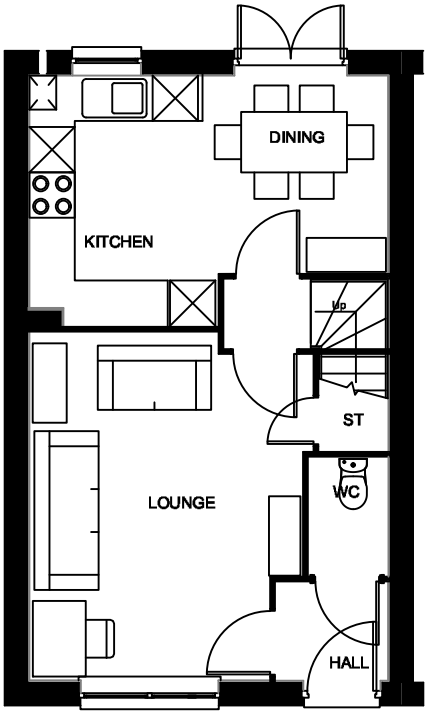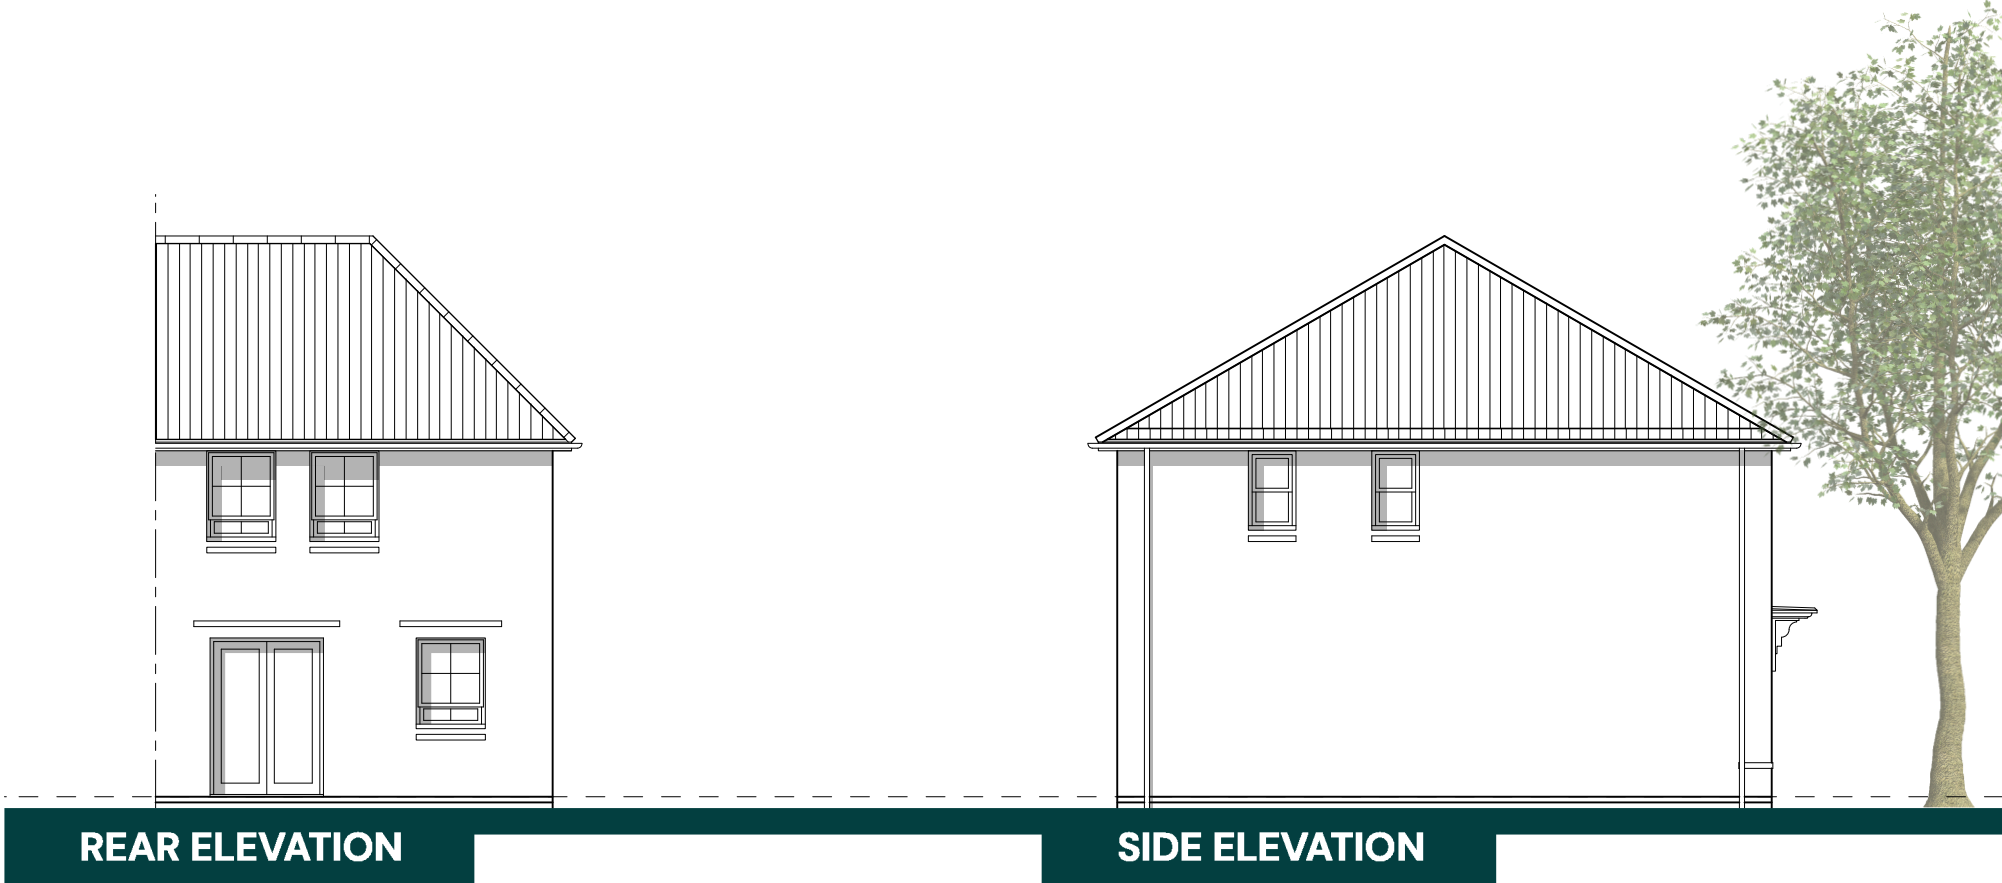

GROUND FLOOR



ASHTON PARK, TROWBRIDGE (PHASE 2) – ARCHFORD (BRICK)



| PEGASUSGROUP.CO.UK | TEAM/DRAWN BY: JBY | APPROVED BY: KLB | DATE: 03/06/2026 | SCALE: 1:100@A3 | DRWG: P26-0181_DE_02__ARC1 | CLIENT: BARRATT REDROW |



All Intellectual Property Rights (including copyright) in or arising out of this drawing and the building works depicted are owned by Pegasus Planning Group Ltd (Pegasus Group) and may not be reproduced and/or copied without a written licence. Pegasus Group accepts no liability for any use of this drawing other than for its original purpose and by the original client except in circumstances where approval for use has been supplied by Pegasus Group in writing. Use only written dimensions. Drawing prepared for planning application purposes only. DO NOT SCALE (or use) for construction, sales or any other purpose. Any queries to be reported to Pegasus Group for clarification. © Pegasus Planning Group Limited. © Crown copyright and database rights OS 100042093. Promap Licence number 100030449, EnmapSite Licence number 0100039673. Terms & Conditions @pegasusgroup.co.uk

PLOTS: 160, 162, 170(H), 197, 213, 252(H), 278, 279(H), 285(H), 292, 293(H), 350

PLEASE REFER TO MATERIALS PLAN FOR DETAILED SPECIFICATION

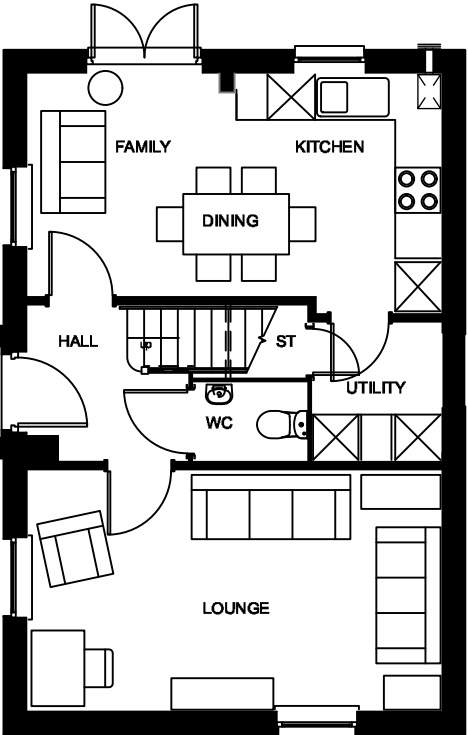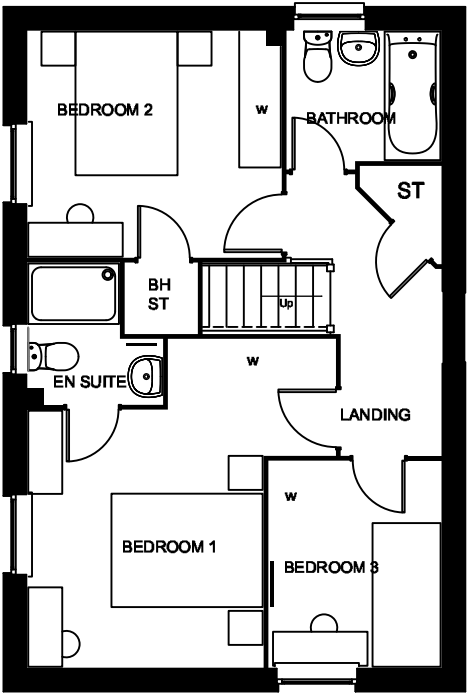


0 1 2 5m

ASHTON PARK, TROWBRIDGE (PHASE 2) – HADLEY (BRICK)


| PEGASUSGROUP.CO.UK | TEAM/DRAWN BY: JBY | APPROVED BY: KLB | DATE: 03/06/2026 | SCALE: 1:100@A3 | DRWG: P26-0181_DE_02__HAD1 | CLIENT: BARRATT REDROW |

PEGASUS
GROUP

All Intellectual Property Rights (including copyright) in or arising out of this drawing and the building works depicted are owned by Pegasus Planning Group Ltd (Pegasus Group) and may not be reproduced and/or copied without a written licence. Pegasus Group accepts no liability for any use of this drawing other than for its original purpose and by the original client except in circumstances where approval for use has been supplied by Pegasus Group in writing. Use only written dimensions. Drawing prepared for planning application purposes only. DO NOT SCALE (or use) for construction, sales or any other purpose. Any queries to be reported to Pegasus Group for clarification. © Pegasus Planning Group Limited. © Crown copyright and database rights OS 100042093. Promap Licence number 100020448, EnmapSite Licence number 0100039673. Terms & Conditions @pegasusgroup.co.uk


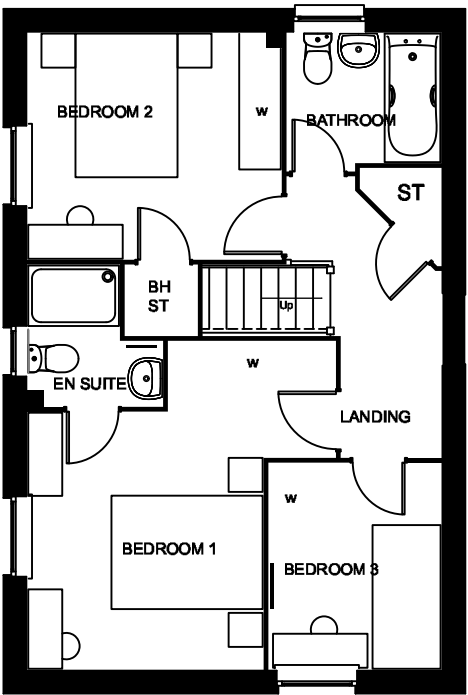


FIRST FLOOR

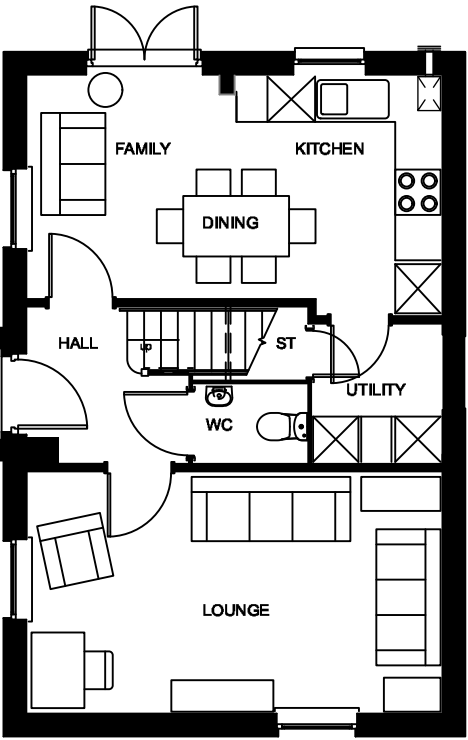

GROUND FLOOR

0 1 2 5m

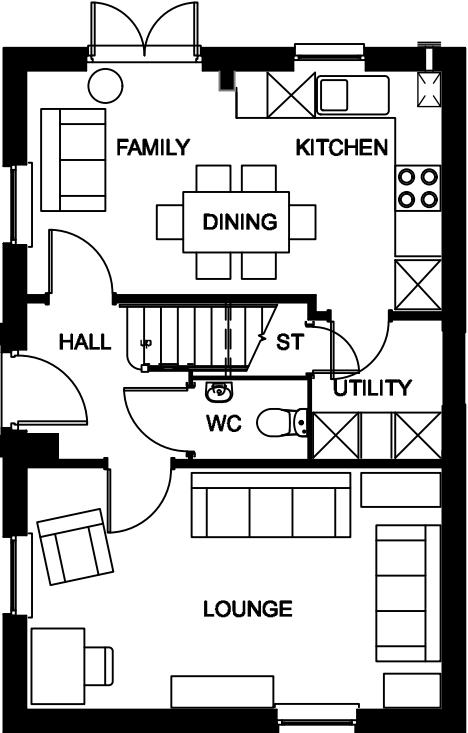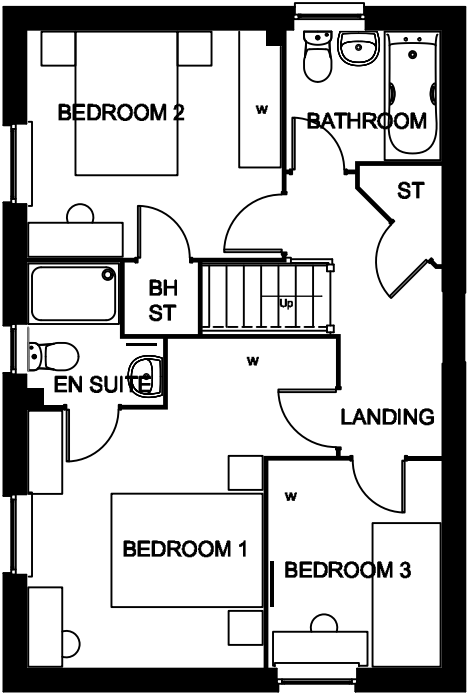

0 1 2 5m

ASHTON PARK, TROWBRIDGE (PHASE 2) – HADLEY SEMI (BRICK)


| PEGASUSGROUP.CO.UK | TEAM/DRAWN BY: JBY | APPROVED BY: KLB | DATE: 03/06/2026 | SCALE: 1:100@A3 | DRWG: P26-0181_DE_02__HAD3 | CLIENT: BARRATT REDROW |




All Intellectual Property Rights (including copyright) in or arising out of this drawing and the building works depicted are owned by Pegasus Planning Group Ltd (Pegasus Group) and may not be reproduced and/or copied without a written licence. Pegasus Group accepts no liability for any use of this drawing other than for its original purpose and by the original client except in circumstances where approval for use has been supplied by Pegasus Group in writing. Use only written dimensions. Drawing prepared for planning application purposes only. DO NOT SCALE (or use) for construction, sales or any other purpose. Any queries to be reported to Pegasus Group for clarification. © Pegasus Planning Group Limited. © Crown copyright and database rights OS 100042093. Promap Licence number 100020448, EnmapSite Licence number 0100039673. Terms & Conditions @pegasusgroup.co.uk



FRONT ELEVATION

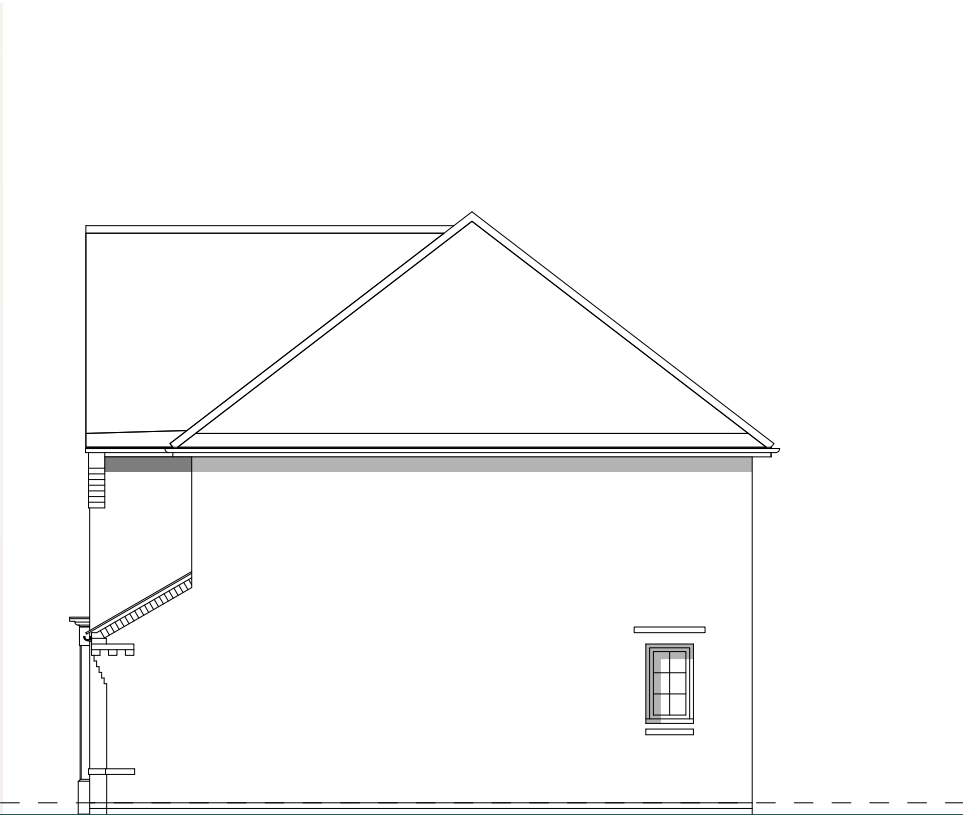

SIDE ELEVATION

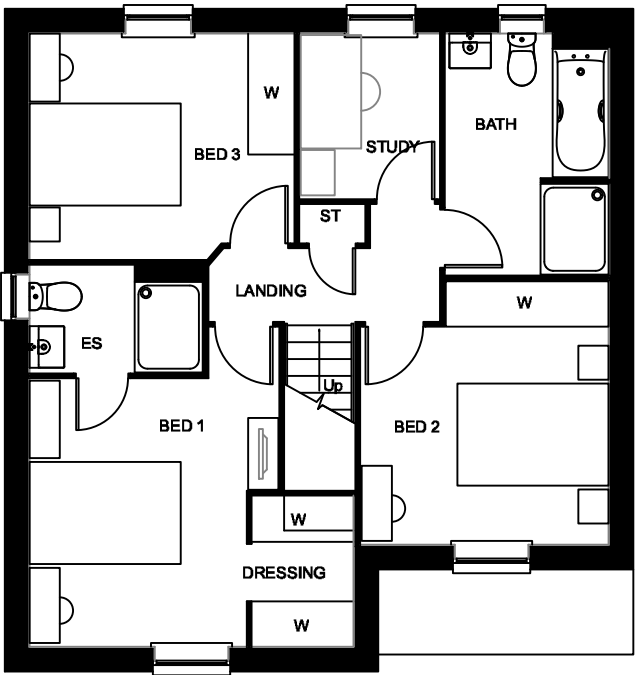


FIRST FLOOR



REAR ELEVATION



SIDE ELEVATION

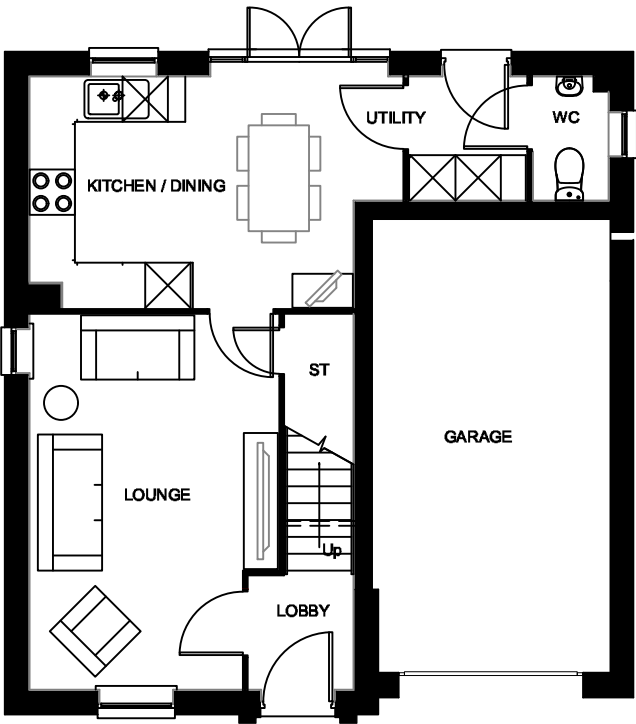

GROUND FLOOR



ASHTON PARK, TROWBRIDGE (PHASE 2) – BLYFORD (BRICK)




PLOTS: 209(H), 210, 250, 251(H), 255, 256(H)

PLEASE REFER TO MATERIALS PLAN FOR DETAILED SPECIFICATION



FRONT ELEVATION

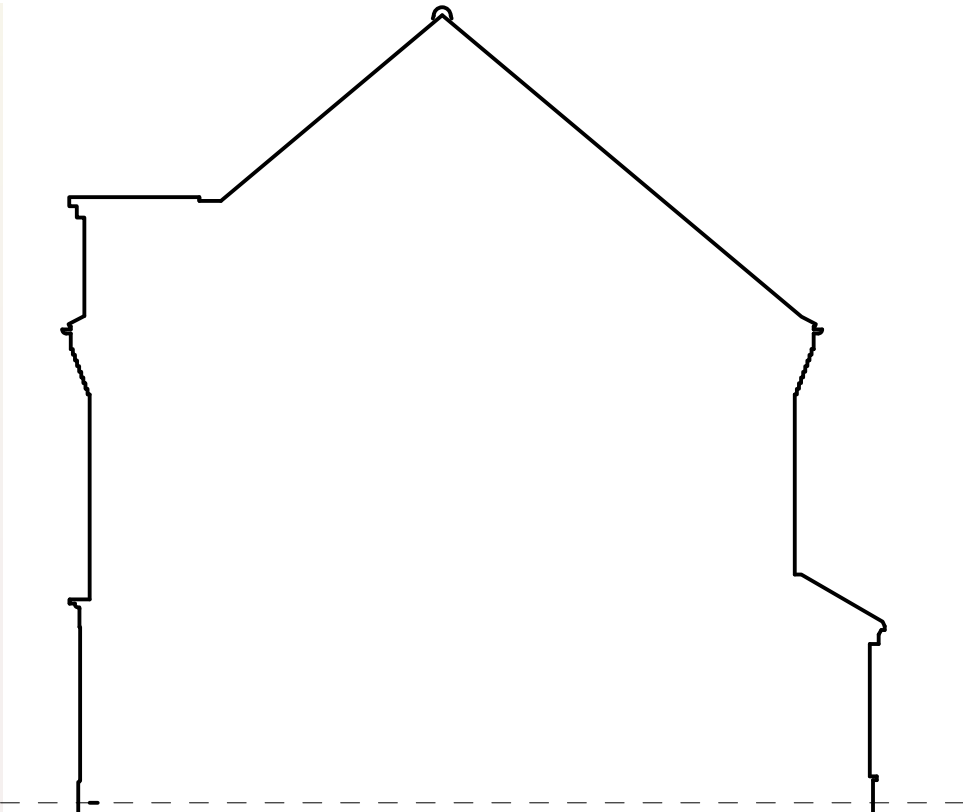


SIDE ELEVATION




REAR ELEVATION




SIDE ELEVATION

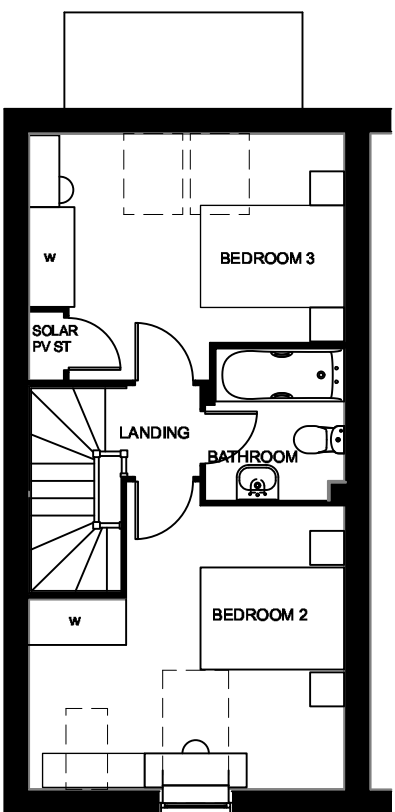

SECOND FLOOR

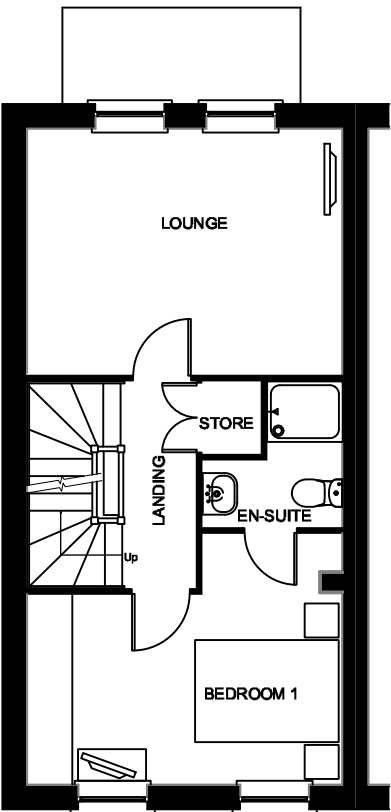

FIRST FLOOR

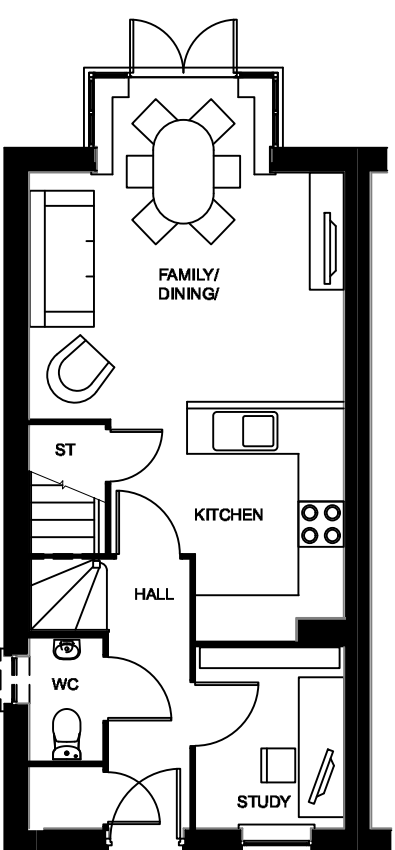

GROUND FLOOR

0 1 2 5m

ASHTON PARK, TROWBRIDGE (PHASE 2) – GREENWOOD (BRICK)

| PEGASUSGROUP.CO.UK | TEAM/DRAWN BY: JBY | APPROVED BY: KLB | DATE: 03/06/2026 | SCALE: 1:100@A3 | DRWG: P26-0181_DE_02__GRN1 | CLIENT: BARRATT REDROW |




All Intellectual Property Rights (including copyright) in or arising out of this drawing and the building works depicted are owned by Pegasus Planning Group Ltd (Pegasus Group) and may not be reproduced and/or copied without a written licence. Pegasus Group accepts no liability for any use of this drawing other than for its original purpose and by the original client except in circumstances where approval for use has been supplied by Pegasus Group in writing. Use only written dimensions. Drawing prepared for planning application purposes only. DO NOT SCALE (or use) for construction, sales or any other purpose. Any queries to be reported to Pegasus Group for clarification. © Pegasus Planning Group Limited. © Crown copyright and database rights OS 100042093. Promap Licence number 100020449, Emap8the Licence number 0100039673. Terms & Conditions @pegasusgroup.co.uk

PLOTS: 148(H), 149, 203(H), 204, 205(H), 206, 228(H), 229, 230(H), 231

PLEASE REFER TO MATERIALS PLAN FOR DETAILED SPECIFICATION



FRONT ELEVATION

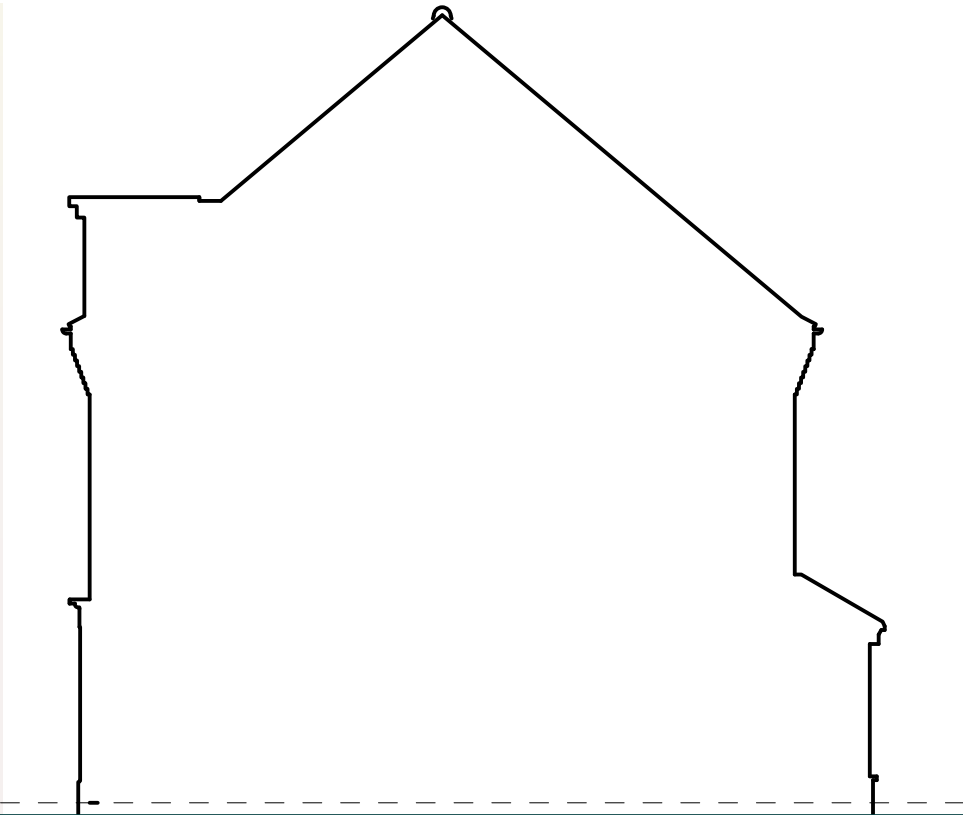


SIDE ELEVATION




REAR ELEVATION




SIDE ELEVATION

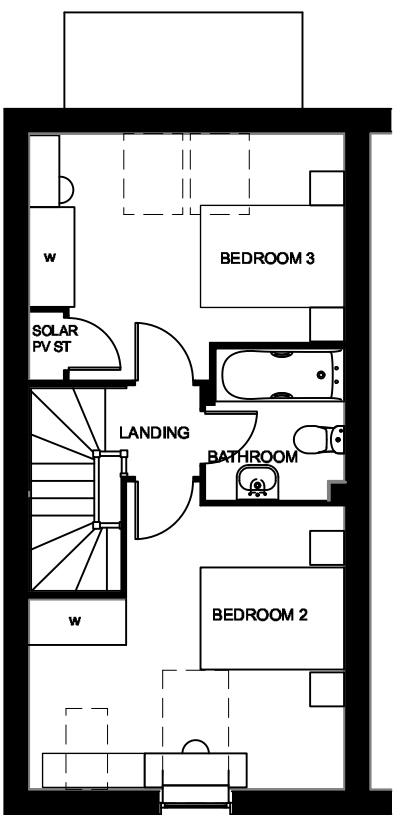

SECOND FLOOR

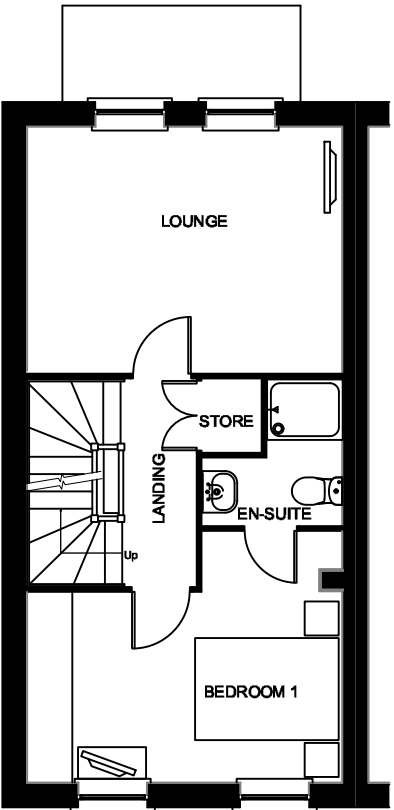

FIRST FLOOR

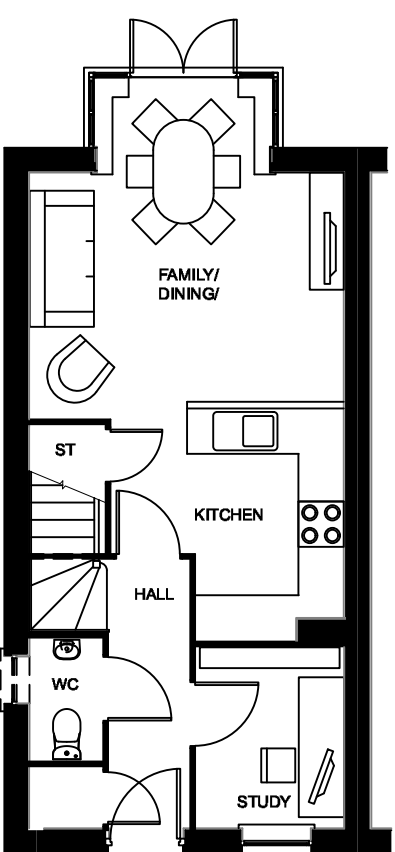

GROUND FLOOR

0 1 2 5m

ASHTON PARK, TROWBRIDGE (PHASE 2) – GREENWOOD (RENDER)

| PEGASUSGROUP.CO.UK | TEAM/DRAWN BY: JBY | APPROVED BY: KLB | DATE: 03/06/2026 | SCALE: 1:100@A3 | DRWG: P26-0181_DE_02__GRN2 | CLIENT: BARRATT REDROW |




All Intellectual Property Rights (including copyright) in or arising out of this drawing and the building works depicted are owned by Pegasus Planning Group Ltd (Pegasus Group) and may not be reproduced and/or copied without a written licence. Pegasus Group accepts no liability for any use of this drawing other than for its original purpose and by the original client except in circumstances where approval for use has been supplied by Pegasus Group in writing. Use only written dimensions. Drawing prepared for planning application purposes only. DO NOT SCALE (or use) for construction, sales or any other purpose. Any queries to be reported to Pegasus Group for clarification. © Pegasus Planning Group Limited. © Crown copyright and database rights OS 100042093. Promap Licence number 100020449, EnmapSite Licence number 0100039673. Terms & Conditions @pegasusgroup.co.uk

PLOTS: 246, 247(H), 348(H),
349


PLEASE REFER TO MATERIALS PLAN FOR DETAILED SPECIFICATION



FRONT ELEVATION

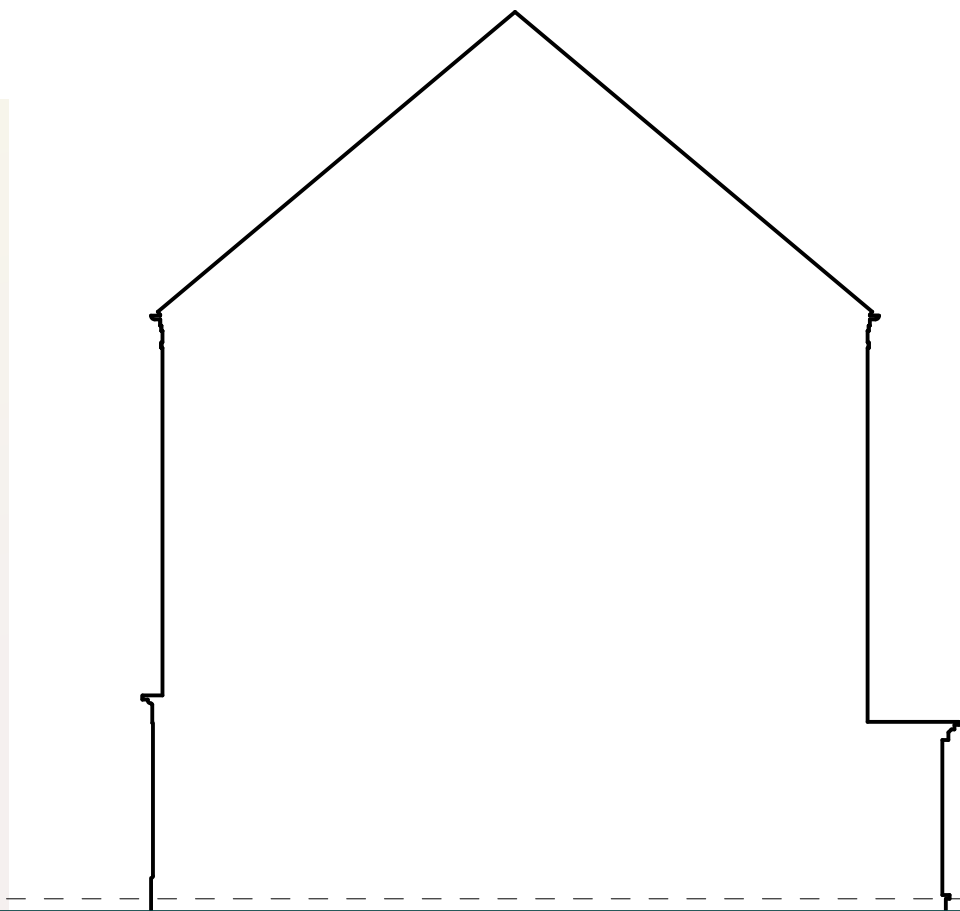


SIDE ELEVATION

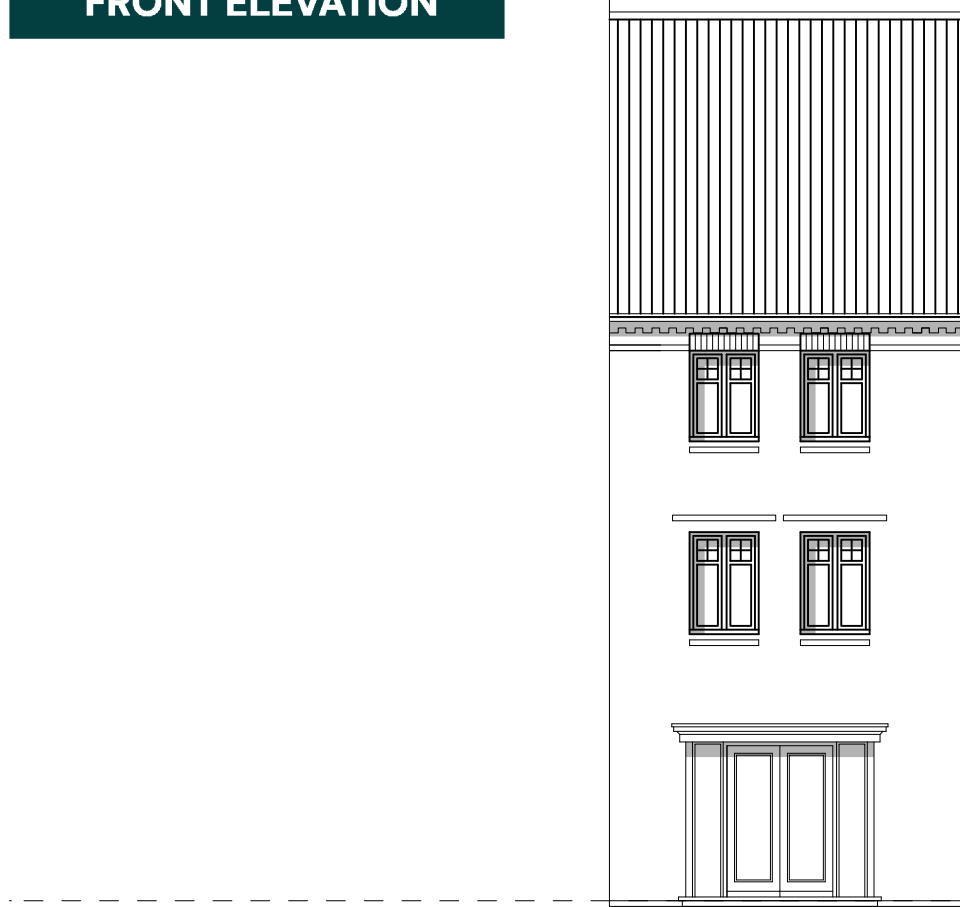


REAR ELEVATION




SIDE ELEVATION

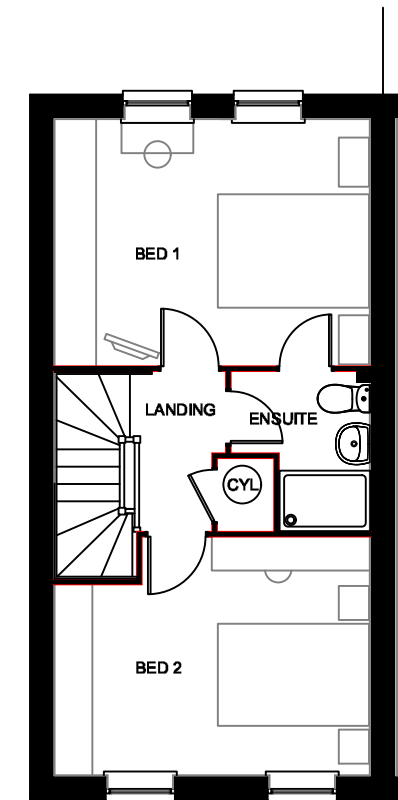

SECOND FLOOR

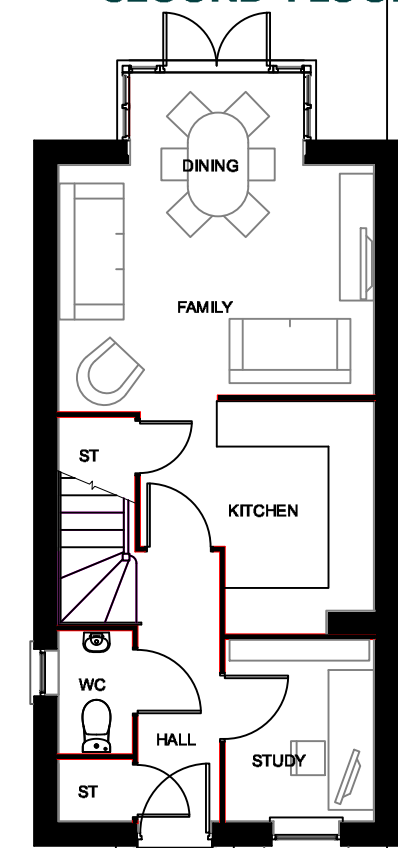

GROUND FLOOR

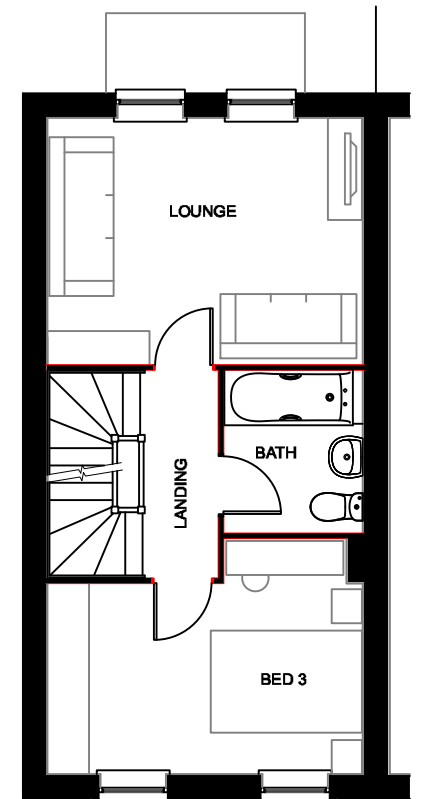

FIRST FLOOR

0 1 2 5m

ASHTON PARK, TROWBRIDGE (PHASE 2) - CANNINGTON (BRICK)

| PEGASUSGROUP.CO.UK | TEAM/DRAWN BY: JBY | APPROVED BY: KLB | DATE: 03/06/2026 | SCALE: 1:100@A3 | DRWG: P26-0181_DE_02__CANI | CLIENT: BARRATT REDROW |


PEGASUS
GROUP

All Intellectual Property Rights (including copyright) in or arising out of this drawing and the building works depicted are owned by Pegasus Planning Group Ltd (Pegasus Group) and may not be reproduced and/or copied without a written licence. Pegasus Group accepts no liability for any use of this drawing other than for its original purpose and by the original client except in circumstances where approval for use has been supplied by Pegasus Group in writing. Use only written dimensions. Drawing prepared for planning application purposes only. DO NOT SCALE (or use) for construction, sales or any other purpose. Any queries to be reported to Pegasus Group for clarification. © Pegasus Planning Group Limited. © Crown copyright and database rights OS 100042093. Promap Licence number 100020448, EnmapSite Licence number 0100039673. Terms & Conditions @pegasusgroup.co.uk


PLOTS: 153(H), 154
PLEASE REFER TO MATERIALS PLAN FOR DETAILED SPECIFICATION



FRONT ELEVATION

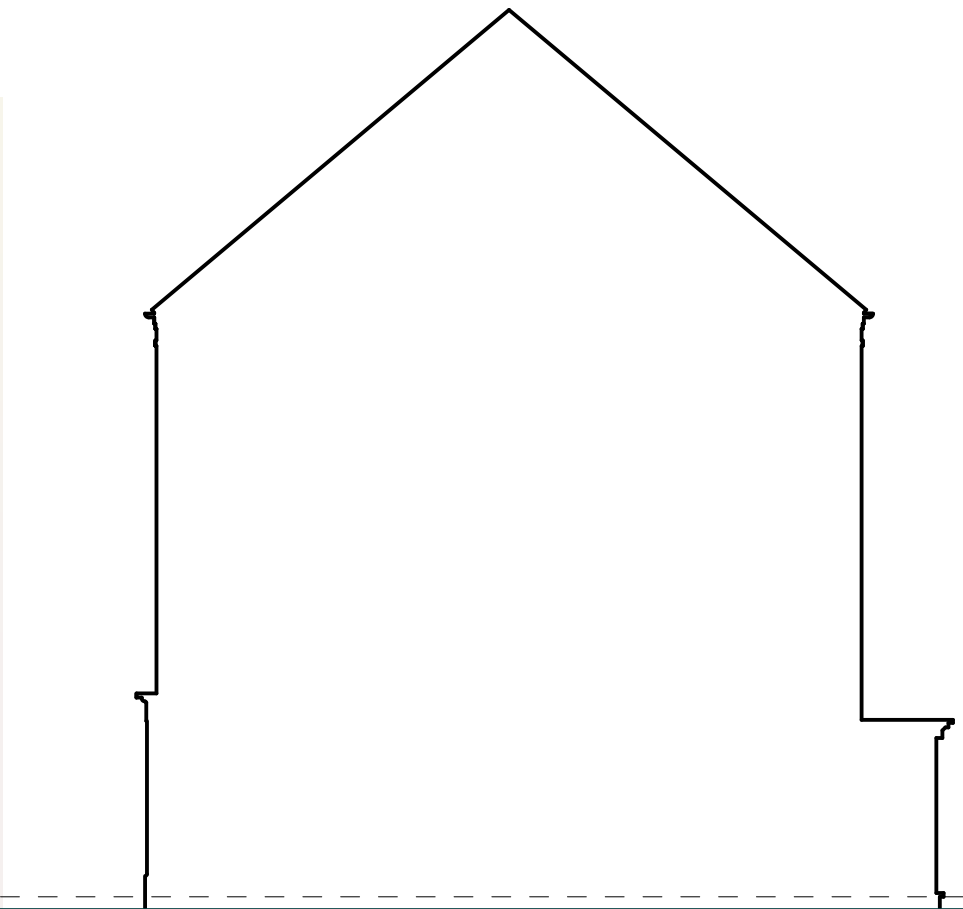


SIDE ELEVATION

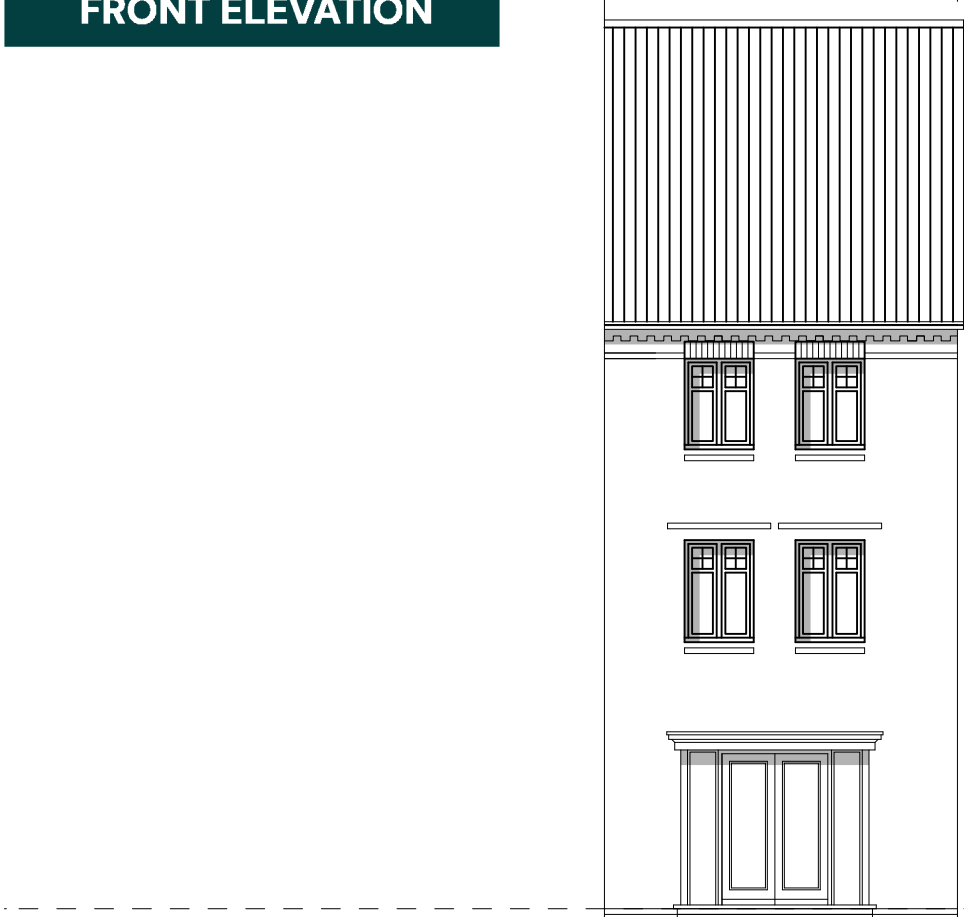


REAR ELEVATION




SIDE ELEVATION

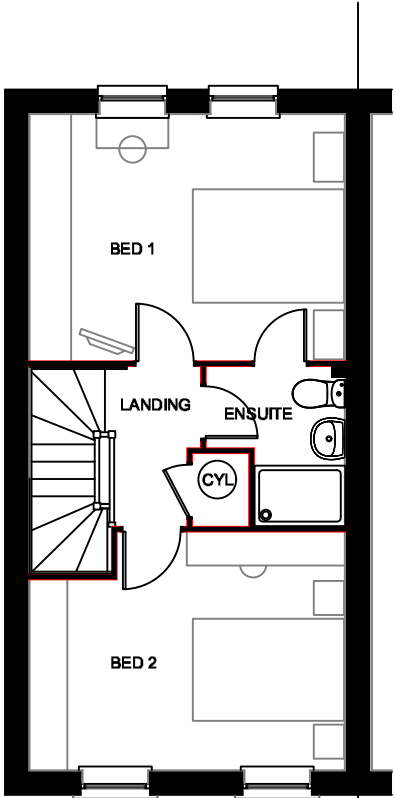

SECOND FLOOR

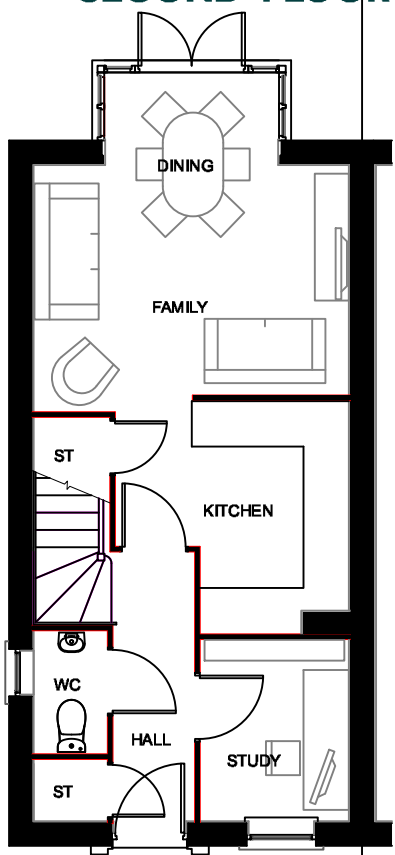

GROUND FLOOR

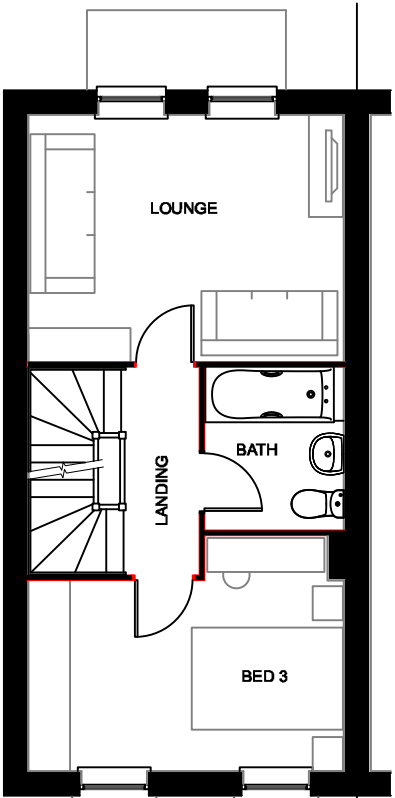

FIRST FLOOR

0 1 2 5m

ASHTON PARK, TROWBRIDGE (PHASE 2) – CANNINGTON (RENDER)

| PEGASUSGROUP.CO.UK | TEAM/DRAWN BY: JBY | APPROVED BY: KLB | DATE: 03/06/2026 | SCALE: 1:100@A3 | DRWG: P26-0181_DE_02_CAN2 | CLIENT: BARRATT REDROW |




All Intellectual Property Rights (including copyright) in or arising out of this drawing and the building works depicted are owned by Pegasus Planning Group Ltd (Pegasus Group) and may not be reproduced and/or copied without a written licence. Pegasus Group accepts no liability for any use of this drawing other than for its original purpose and by the original client except in circumstances where approval for use has been supplied by Pegasus Group in writing. Use only written dimensions. Drawing prepared for planning application purposes only. DO NOT SCALE (or use) for construction, sales or any other purpose. Any queries to be reported to Pegasus Group for clarification. © Pegasus Planning Group Limited. © Crown copyright and database rights OS 100042093. Promap Licence number 100020448, EnmapSite Licence number 0100039673. Terms & Conditions @pegasusgroup.co.uk

PLOTS: 150(H), 202, 207(H),
227, 232(H)


PLEASE REFER TO MATERIALS PLAN FOR DETAILED SPECIFICATION



FRONT ELEVATION

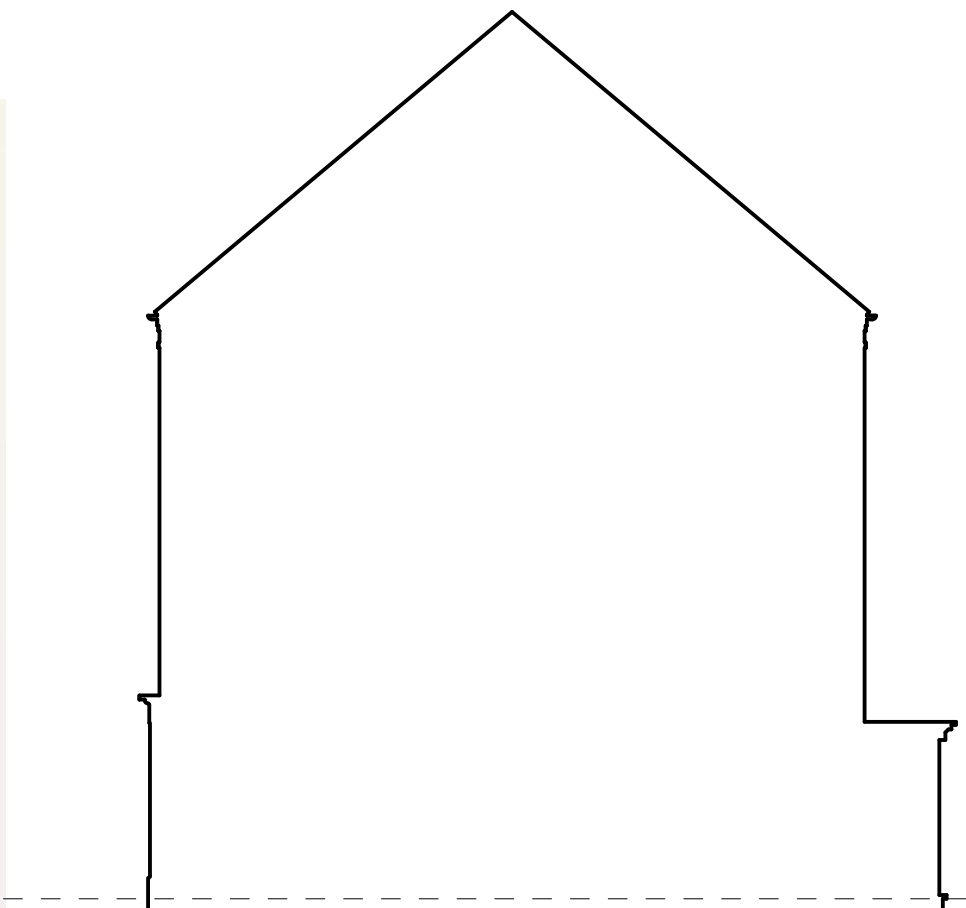


SIDE ELEVATION

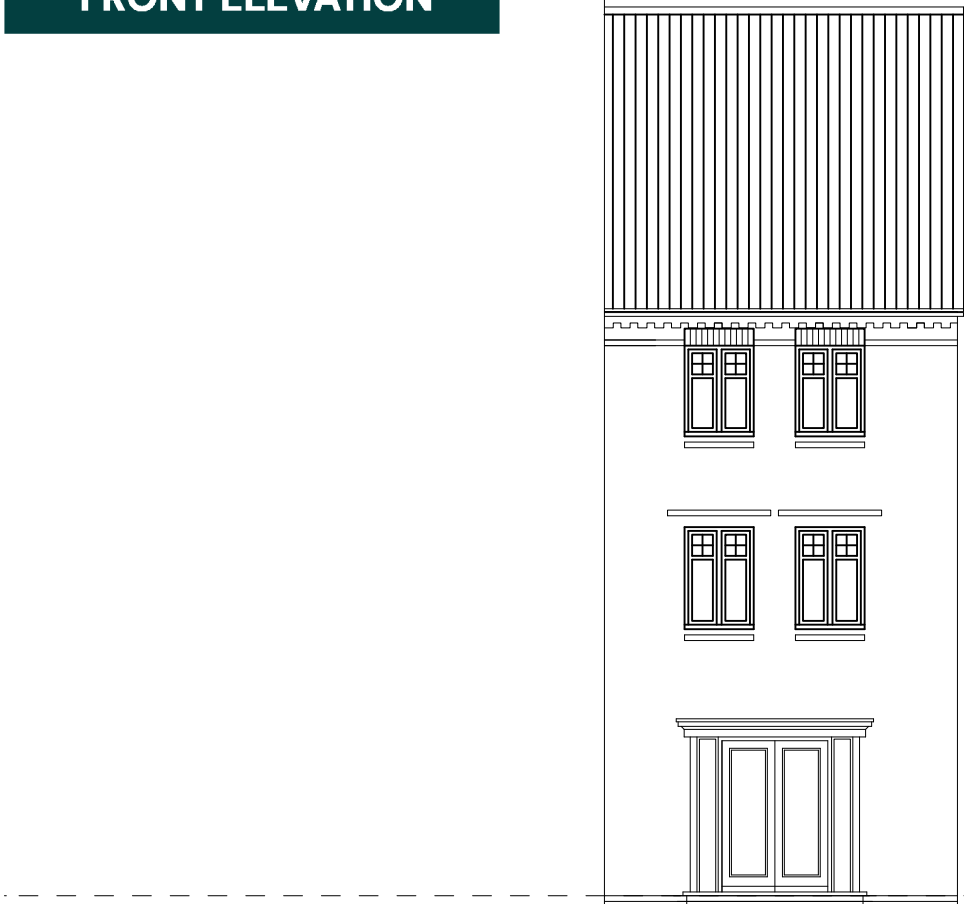


REAR ELEVATION




SIDE ELEVATION

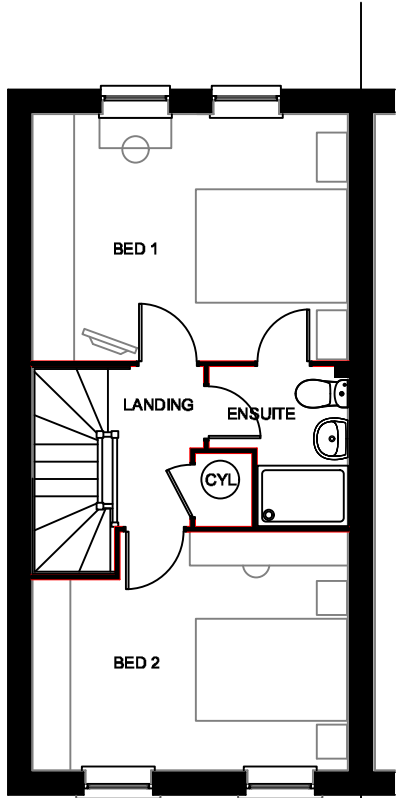

SECOND FLOOR

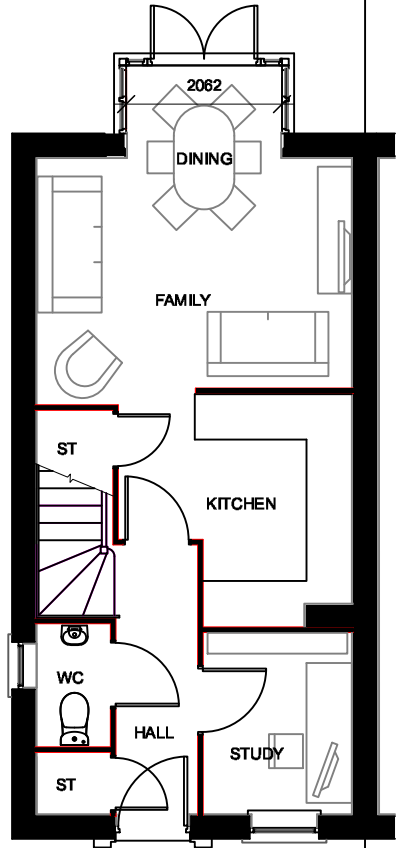

GROUND FLOOR

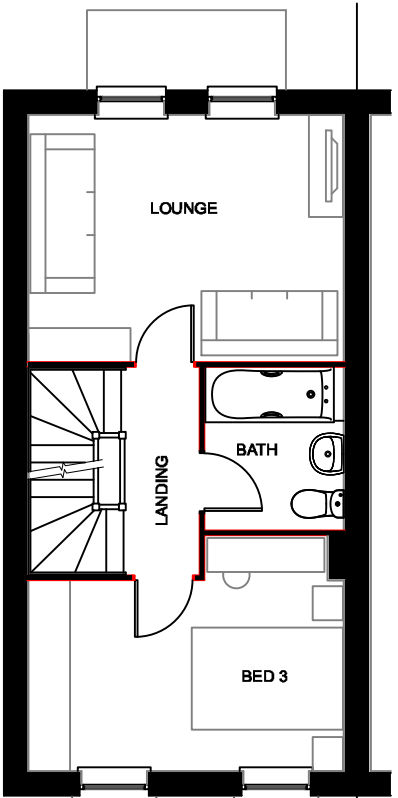

FIRST FLOOR

0 1 2 5m

ASHTON PARK, TROWBRIDGE (PHASE 2) – CANNINGTON* (RENDER)


| PEGASUSGROUP.CO.UK | TEAM/DRAWN BY: JBY | APPROVED BY: KLB | DATE: 03/06/2026 | SCALE: 1:100@A3 | DRWG: P26-0181_DE_02_CAN3 | CLIENT: BARRATT REDROW |





All Intellectual Property Rights (including copyright) in or arising out of this drawing and the building works depicted are owned by Pegasus Planning Group Ltd (Pegasus Group) and may not be reproduced and/or copied without a written licence. Pegasus Group accepts no liability for any use of this drawing other than for its original purpose and by the original client except in circumstances where approval for use has been supplied by Pegasus Group in writing. Use only written dimensions. Drawing prepared for planning application purposes only. DO NOT SCALE (or use) for construction, sales or any other purpose. Any queries to be reported to Pegasus Group for clarification. © Pegasus Planning Group Limited. © Crown copyright and database rights OS 100042093. Promap Licence number 100020448, EnmapSite Licence number 0100039673. Terms & Conditions @pegasusgroup.co.uk

PLOTS: 179, 180, 199, 200, 274(H), 275(H), 277(H), 286(H), 287(H), 290(H), 291(H), 322(H), 323(H)

PLEASE REFER TO MATERIALS PLAN FOR DETAILED SPECIFICATION

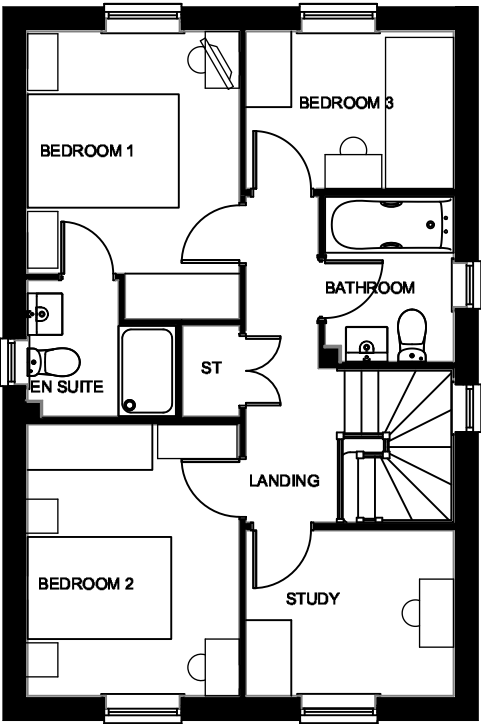

FIRST FLOOR

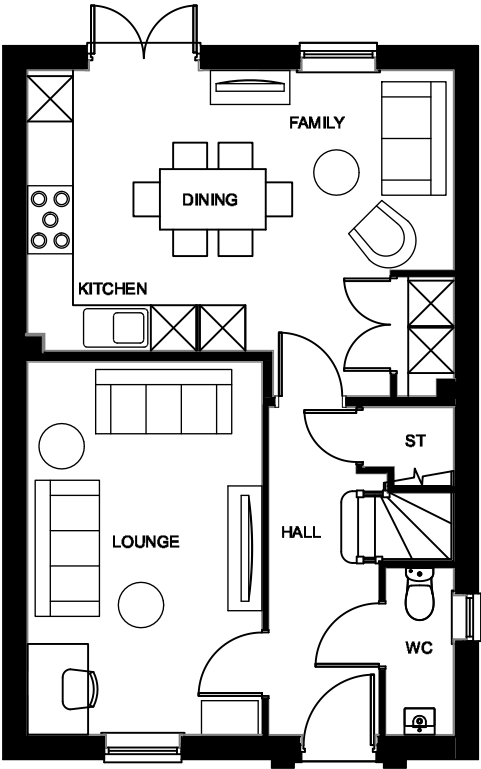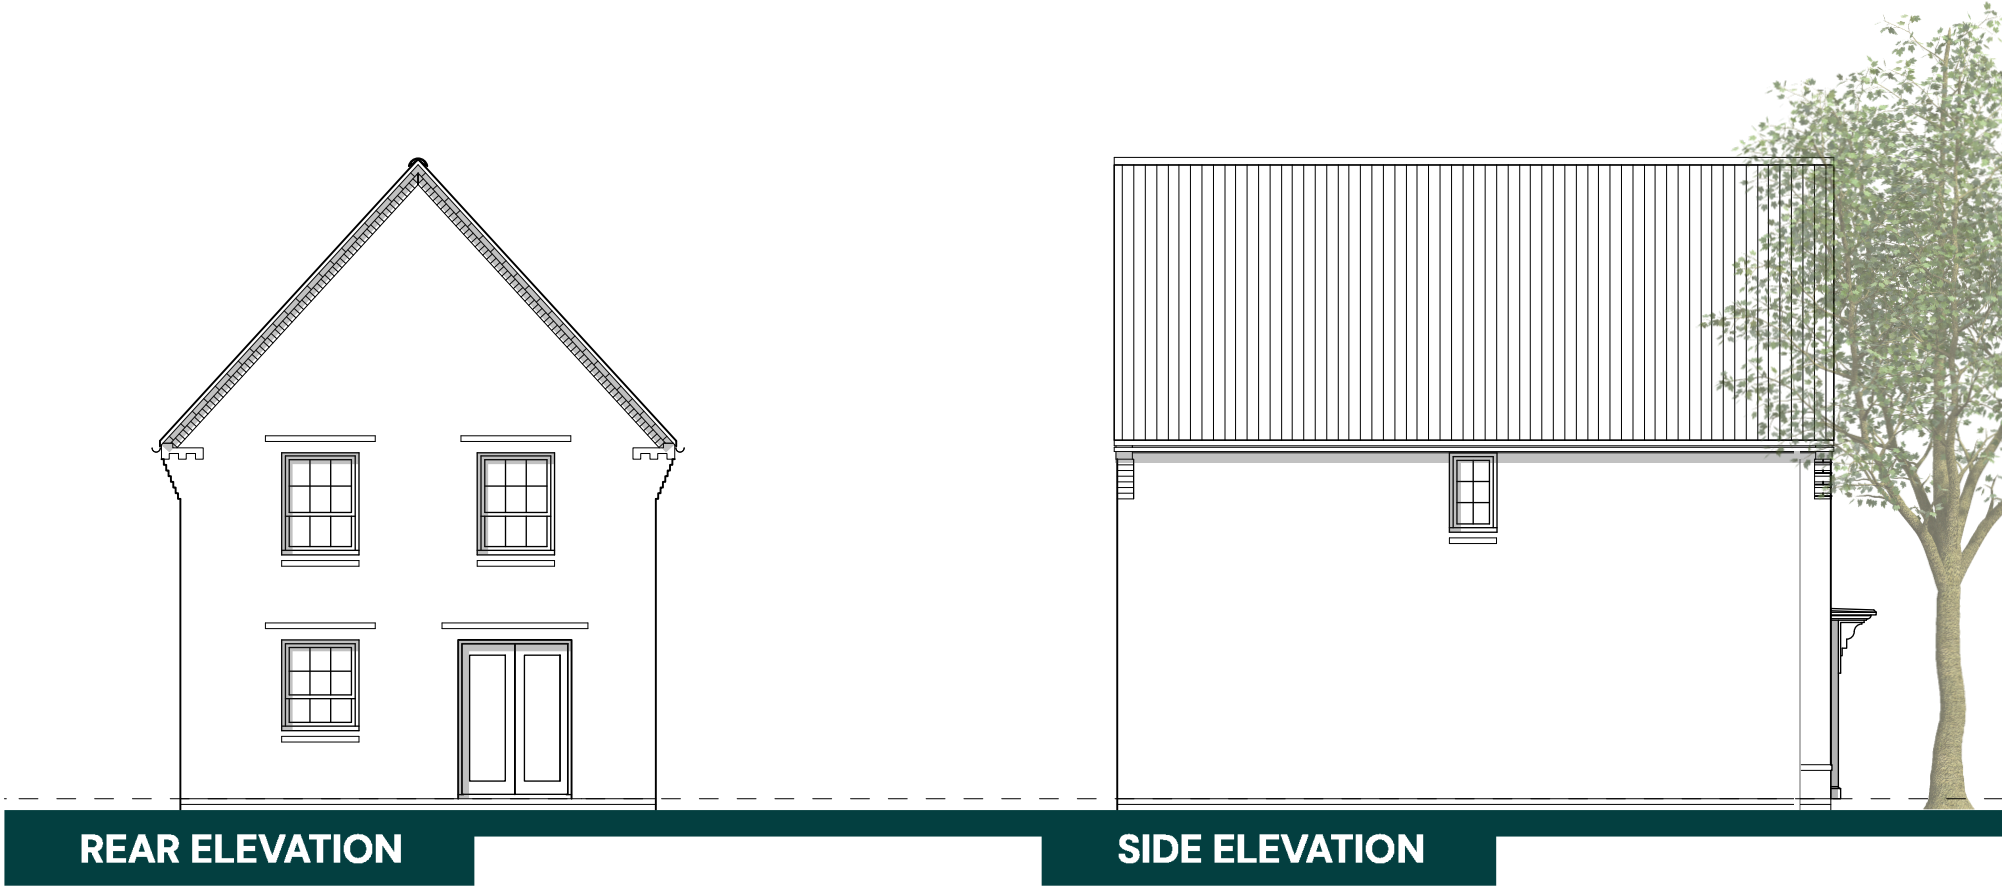

GROUND FLOOR



ASHTON PARK, TROWBRIDGE (PHASE 2) – INGLEBY (BRICK)




| PEGASUSGROUP.CO.UK | TEAM/DRAWN BY: JBY | APPROVED BY: KLB | DATE: 03/06/2026 | SCALE: 1:100@A3 | DRWG: P26-0181_DE_02__ING1 | CLIENT: BARRATT REDROW |


All Intellectual Property Rights (including copyright) in or arising out of this drawing and the building works depicted are owned by Pegasus Planning Group Ltd (Pegasus Group) and may not be reproduced and/or copied without a written licence. Pegasus Group accepts no liability for any use of this drawing other than for its original purpose and by the original client except in circumstances where approval for use has been supplied by Pegasus Group in writing. Use only written dimensions. Drawing prepared for planning application purposes only. DO NOT SCALE (or use) for construction, sales or any other purpose. Any queries to be reported to Pegasus Group for clarification. © Pegasus Planning Group Limited. © Crown copyright and database rights OS 100042093. Promap Licence number 100030449, EnmapSite Licence number 0100039673. Terms & Conditions @pegasusgroup.co.uk



FRONT ELEVATION

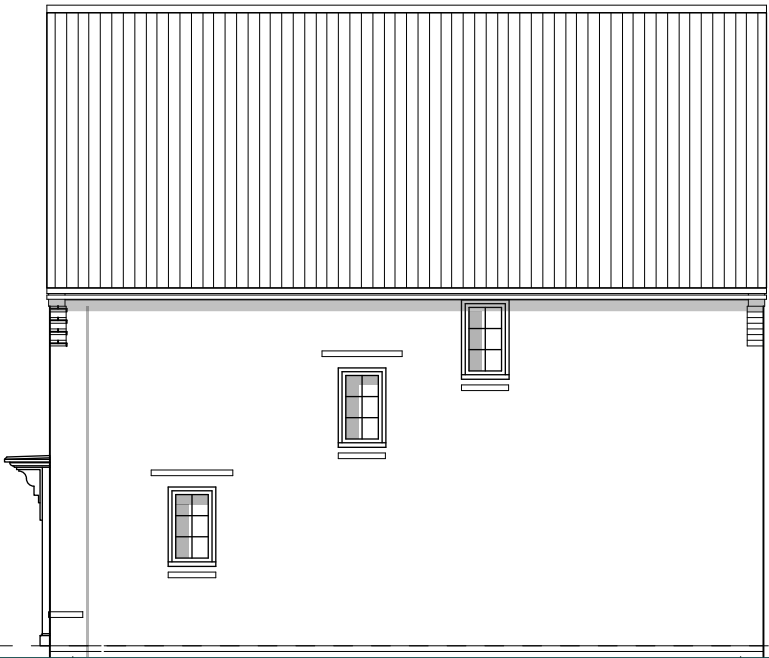


SIDE ELEVATION

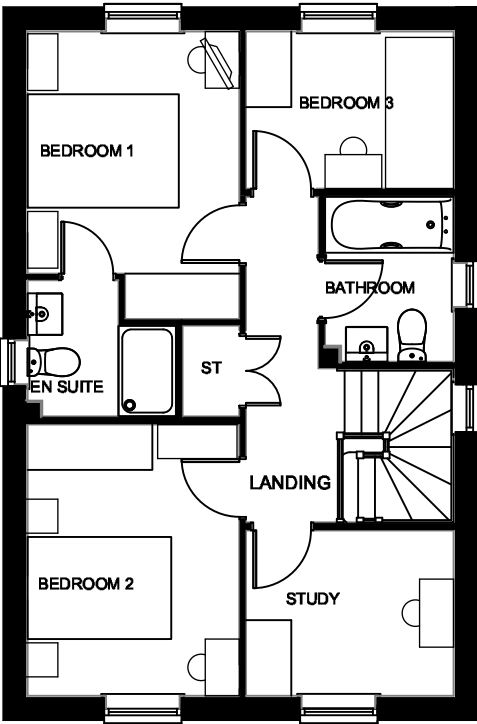


FIRST FLOOR



REAR ELEVATION

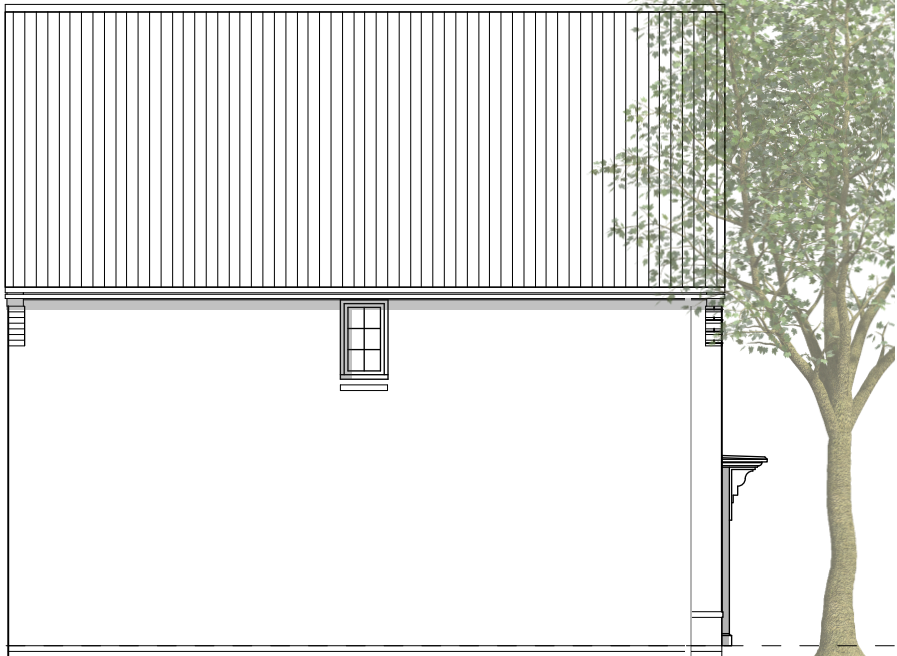

SIDE ELEVATION

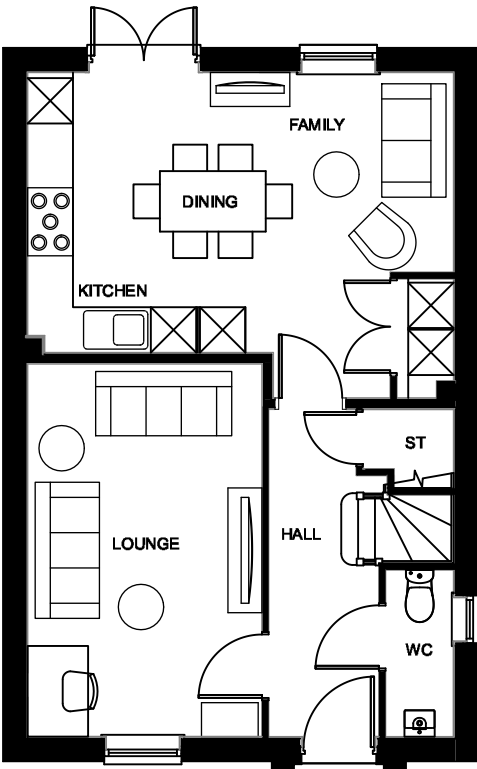

GROUND FLOOR






ASHTON PARK, TROWBRIDGE (PHASE 2) – PARKIN ELEVATIONS (RENDER)


| PEGASUSGROUP.CO.UK | TEAM/DRAWN BY: JBY | APPROVED BY: KLB | DATE: 03/06/2026 | SCALE: 1:100@A3 | DRWG: P26-0181_DE_02__PART | CLIENT: BARRATT REDROW |

All Intellectual Property Rights (including copyright) in or arising out of this drawing and the building works depicted are owned by Pegasus Planning Group Ltd (Pegasus Group) and may not be reproduced and/or copied without a written licence. Pegasus Group accepts no liability for any use of this drawing other than for its original purpose and by the original client except in circumstances where approval for use has been supplied by Pegasus Group in writing. Use only written dimensions. Drawing prepared for planning application purposes only. DO NOT SCALE (or use) for construction, sales or any other purpose. Any queries to be reported to Pegasus Group for clarification. © Pegasus Planning Group Limited. © Crown copyright and database rights OS 100042093. Promap Licence number 100020449, EnmapSite Licence number 0100039673. Terms & Conditions @pegasusgroup.co.uk




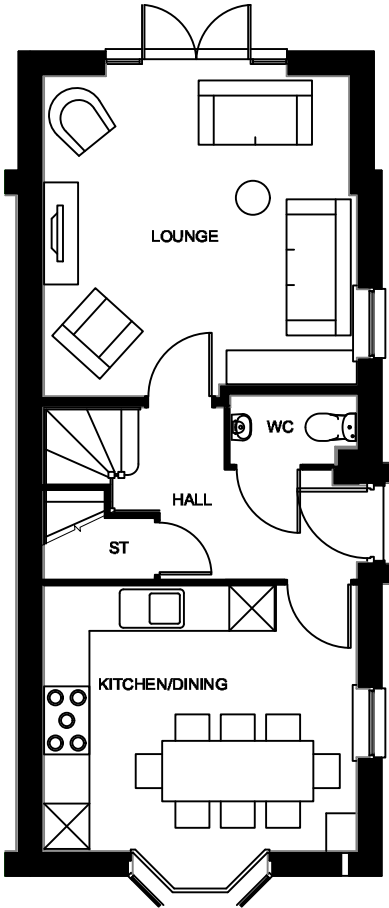

GROUND FLOOR

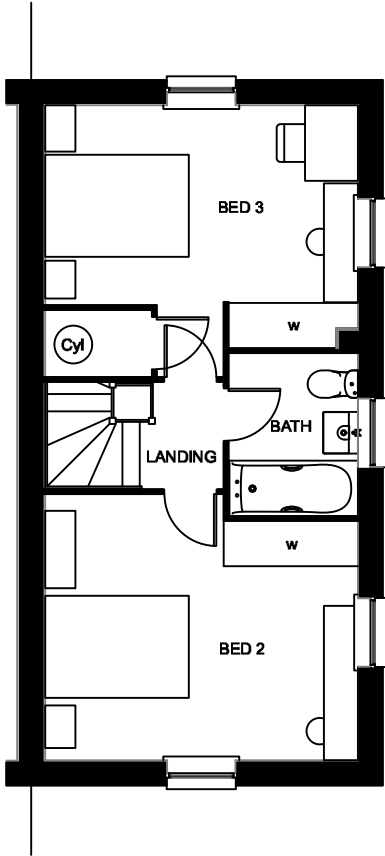

FIRST FLOOR

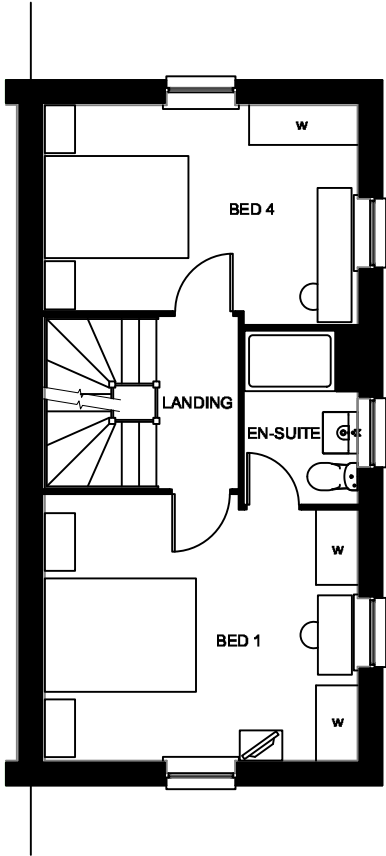

SECOND FLOOR



ASHTON PARK, TROWBRIDGE (PHASE 2) – PARKIN FLOORPLANS (RENDER)

| PEGASUSGROUP.CO.UK | TEAM/DRAWN BY: JBY | APPROVED BY: KLB | DATE: 03/06/2026 | SCALE: 1:100@A3 | DRWG: P26-0181_DE_02___PAR2 | CLIENT: BARRATT REDROW |

All Intellectual Property Rights (including copyright) in or arising out of this drawing and the building works depicted are owned by Pegasus Planning Group Ltd (Pegasus Group) and may not be reproduced and/or copied without a written licence. Pegasus Group accepts no liability for any use of this drawing other than for its original purpose and by the original client except in circumstances where approval for use has been supplied by Pegasus Group in writing. Use only written dimensions. Drawing prepared for planning application purposes only. DO NOT SCALE (or use) for construction, sales or any other purpose. Any queries to be reported to Pegasus Group for clarification. © Pegasus Planning Group Limited. © Crown copyright and database rights OS 100042093. Promap Licence number 100020449, EnmapSite Licence number 0100039673. Terms & Conditions @pegasusgroup.co.uk








FRONT ELEVATION



SIDE ELEVATION

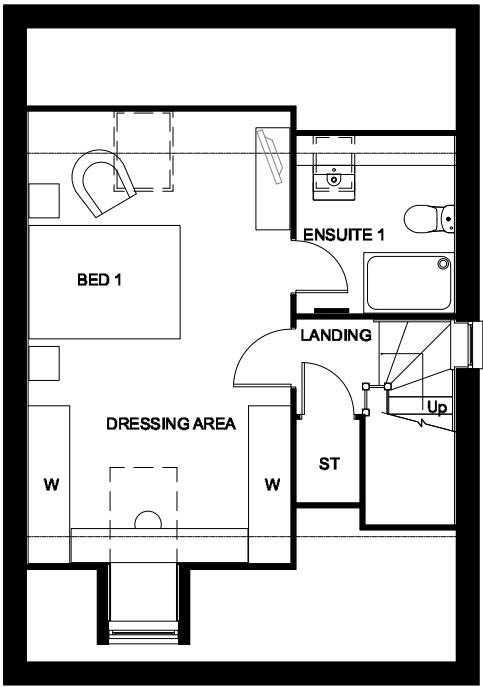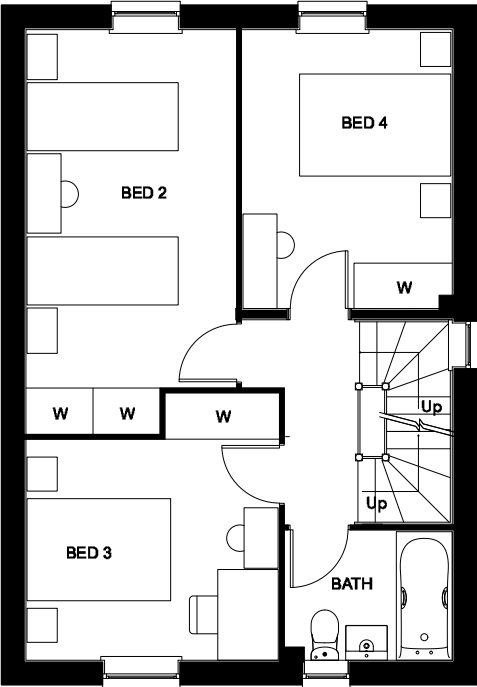


FIRST FLOOR

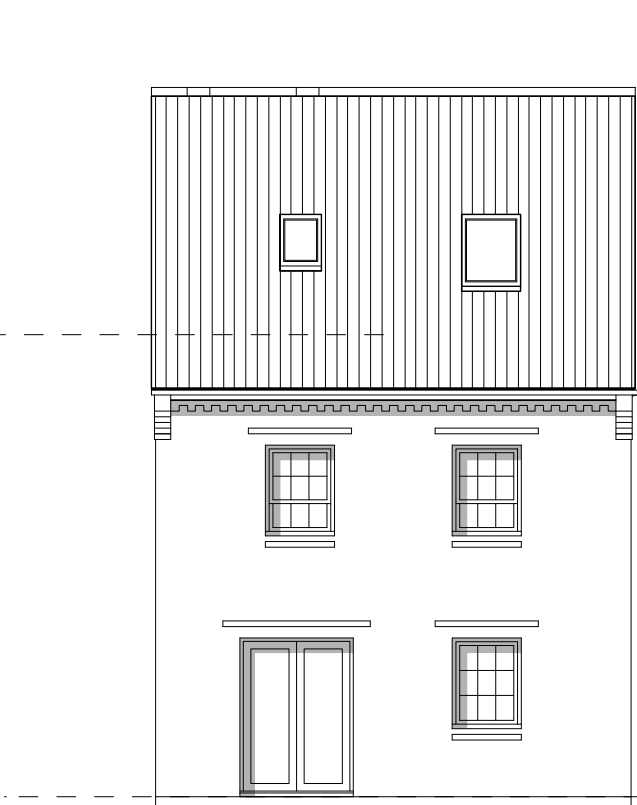

REAR ELEVATION



SIDE ELEVATION

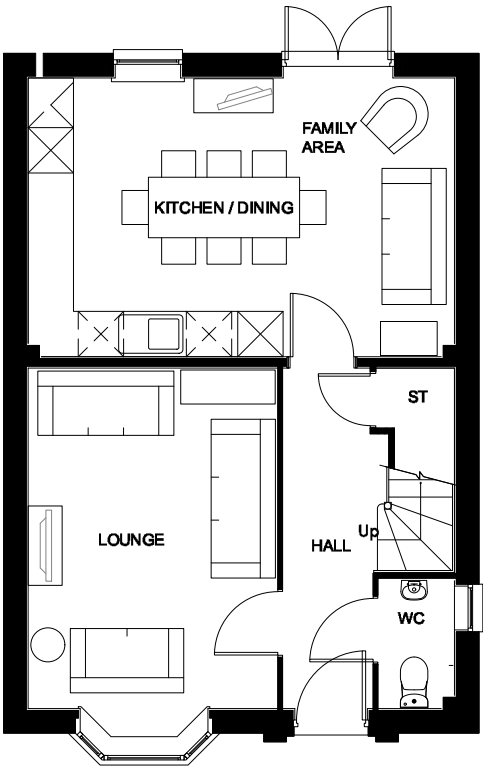

GROUND FLOOR




0 1 2 5m

ASHTON PARK, TROWBRIDGE (PHASE 2) – BAYSWATER (BRICK)

| PEGASUSGROUP.CO.UK | TEAM/DRAWN BY: JBY | APPROVED BY: KLB | DATE: 03/06/2026 | SCALE: 1:100@A3 | DRWG: P26-0181_DE_02__BAY1 | CLIENT: BARRATT REDROW |



All Intellectual Property Rights (including copyright) in or arising out of this drawing and the building works depicted are owned by Pegasus Planning Group Ltd (Pegasus Group) and may not be reproduced and/or copied without a written licence. Pegasus Group accepts no liability for any use of this drawing other than for its original purpose and by the original client except in circumstances where approval for use has been supplied by Pegasus Group in writing. Use only written dimensions. Drawing prepared for planning application purposes only. DO NOT SCALE (or use) for construction, sales or any other purpose. Any queries to be reported to Pegasus Group for clarification. © Pegasus Planning Group Limited. © Crown copyright and database rights OS 100042093. Promap. Licence number 100020449. Enmap8the Licence number 0100039673. Terms & Conditions @pegasusgroup.co.uk

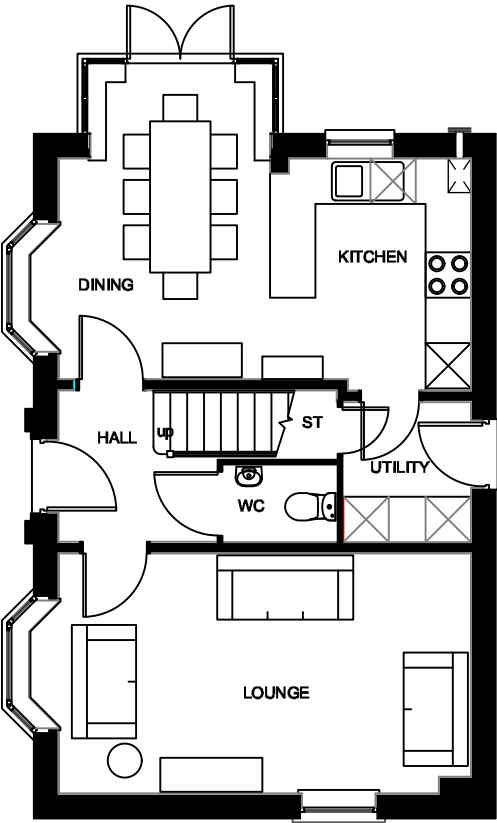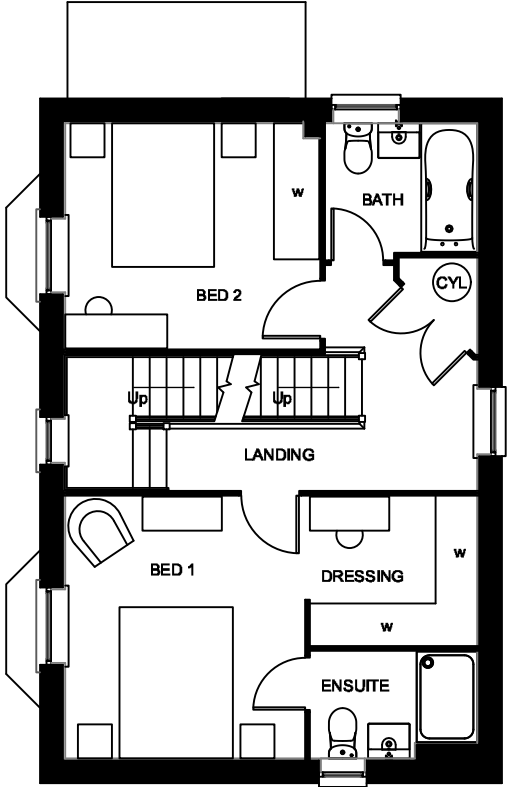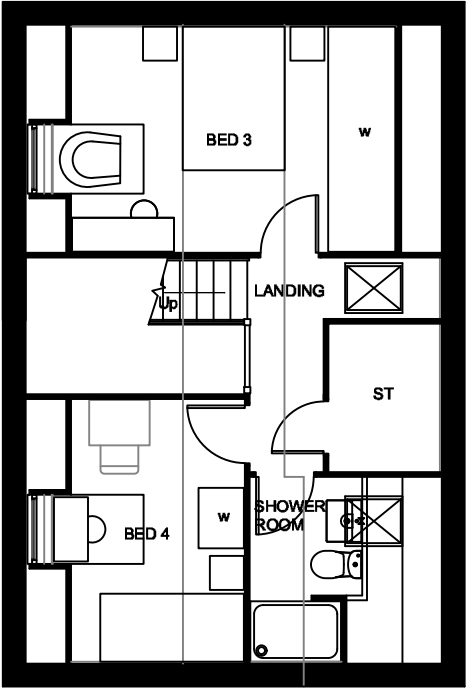


ASHTON PARK, TROWBRIDGE (PHASE 2) – HERTFORD (BRICK)


| PEGASUSGROUP.CO.UK | TEAM/DRAWN BY: JBY | APPROVED BY: KLB | DATE: 03/06/2026 | SCALE: 1:100@A3 | DRWG: P26-0181_DE_02_HRT1 | CLIENT: BARRATT REDROW |




All Intellectual Property Rights (including copyright) in or arising out of this drawing and the building works depicted are owned by Pegasus Planning Group Ltd (Pegasus Group) and may not be reproduced and/or copied without a written licence. Pegasus Group accepts no liability for any use of this drawing other than for its original purpose and by the original client except in circumstances where approval for use has been supplied by Pegasus Group in writing. Use only written dimensions. Drawing prepared for planning application purposes only. DO NOT SCALE (or use) for construction, sales or any other purpose. Any queries to be reported to Pegasus Group for clarification. © Pegasus Planning Group Limited. © Crown copyright and database rights OS 100042093. Promap Licence number 100020449, Enmap8the Licence number 0100039673. Terms & Conditions @pegasusgroup.co.uk

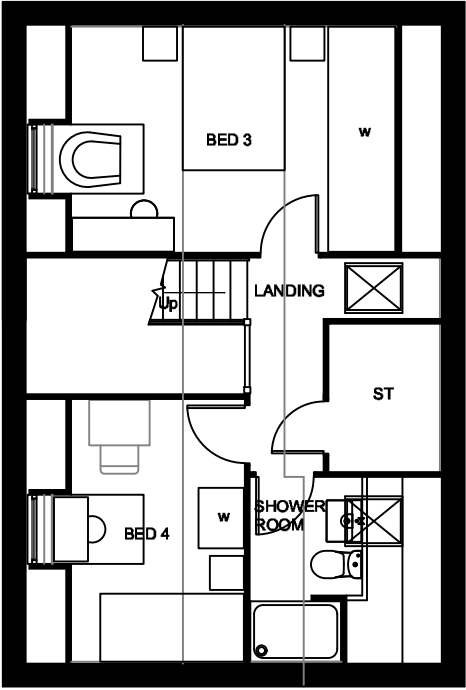

SECOND FLOOR

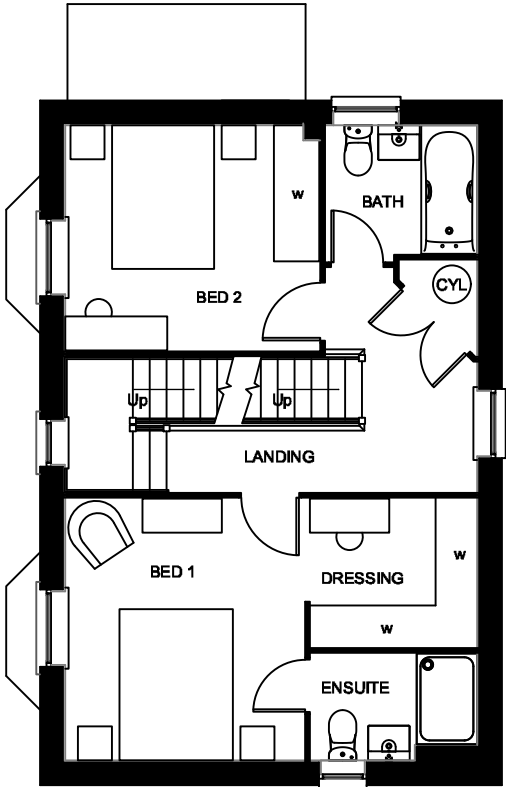

FIRST FLOOR

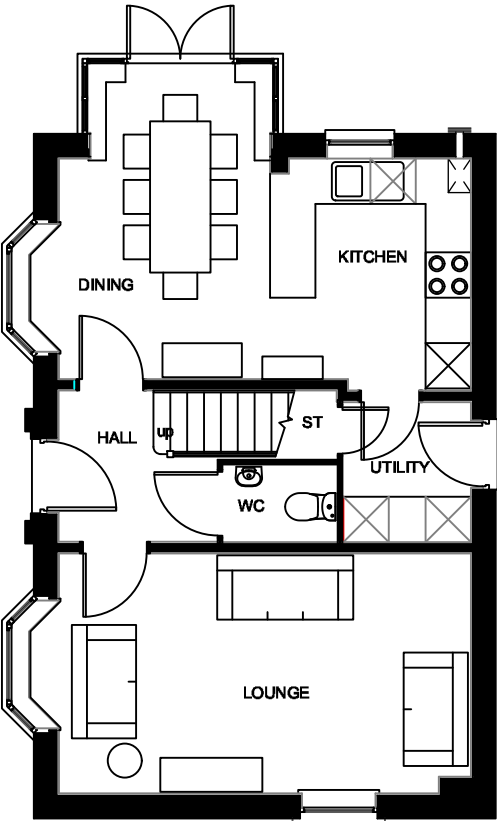

GROUND FLOOR




ASHTON PARK, TROWBRIDGE (PHASE 2) – HERTFORD (RENDER)



| PEGASUSGROUP.CO.UK | TEAM/DRAWN BY: JBY | APPROVED BY: KLB | DATE: 03/06/2026 | SCALE: 1:100@A3 | DRWG: P26-0181_DE_02_HRT2 | CLIENT: BARRATT REDROW |



All Intellectual Property Rights (including copyright) in or arising out of this drawing and the building works depicted are owned by Pegasus Planning Group Ltd (Pegasus Group) and may not be reproduced and/or copied without a written licence. Pegasus Group accepts no liability for any use of this drawing other than for its original purpose and by the original client except in circumstances where approval for use has been supplied by Pegasus Group in writing. Use only written dimensions. Drawing prepared for planning application purposes only. DO NOT SCALE (or use) for construction, sales or any other purpose. Any queries to be reported to Pegasus Group for clarification. © Pegasus Planning Group Limited. © Crown copyright and database rights OS 100042093. Promap Licence number 100020449, EnmapSite Licence number 0100039673. Terms & Conditions @pegasusgroup.co.uk

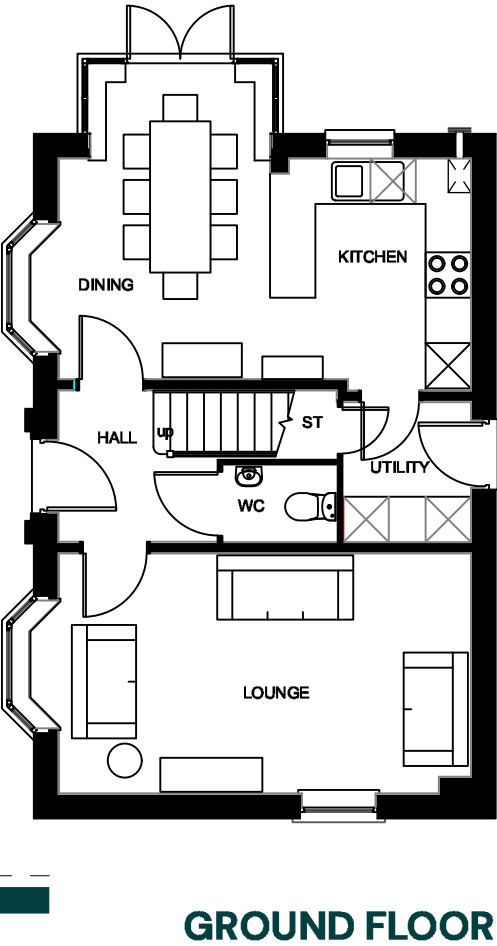


PLOTS: 165(H), 166, 300, 305, 328(H), 334, 335(H)
PLEASE REFER TO MATERIALS PLAN FOR DETAILED SPECIFICATION

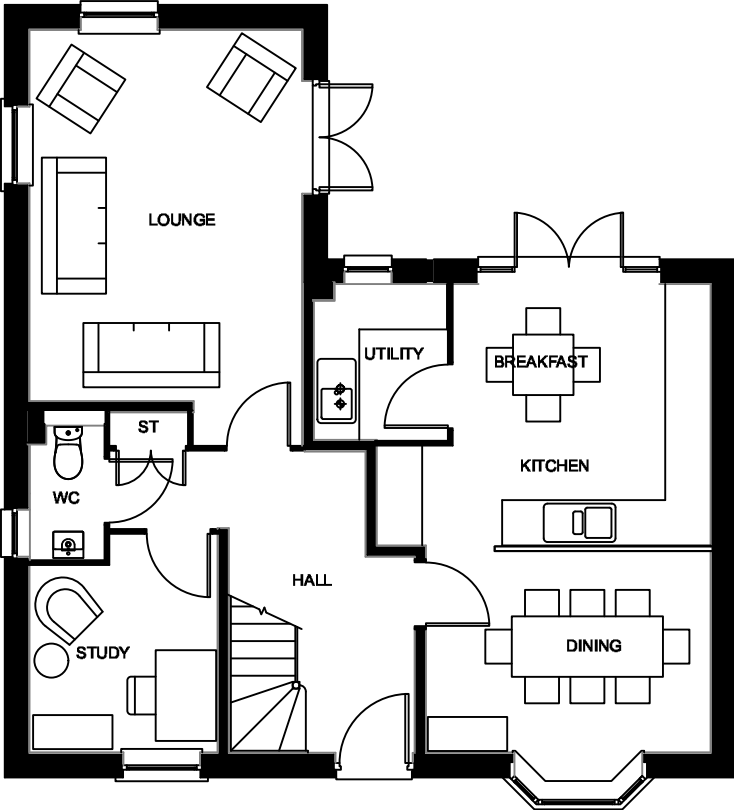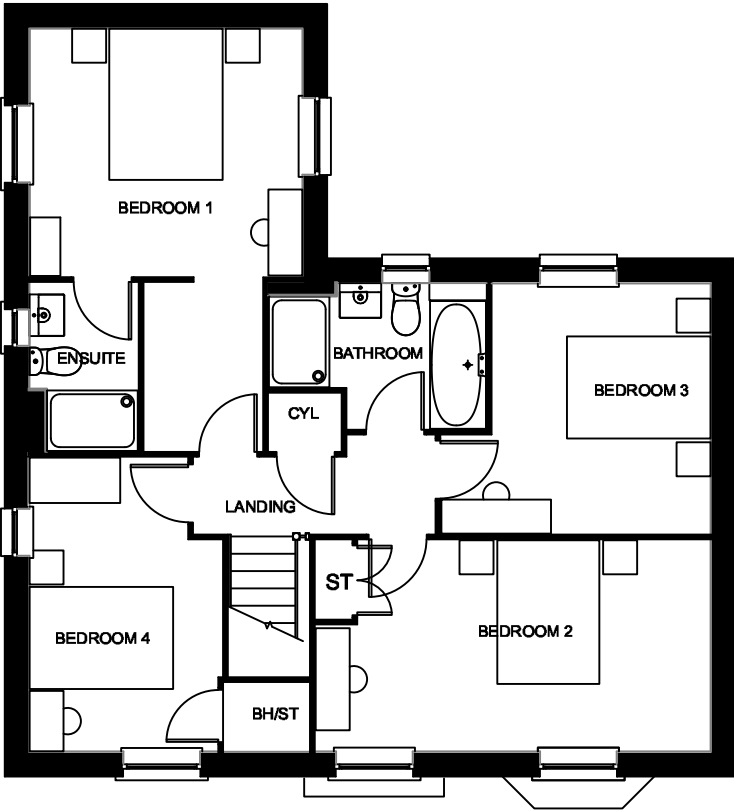


PLOTS: 161(H), 172(H), 173(H), 177, 178(H), 211(H), 212(H), 276(H)
PLEASE REFER TO MATERIALS PLAN FOR DETAILED SPECIFICATION



FRONT ELEVATION

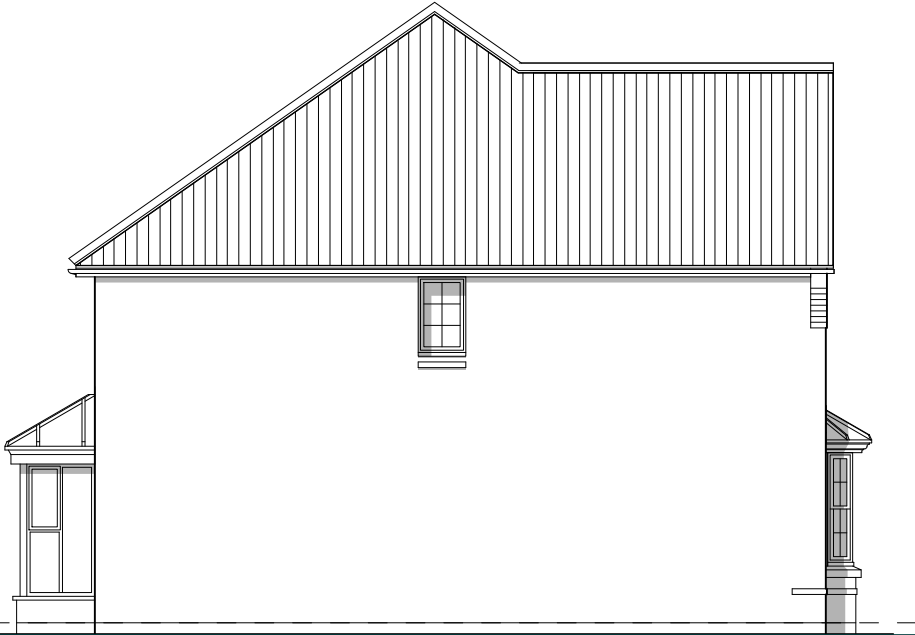

SIDE ELEVATION

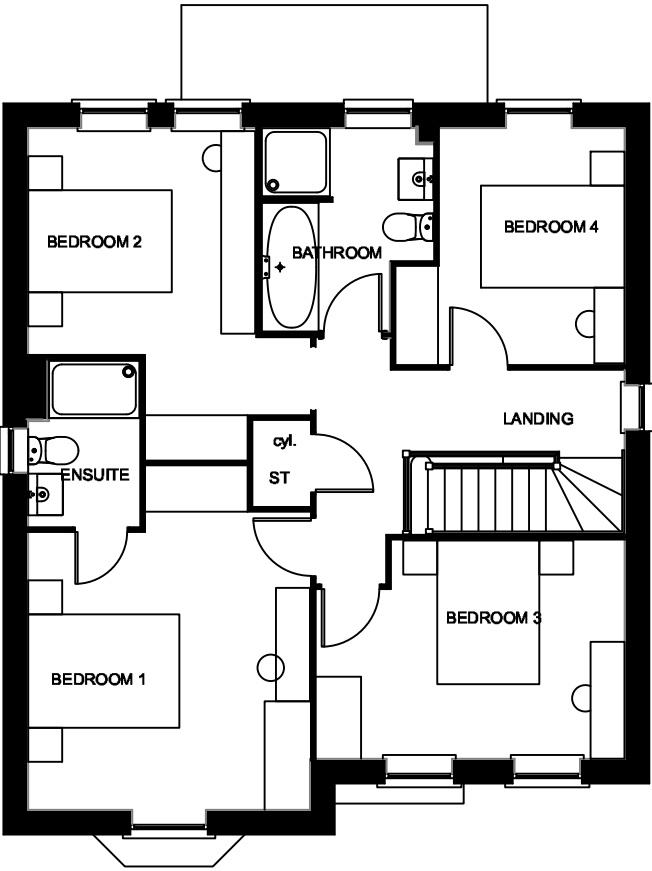


FIRST FLOOR



REAR ELEVATION



SIDE ELEVATION

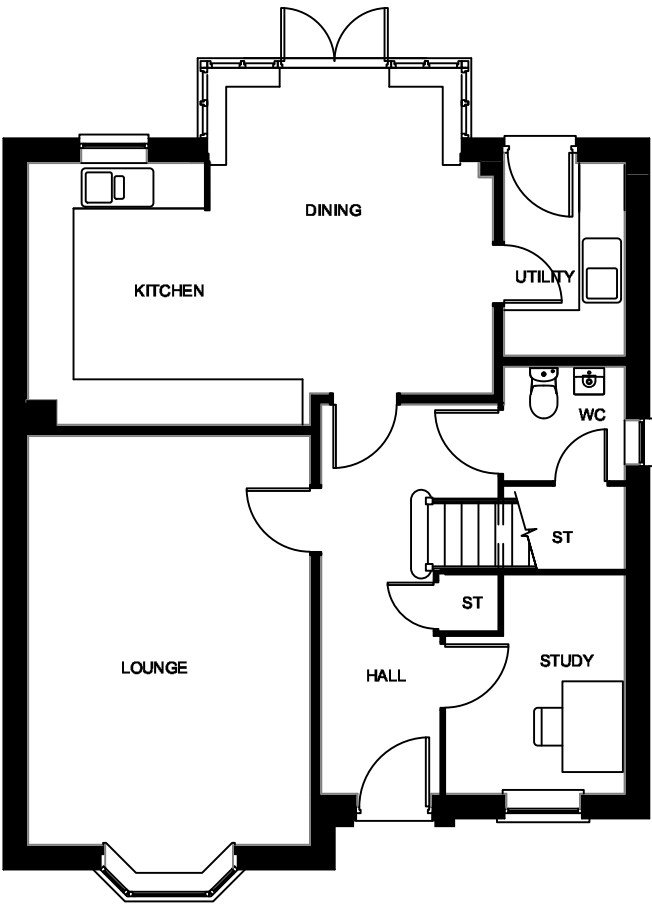

GROUND FLOOR

0 1 2 5m

ASHTON PARK, TROWBRIDGE (PHASE 2) – HOLDEN (BRICK)



| PEGASUSGROUP.CO.UK | TEAM/DRAWN BY: JBY | APPROVED BY: KLB | DATE: 03/06/2026 | SCALE: 1:100@A3 | DRWG: P26-0181_DE_02__HOL1 | CLIENT: BARRATT REDROW |

All Intellectual Property Rights (including copyright) in or arising out of this drawing and the building works depicted are owned by Pegasus Planning Group Ltd (Pegasus Group) and may not be reproduced and/or copied without a written licence. Pegasus Group accepts no liability for any use of this drawing other than for its original purpose and by the original client except in circumstances where approval for use has been supplied by Pegasus Group in writing. Use only written dimensions. Drawing prepared for planning application purposes only. DO NOT SCALE (or use) for construction, sales or any other purpose. Any queries to be reported to Pegasus Group for clarification. © Pegasus Planning Group Limited. © Crown copyright and database rights OS 100042093. Promap Licence number 100030449, EnmapSite Licence number 0100039673. Terms & Conditions @pegasusgroup.co.uk

PLOTS: 146(H), 298(H), 299(H), 302(H), 304(H), 324(H), 325(H), 332(H), 333(H), 336(H)

PLEASE REFER TO MATERIALS PLAN FOR DETAILED SPECIFICATION



FRONT ELEVATION




SIDE ELEVATION




REAR ELEVATION



SIDE ELEVATION

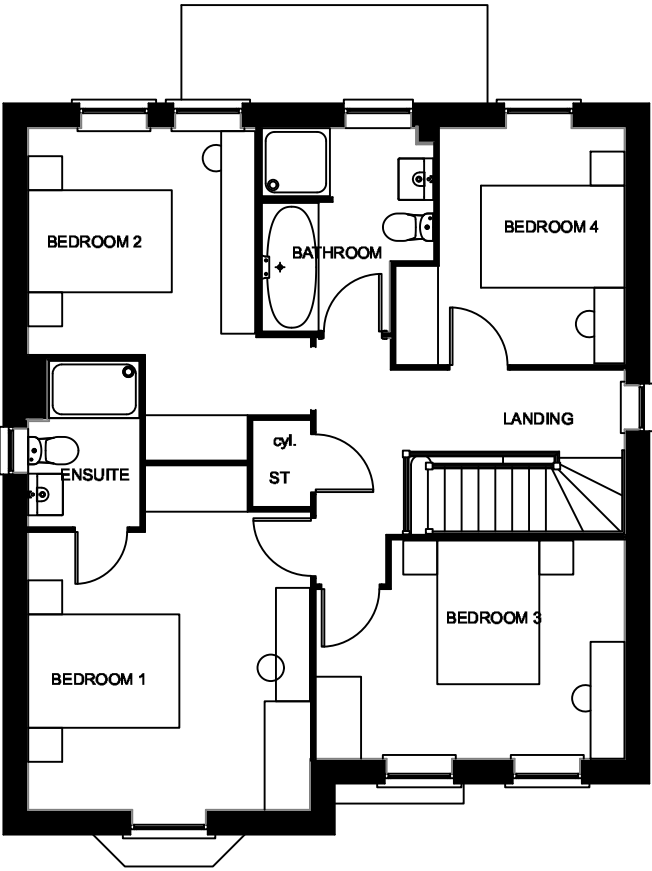

FIRST FLOOR

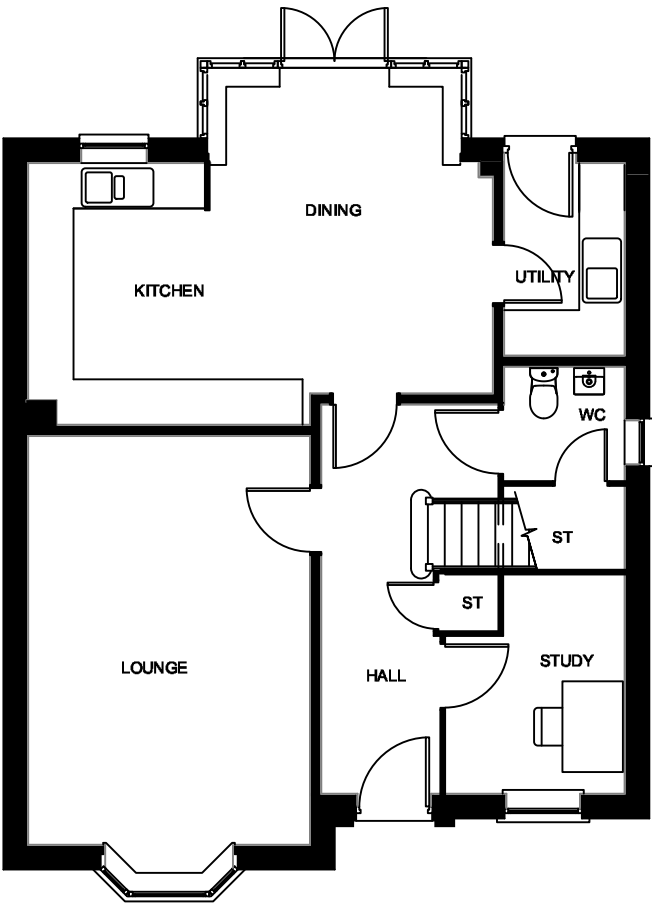

GROUND FLOOR

0 1 2 5m

ASHTON PARK, TROWBRIDGE (PHASE 2) - HOLDEN (RENDER)


| PEGASUSGROUP.CO.UK | TEAM/DRAWN BY: JBY | APPROVED BY: KLB | DATE: 03/06/2026 | SCALE: 1:100@A3 | DRWG: P26-0181_DE_02__HOL2 | CLIENT: BARRATT REDROW |




All Intellectual Property Rights (including copyright) in or arising out of this drawing and the building works depicted are owned by Pegasus Planning Group Ltd (Pegasus Group) and may not be reproduced and/or copied without a written licence. Pegasus Group accepts no liability for any use of this drawing other than for its original purpose and by the original client except in circumstances where approval for use has been supplied by Pegasus Group in writing. Use only written dimensions. Drawing prepared for planning application purposes only. DO NOT SCALE (or use) for construction, sales or any other purpose. Any queries to be reported to Pegasus Group for clarification. © Pegasus Planning Group Limited. © Crown copyright and database rights OS 100042093. Promap Licence number 100020449, EnmapSite Licence number 0100039673. Terms & Conditions @pegasusgroup.co.uk



FRONT ELEVATION

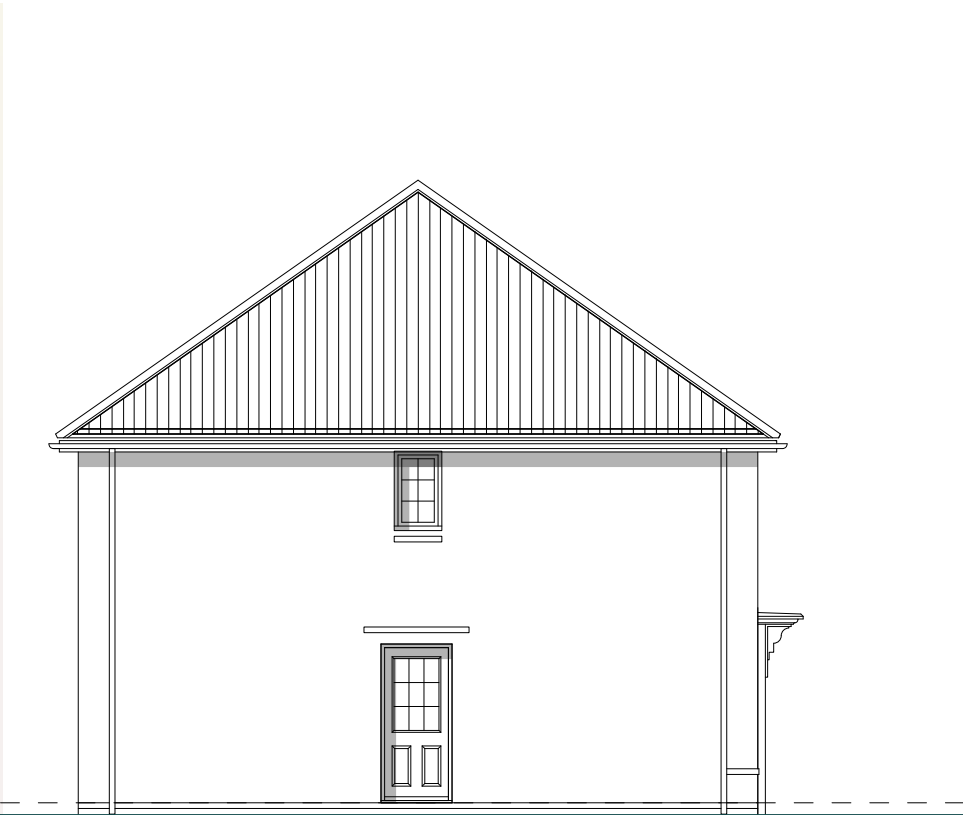

SIDE ELEVATION

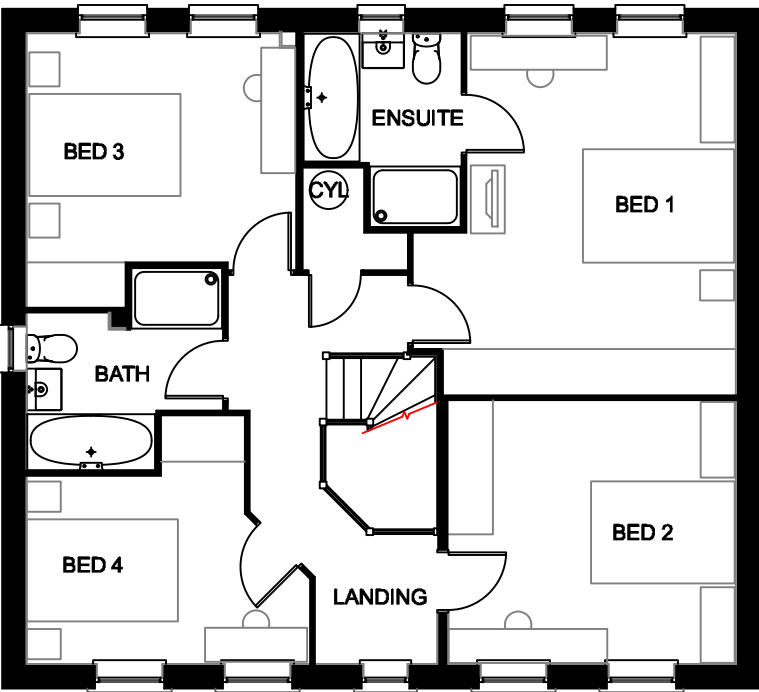


FIRST FLOOR



REAR ELEVATION



SIDE ELEVATION

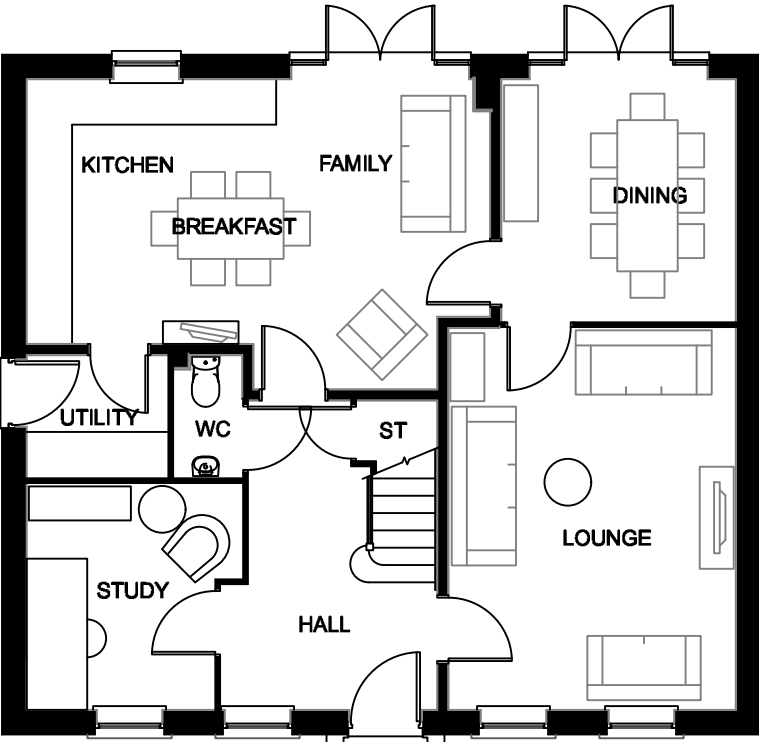

GROUND FLOOR





ASHTON PARK, TROWBRIDGE (PHASE 2) – CHELWORTH (RENDER)

| PEGASUSGROUP.CO.UK | TEAM/DRAWN BY: JBY | APPROVED BY: KLB | DATE: 03/06/2026 | SCALE: 1:100@A3 | DRWG: P26-0181_DE_02__CHE1 | CLIENT: BARRATT REDROW |



All Intellectual Property Rights (including copyright) in or arising out of this drawing and the building works depicted are owned by Pegasus Planning Group Ltd (Pegasus Group) and may not be reproduced and/or copied without a written licence. Pegasus Group accepts no liability for any use of this drawing other than for its original purpose and by the original client except in circumstances where approval for use has been supplied by Pegasus Group in writing. Use only written dimensions. Drawing prepared for planning application purposes only. DO NOT SCALE (or use) for construction, sales or any other purpose. Any queries to be reported to Pegasus Group for clarification. © Pegasus Planning Group Limited. © Crown copyright and database rights OS 100042093. Promap. Licence number 100030449, Emap8the Licence number 0100039673. Terms & Conditions @pegasusgroup.co.uk

PLOTS: 163, 169(H), 301(H), 327(H), 331(H)
PLEASE REFER TO MATERIALS PLAN FOR DETAILED SPECIFICATION

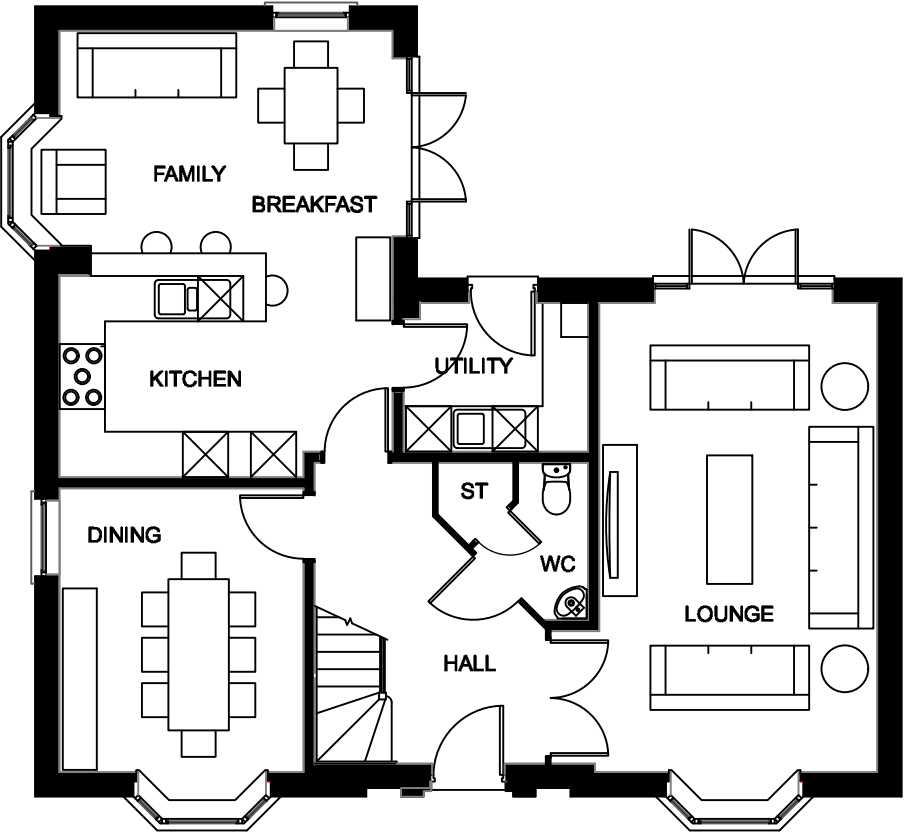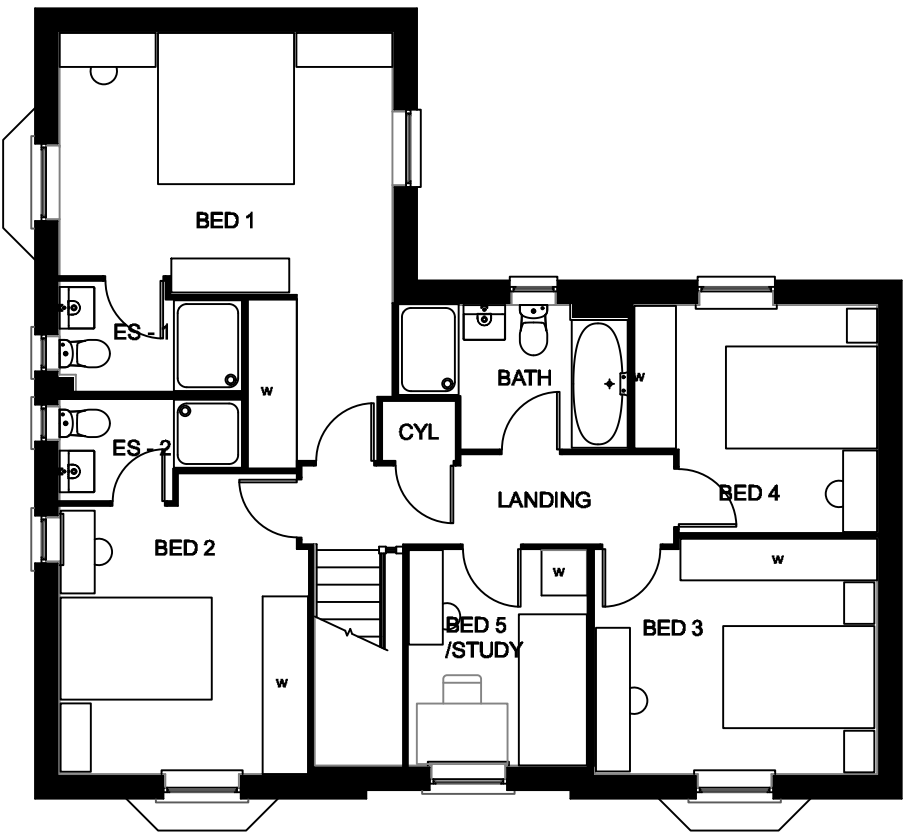

0 1 2 5m

ASHTON PARK, TROWBRIDGE (PHASE 2) - EARLSWOOD (STONE)


| PEGASUSGROUP.CO.UK | TEAM/DRAWN BY: JBY | APPROVED BY: KLB | DATE: 03/06/2026 | SCALE: 1:100@A3 | DRWG: P26-0181_DE_02__EAR1 | CLIENT: BARRATT REDROW |




All Intellectual Property Rights (including copyright) in or arising out of this drawing and the building works depicted are owned by Pegasus Planning Group Ltd (Pegasus Group) and may not be reproduced and/or copied without a written licence. Pegasus Group accepts no liability for any use of this drawing other than for its original purpose and by the original client except in circumstances where approval for use has been supplied by Pegasus Group in writing. Use only written dimensions. Drawing prepared for planning application purposes only. DO NOT SCALE (or use) for construction, sales or any other purpose. Any queries to be reported to Pegasus Group for clarification. © Pegasus Planning Group Limited. © Crown copyright and database rights OS 100042093. Promap Licence number 100020448, Enmap8the Licence number 0100039673. Terms & Conditions @pegasusgroup.co.uk

PLOTS: 195/196, 218/219, 220/221(H), 238/239, 240/241(H), 342/343(H)

PLEASE REFER TO MATERIALS PLAN FOR DETAILED SPECIFICATION

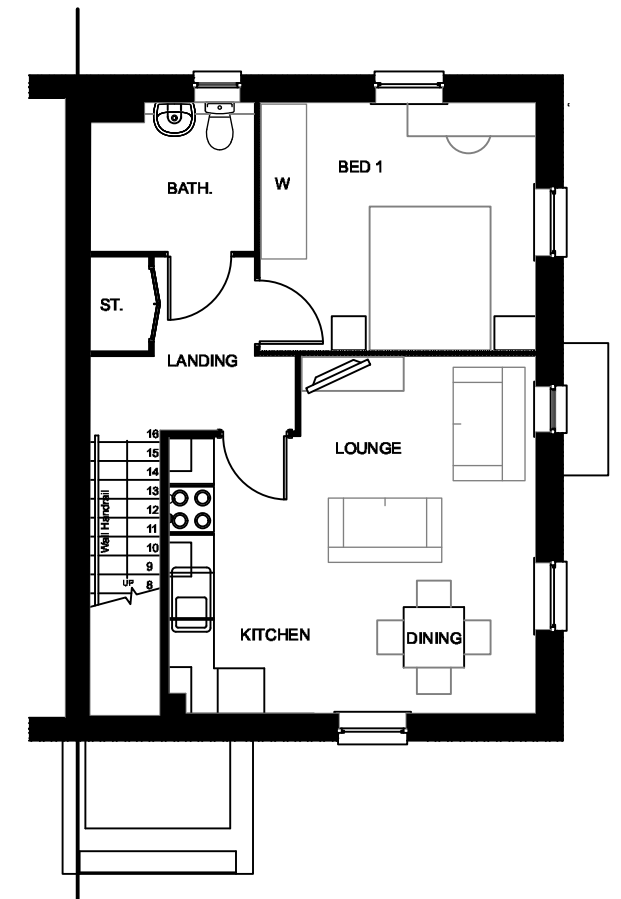

FIRST FLOOR

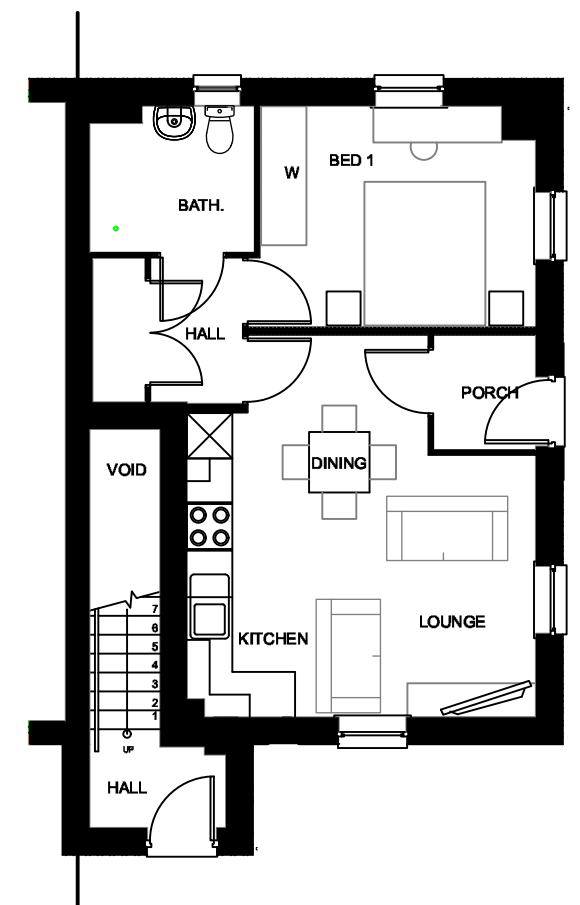

GROUND FLOOR

ASHTON PARK, TROWBRIDGE (PHASE 2) – TYPE 58/59 (BRICK)

| PEGASUSGROUP.CO.UK | TEAM/DRAWN BY: JBY | APPROVED BY: KLB | DATE: 07/07/2026 | SCALE: 1:100@A3 | DRWG: P26-0181_DE_02_B_T58/59 | CLIENT: BARRATT REDROW |

PEGASUS
GROUP


All Intellectual Property Rights (including copyright) in or arising out of this drawing and the building works depicted are owned by Pegasus Planning Group Ltd (Pegasus Group) and may not be reproduced and/or copied without a written licence. Pegasus Group accepts no liability for any use of this drawing other than for its original purpose and by the original client except in circumstances where approval for use has been supplied by Pegasus Group in writing. Use only written dimensions. Drawing prepared for planning application purposes only. DO NOT SCALE (or use) for construction, sales or any other purpose. Any queries to be reported to Pegasus Group for clarification. © Pegasus Planning Group Limited. © Crown copyright and database rights OS 100042093. Promap Licence number 100020449, EnmapSite Licence number 0100039673. Terms & Conditions @pegasusgroup.co.uk

PLOTS: 188, 190(H), 193, 216, 223(H), 236(H), 243, 268(H), 271, 339(H)


PLEASE REFER TO MATERIALS PLAN FOR DETAILED SPECIFICATION



FRONT ELEVATION

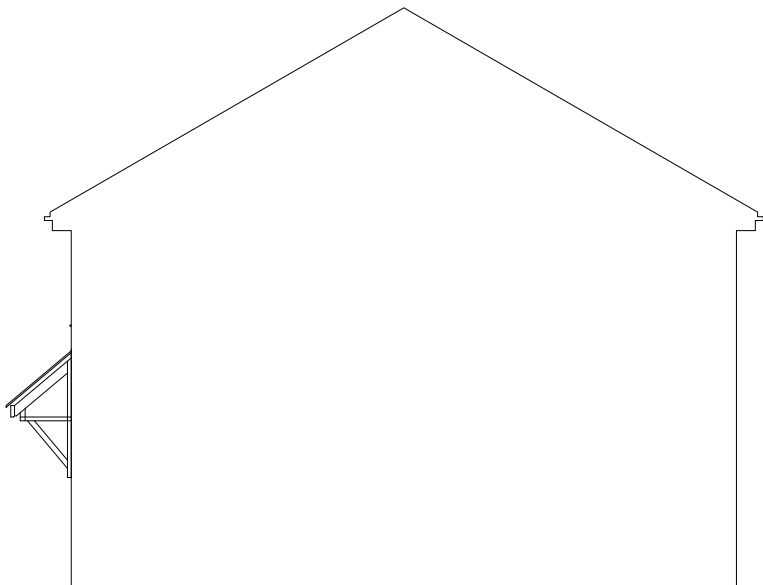

SIDE ELEVATION

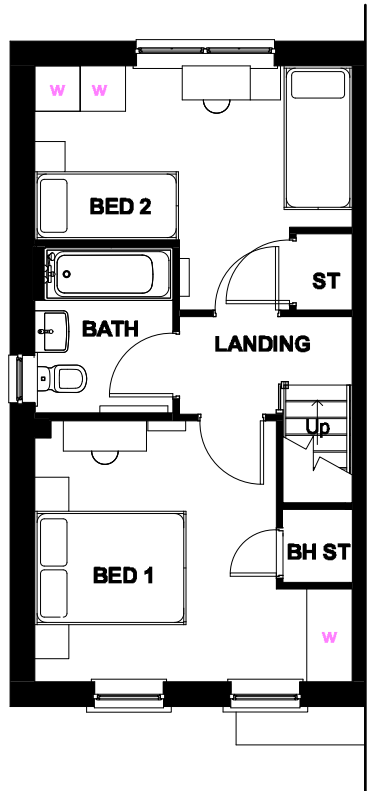


FIRST FLOOR



REAR ELEVATION



SIDE ELEVATION

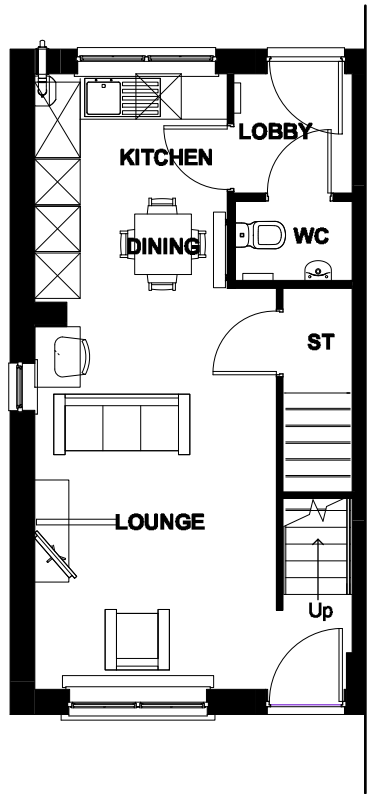

GROUND FLOOR

ASHTON PARK, TROWBRIDGE (PHASE 2) – SH50 END (BRICK)




| PEGASUSGROUP.CO.UK | TEAM/DRAWN BY: JBY | APPROVED BY: KLB | DATE: 03/06/2026 | SCALE: 1:100@A3 | DRWG: P26-018L_DE_02__SH58/60 | CLIENT: BARRATT REDROW |


All Intellectual Property Rights (including copyright) in or arising out of this drawing and the building works depicted are owned by Pegasus Planning Group Ltd (Pegasus Group) and may not be reproduced and/or copied without a written licence. Pegasus Group accepts no liability for any use of this drawing other than for its original purpose and by the original client except in circumstances where approval for use has been supplied by Pegasus Group in writing. Use only written dimensions. Drawing prepared for planning application purposes only. DO NOT SCALE (or use) for construction, sales or any other purpose. Any queries to be reported to Pegasus Group for clarification. © Pegasus Planning Group Limited. © Crown copyright and database rights OS 100042093. Promap Licence number 100020448, EnmapSite Licence number 0100039673. Terms & Conditions @pegasusgroup.co.uk

PLOTS: 189(H), 194, 217(H), 222, 237(H), 242(H), 269(H), 270, 340, 341(H)

PLEASE REFER TO MATERIALS PLAN FOR DETAILED SPECIFICATION

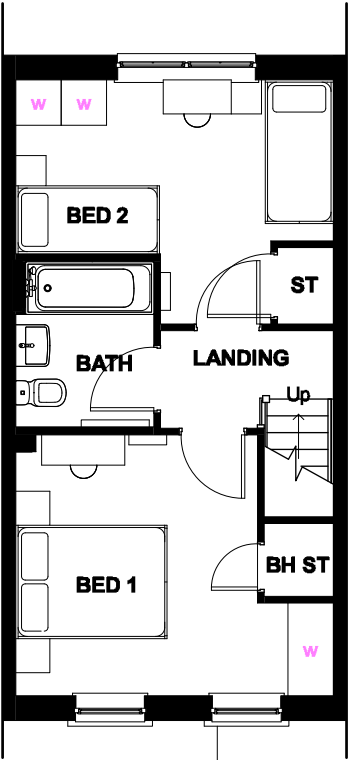

FIRST FLOOR

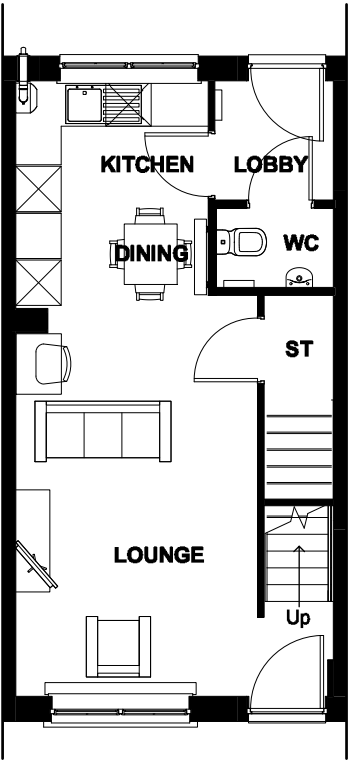

GROUND FLOOR

ASHTON PARK, TROWBRIDGE (PHASE 2) – SH50 MID (BRICK)



| PEGASUSGROUP.CO.UK | TEAM/DRAWN BY: JBY | APPROVED BY: KLB | DATE: 03/06/2026 | SCALE: 1:100@A3 | DRWG: P26-0181_DE_02__SH50M | CLIENT: BARRATT REDROW |


All Intellectual Property Rights (including copyright) in or arising out of this drawing and the building works depicted are owned by Pegasus Planning Group Ltd (Pegasus Group) and may not be reproduced and/or copied without a written licence. Pegasus Group accepts no liability for any use of this drawing other than for its original purpose and by the original client except in circumstances where approval for use has been supplied by Pegasus Group in writing. Use only written dimensions. Drawing prepared for planning application purposes only. DO NOT SCALE (or use) for construction, sales or any other purpose. Any queries to be reported to Pegasus Group for clarification. © Pegasus Planning Group Limited. © Crown copyright and database rights OS 100042093. Promap Licence number 100020449, EnmapSite Licence number 0100039673. Terms & Conditions @pegasusgroup.co.uk

PLOTS: 156(H), 159, 187(H), 191, 258(H), 261, 262(H), 267, 272(H), 273, 312, 315(H), 317(H)


PLEASE REFER TO MATERIALS PLAN FOR DETAILED SPECIFICATION



FRONT ELEVATION

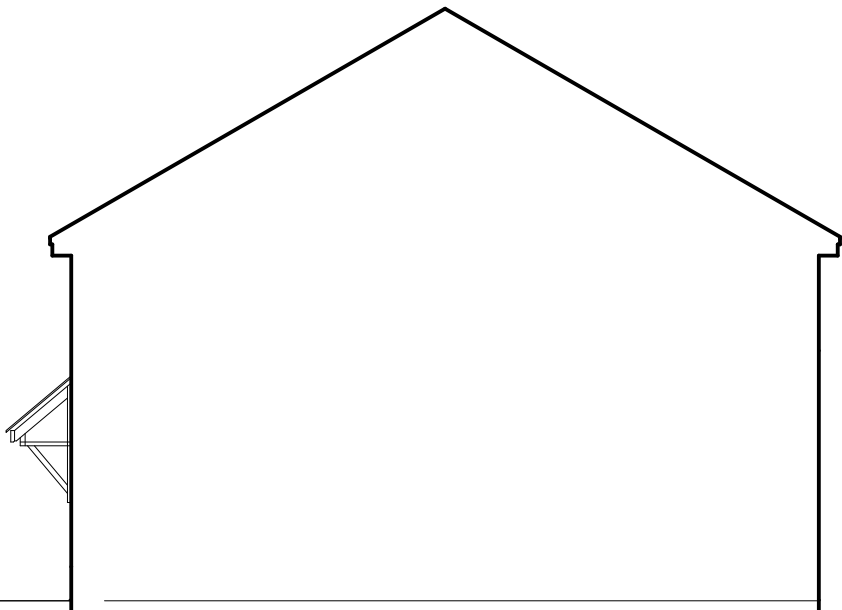

SIDE ELEVATION

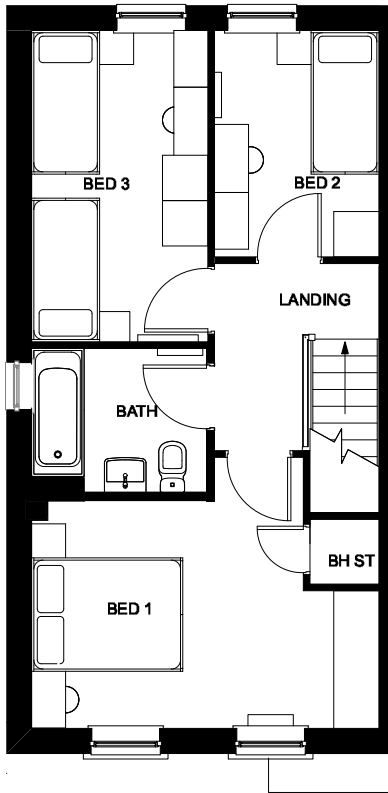


FIRST FLOOR



REAR ELEVATION



SIDE ELEVATION

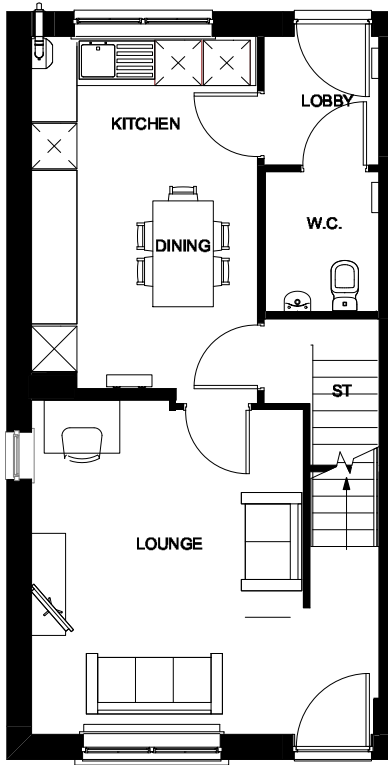

GROUND FLOOR

ASHTON PARK, TROWBRIDGE (PHASE 2) – SH52 END (BRICK)




| PEGASUSGROUP.CO.UK | TEAM/DRAWN BY: JBY | APPROVED BY: KLB | DATE: 03/06/2026 | SCALE: 1:100@A3 | DRWG: P26-0181_DE_02__SH50M-2 | CLIENT: BARRATT REDROW |



All Intellectual Property Rights (including copyright) in or arising out of this drawing and the building works depicted are owned by Pegasus Planning Group Ltd (Pegasus Group) and may not be reproduced and/or copied without a written licence. Pegasus Group accepts no liability for any use of this drawing other than for its original purpose and by the original client except in circumstances where approval for use has been supplied by Pegasus Group in writing. Use only written dimensions. Drawing prepared for planning application purposes only. DO NOT SCALE (or use) for construction, sales or any other purpose. Any queries to be reported to Pegasus Group for clarification. © Pegasus Planning Group Limited. © Crown copyright and database rights OS 100042093. Promap Licence number 100020448, EnmapSite Licence number 0100039673. Terms & Conditions @pegasusgroup.co.uk

PLOTS: 157, 158(H), 259, 260(H), 263(H), 266(H), 313, 314(H)

PLEASE REFER TO MATERIALS PLAN FOR DETAILED SPECIFICATION

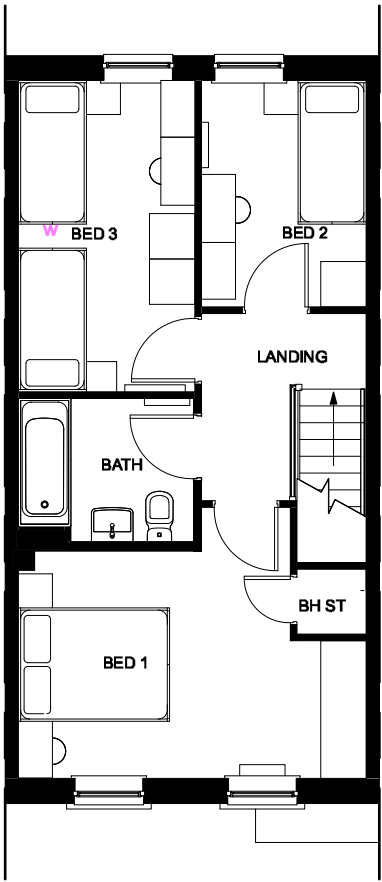

FIRST FLOOR

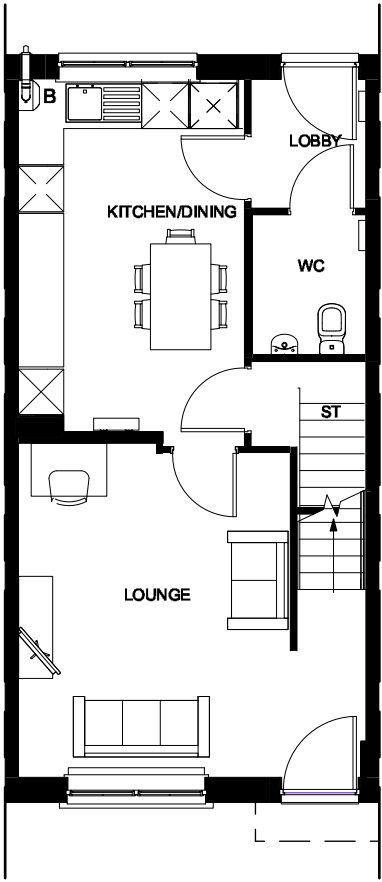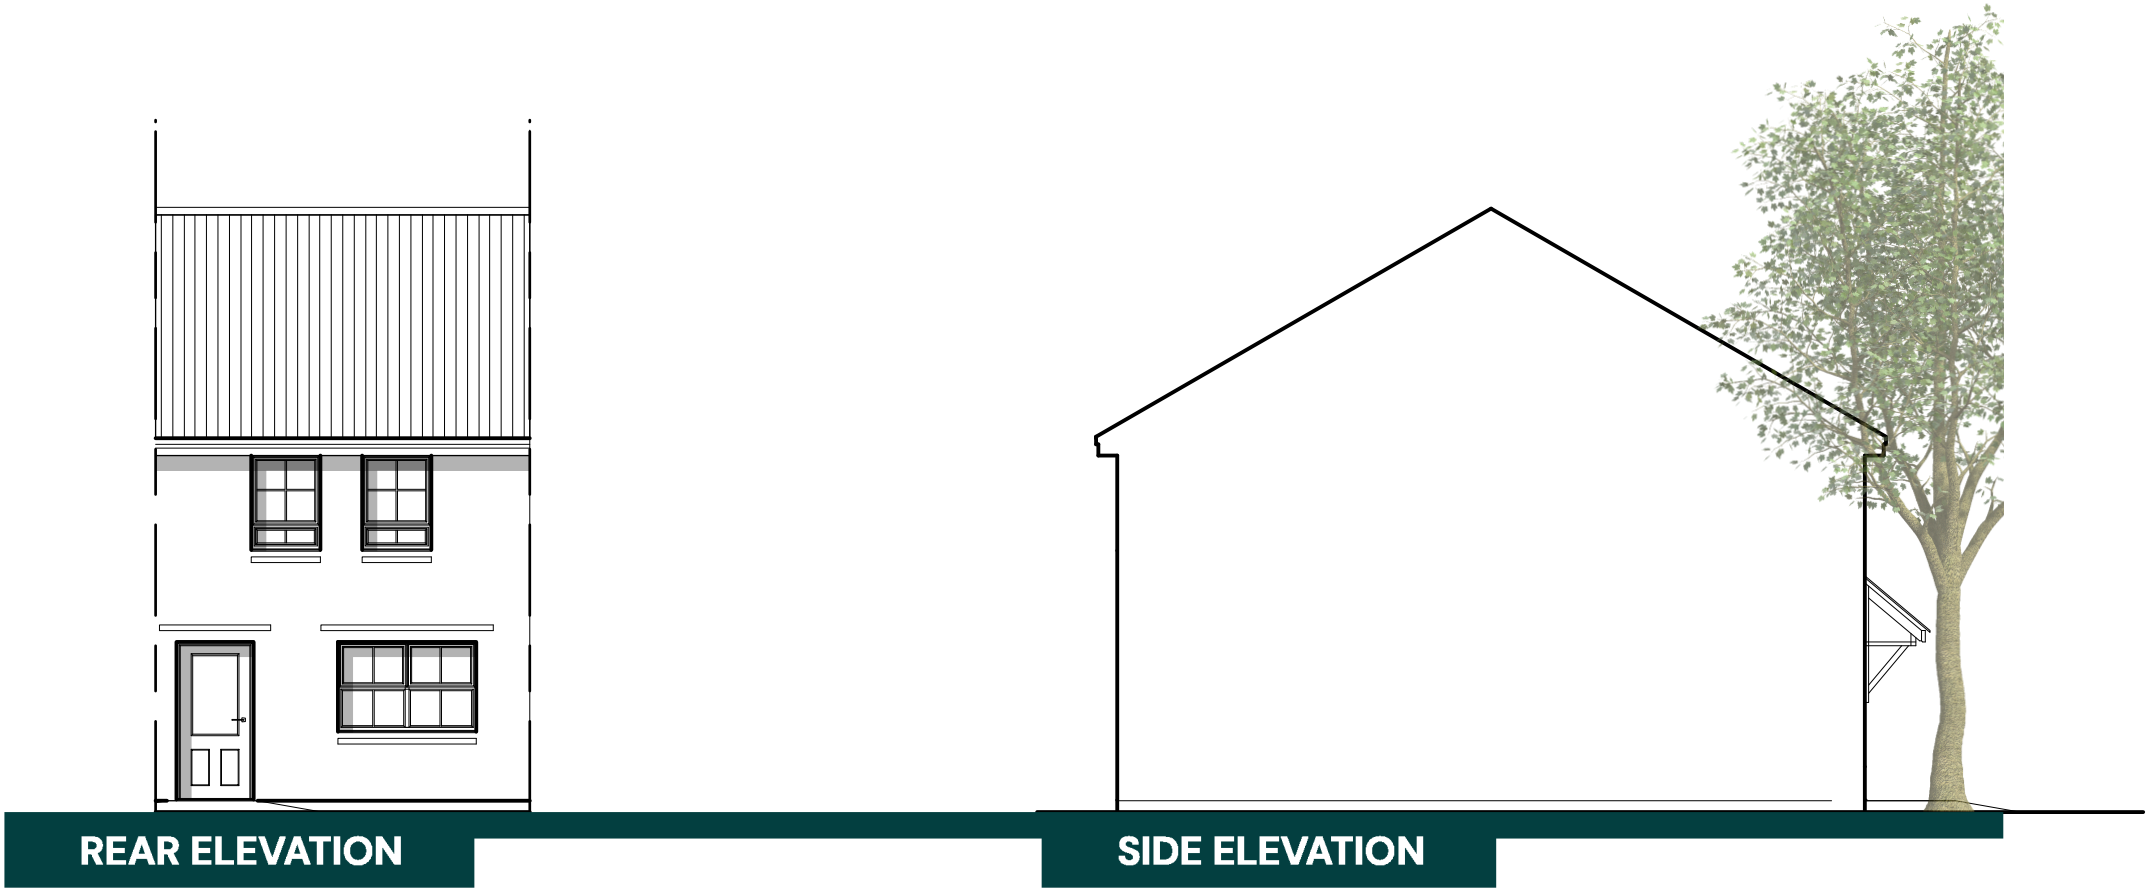

GROUND FLOOR

ASHTON PARK, TROWBRIDGE (PHASE 2) – SH52 MID (BRICK)




| PEGASUSGROUP.CO.UK | TEAM/DRAWN BY: JBY | APPROVED BY: KLB | DATE: 03/06/2026 | SCALE: 1/100@A3 | DRWG: P26-0181_DE_02__SH52M | CLIENT: BARRATT REDROW |


All Intellectual Property Rights (including copyright) in or arising out of this drawing and the building works depicted are owned by Pegasus Planning Group Ltd (Pegasus Group) and may not be reproduced and/or copied without a written licence. Pegasus Group accepts no liability for any use of this drawing other than for its original purpose and by the original client except in circumstances where approval for use has been supplied by Pegasus Group in writing. Use only written dimensions. Drawing prepared for planning application purposes only. DO NOT SCALE (or use) for construction, sales or any other purpose. Any queries to be reported to Pegasus Group for clarification. © Pegasus Planning Group Limited. © Crown copyright and database rights OS 100042093. Promap Licence number 100020448, Enmap8the Licence number 0100039673. Terms & Conditions @pegasusgroup.co.uk

PLOTS: 186(H), 192, 264(H), 265, 316(H)

PLEASE REFER TO MATERIALS PLAN FOR DETAILED SPECIFICATION

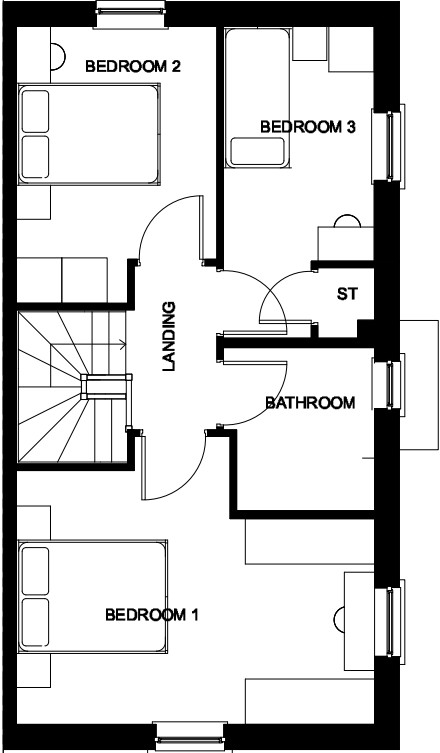

FIRST FLOOR

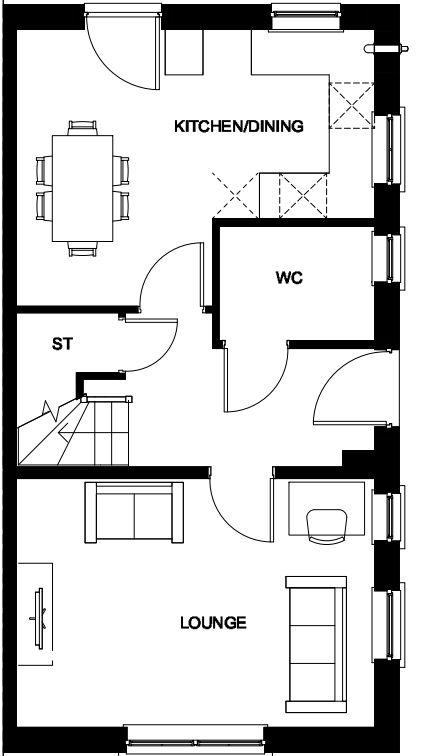

GROUND FLOOR

ASHTON PARK, TROWBRIDGE (PHASE 2) – SH55 (BRICK)



| PEGASUSGROUP.CO.UK | TEAM/DRAWN BY: JBY | APPROVED BY: KLB | DATE: 03/06/2026 | SCALE: 1:100@A3 | DRWG: P26-0181_DE_02__SH55S | CLIENT: BARRATT REDROW |






All Intellectual Property Rights (including copyright) in or arising out of this drawing and the building works depicted are owned by Pegasus Planning Group Ltd (Pegasus Group) and may not be reproduced and/or copied without a written licence. Pegasus Group accepts no liability for any use of this drawing other than for its original purpose and by the original client except in circumstances where approval for use has been supplied by Pegasus Group in writing. Use only written dimensions. Drawing prepared for planning application purposes only. DO NOT SCALE (or use) for construction, sales or any other purpose. Any queries to be reported to Pegasus Group for clarification. © Pegasus Planning Group Limited. © Crown copyright and database rights OS 100042093. Promap Licence number 100020449, EnmapSite Licence number 0100039673. Terms & Conditions @pegasusgroup.co.uk



FRONT ELEVATION



SIDE ELEVATION

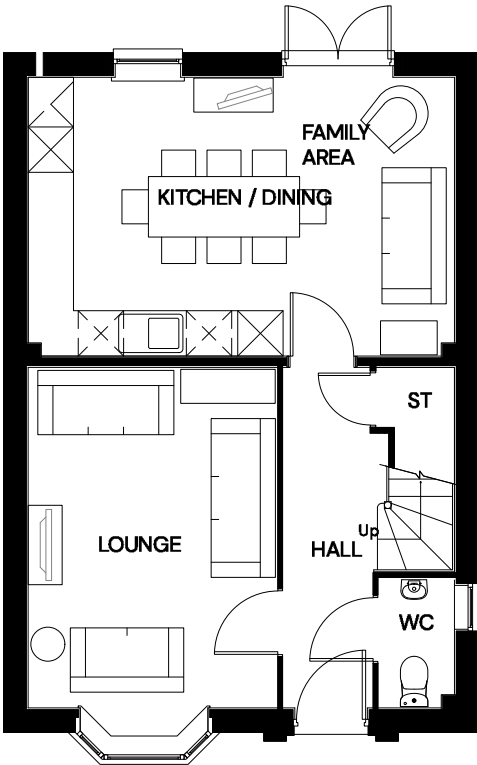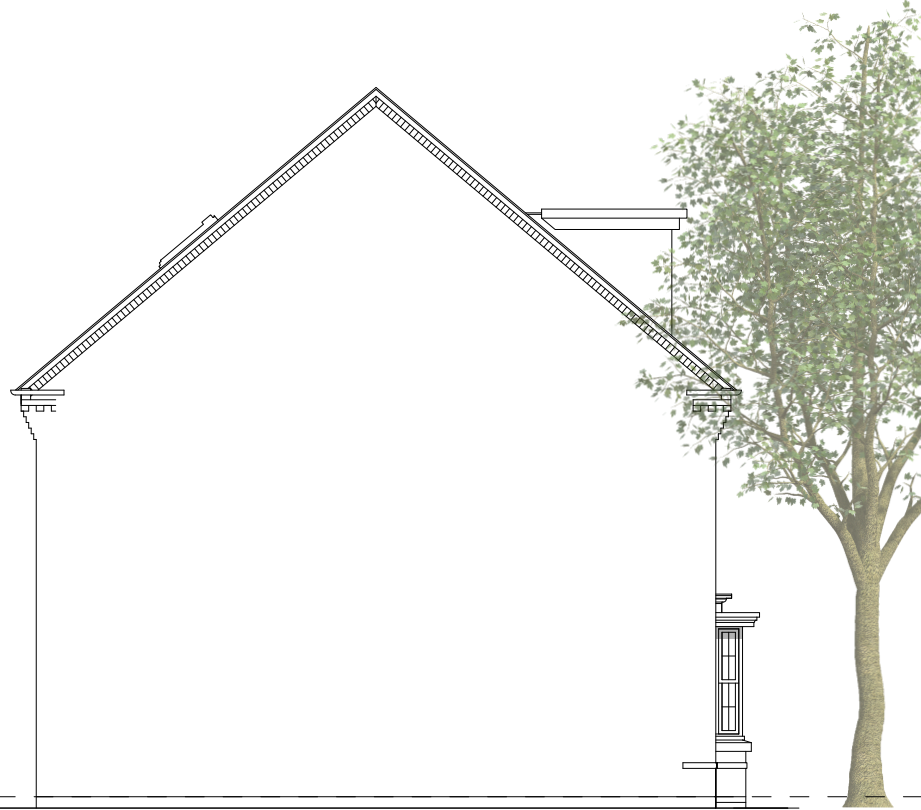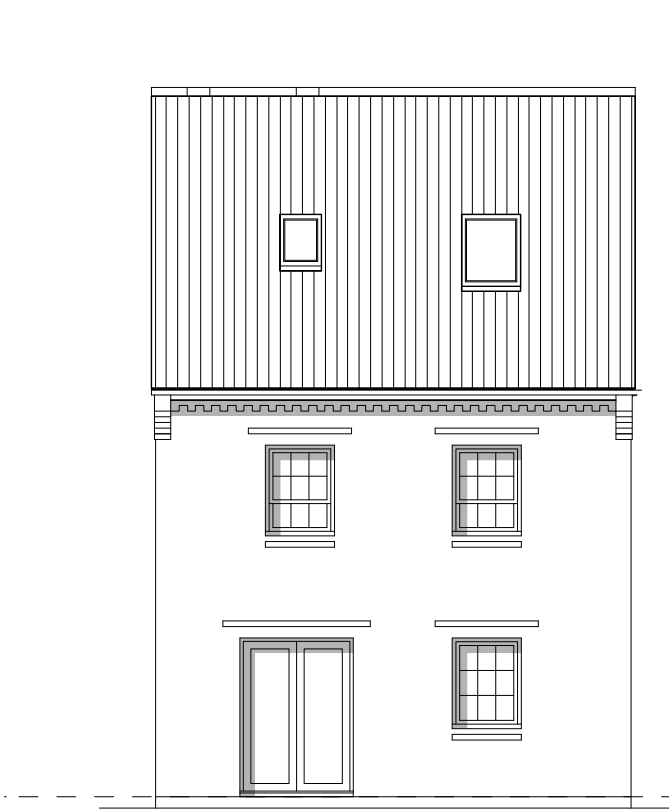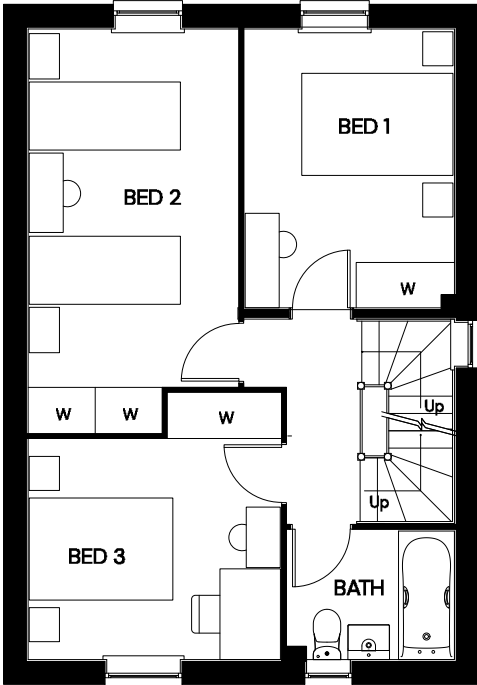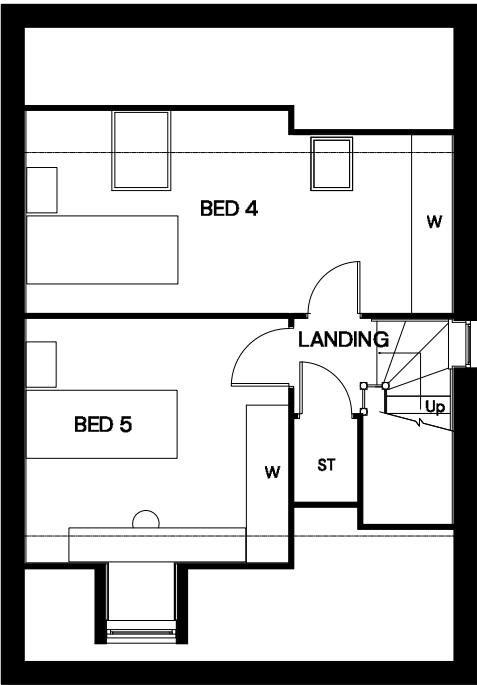

GROUND FLOOR





ASHTON PARK, TROWBRIDGE (PHASE 2) – H406 (BRICK)



| PEGASUSGROUP.CO.UK | TEAM/DRAWN BY: JBY | APPROVED BY: KLB | DATE: 02/07/2026 | SCALE: 1:100@A3 | DRWG: P26-0181_DE_02__H406 | CLIENT: BARRATT REDROW |

All Intellectual Property Rights (including copyright) in or arising out of this drawing and the building works depicted are owned by Pegasus Planning Group Ltd (Pegasus Group) and may not be reproduced and/or copied without a written licence. Pegasus Group accepts no liability for any use of this drawing other than for its original purpose and by the original client except in circumstances where approval for use has been supplied by Pegasus Group in writing. Use only written dimensions. Drawing prepared for planning application purposes only. DO NOT SCALE (or use) for construction, sales or any other purpose. Any queries to be reported to Pegasus Group for clarification. © Pegasus Planning Group Limited. © Crown copyright and database rights OS 100042093. Promap Licence number 100020449, EnmapSite Licence number 0100039673. Terms & Conditions @pegasusgroup.co.uk

PLEASE REFER TO MATERIALS PLAN FOR DETAILED SPECIFICATION

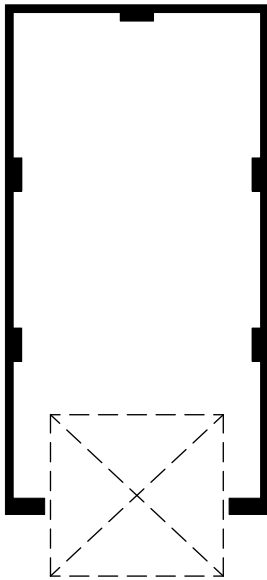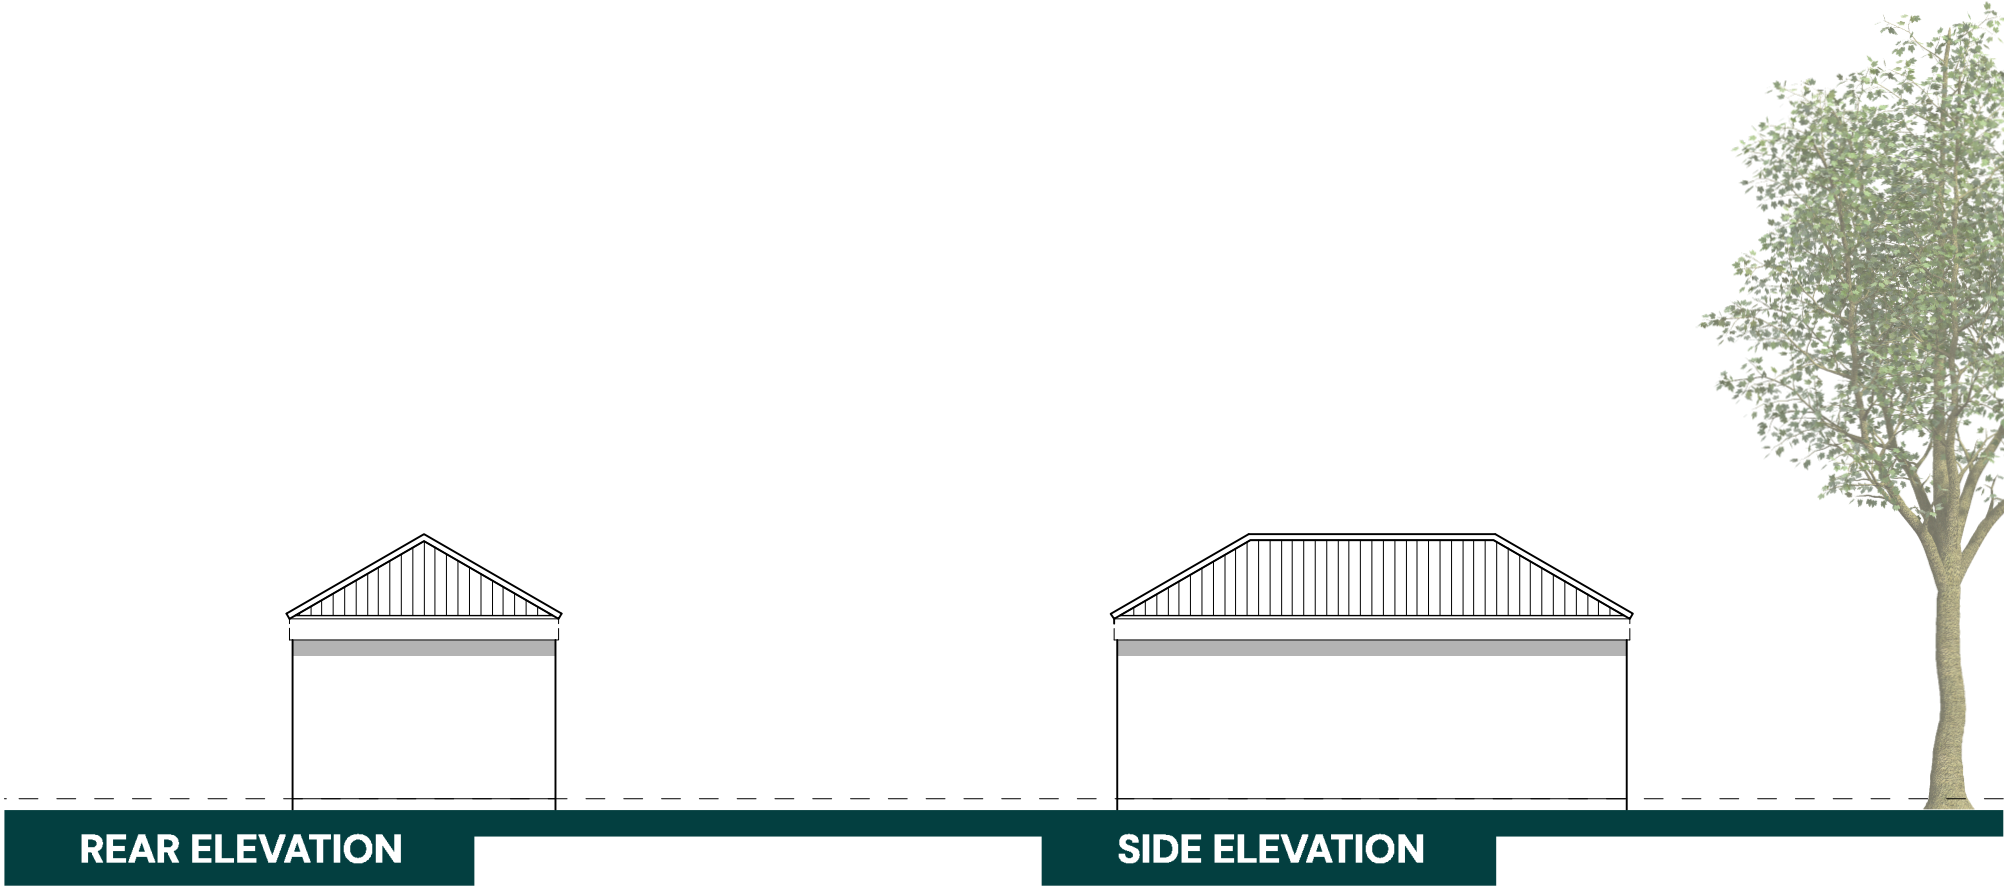

GROUND FLOOR

ASHTON PARK, TROWBRIDGE (PHASE 2) – SINGLE GARAGE (BRICK)

| PEGASUSGROUP.CO.UK | TEAM/DRAWN BY: JBY | APPROVED BY: KLB | DATE: 03/06/2026 | SCALE: 1:100@A3 | DRWG: P26-0181_DE_02__GARI | CLIENT: BARRATT REDROW |




All Intellectual Property Rights (including copyright) in or arising out of this drawing and the building works depicted are owned by Pegasus Planning Group Ltd (Pegasus Group) and may not be reproduced and/or copied without a written licence. Pegasus Group accepts no liability for any use of this drawing other than for its original purpose and by the original client except in circumstances where approval for use has been supplied by Pegasus Group in writing. Use only written dimensions. Drawing prepared for planning application purposes only. DO NOT SCALE (or use) for construction, sales or any other purpose. Any queries to be reported to Pegasus Group for clarification. © Pegasus Planning Group Limited. © Crown copyright and database rights OS 100042093. Promap Licence number 100020449, EnmapSite Licence number 0100039673. Terms & Conditions @pegasusgroup.co.uk


PLEASE REFER TO MATERIALS PLAN FOR DETAILED SPECIFICATION



FRONT ELEVATION

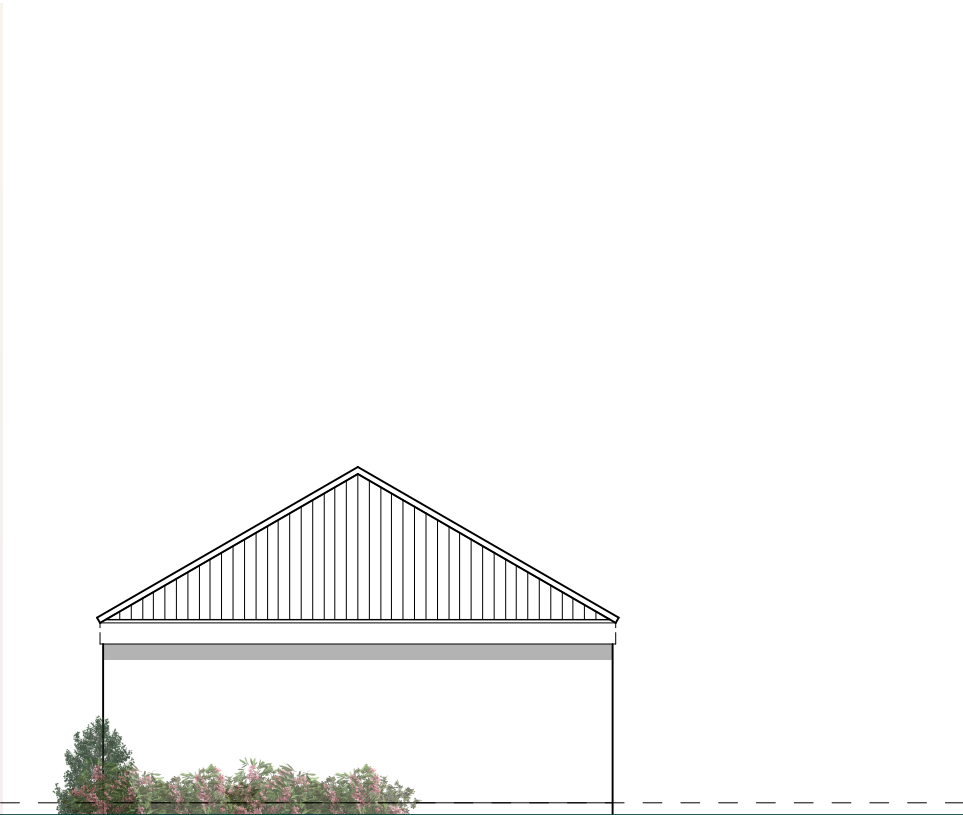


SIDE ELEVATION

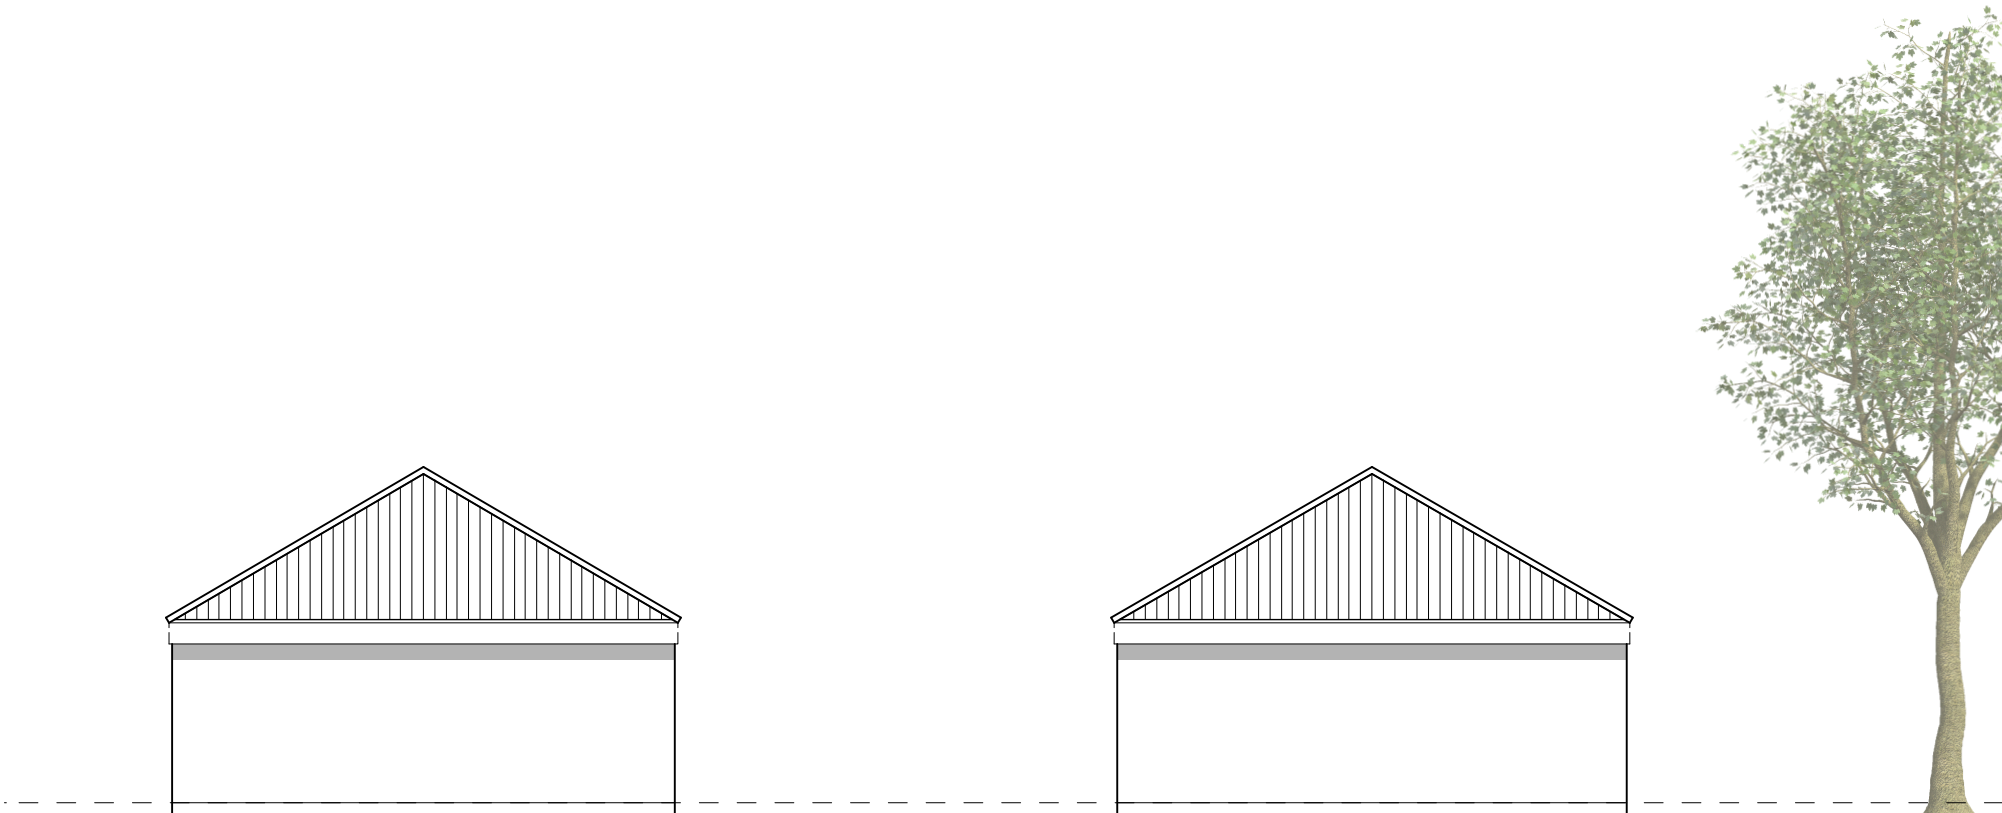

REAR ELEVATION

SIDE ELEVATION

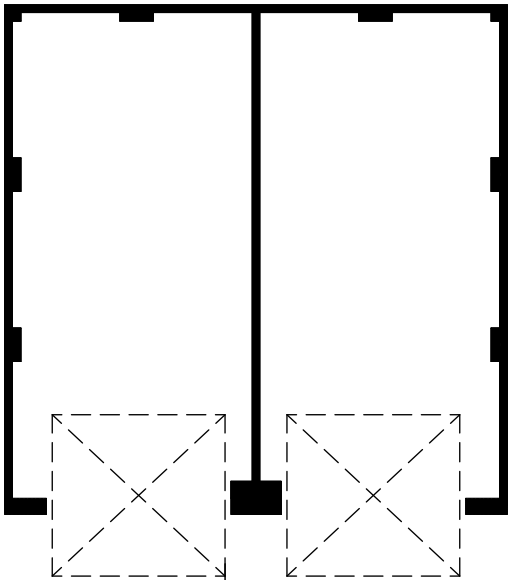

GROUND FLOOR

ASHTON PARK, TROWBRIDGE (PHASE 2) – TWIN GARAGE (BRICK)

| PEGASUSGROUP.CO.UK | TEAM/DRAWN BY: JBY | APPROVED BY: KLB | DATE: 03/06/2026 | SCALE: 1:100@A3 | DRWG: P26-0181_DE_02__GAR2 | CLIENT: BARRATT REDROW |




All Intellectual Property Rights (including copyright) in or arising out of this drawing and the building works depicted are owned by Pegasus Planning Group Ltd (Pegasus Group) and may not be reproduced and/or copied without a written licence. Pegasus Group accepts no liability for any use of this drawing other than for its original purpose and by the original client except in circumstances where approval for use has been supplied by Pegasus Group in writing. Use only written dimensions. Drawing prepared for planning application purposes only. DO NOT SCALE (or use) for construction, sales or any other purpose. Any queries to be reported to Pegasus Group for clarification. © Pegasus Planning Group Limited. © Crown copyright and database rights OS 100042093. Promap Licence number 100020449, EnmapSite Licence number 0100039673. Terms & Conditions @pegasusgroup.co.uk


PLEASE REFER TO MATERIALS PLAN FOR DETAILED SPECIFICATION




FRONT ELEVATION

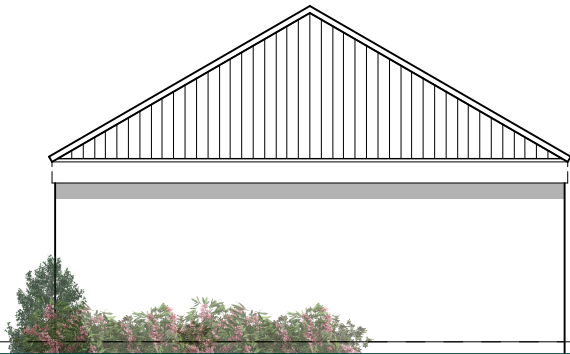


SIDE ELEVATION

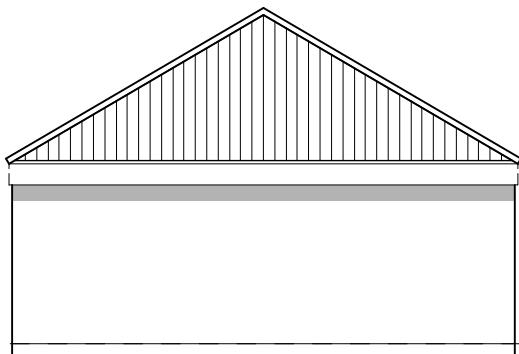

REAR ELEVATION

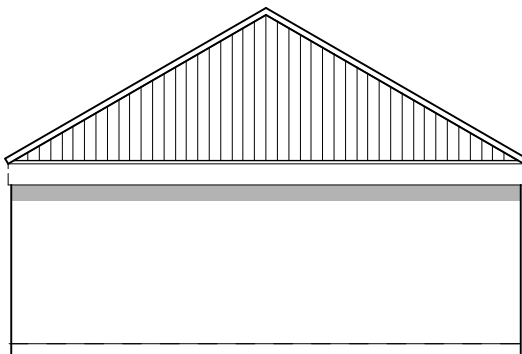

SIDE ELEVATION

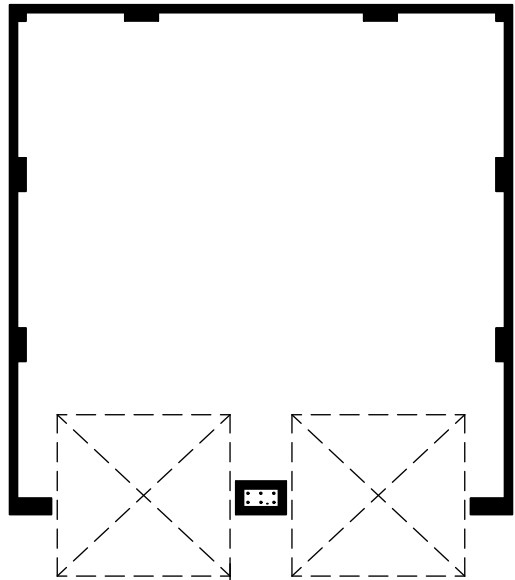

GROUND FLOOR

ASHTON PARK, TROWBRIDGE (PHASE 2) – DOUBLE GARAGE (BRICK)

| PEGASUSGROUP.CO.UK | TEAM/DRAWN BY: JBY | APPROVED BY: KLB | DATE: 02/07/2026 | SCALE: 1:100@A3 | DRWG: P26-0181_DE_02__GAR3 | CLIENT: BARRATT REDROW |



All Intellectual Property Rights (including copyright) in or arising out of this drawing and the building works depicted are owned by Pegasus Planning Group Ltd (Pegasus Group) and may not be reproduced and/or copied without a written licence. Pegasus Group accepts no liability for any use of this drawing other than for its original purpose and by the original client except in circumstances where approval for use has been supplied by Pegasus Group in writing. Use only written dimensions. Drawing prepared for planning application purposes only. DO NOT SCALE (or use) for construction, sales or any other purpose. Any queries to be reported to Pegasus Group for clarification. © Pegasus Planning Group Limited. © Crown copyright and database rights OS 100042093. Promap Licence number 100020449, EnmapSite Licence number 0100039673. Terms & Conditions @pegasusgroup.co.uk

No matter the project, no matter the challenge,
you can rely on us to find solutions, to get things done,
to get things **Expertly Done.**



Our Offices

GENERAL ENQUIRIES
T 0333 0160777
enquiries@pegasusgroup.co.uk

BIRMINGHAM (City)
T 0121 308 9570
Birmingham@pegasusgroup.co.uk

BRISTOL
T 01454 625 945
Bristol@pegasusgroup.co.uk

CAMBRIDGE
T 01223 202 100
Cambridge@pegasusgroup.co.uk

CIRENCESTER
T 01285 641 717
Cirencester@pegasusgroup.co.uk

EAST MIDLANDS
T 01509 670 806
EastMidlands@pegasusgroup.co.uk

EDINBURGH
T 0131 589 2774
Edinburgh@pegasusgroup.co.uk

LEEDS
T 0113 287 8200
Leeds@pegasusgroup.co.uk

LICHFIELD
T 0121 308 9570
Lichfield@pegasusgroup.co.uk

LIVERPOOL
T 0151 317 5220
Liverpool@pegasusgroup.co.uk

LONDON
T 020 3897 1110
London@pegasusgroup.co.uk

MANCHESTER
T 0161 393 3399
Manchester@pegasusgroup.co.uk

NEWCASTLE
T 0191 917 6700
Newcastle@pegasusgroup.co.uk

SOLENT
T 023 8254 2777
Solent@pegasusgroup.co.uk

Expertly Done.

DESIGN | ECONOMICS | ENVIRONMENT | HERITAGE | LAND & PROPERTY | PLANNING | TRANSPORT & INFRASTRUCTURE

Pegasus Group is a trading name of Pegasus Planning Group Limited (07277000) registered in England and Wales
Registered Office: 33 Sheep Street, Cirencester, Gloucestershire, GL7 1RT