
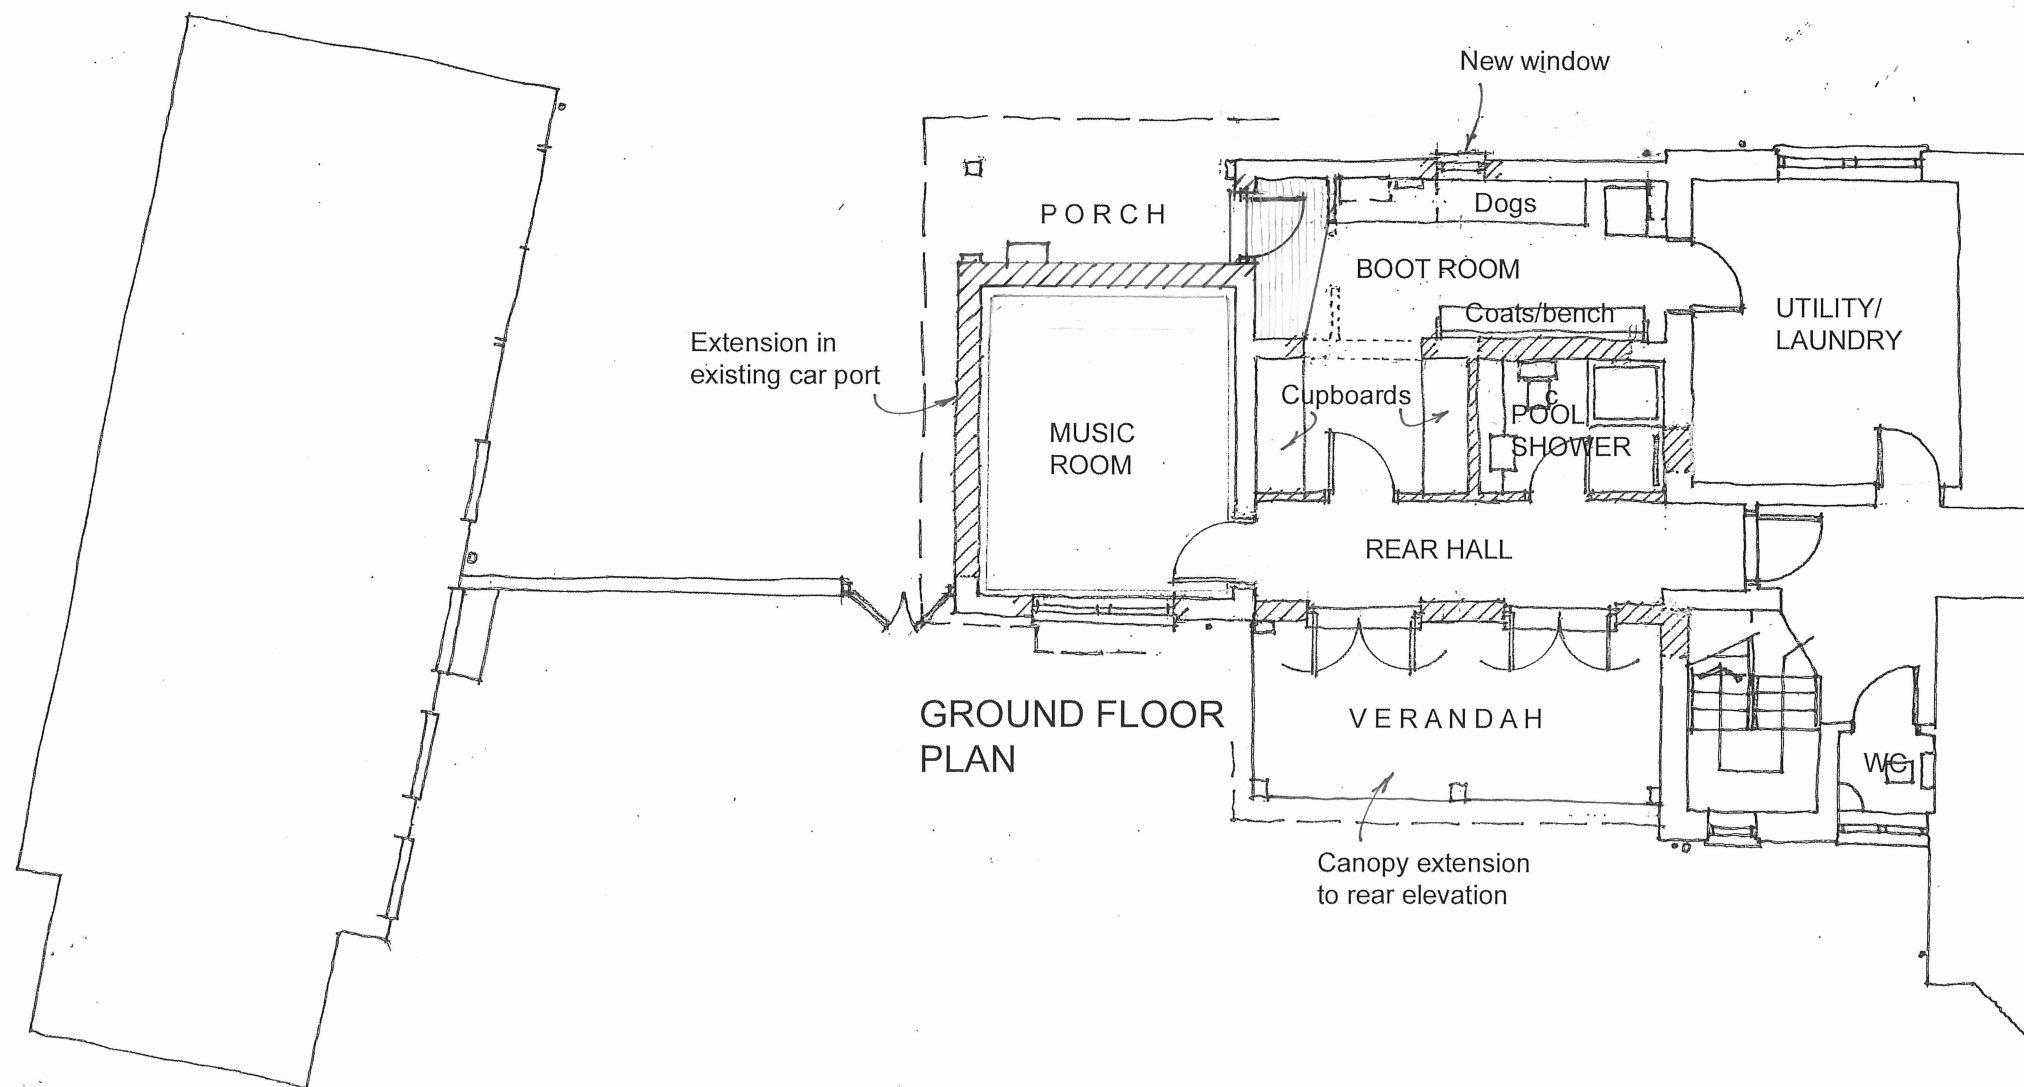


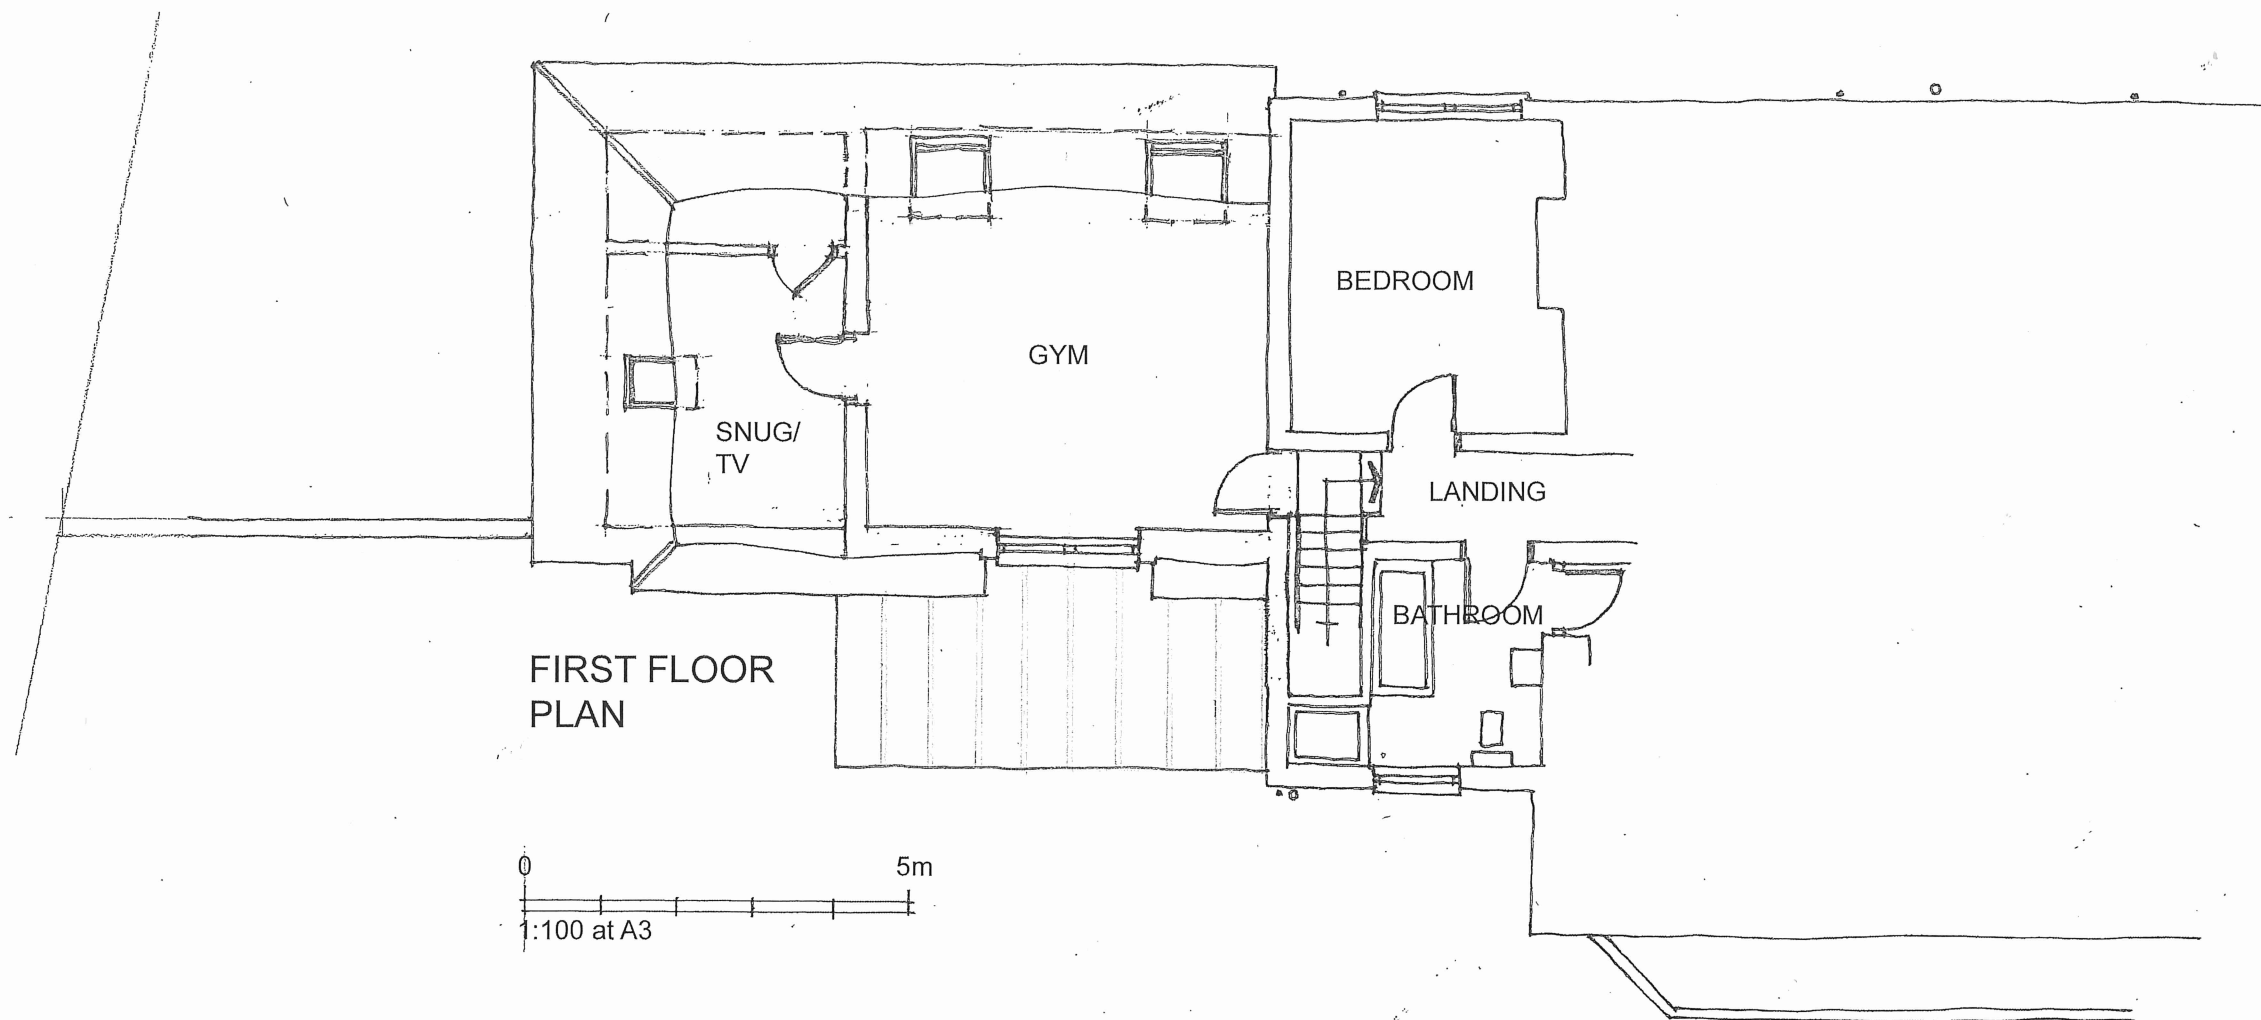

This drawing is copyright and shall not be reproduced without the Architect's consent. This drawing may be scaled for planning purposes only. Any discrepancies from this drawing should be notified to the Architect. If in doubt, ask.

EXTENSION AND ALTERATIONS at THE OLD RECTORY, BEST'S LANE, SUTTON VENY, WILTSHIRE

FLOOR PLANS AS PROPOSED

225028/05
Scale as noted at A3

www.bta-architects.co.uk

