

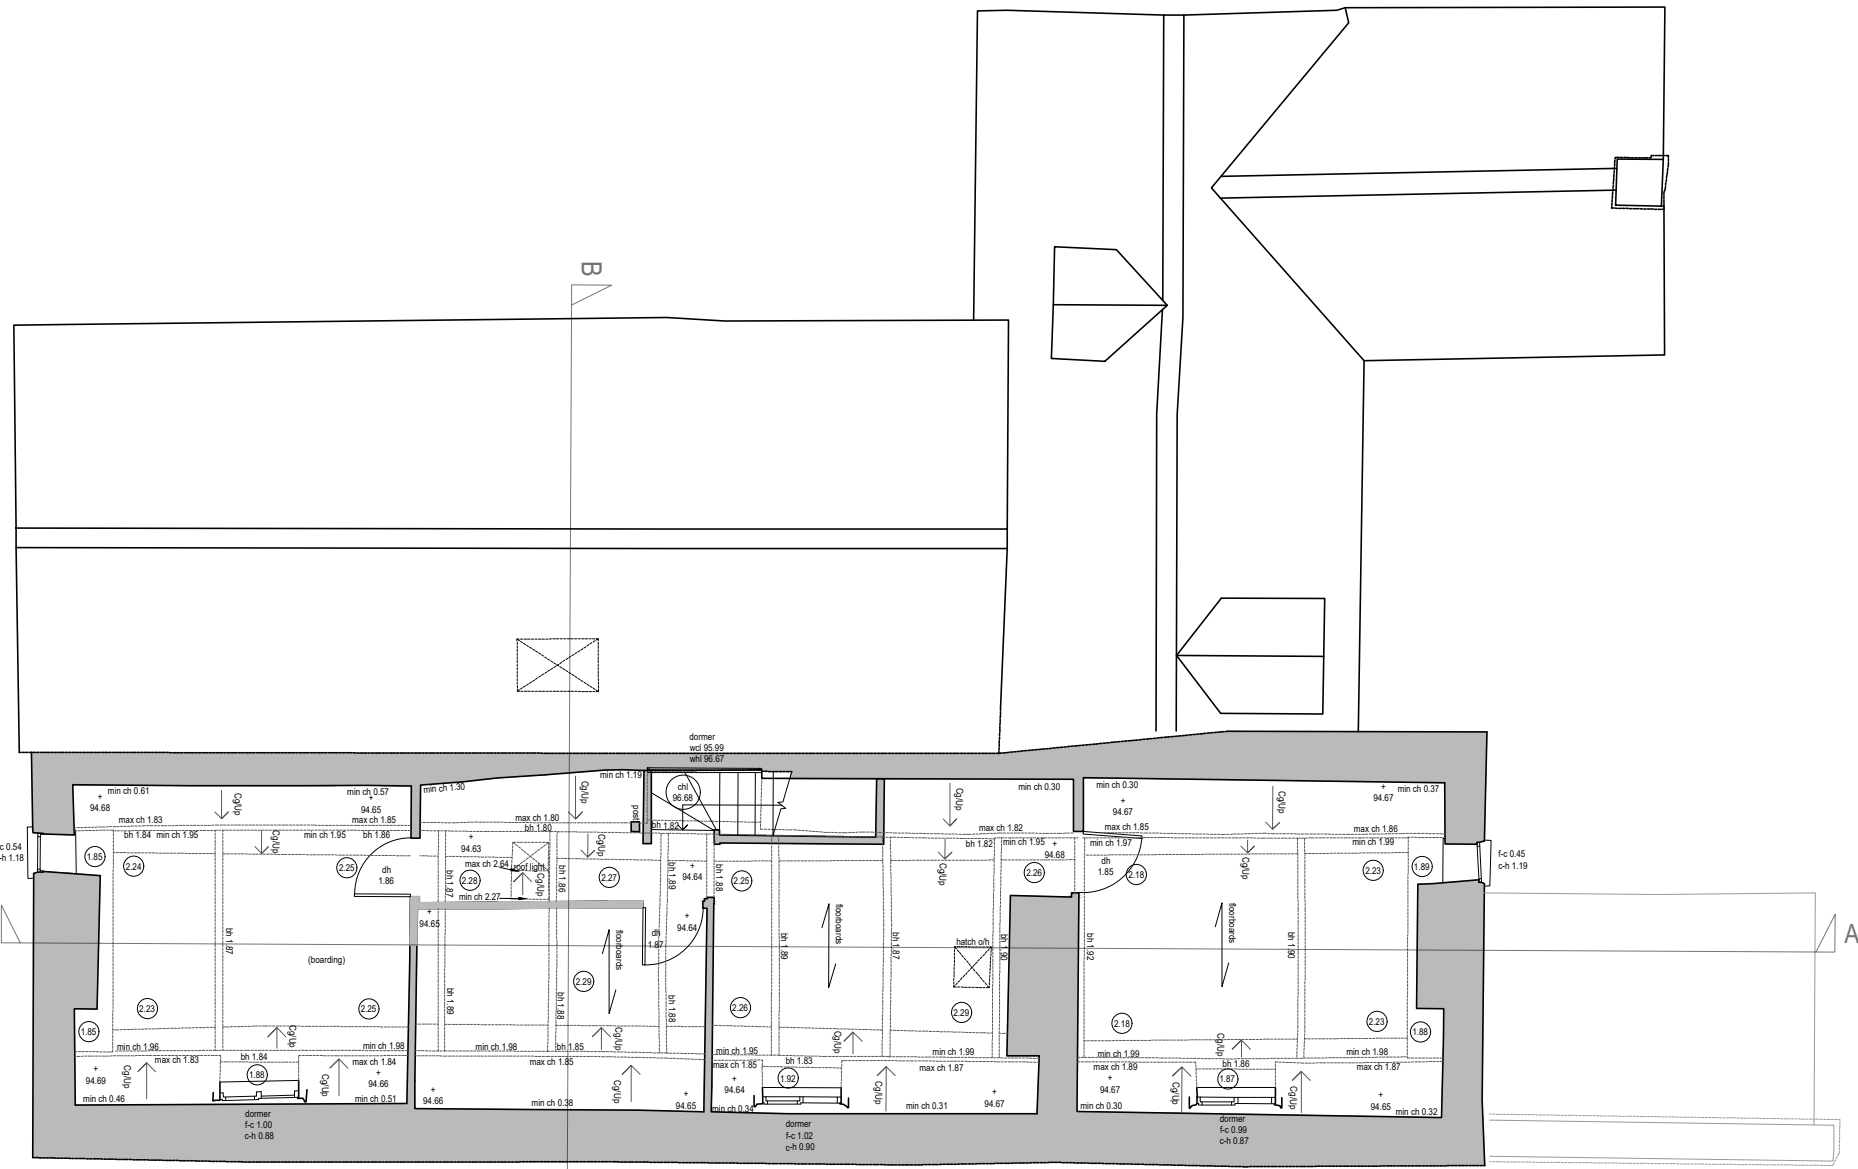



KEY PLAN

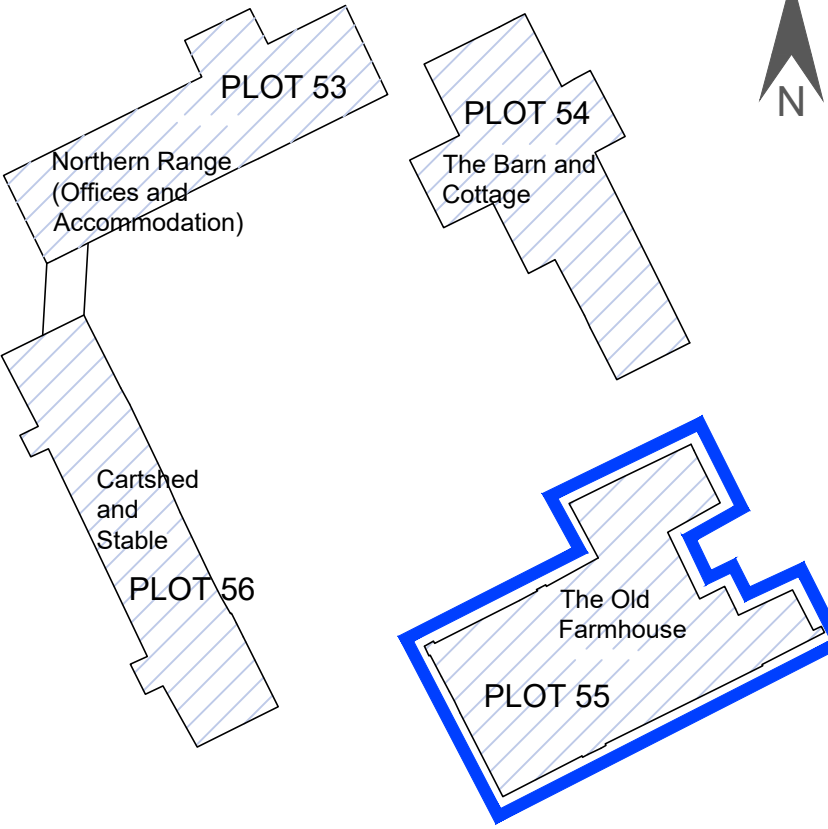


Second Floor Plan

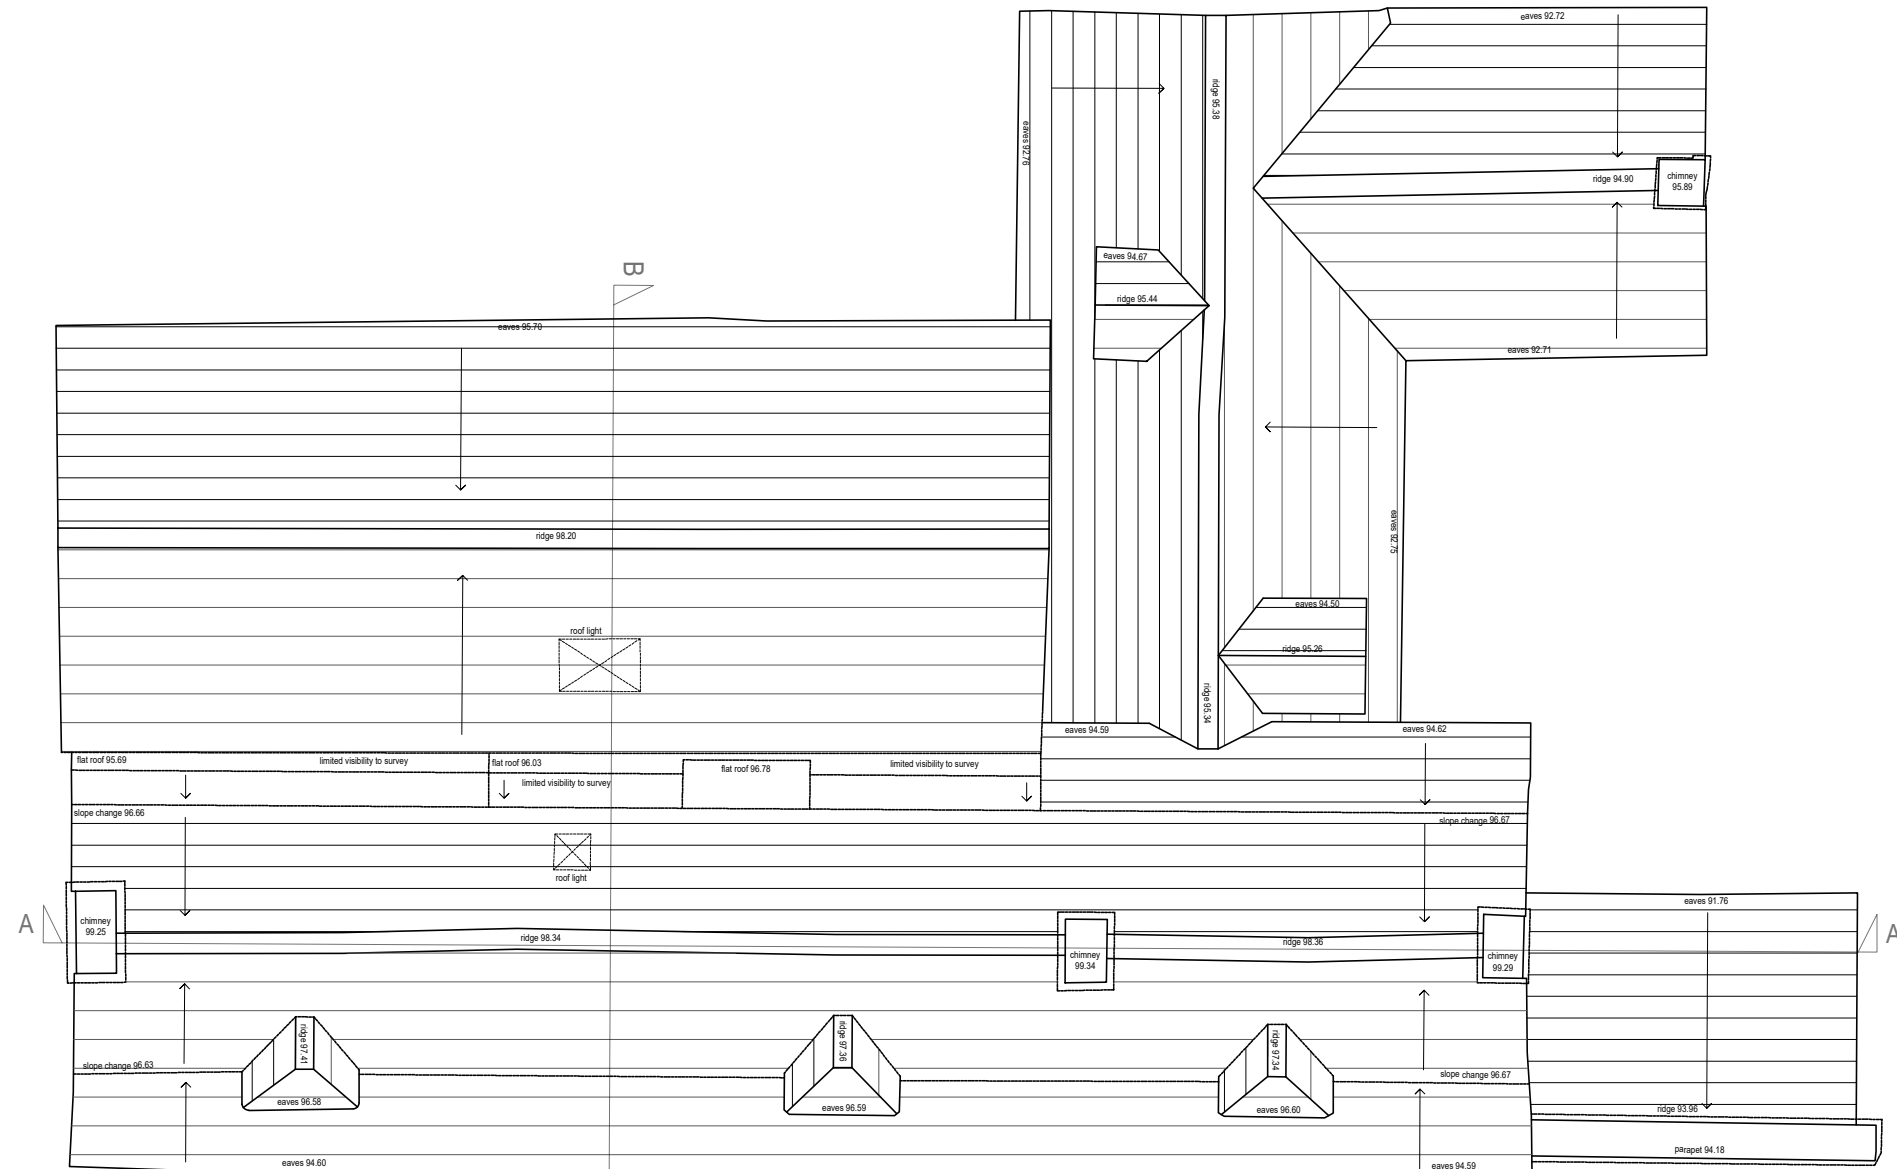

Roof Plan

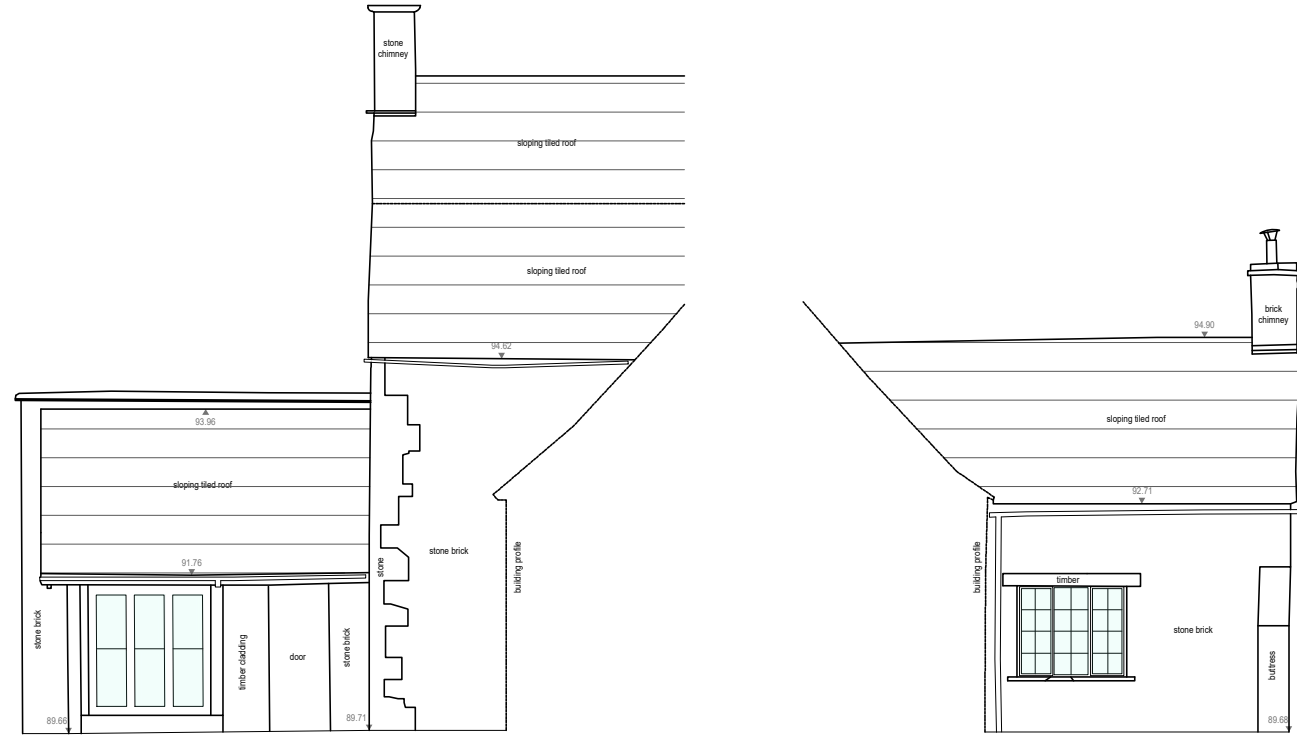

North West Elevation

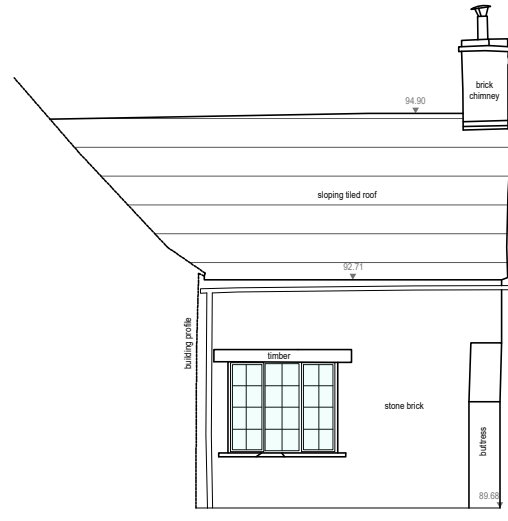


South East Elevation




First Floor Plan




South East Elevation

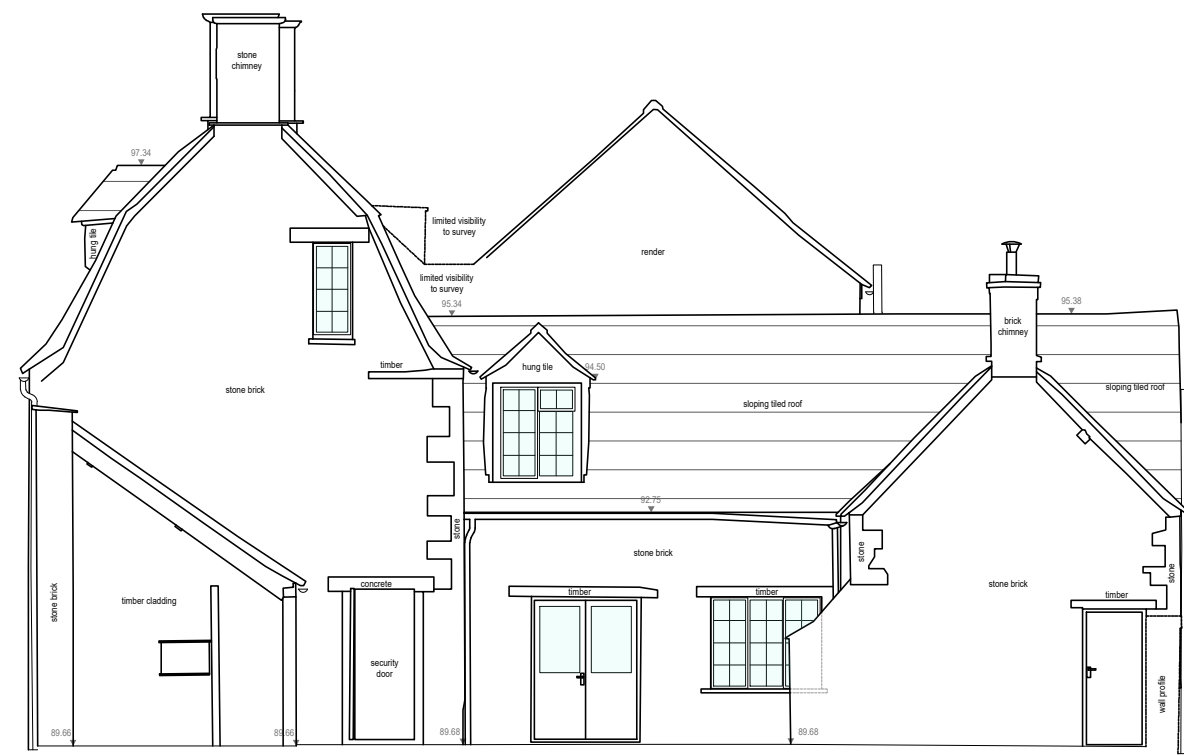

North East Elevation

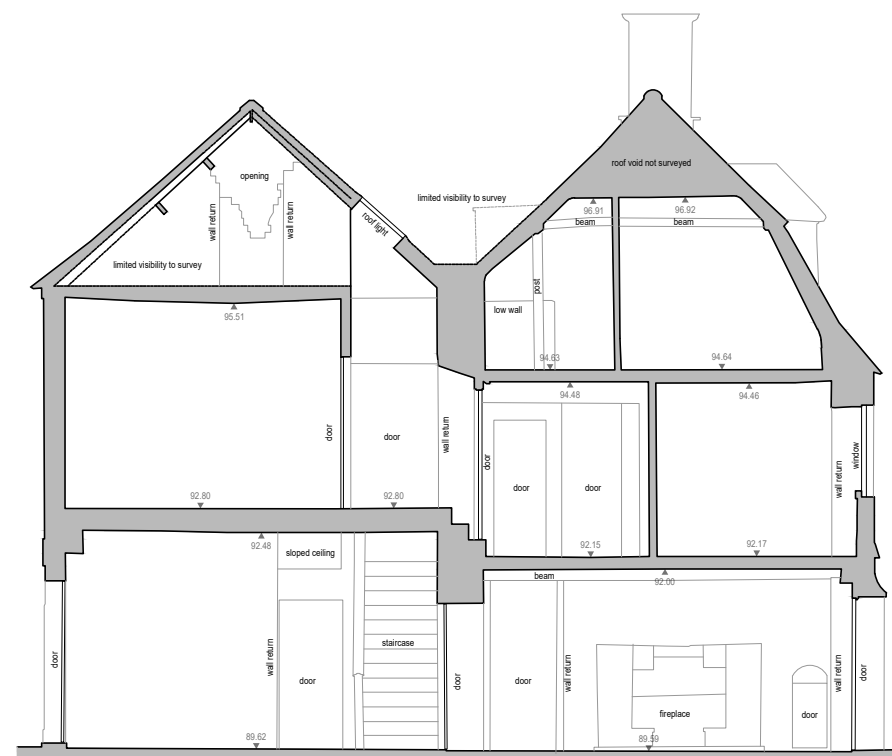

Section BB

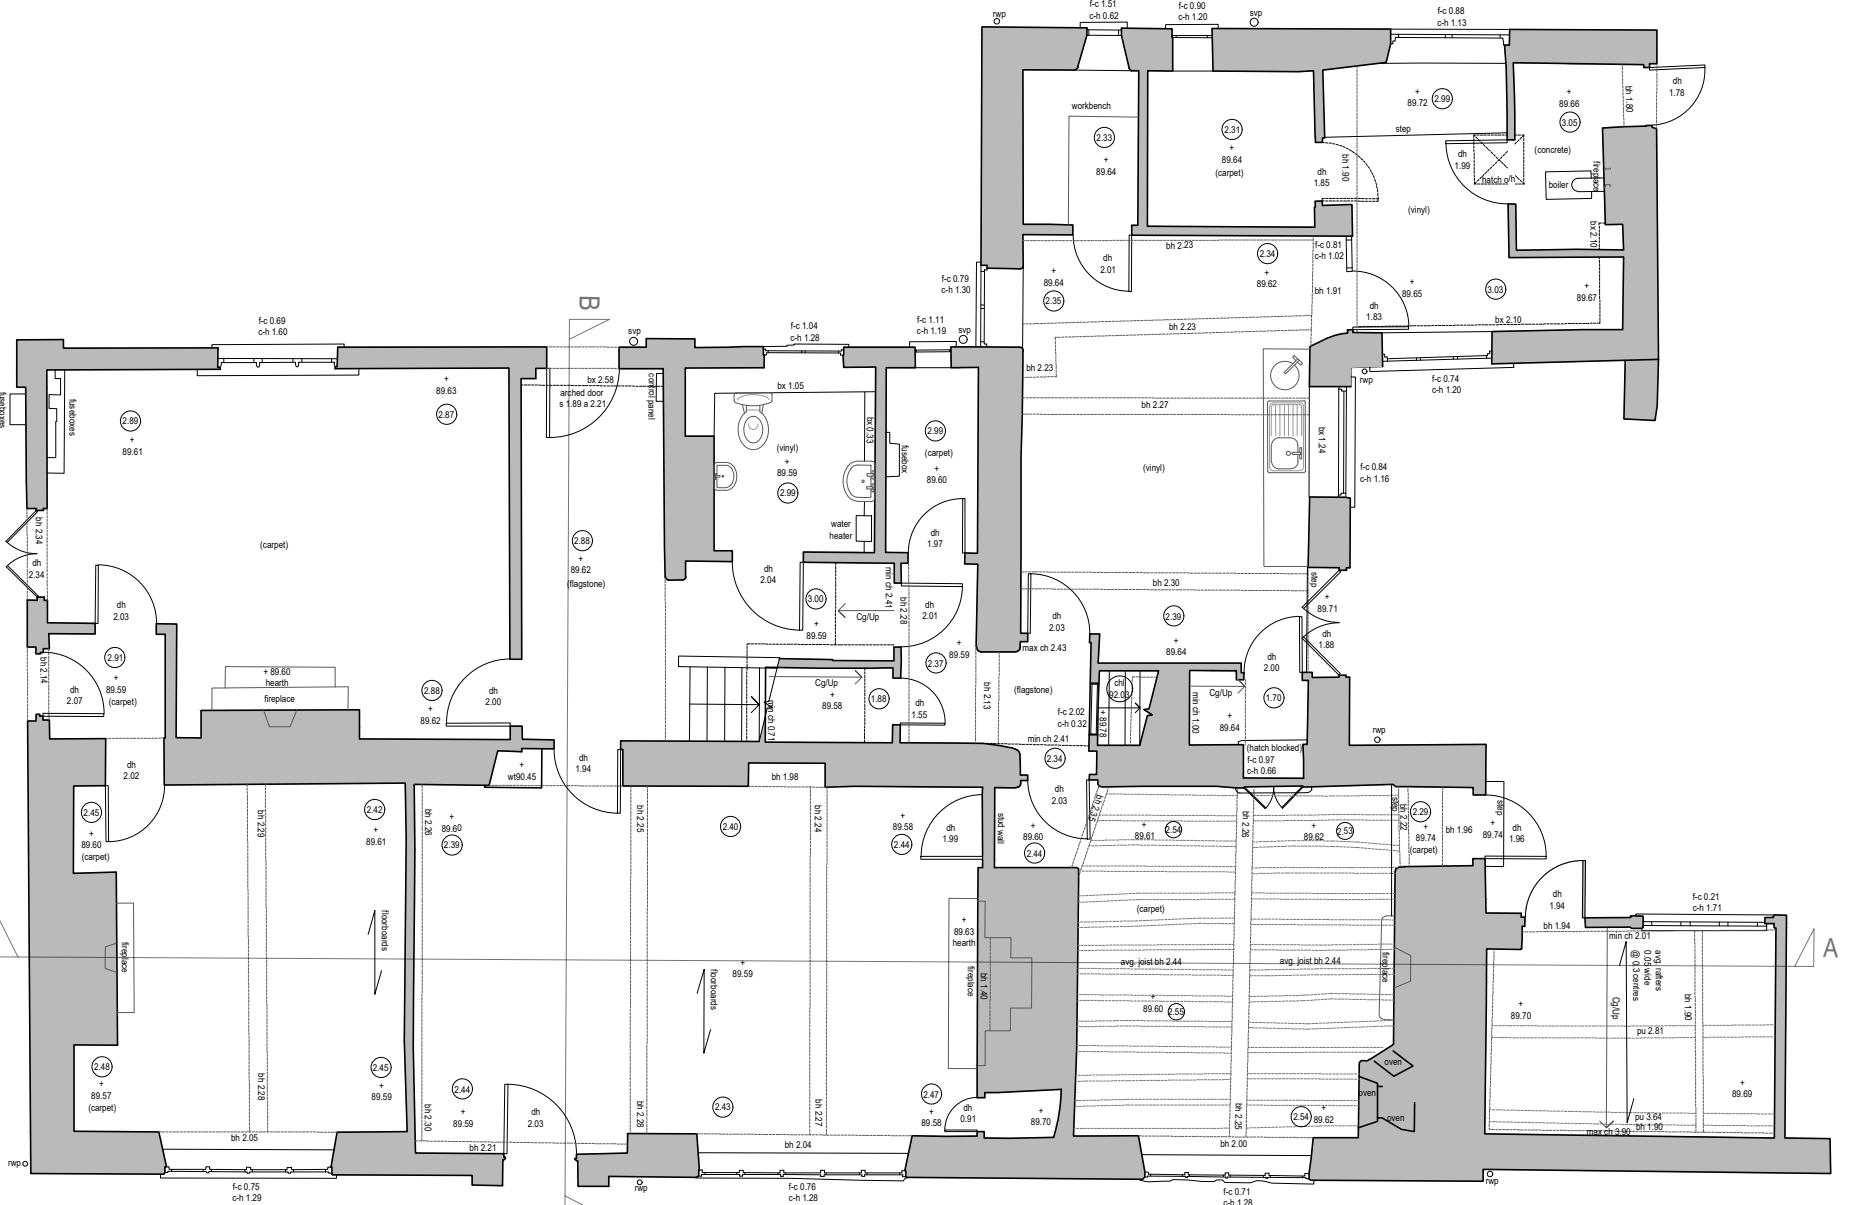


Ground Floor Plan



North West Elevation



North West Elevation

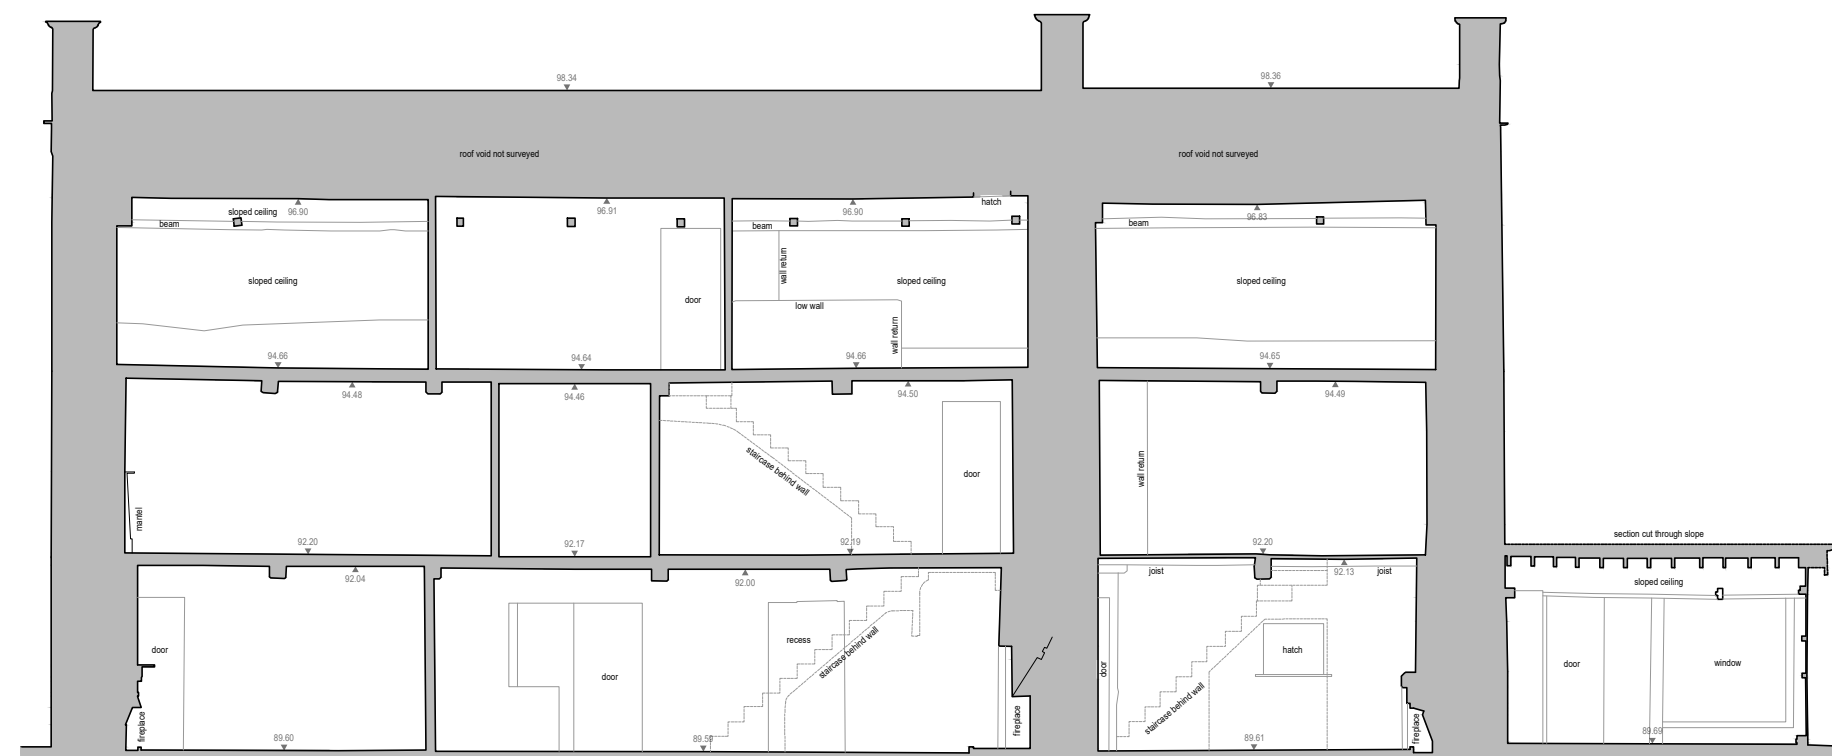

Section AA

Planning

This drawing has been prepared for workstages up to planning application purposes only and is not intended "for construction". The scale bar should only be used to check the drawing has been reproduced to the correct size. No responsibility can be accepted for errors made by others in "scaling" from this drawing.

Tyack Architects Ltd own copyright of the original design work in the drawings, documents and digital files which cannot be copied, loaned or disclosed without written agreement. Please refer to our Standard Terms of Business.

Scale 1 : 50 2.5m

This drawing has been prepared based on survey drawings provided by Siteline Geospatial (November 2023).



Tyack Architects Ltd
The Mann Institute
Oxford Street
Morton-in-Marsh
Gloucestershire
GL56 0LA
t: 01608 650 490
e: 01608 650 883
e: mail@tyackarchitects.com
w: tyackarchitects.com

revision	description	date	by
SURVEY			
PLOT 55 - Existing Plans, Sections, Elevations			
King's Water, Ashton Keynes			
Leckhampton Developments KW Ltd			
Scale: 1:100 @ A1	Date: 09/2026		
Drawn/Checked: GS/MM	Drg No: 3311-022		
Rev:			