


The Old Rectory, Bests Lane, Sutton Veny, Wiltshire, BA12 7AU

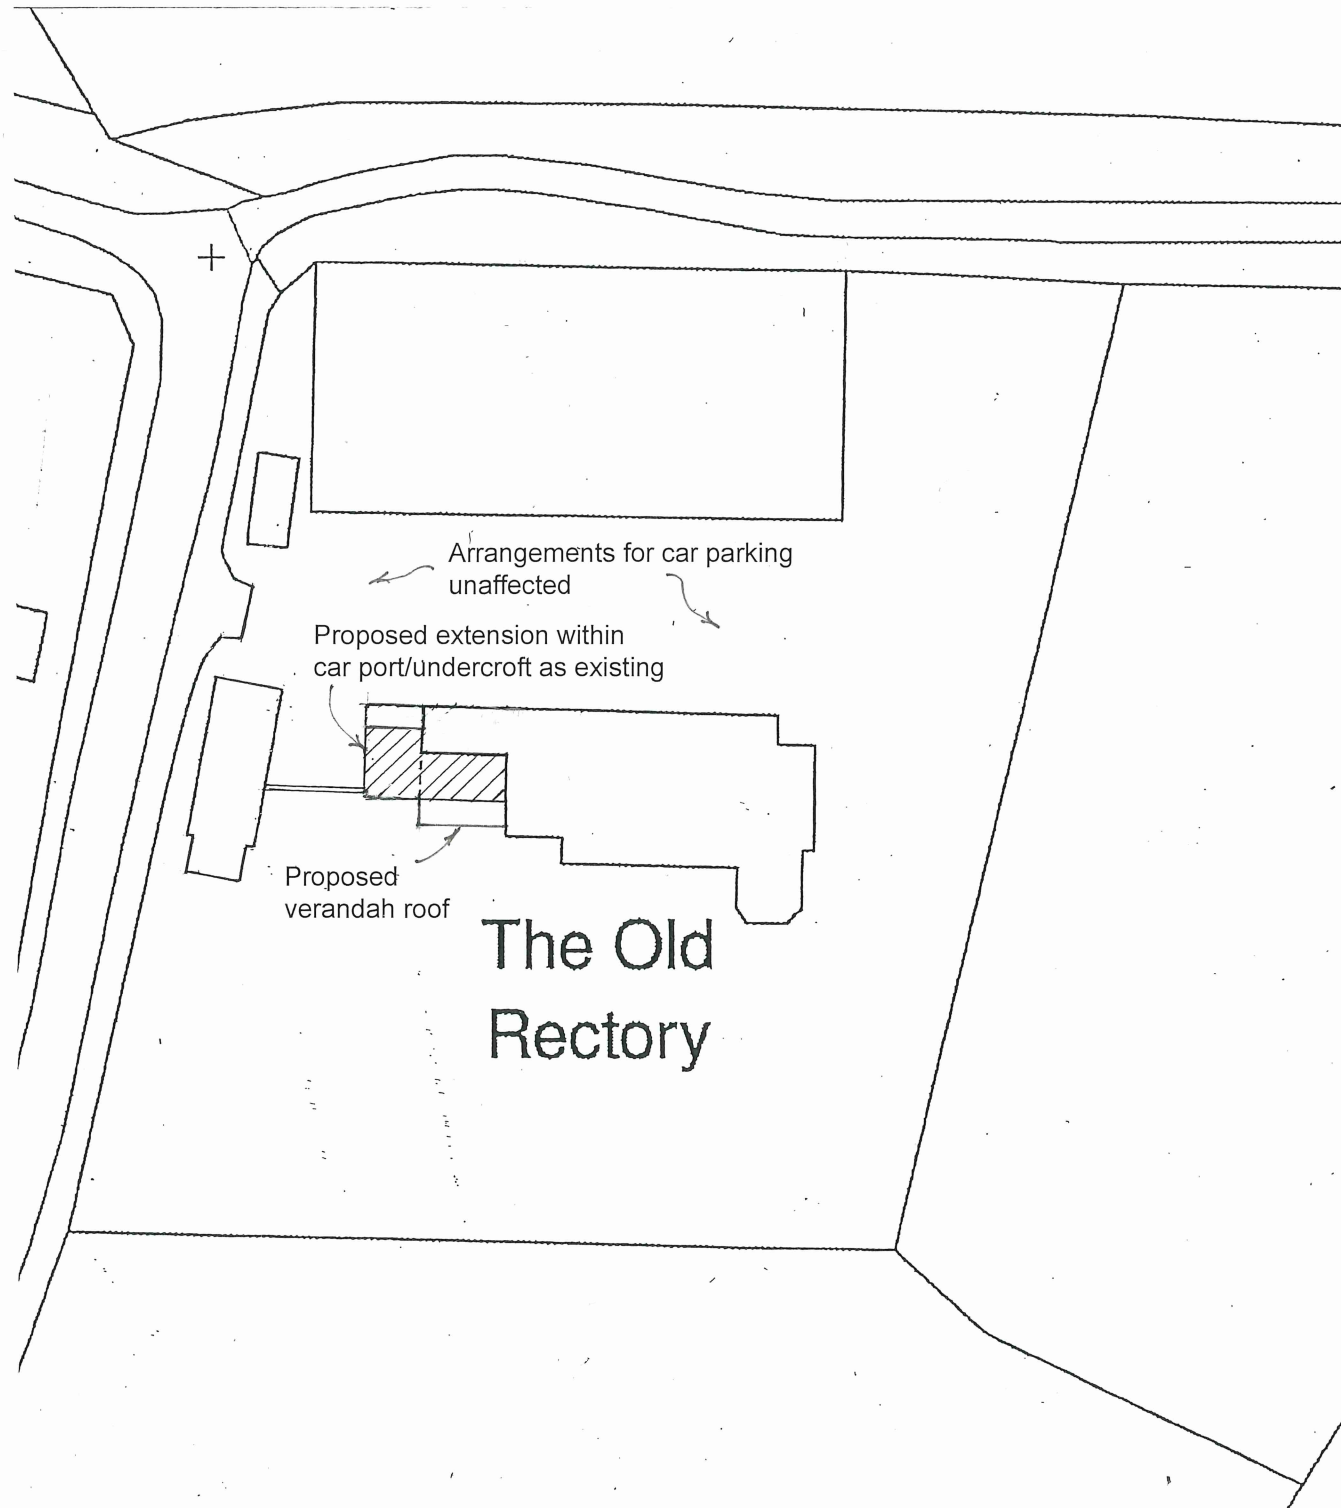

SITE BLOCK PLAN

0 25m
1:500 at A3

SITE LOCATION PLAN
1:1250 at A3



Site Plan shows area bounded by: 390157.81, 141804.3 390357.81, 142004.3 (at a scale of 1:1250), OSGridRef: ST90254190. The representation of a road, track or path is no evidence of a right of way. The representation of features as lines is no evidence of a property boundary.

Produced on 3rd Mar 2021 from the Ordnance Survey National Geographic Database and incorporating surveyed revision available at this date. Reproduction in whole or part is prohibited without the prior permission of Ordnance Survey. © Crown copyright 2021. Supplied by www.buyaplan.co.uk a licensed Ordnance Survey partner (100053143). Unique plan reference: #00606405-41E713

Ordnance Survey and the OS Symbol are registered trademarks of Ordnance Survey, the national mapping agency of Great Britain. Buy A Plan logo, pdf design and the www.buyaplan.co.uk website are Copyright © Pass Inc Ltd 2021

EXTENSION AND ALTERATIONS at THE OLD RECTORY, BEST'S LANE, SUTTON VENY, WILTSHIRE

SITE LOCATION AND BLOCK PLANS
225028/01 Scale as noted at A3

This drawing is copyright and shall not be reproduced without the Architect's consent. This drawing may be scaled for planning purposes only. Any discrepancies from this drawing should be notified to the Architect. If in doubt, ask.