


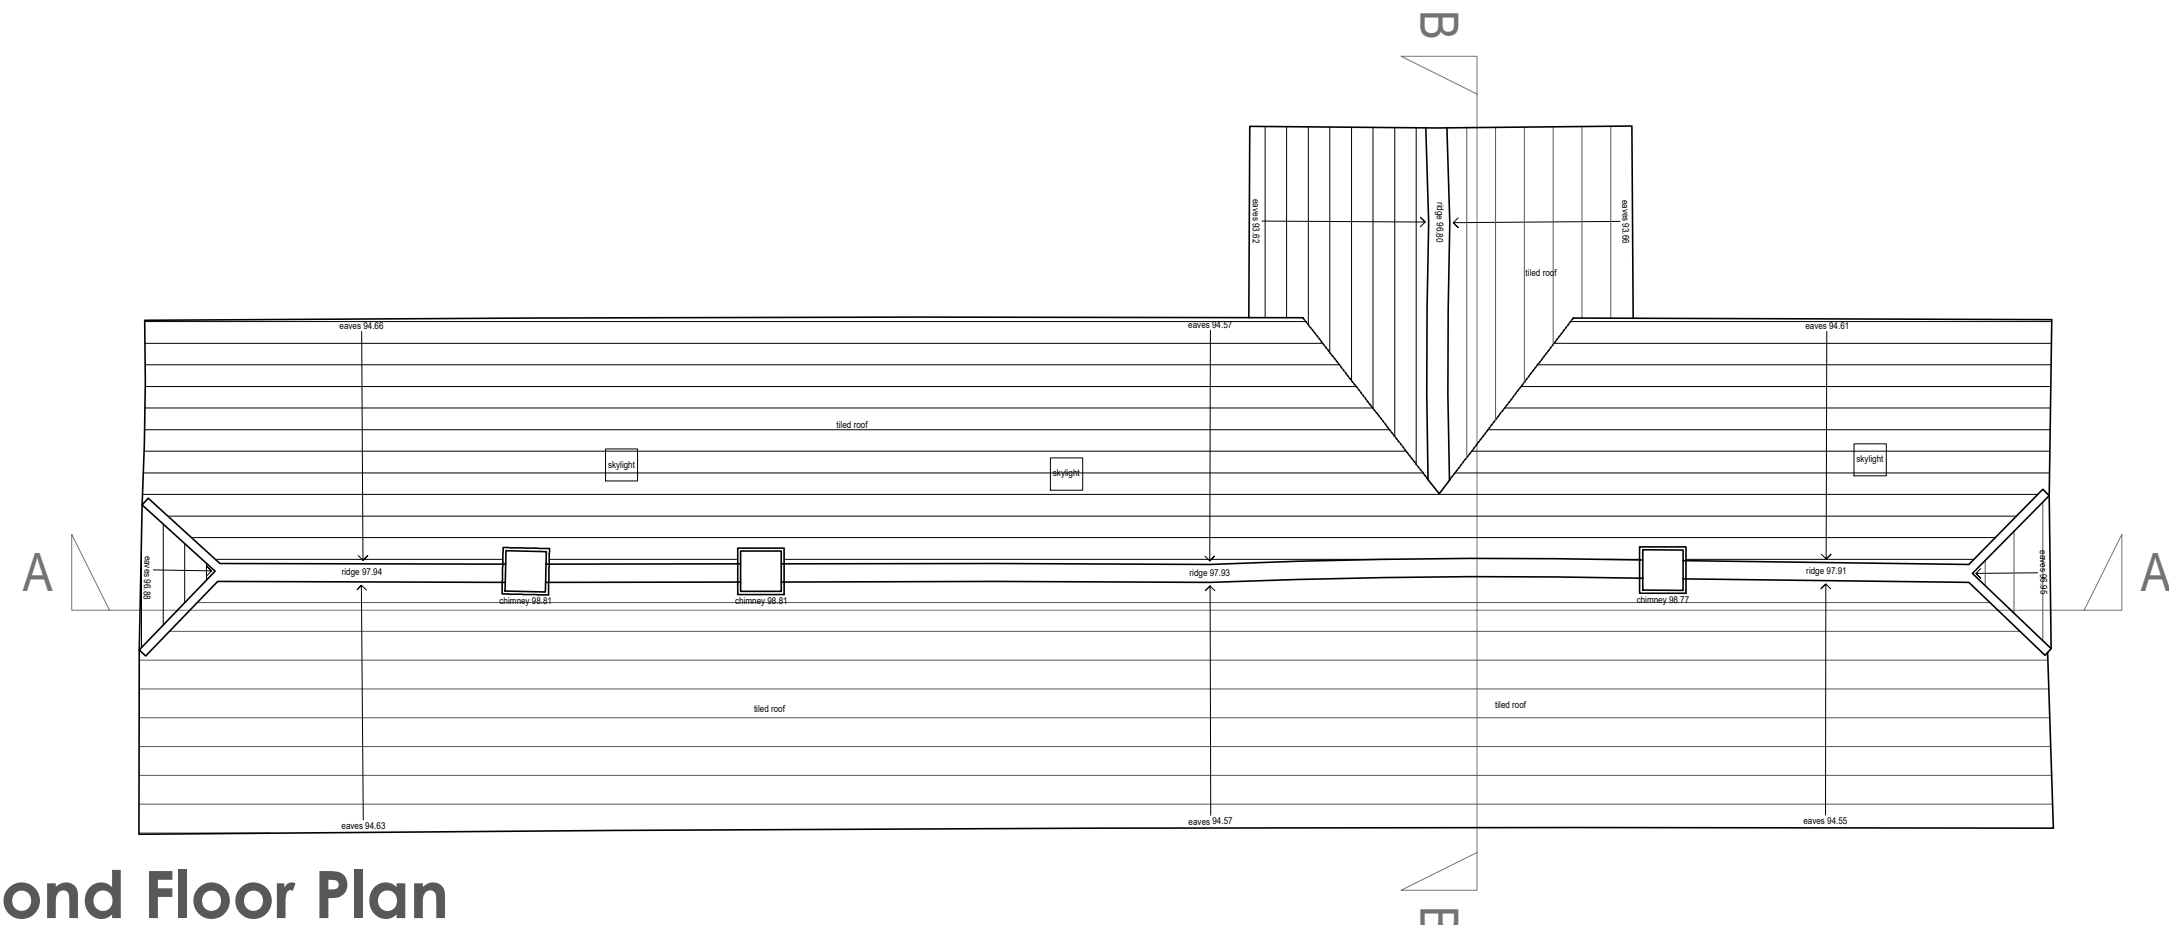


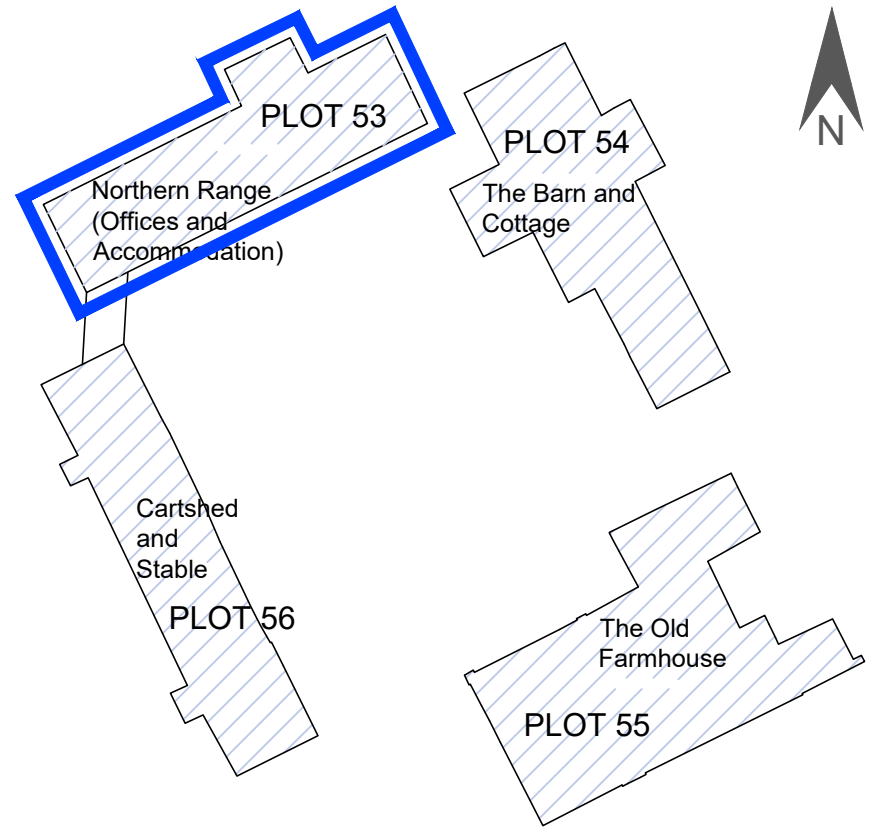


Second Floor Plan

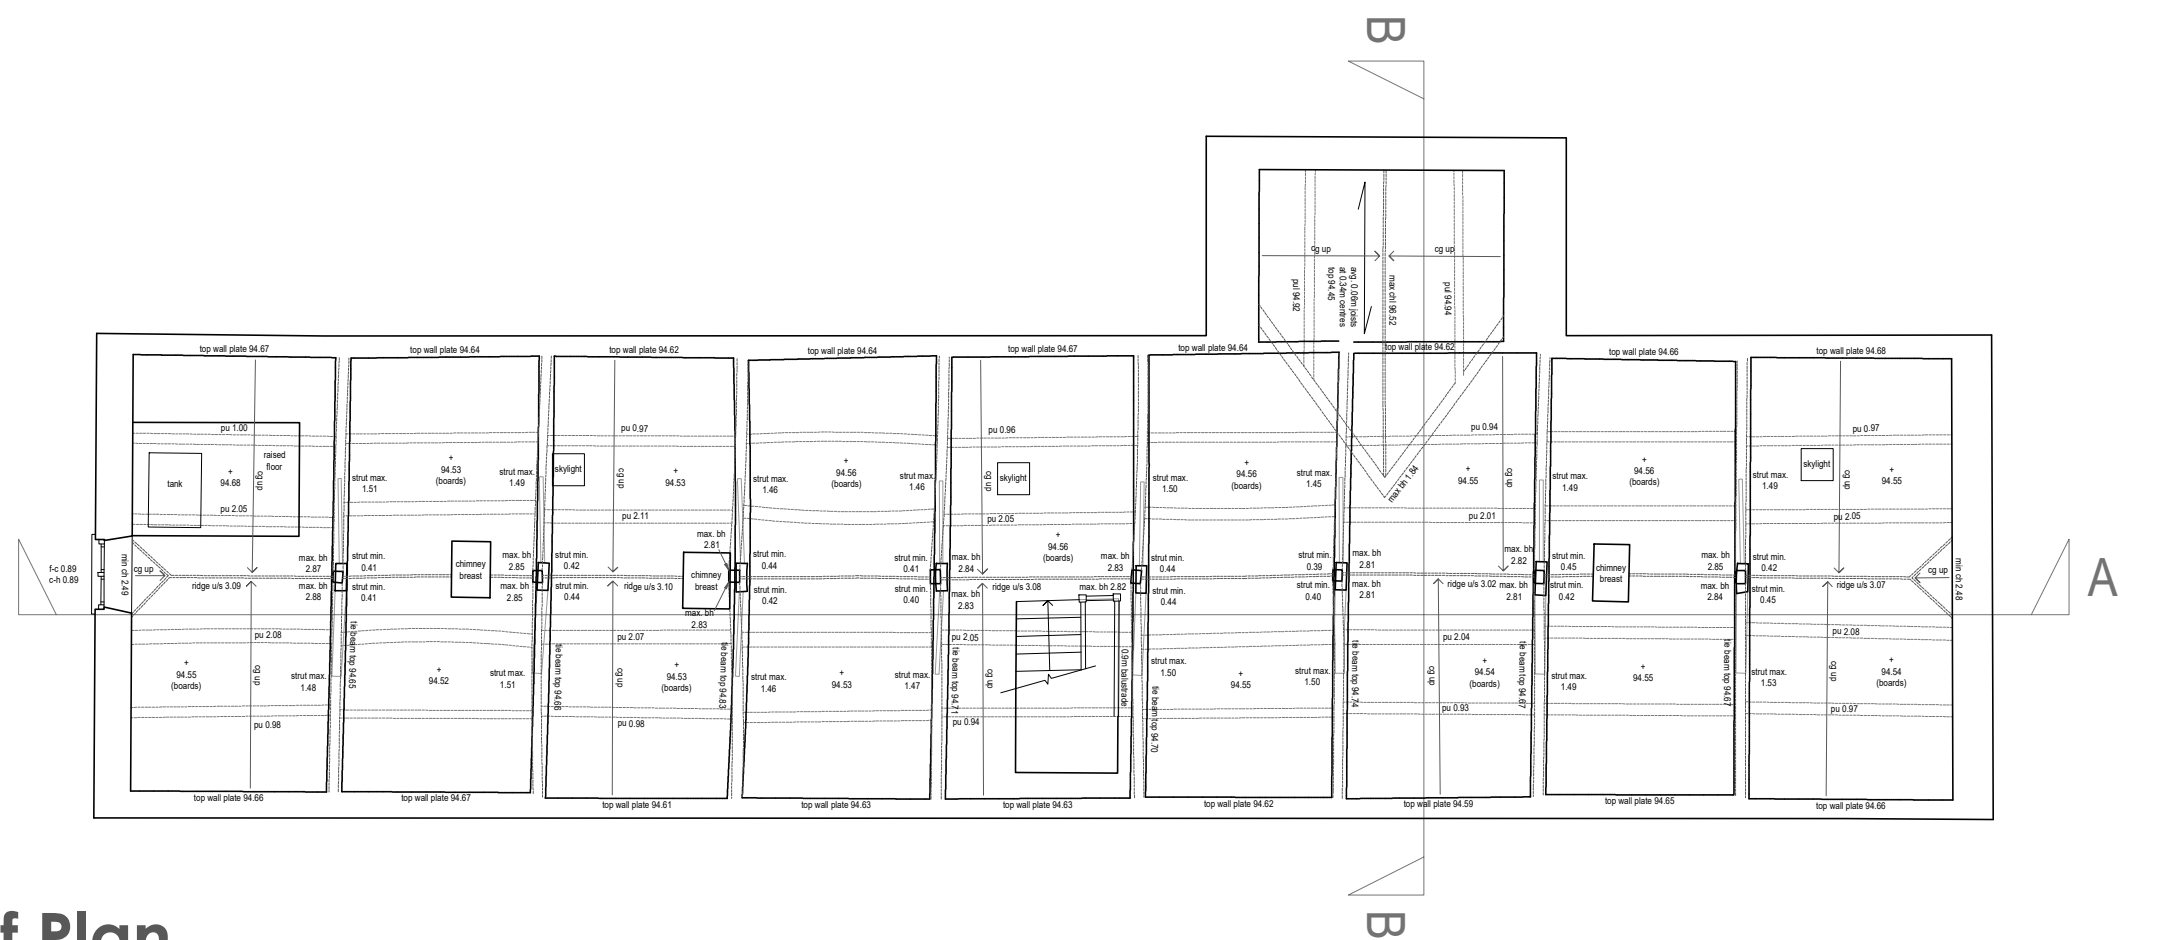

Roof Plan

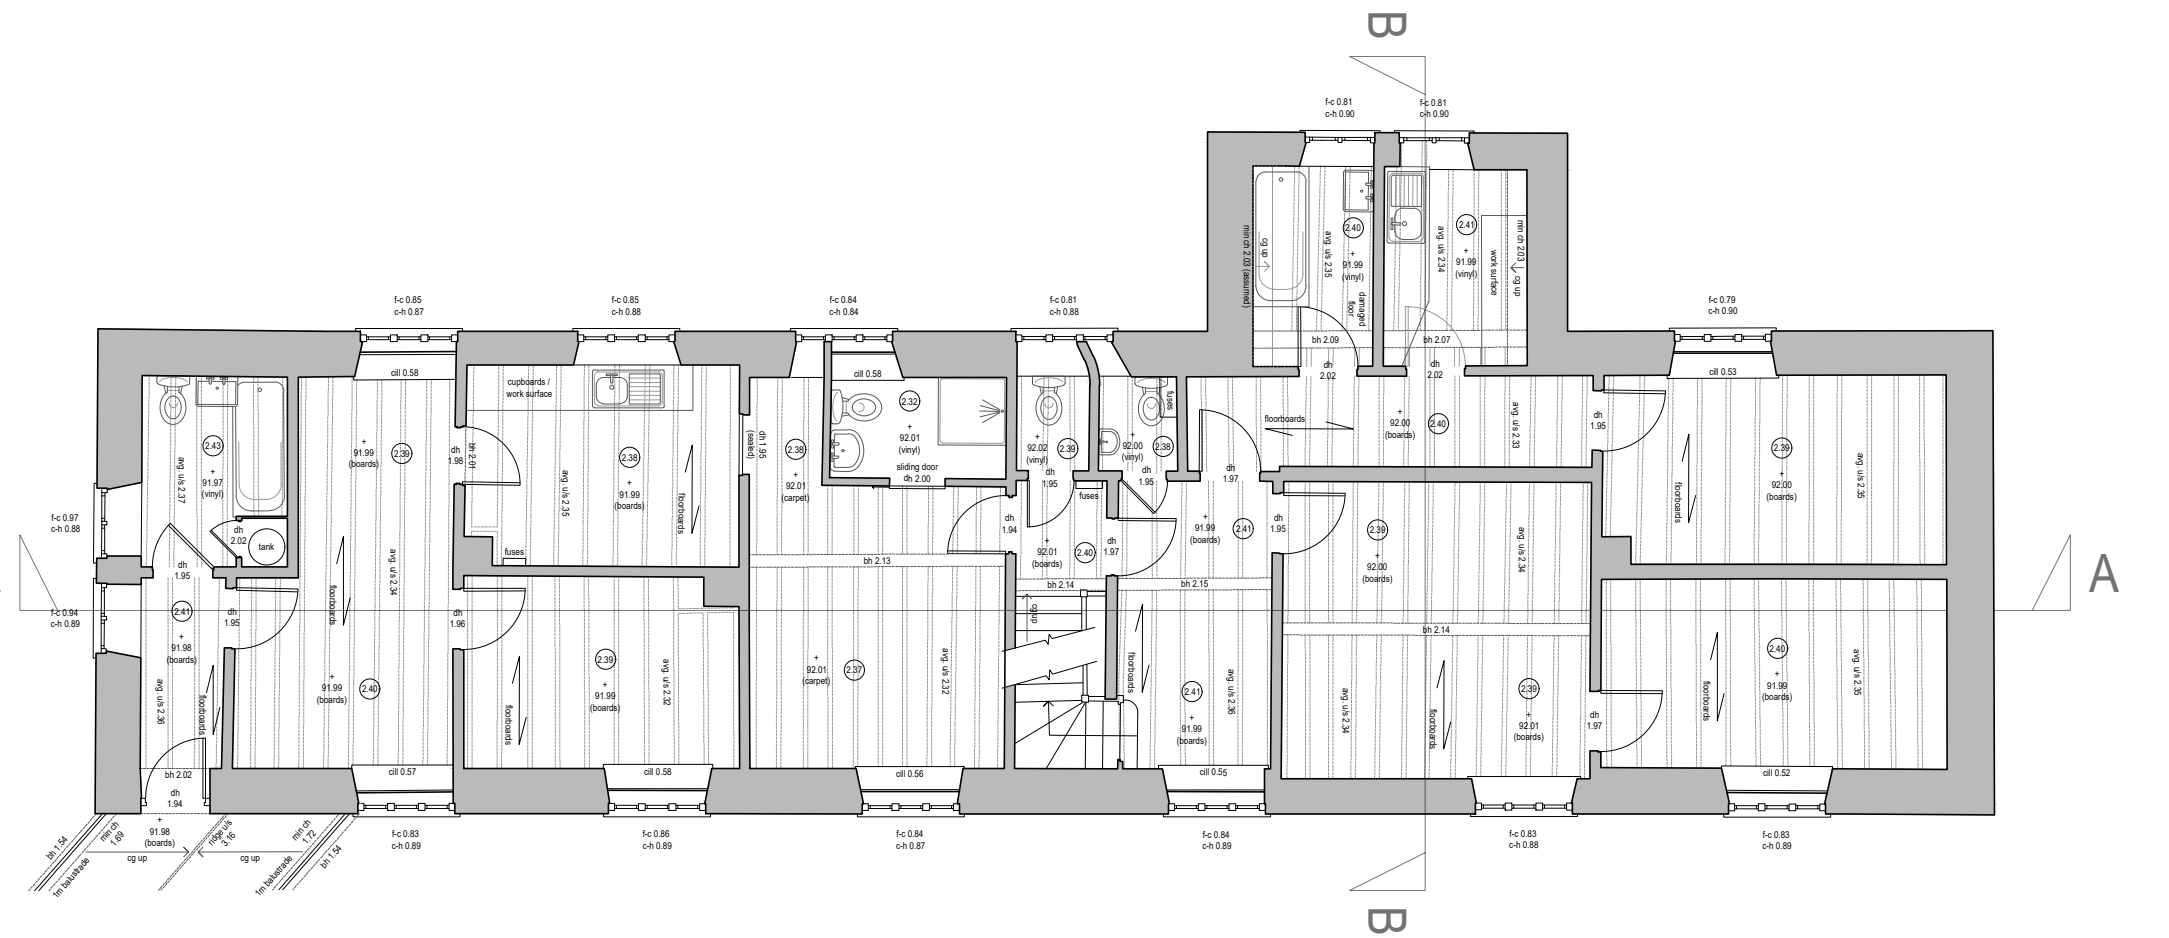

First Floor Plan

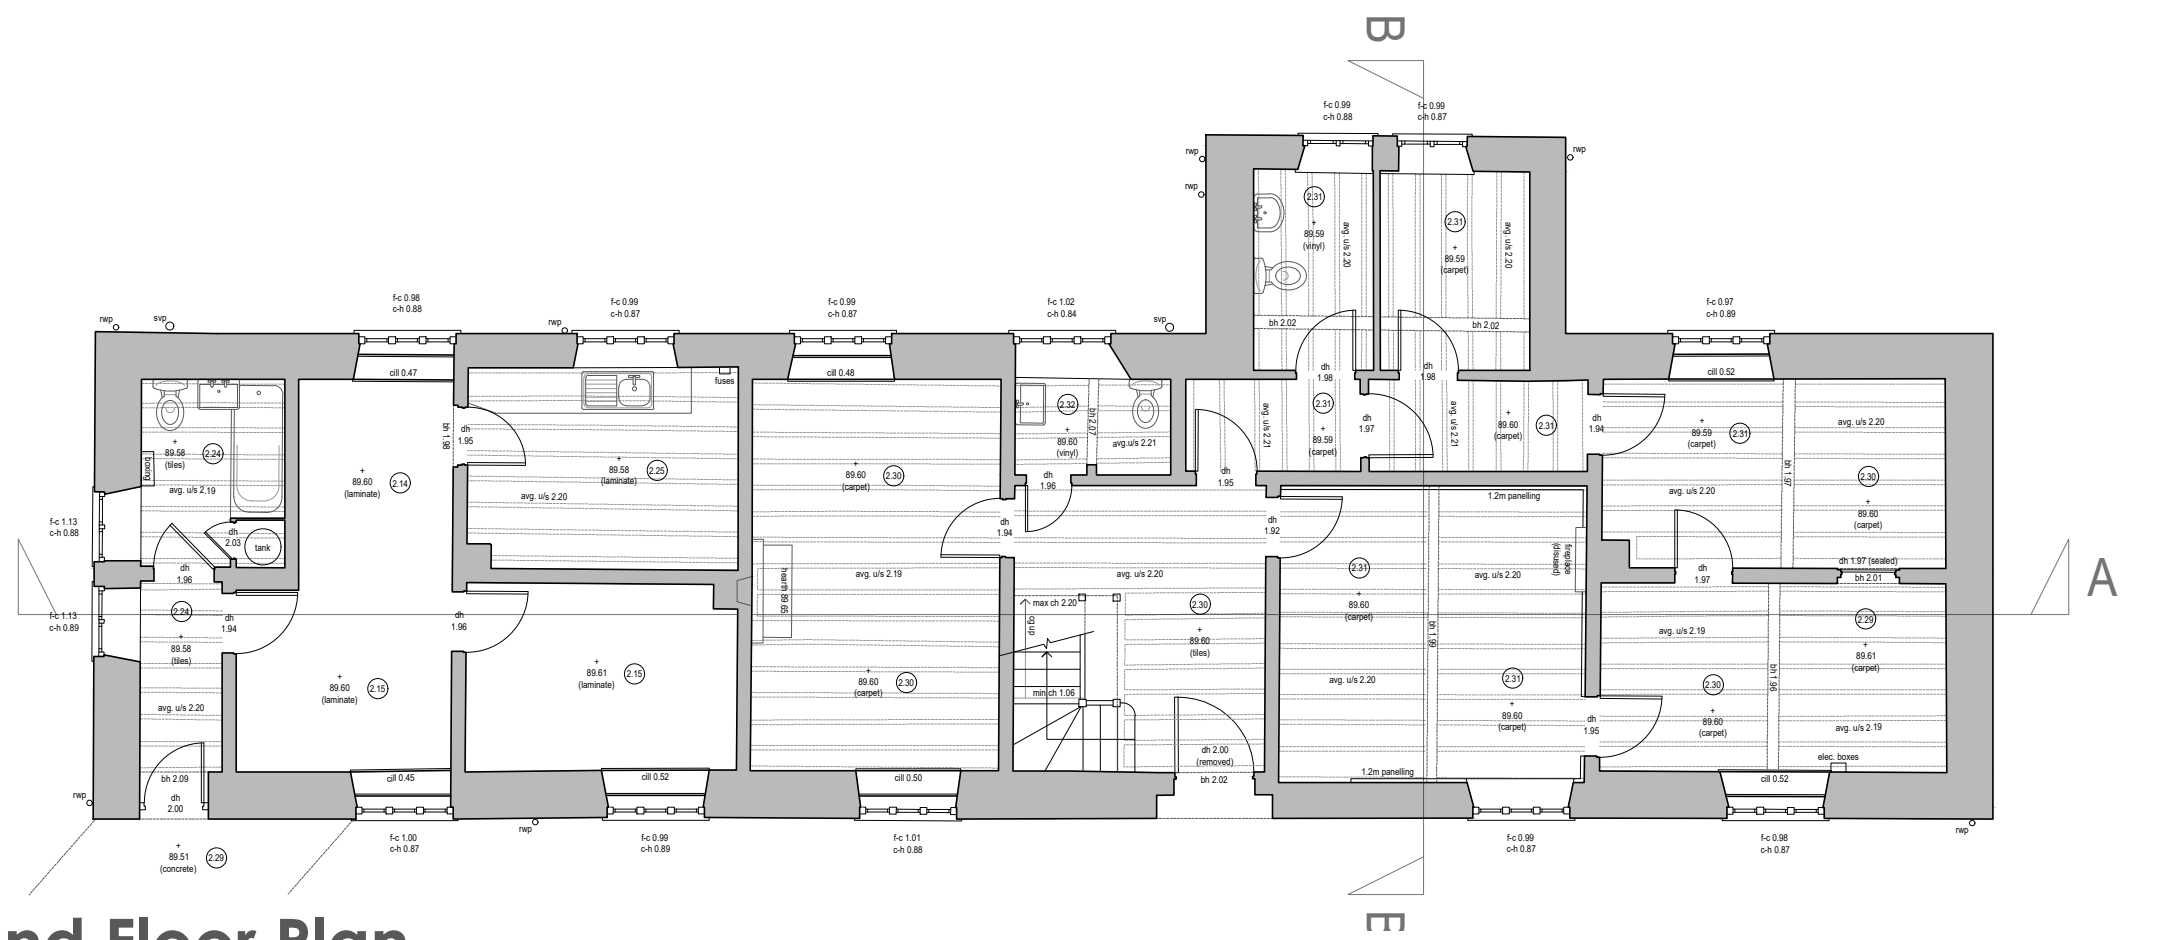


Ground Floor Plan



South East Elevation




North West Elevation

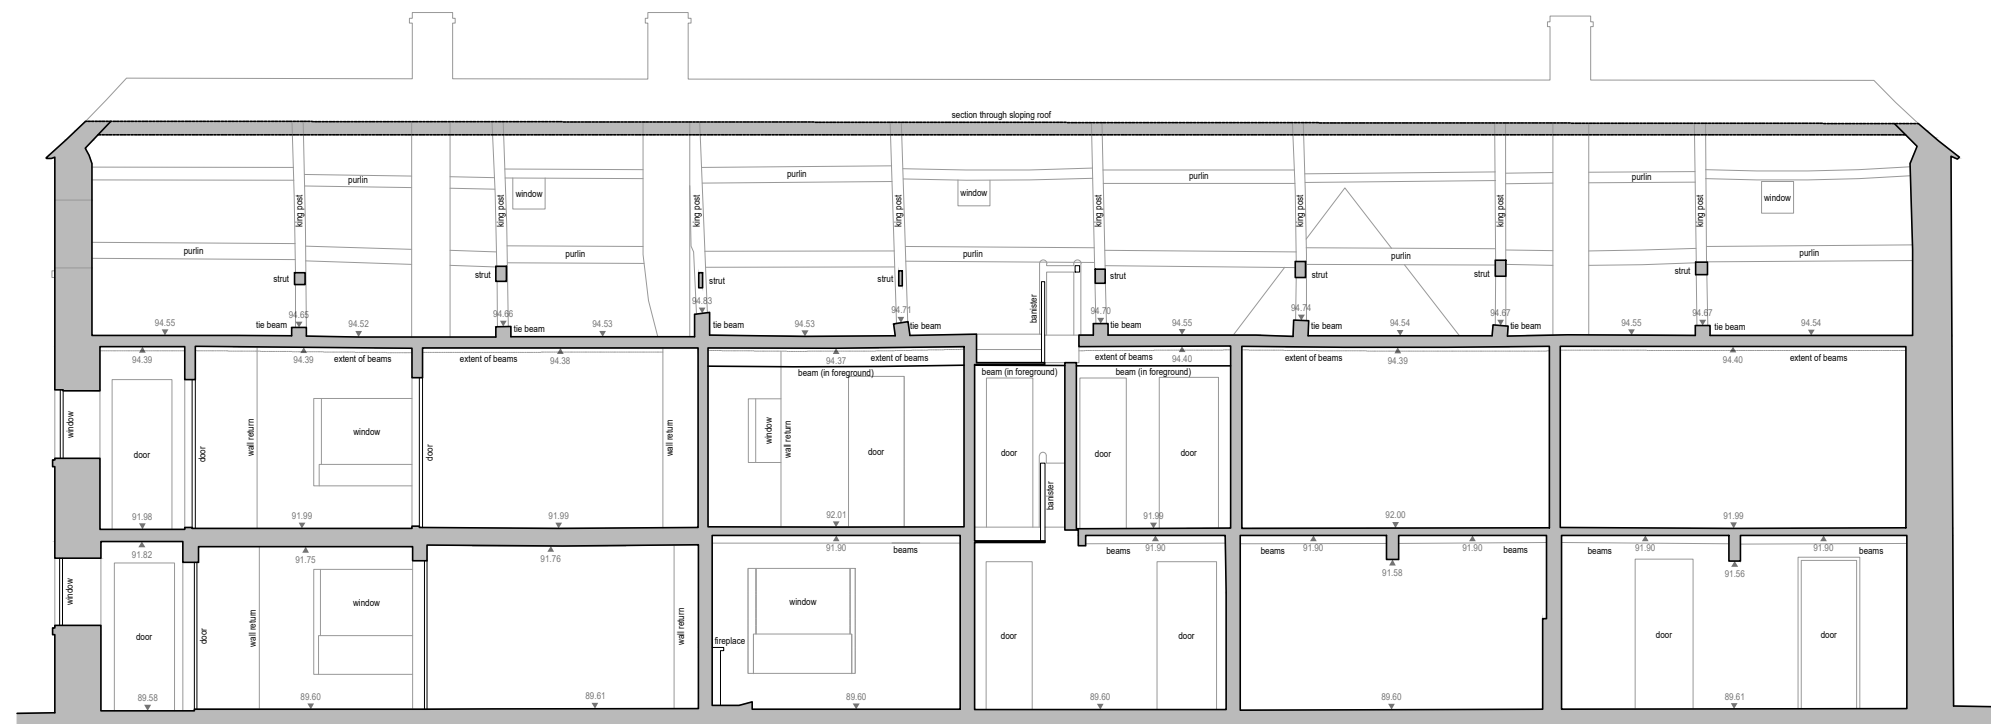


Section AA



South West Elevation

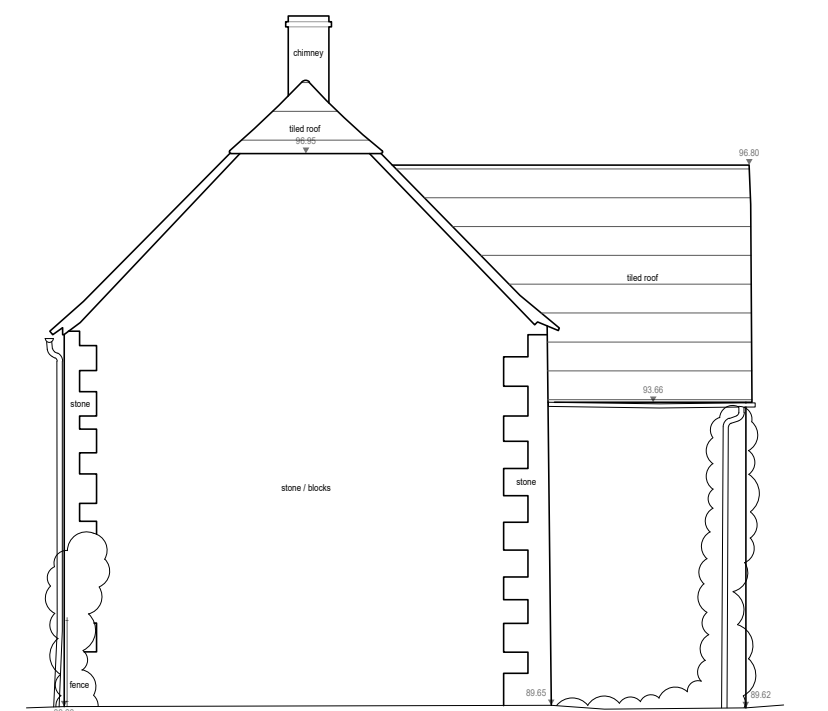

North East Elevation

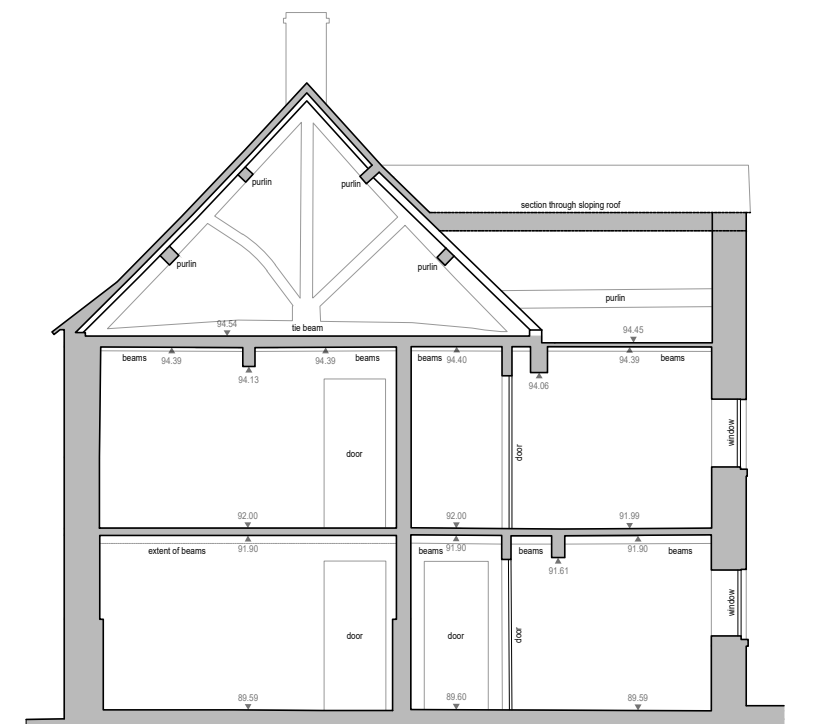

Section BB

Planning

This drawing has been prepared for workstages up to planning application purposes only and is not intended "for construction". The scale bar should only be used to check the drawing has been reproduced to the correct size. No responsibility can be accepted for errors made by others in "scaling" from this drawing.

Tyack Architects Ltd own copyright of the original design work in the drawings, documents and digital files which cannot be copied, loaned or disclosed without written agreement. Please refer to our Standard Terms of Business.

Scale 1 : 50 2.5m

This drawing has been prepared based on survey drawings provided by Siteline Geospatial (November 2023).



Tyack Architects Ltd
The Mann Institute
Morton-in-Marsh
Gloucestershire
GL56 0LA
t: 01608 650 490
e: info@tyackarchitects.com
w: tyackarchitects.com

revision description

date by

SURVEY
PLOT 53 - Existing Plans, Sections, Elevations
King's Water, Ashton Keynes
Leckhampton Developments KW Ltd
Scale: 1:100 @ A1 Date: 09/2026
Drawn/Checked: GS/MM Drg No: 3311-020 Rev: