


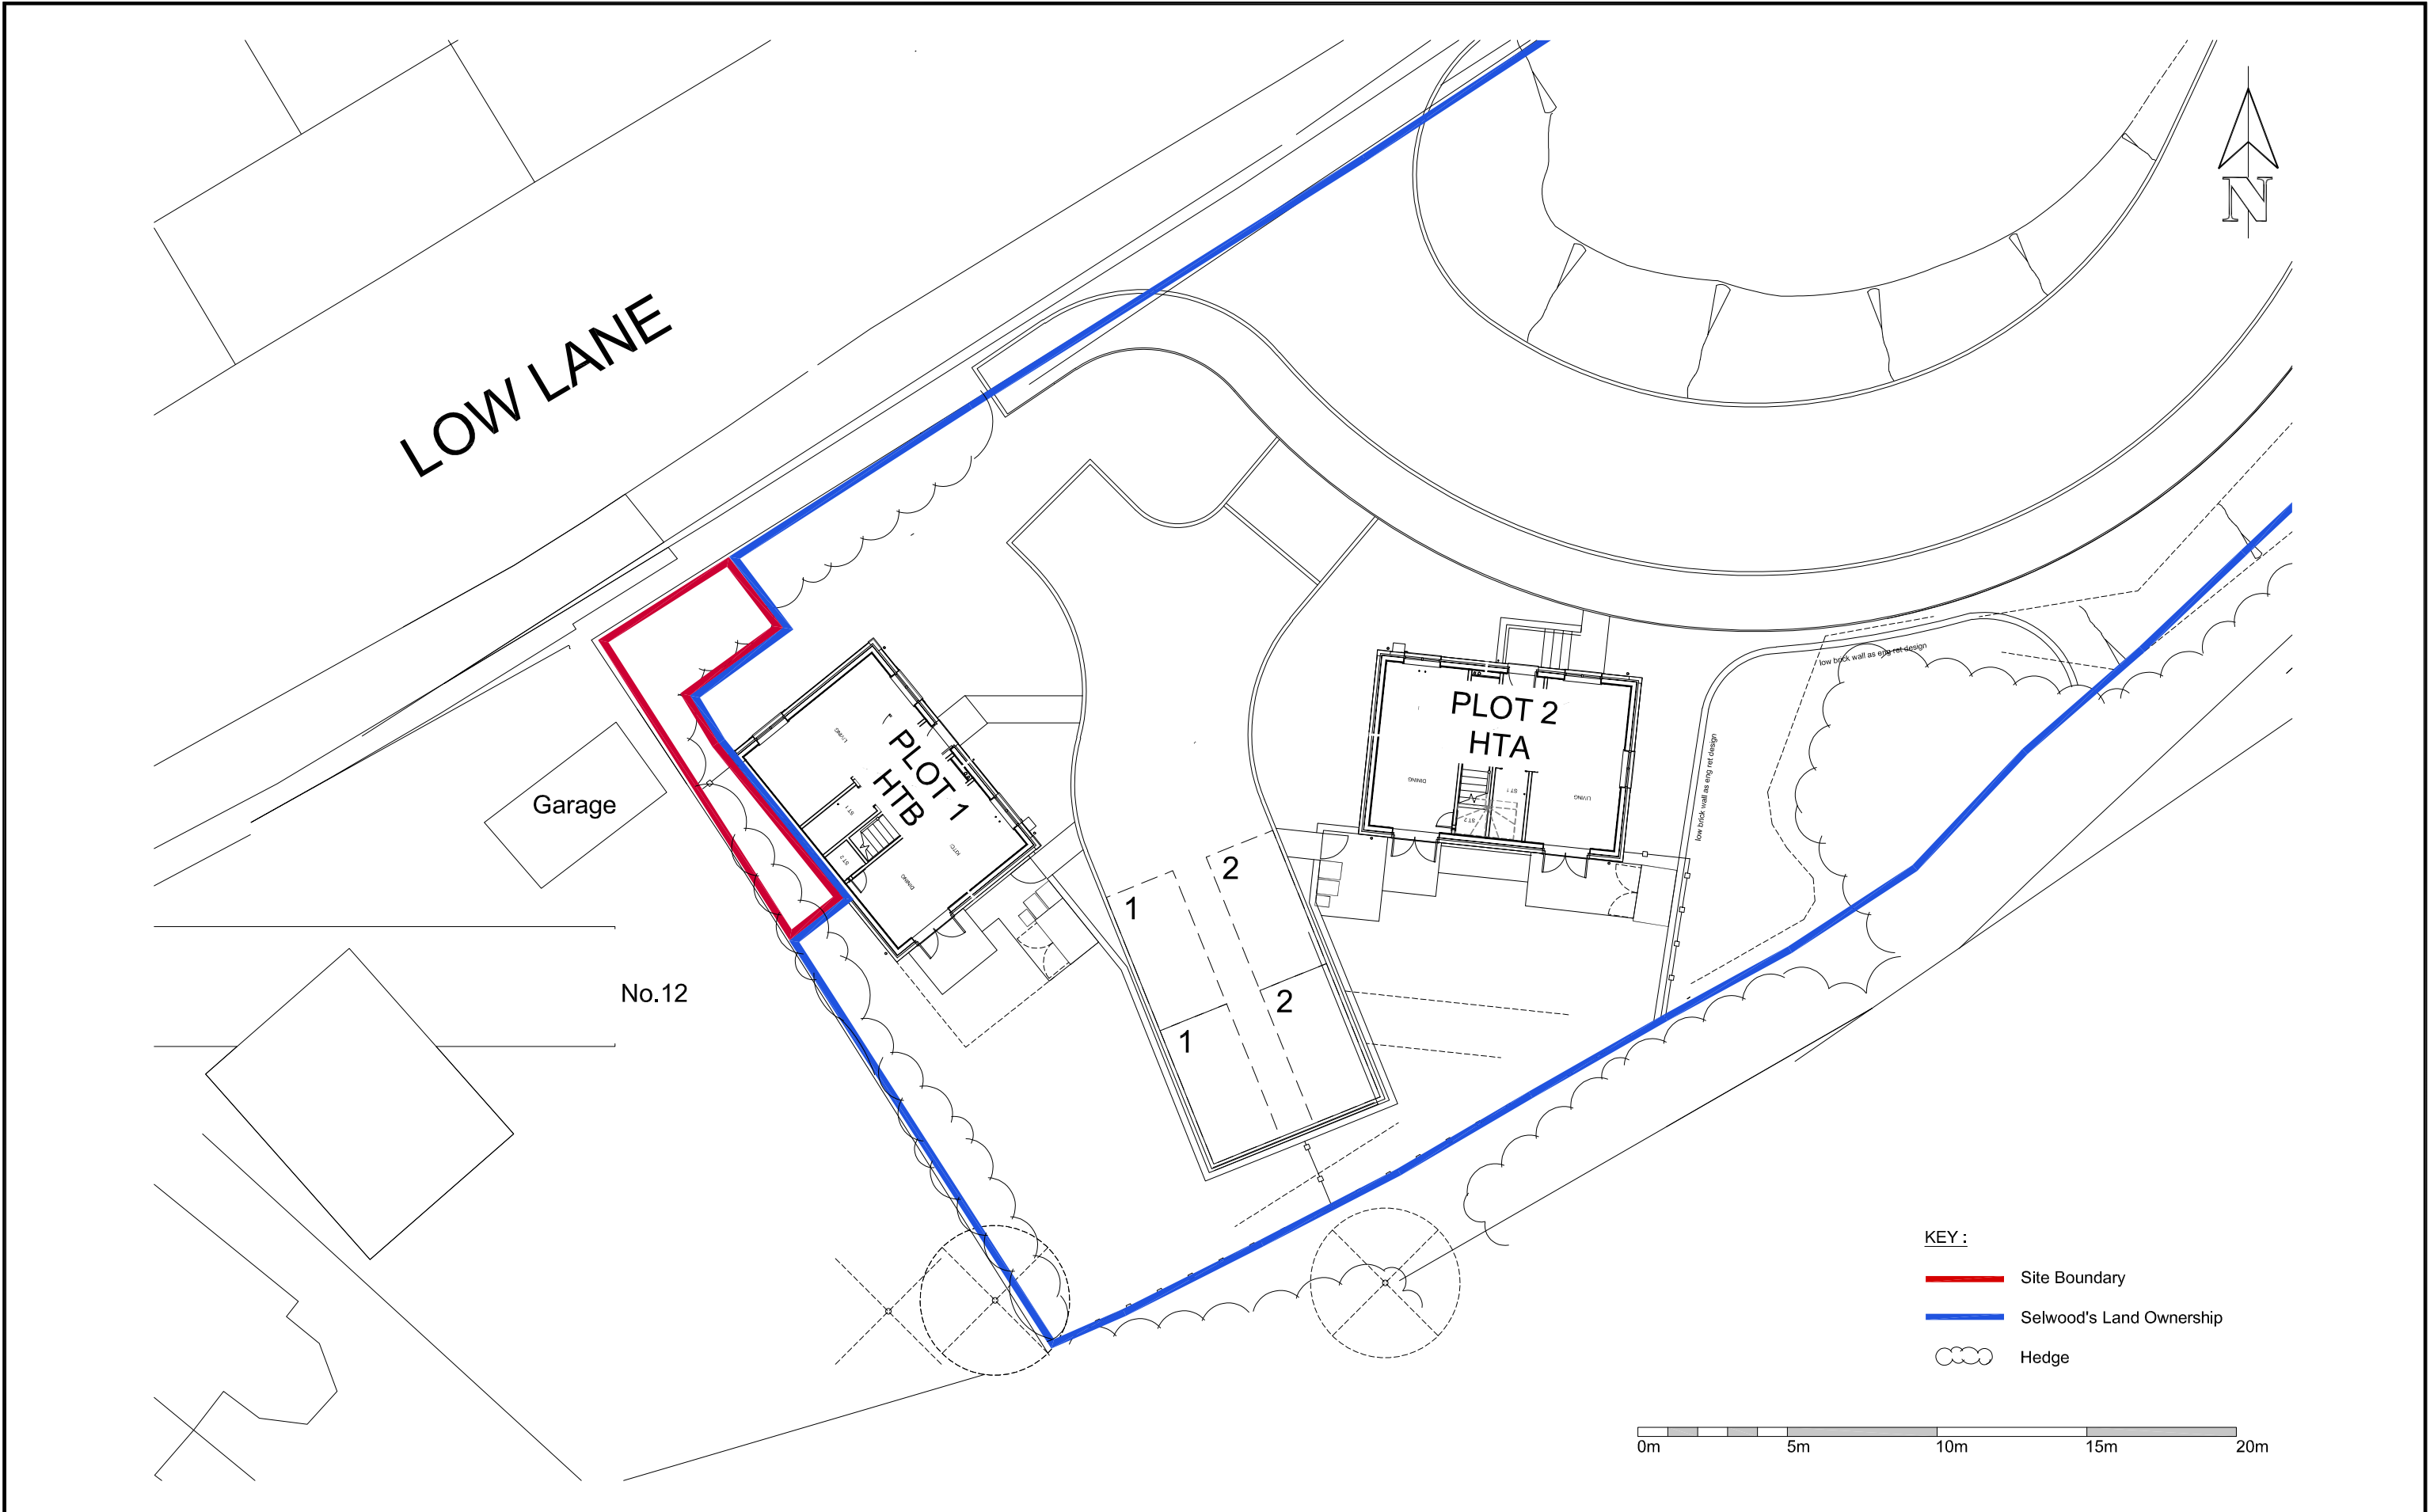

This drawing is copyright and may not be reproduced without the permission of gcp Chartered Architects Ltd • All drawings to be read in conjunction with the project specification with all works carried out in accordance with the latest British Standards and Codes of practice • Except for the purposes of assessing planning applications; this drawing is not to be scaled, use figured dimensions only • All dimensions are to be checked on site and any discrepancies between this drawing and other information given elsewhere must be reported to gcp Chartered Architects before work proceeds.				gcp Chartered Architects ARCHITECTURE CONSULTING Suite 10, Corum 2 Corum Office Park Crown Way Warmley Bristol BS30 8FJ 0117 9676286 mail@gcparch.co.uk www.gcparch.co.uk		Project Title: LOW LANE, CALNE Drawing Title: EXISTING SITE PLAN	Drawn By: MS Date: 26.08.2026 Checked By: JB Scale: 1:200@A3 Drawing No: 24006/SITE21 Rev: P1 Status: PLANNING
Revision	Description	Rev By	Date				
P1	Supporting drawing for the full planning application for a new fence on the South West boundary.	MS	28.08.2026				