



Notes:


- NOTES:
1) ALL DRAWINGS SUPPLIED BY DWG PLANS ARE TO BE USED FOR PLANNING PERMISSION PURPOSES ONLY AND NOT TO BE USED FOR BUILDING REGULATION PURPOSES.
2) THE CONTRACTOR, SUB-CONTRACTOR OR SUPPLIER IS TO CHECK ALL RELEVANT DIMENSIONS, LEVELS, EXISTING STRUCTURE AND MATERIALS PRIOR TO COMMENCING THE WORKS.
© THIS DRAWING IS COPYRIGHT AND MAY NOT BE COPIED, TRACED, ALTERED OR REPRODUCED WITHOUT WRITTEN PERMISSION FROM DWG PLANS.

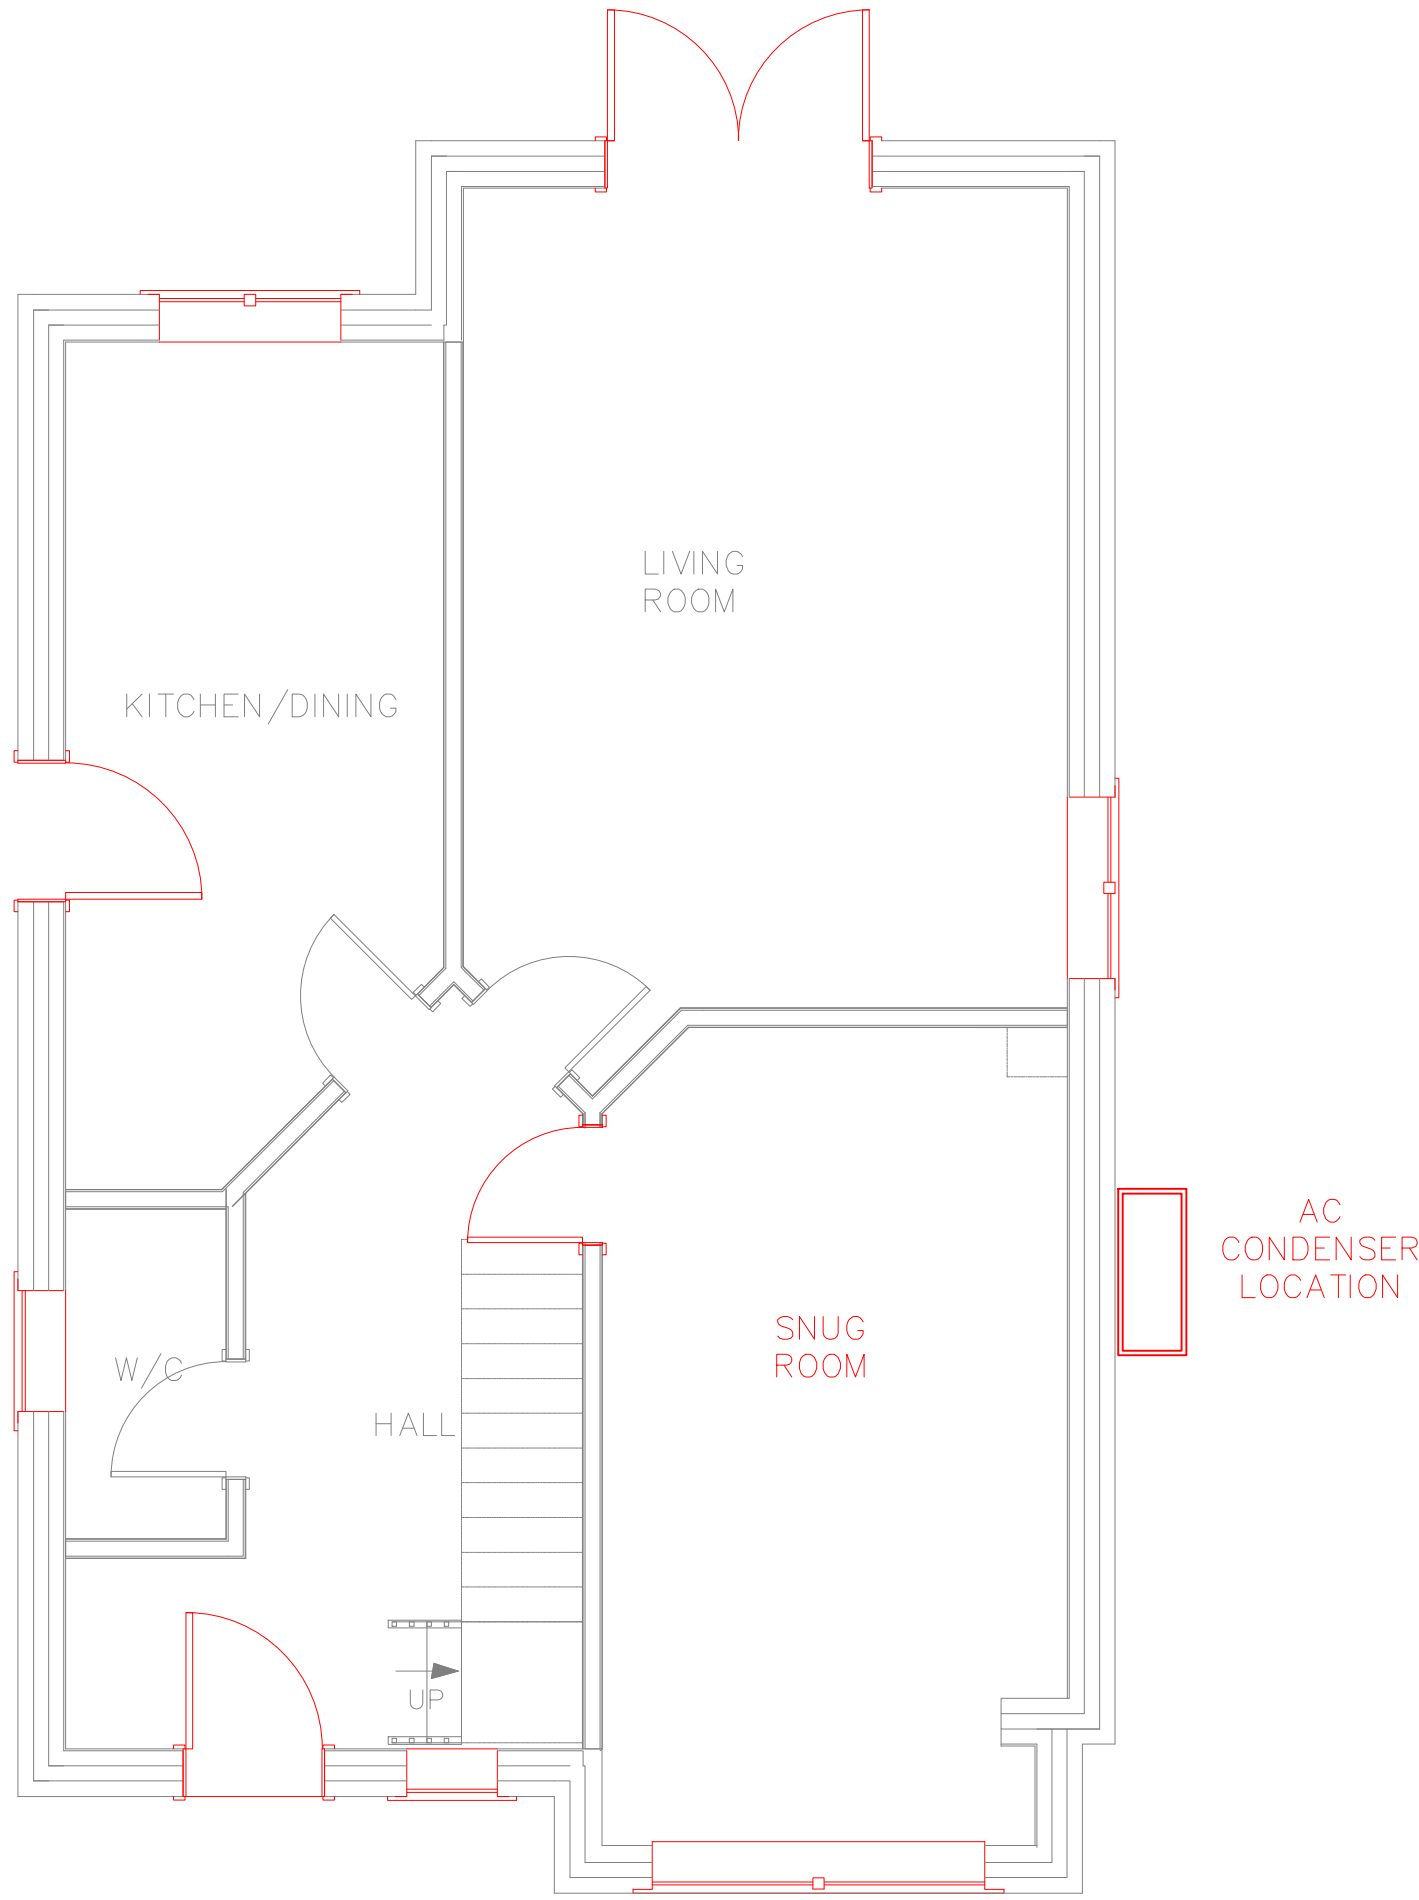

GROUND FLOOR

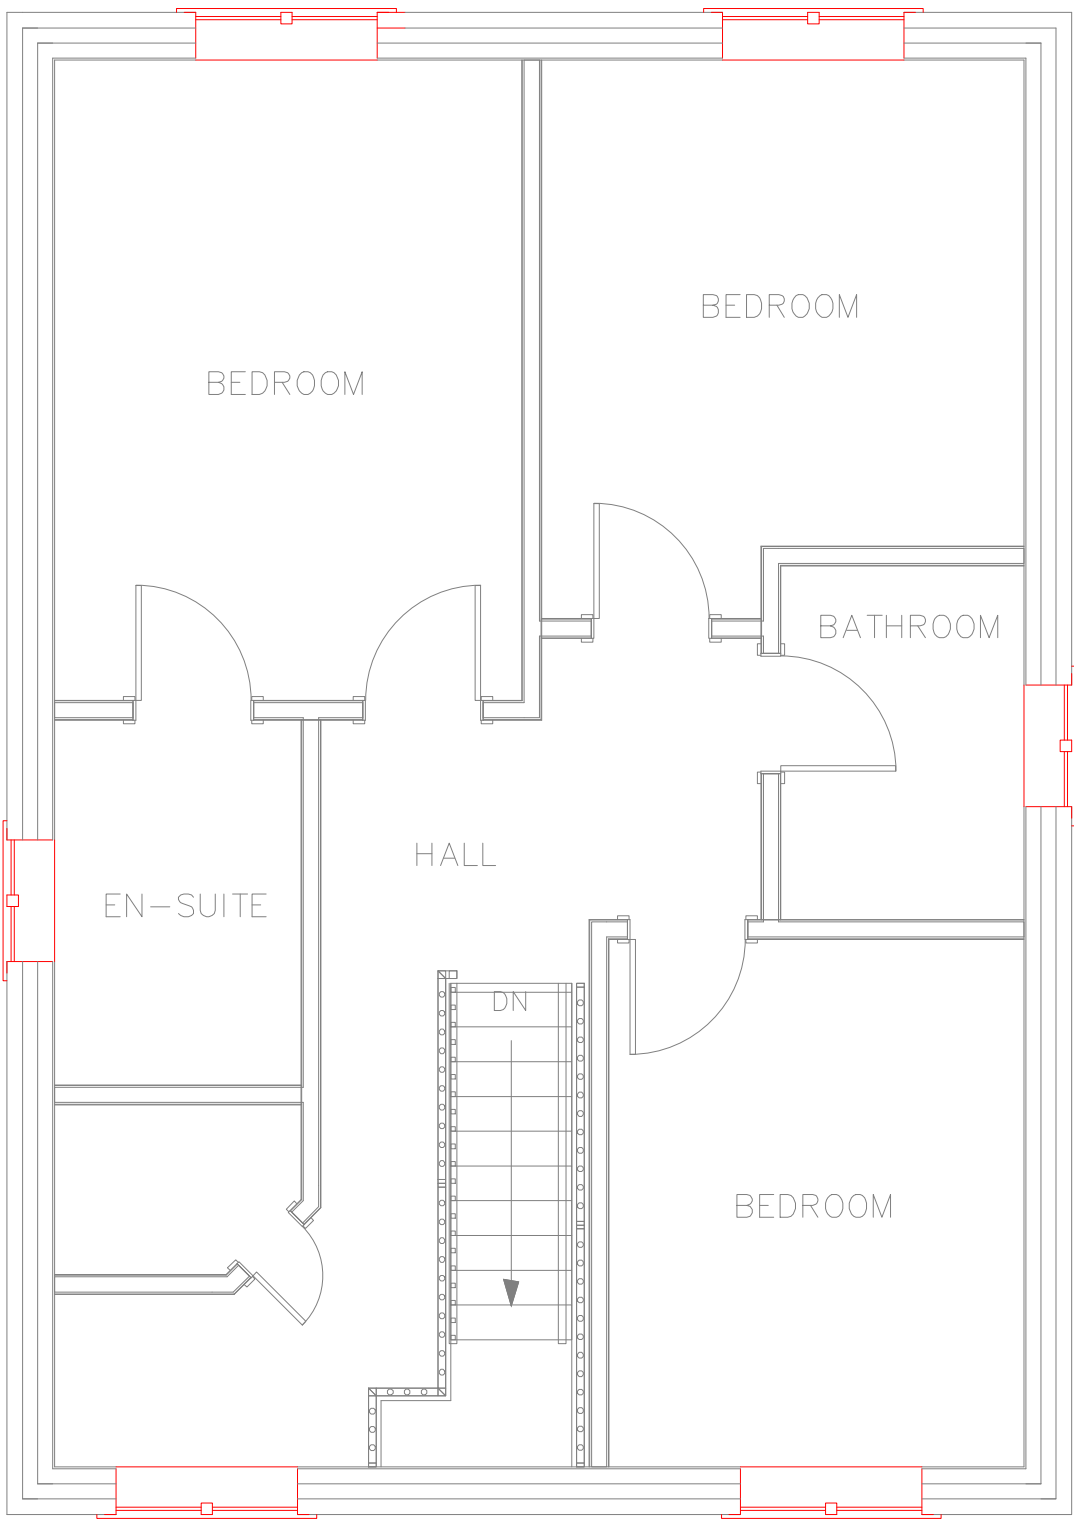


FIRST FLOOR

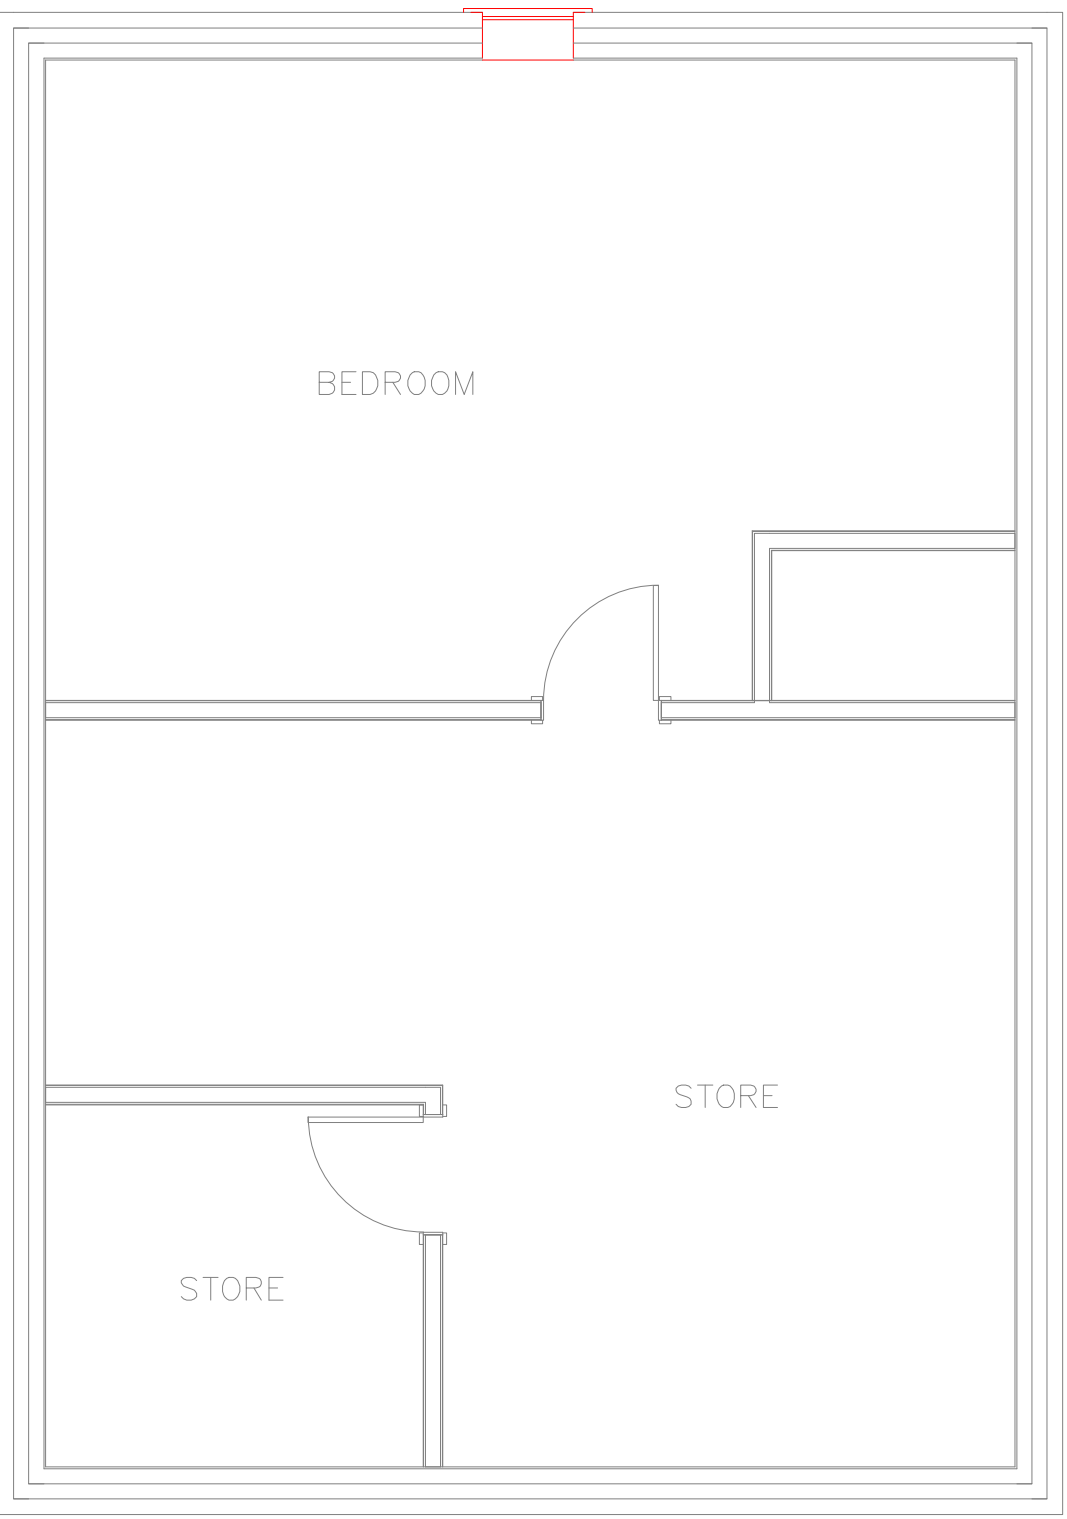

SECOND FLOOR



FRONT ELEVATION

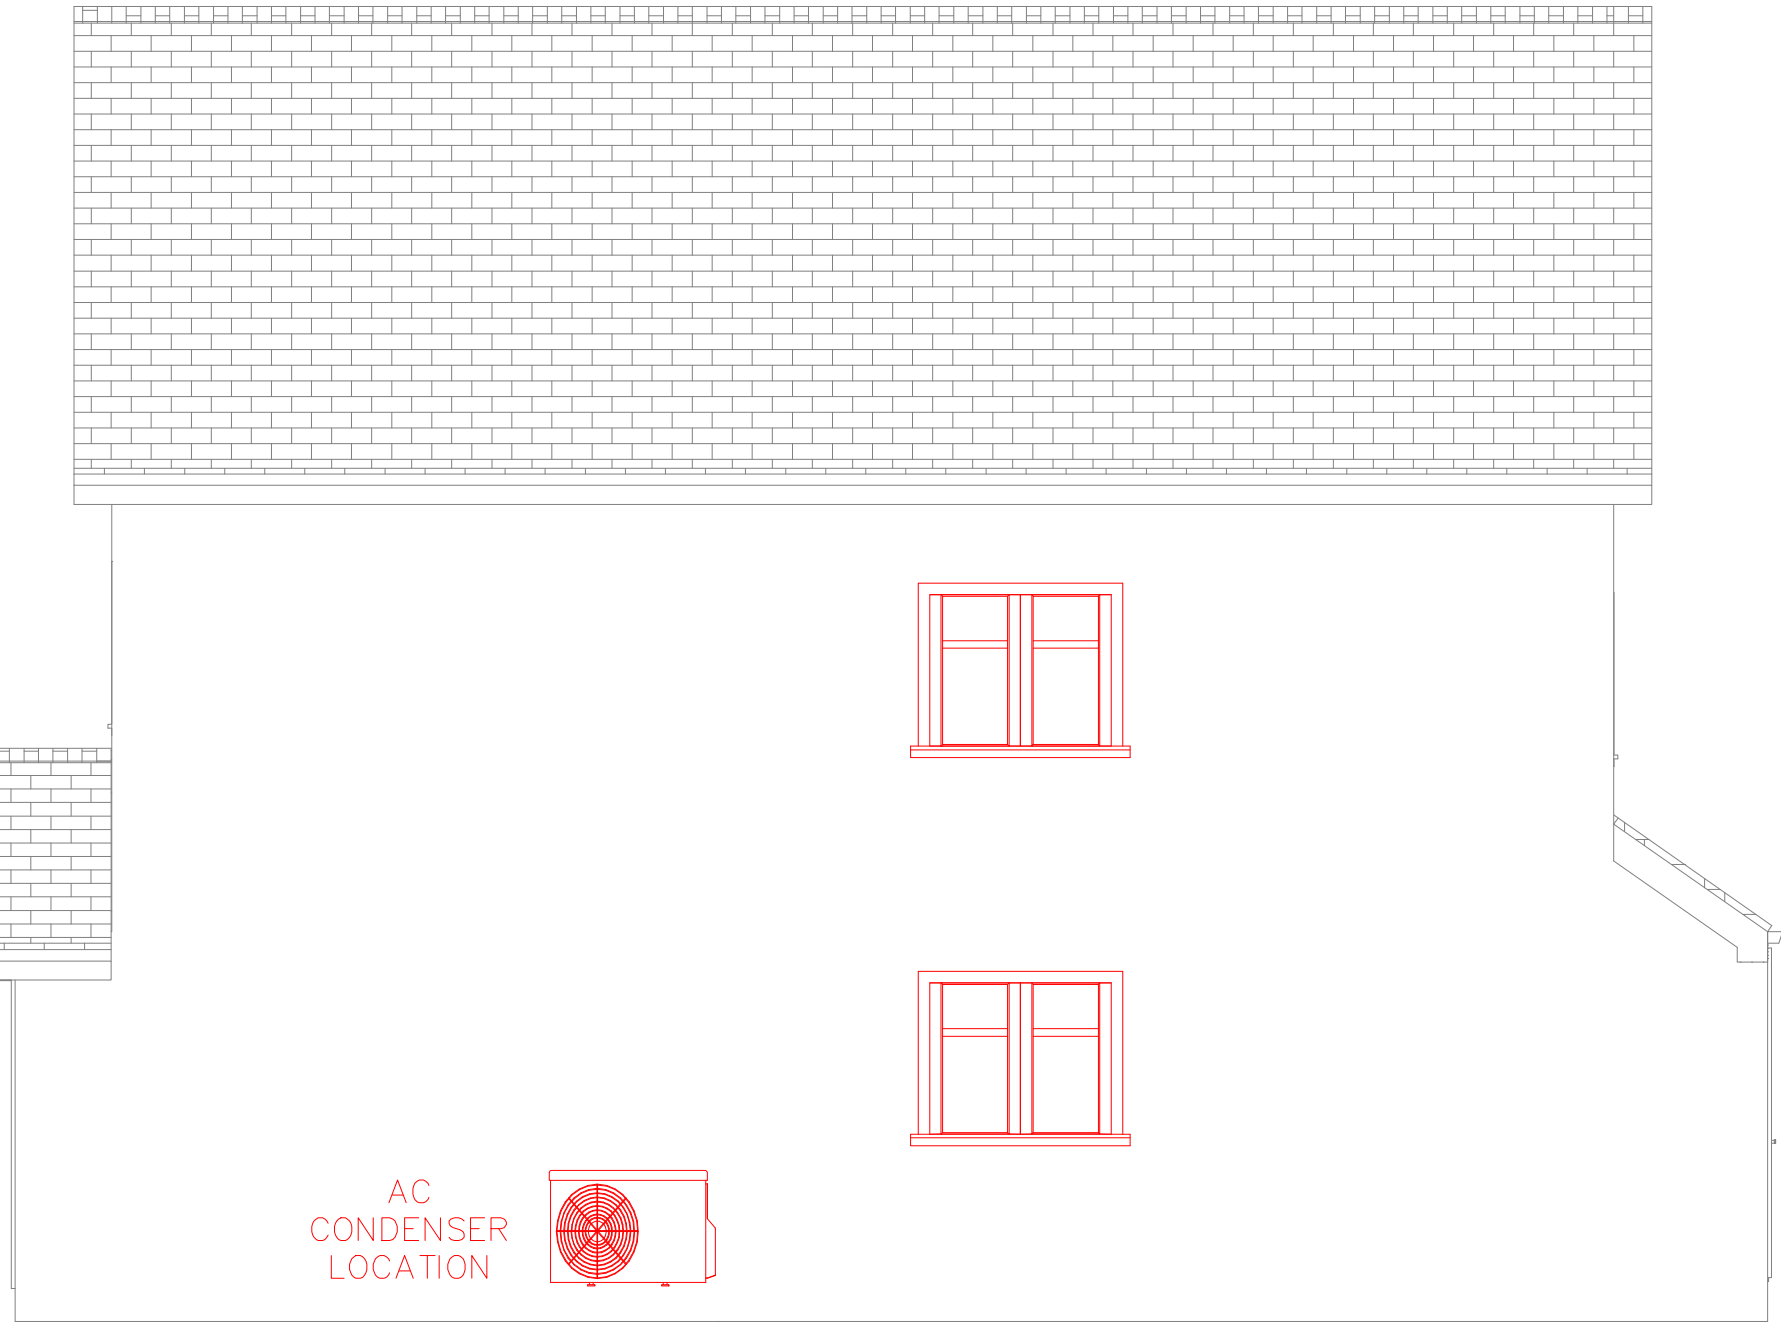

SIDE ELEVATION



REAR ELEVATION

REV:	-	BY:	-
DESCRIPTION:	FOR INFORMATION ONLY		
STATUS:	MR & MRS WILLIAMS		
CLIENT:	MR & MRS WILLIAMS		
COMPANY:	DWG PLANS COTSWOLDS LTD 94 LONDON ROAD OXFORD OX3 9FN		
SITE:	160 BROOK DRIVE CORSHAM		
TITLE:	PROPOSED DESIGNS PLANS & ELEVATIONS		
SCALE AT A1:	1:50	DATE:	SEP 26
PROJECT NO:	2025799	DRAWING NO:	PR-P-2000
		CHECKED:	PT
		REVISION:	-

